




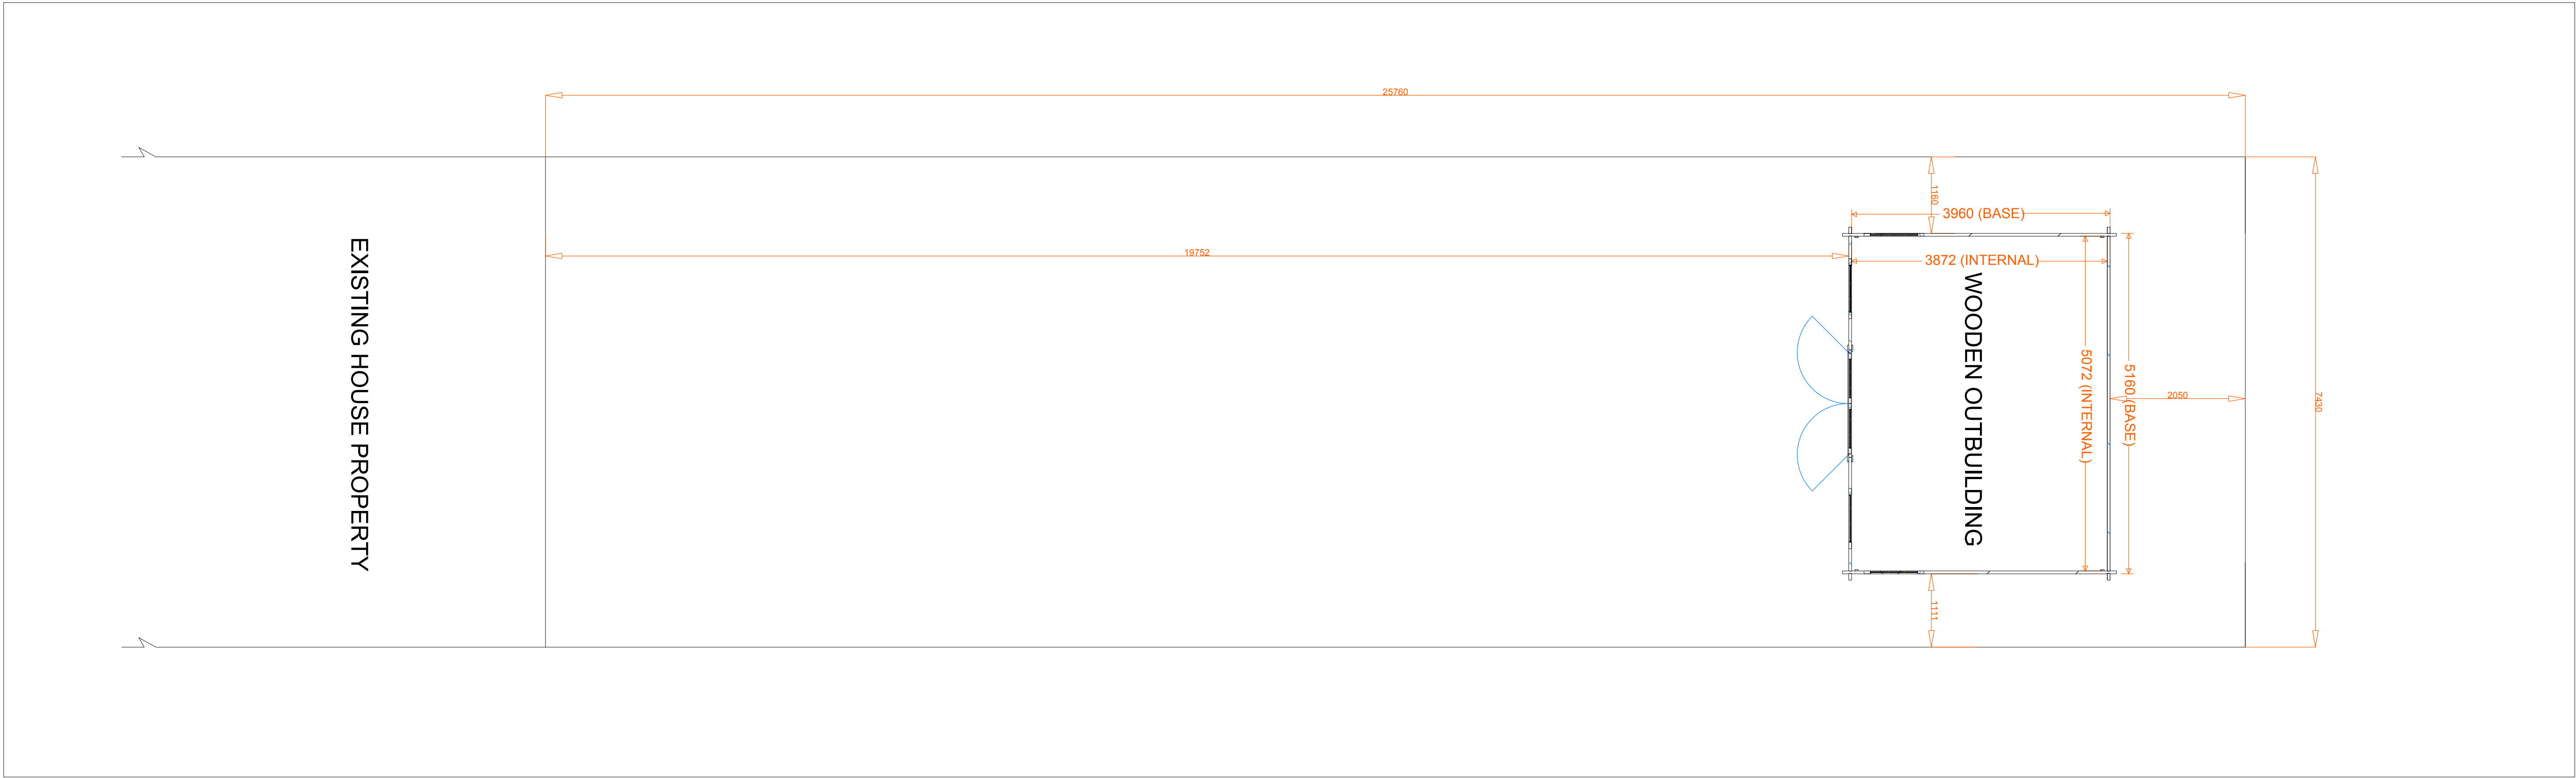


03 Existing Site Plan
SCALE 1:50

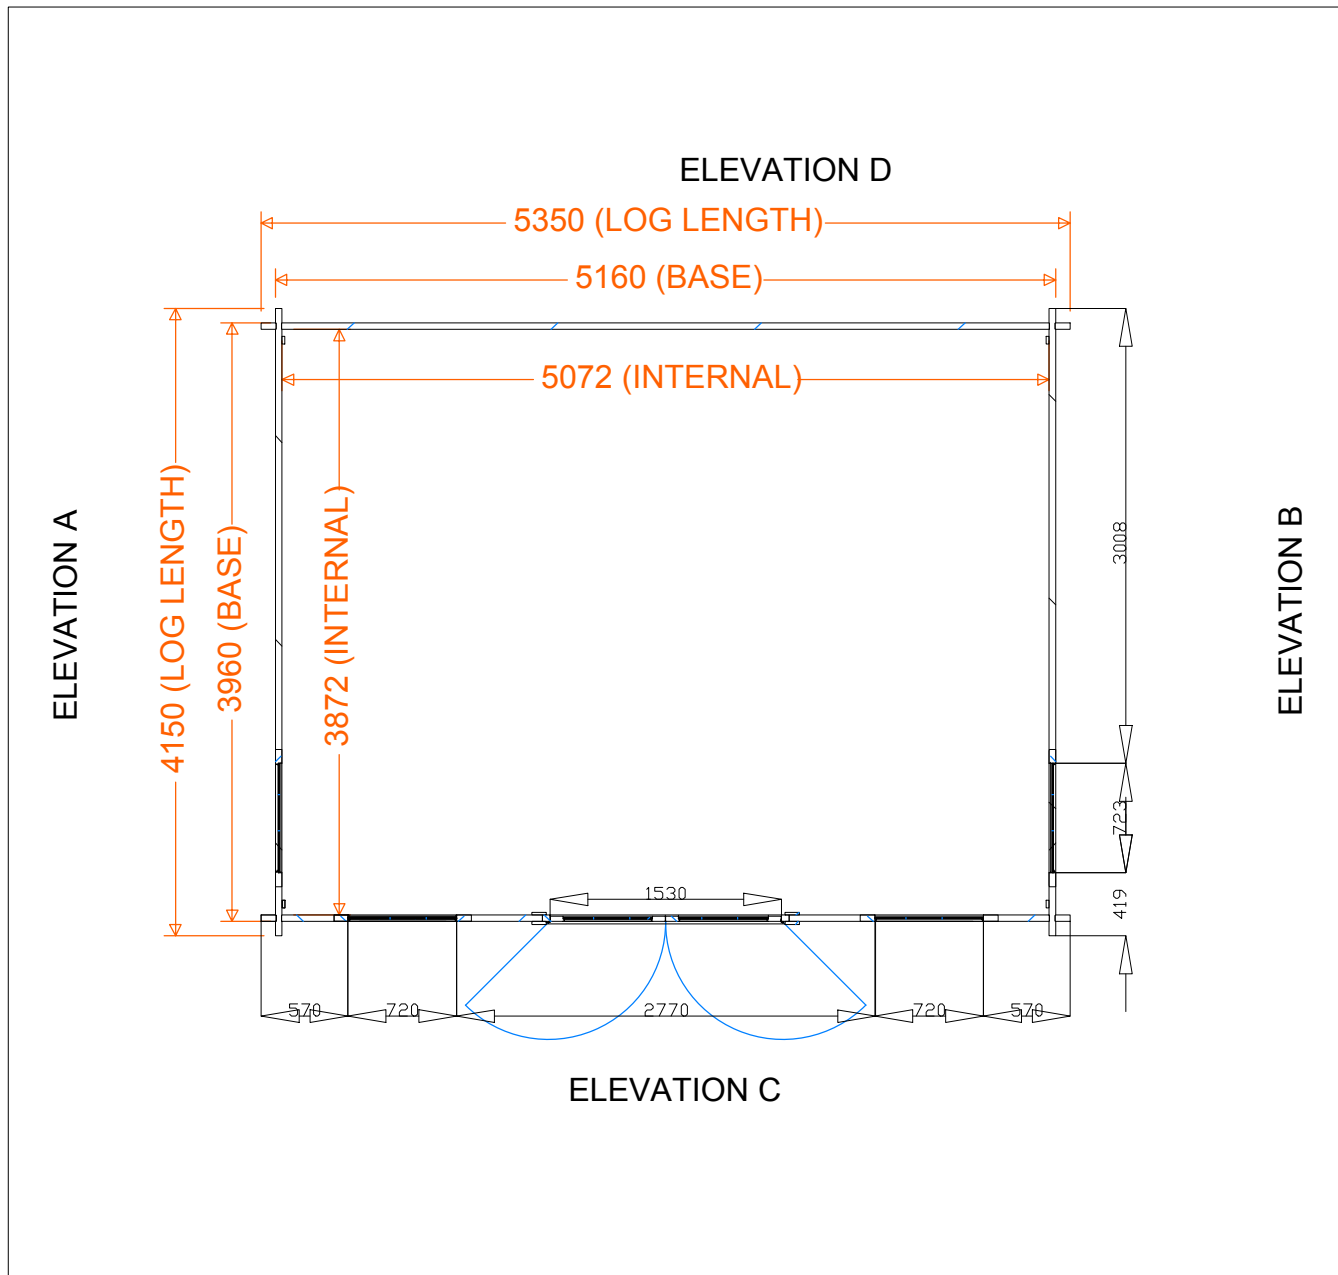


01 Wooden Outbuilding Plan
SCALE 1:50

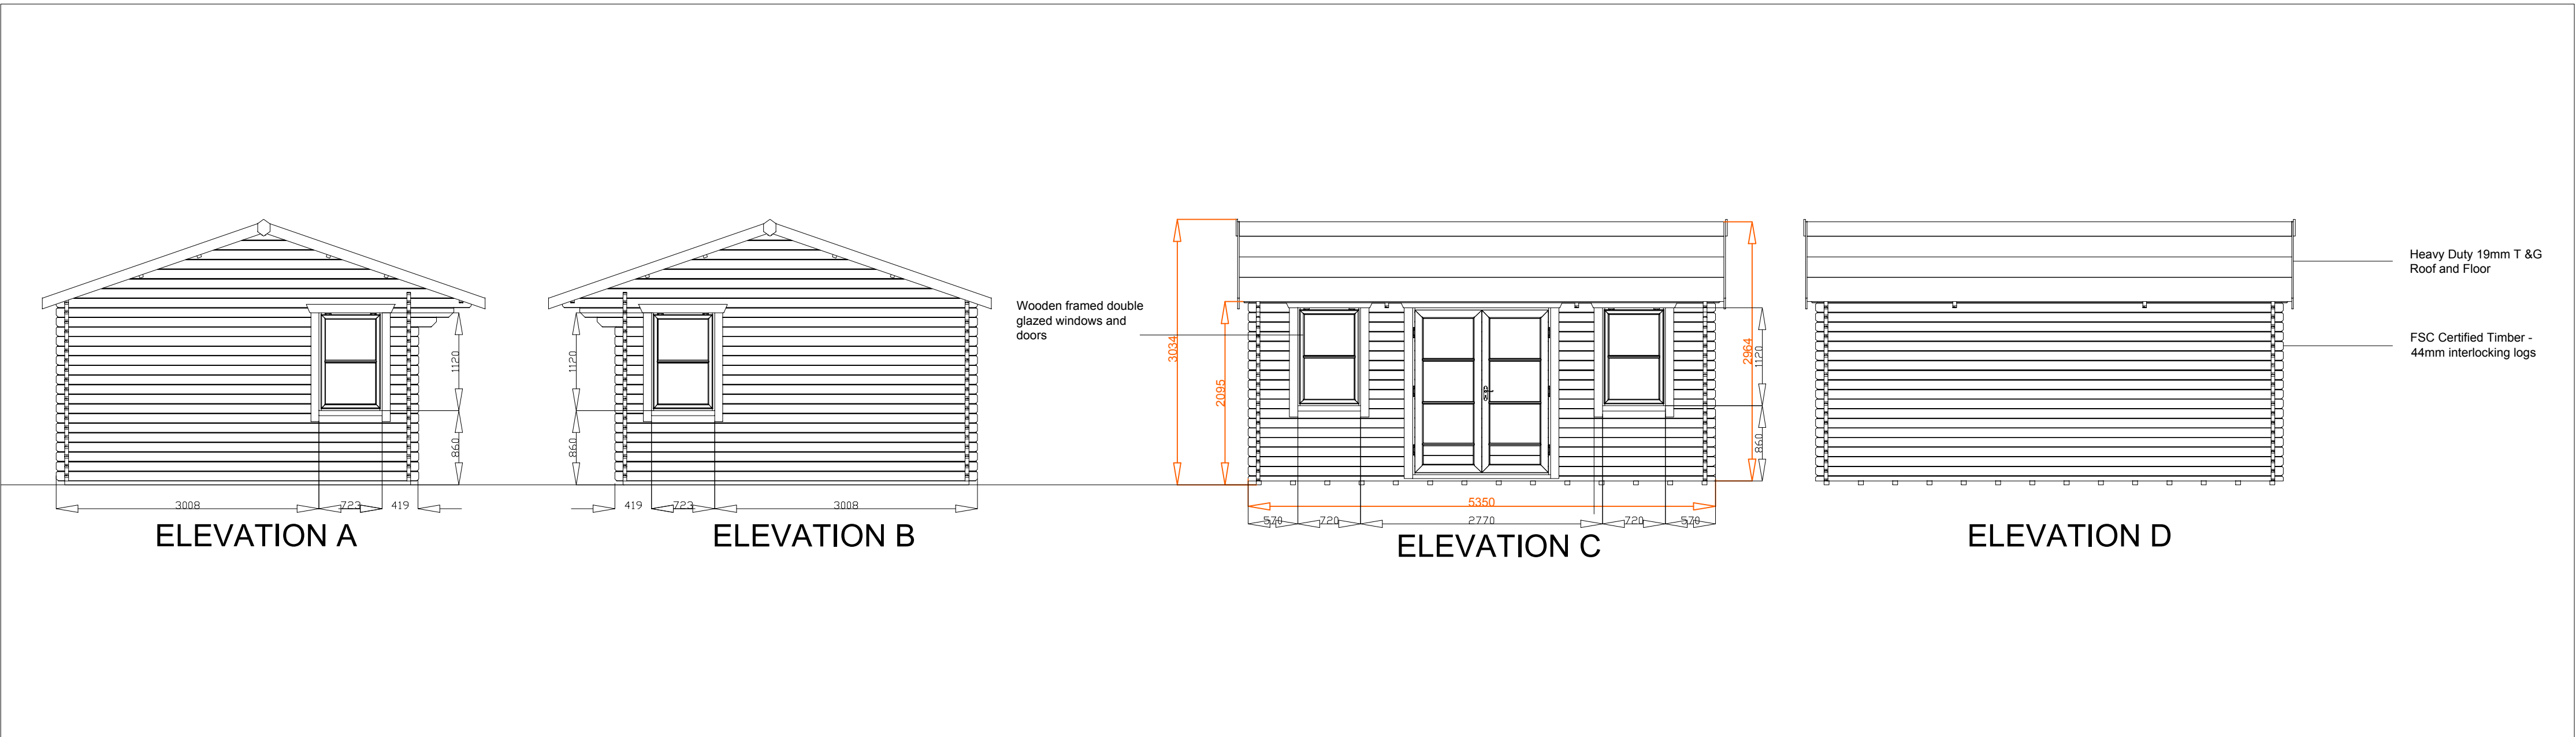

02 Wooden Outbuilding Elevations
SCALE 1:50

 

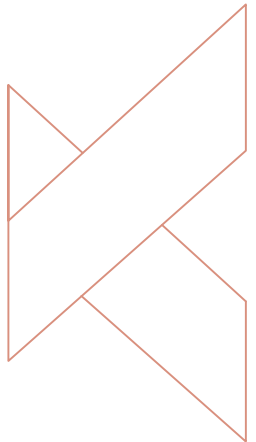

KRE-ATE LTD
Suite 11, The Grange, Ormskirk Road,
Knowlsey, L34 4AR
www.kre-ate.co.uk

FOR DESIGN INTENT ONLY

ALL DIMENSIONS ARE INDICATIVE ONLY. SETTING OUT IS FOR PRICING ONLY. CONTRACTOR TO CHECK SITE DIMENSIONS PRIOR TO PRODUCTION OF CONSTRUCTION OR MANUFACTURING DRAWINGS

CONTRACTOR TO HIGHLIGHT ANY ITEMS THAT ARE CAUSE FOR CONCERN AT PRICING STAGE AND THROUGHOUT PROJECT COMPLETION

DRAWING TO BE READ IN CONJUNCTION WITH SCHEDULES. SAMPLES SHOULD BE GIVEN OF ALL MATERIALS FOR CLIENT APPROVAL.

DO NOT SCALE FROM THIS DRAWING

REV	DATE	REVISION DESCRIPTION
A	28.04.26	Added scale bar and windows to floor plan

PROJECT TITLE		
47 Pottery Close, L35 3RW		
DRAWING DESCRIPTION		DRAWING REF
Wooden Outbuilding		KRJ0034
DATE	09.04.26	SCALE
REV DATE	28.04.26	1:50 @A1
REVISION		A