



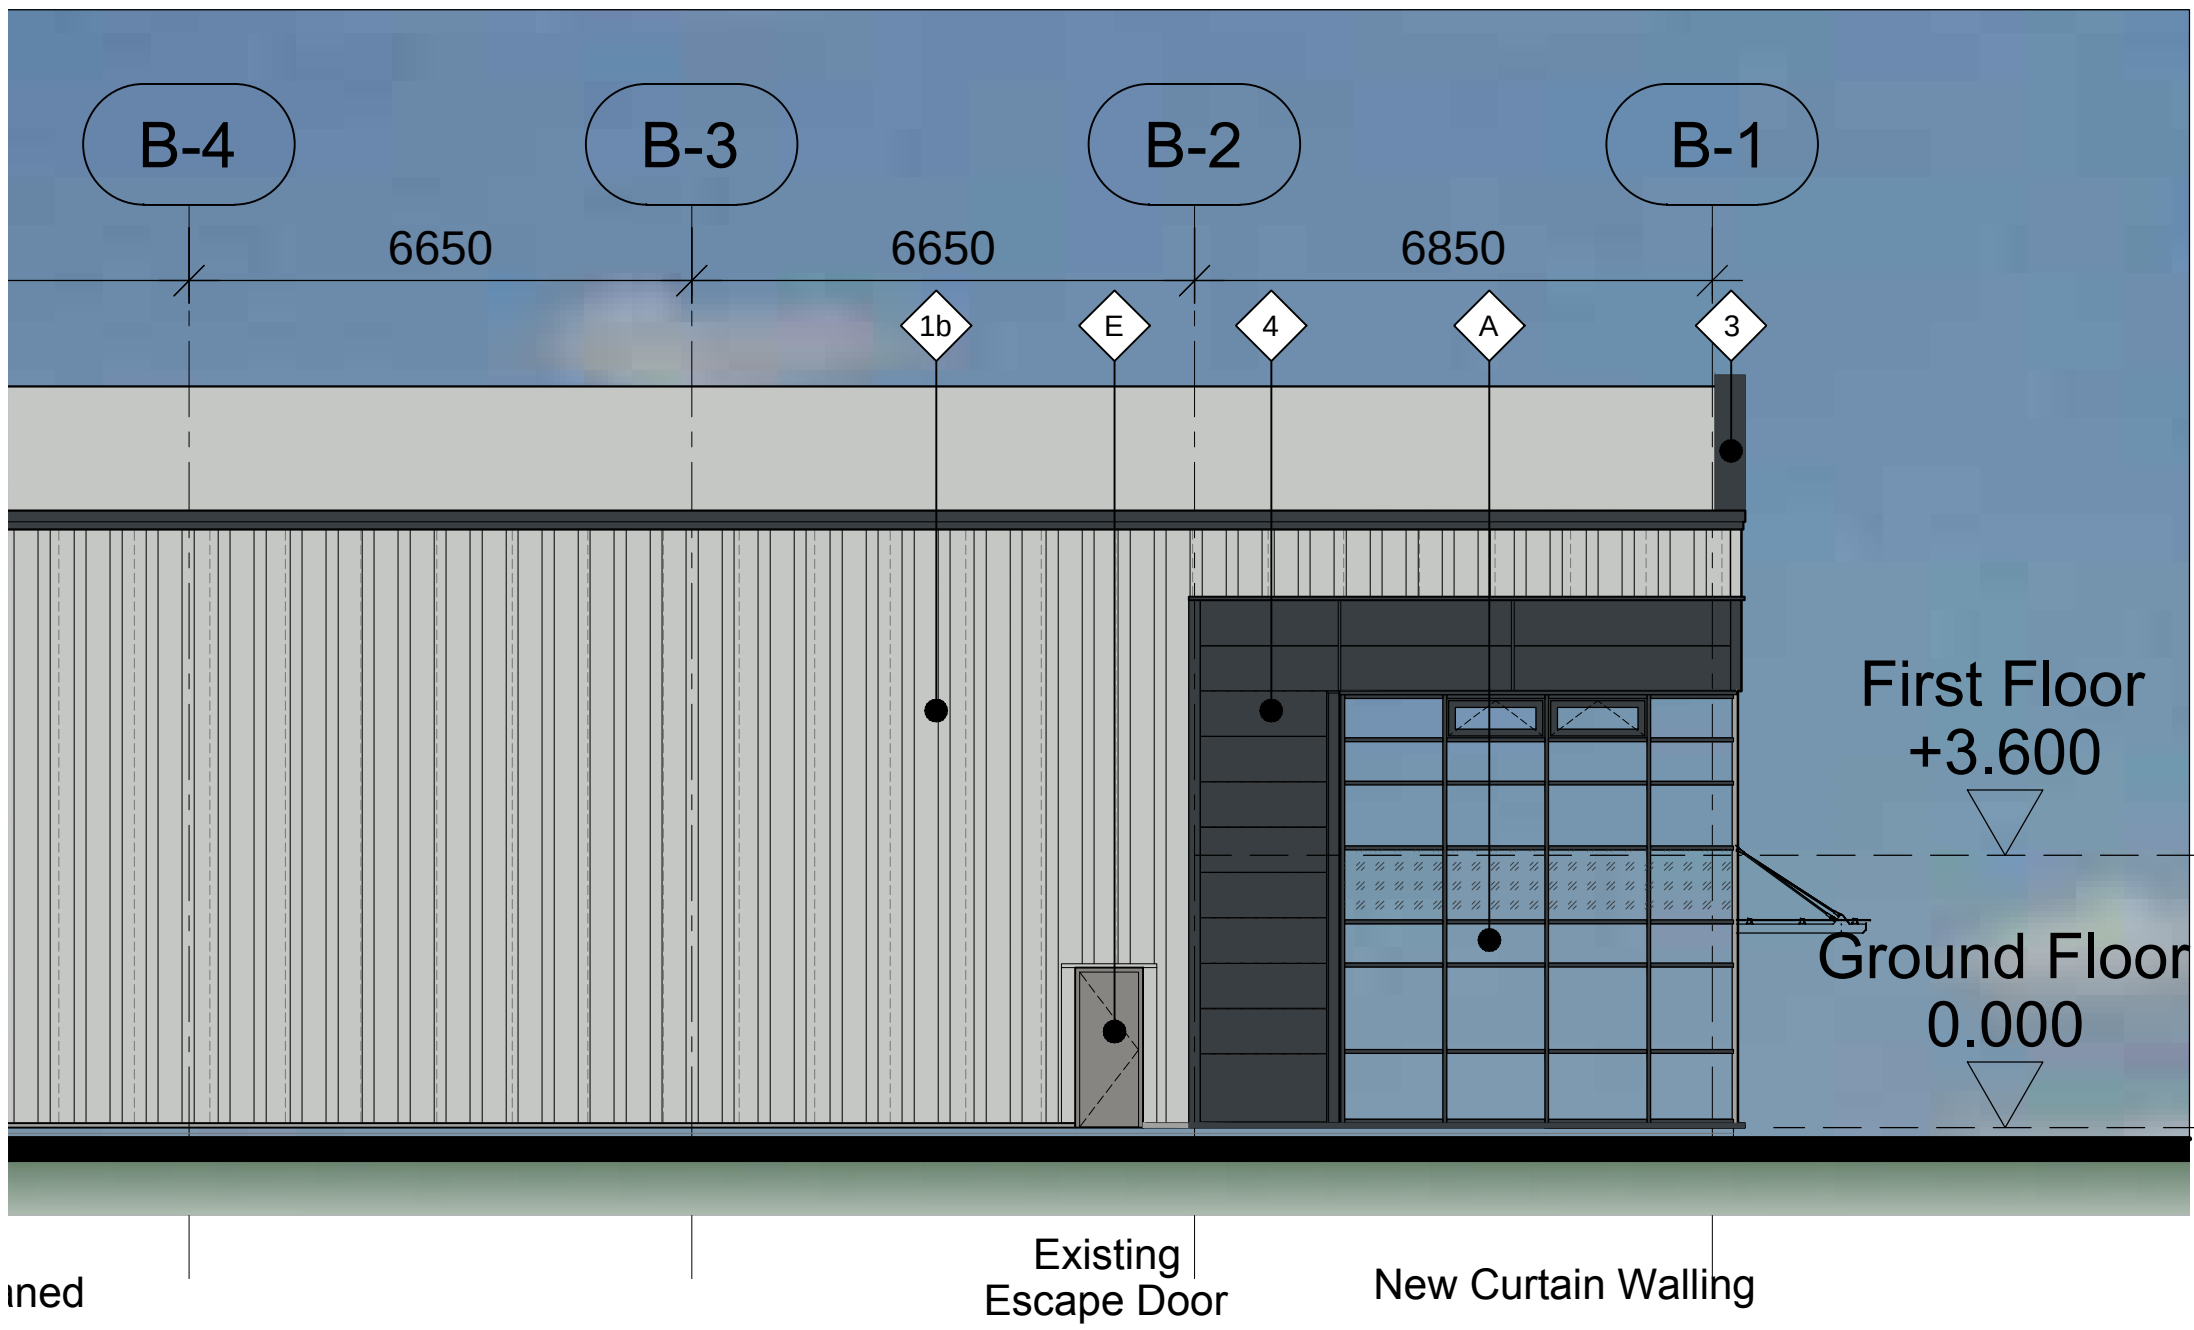


South Elevation - continued below

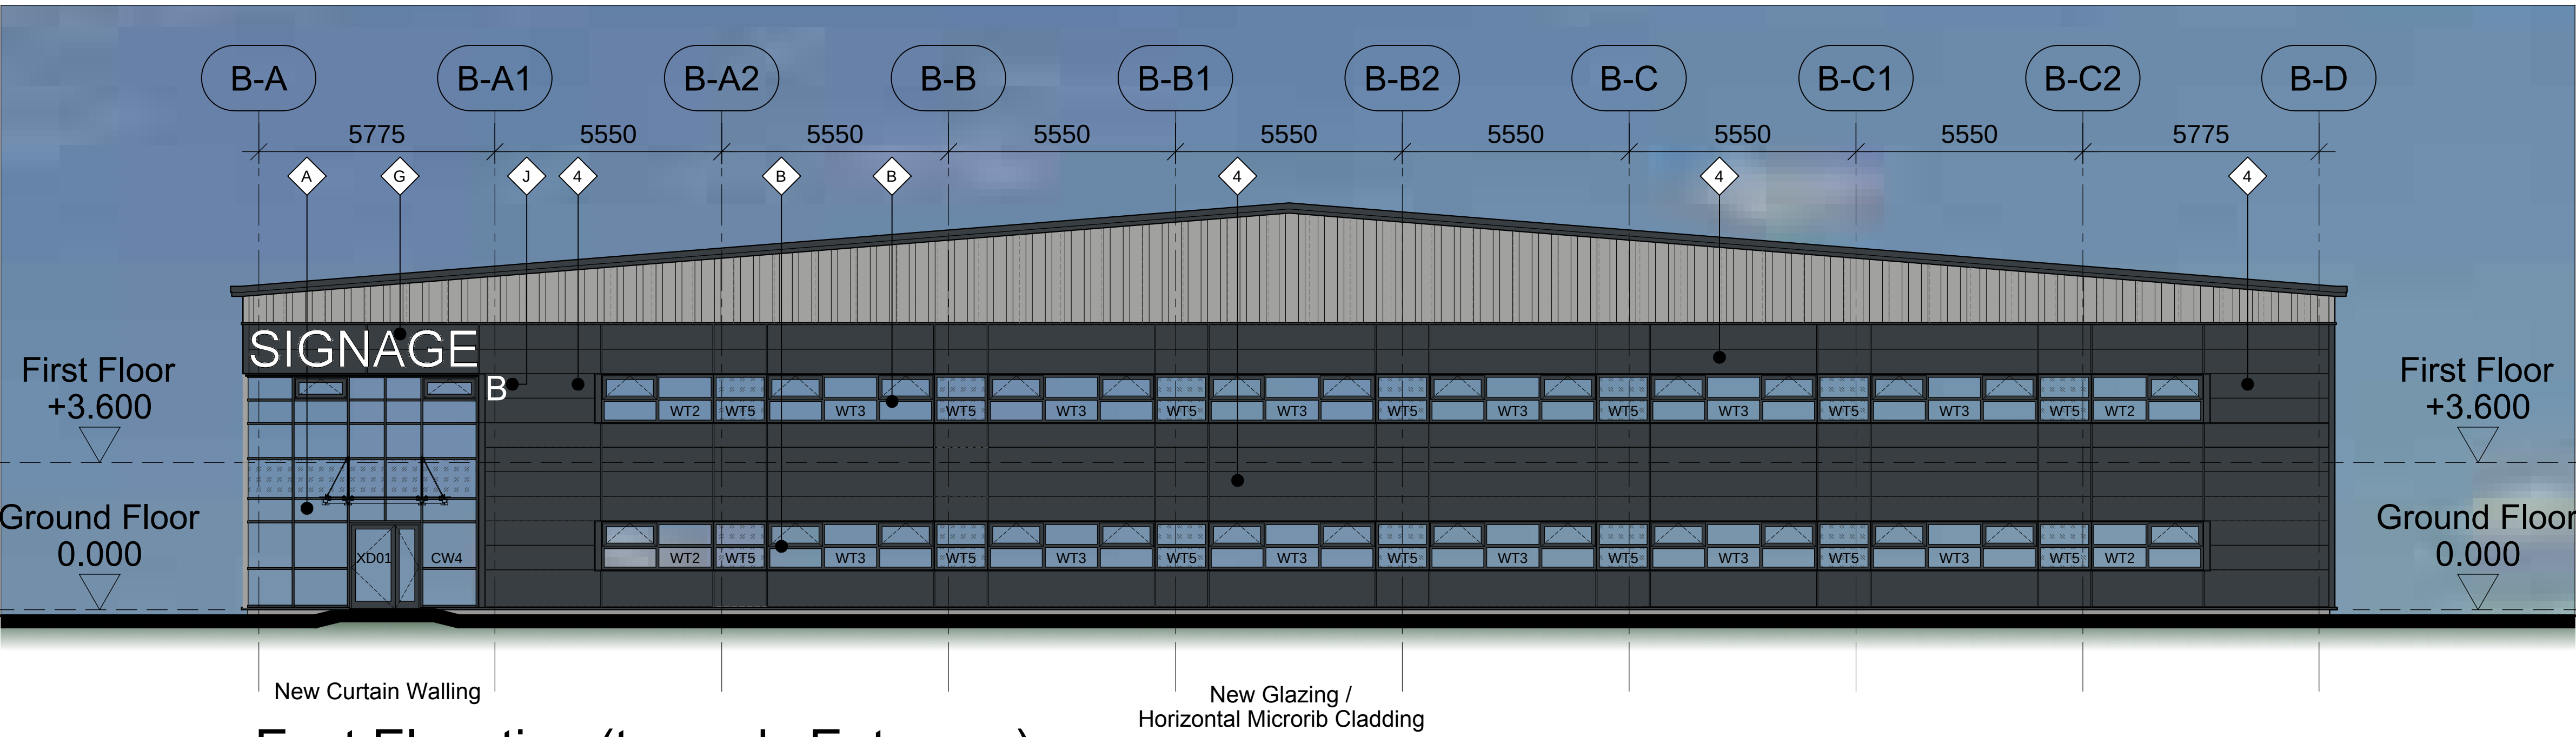


East Elevation (towards Entrance)




South Elevation (towards Service Yard) - continued from above

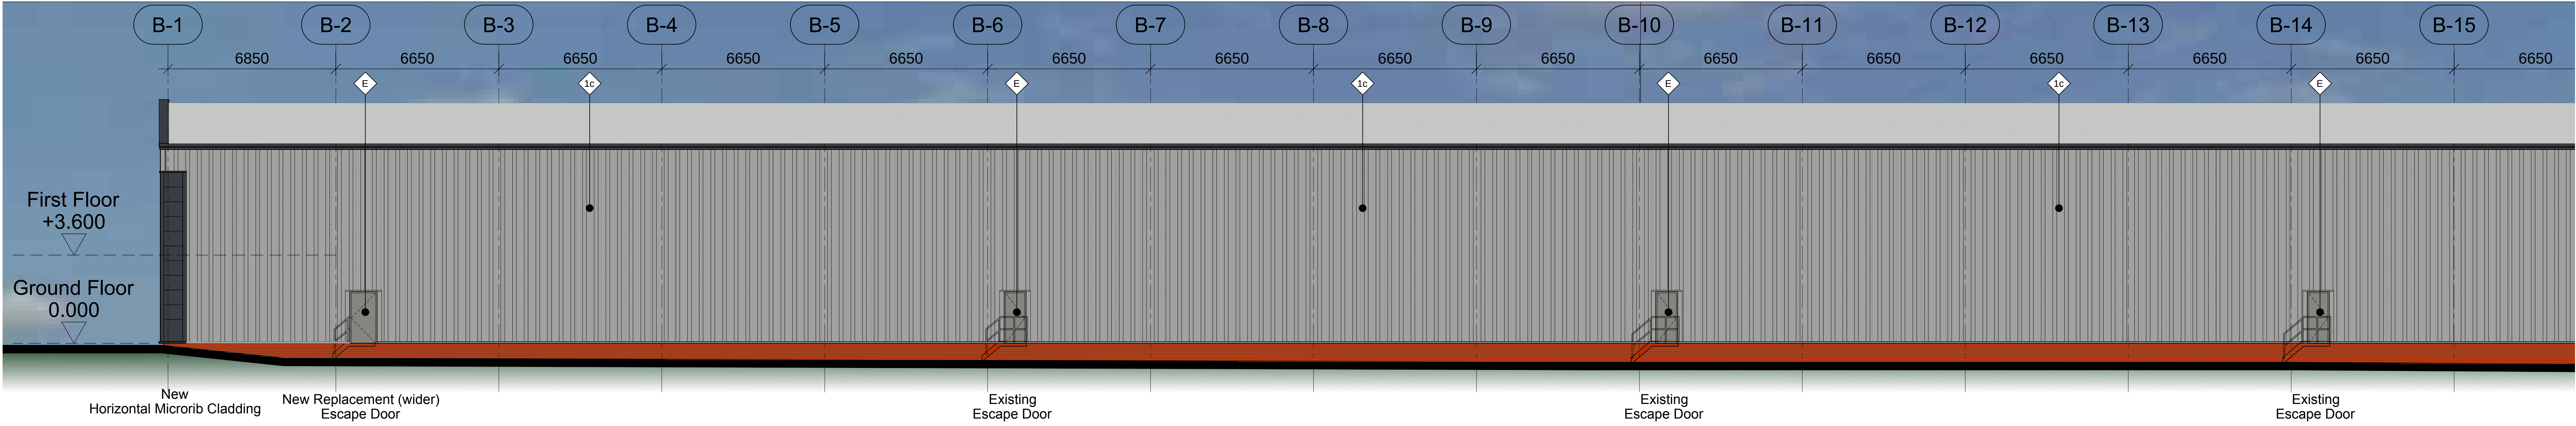

North Elevation (towards Boundary & Adacent Housing) - continued below

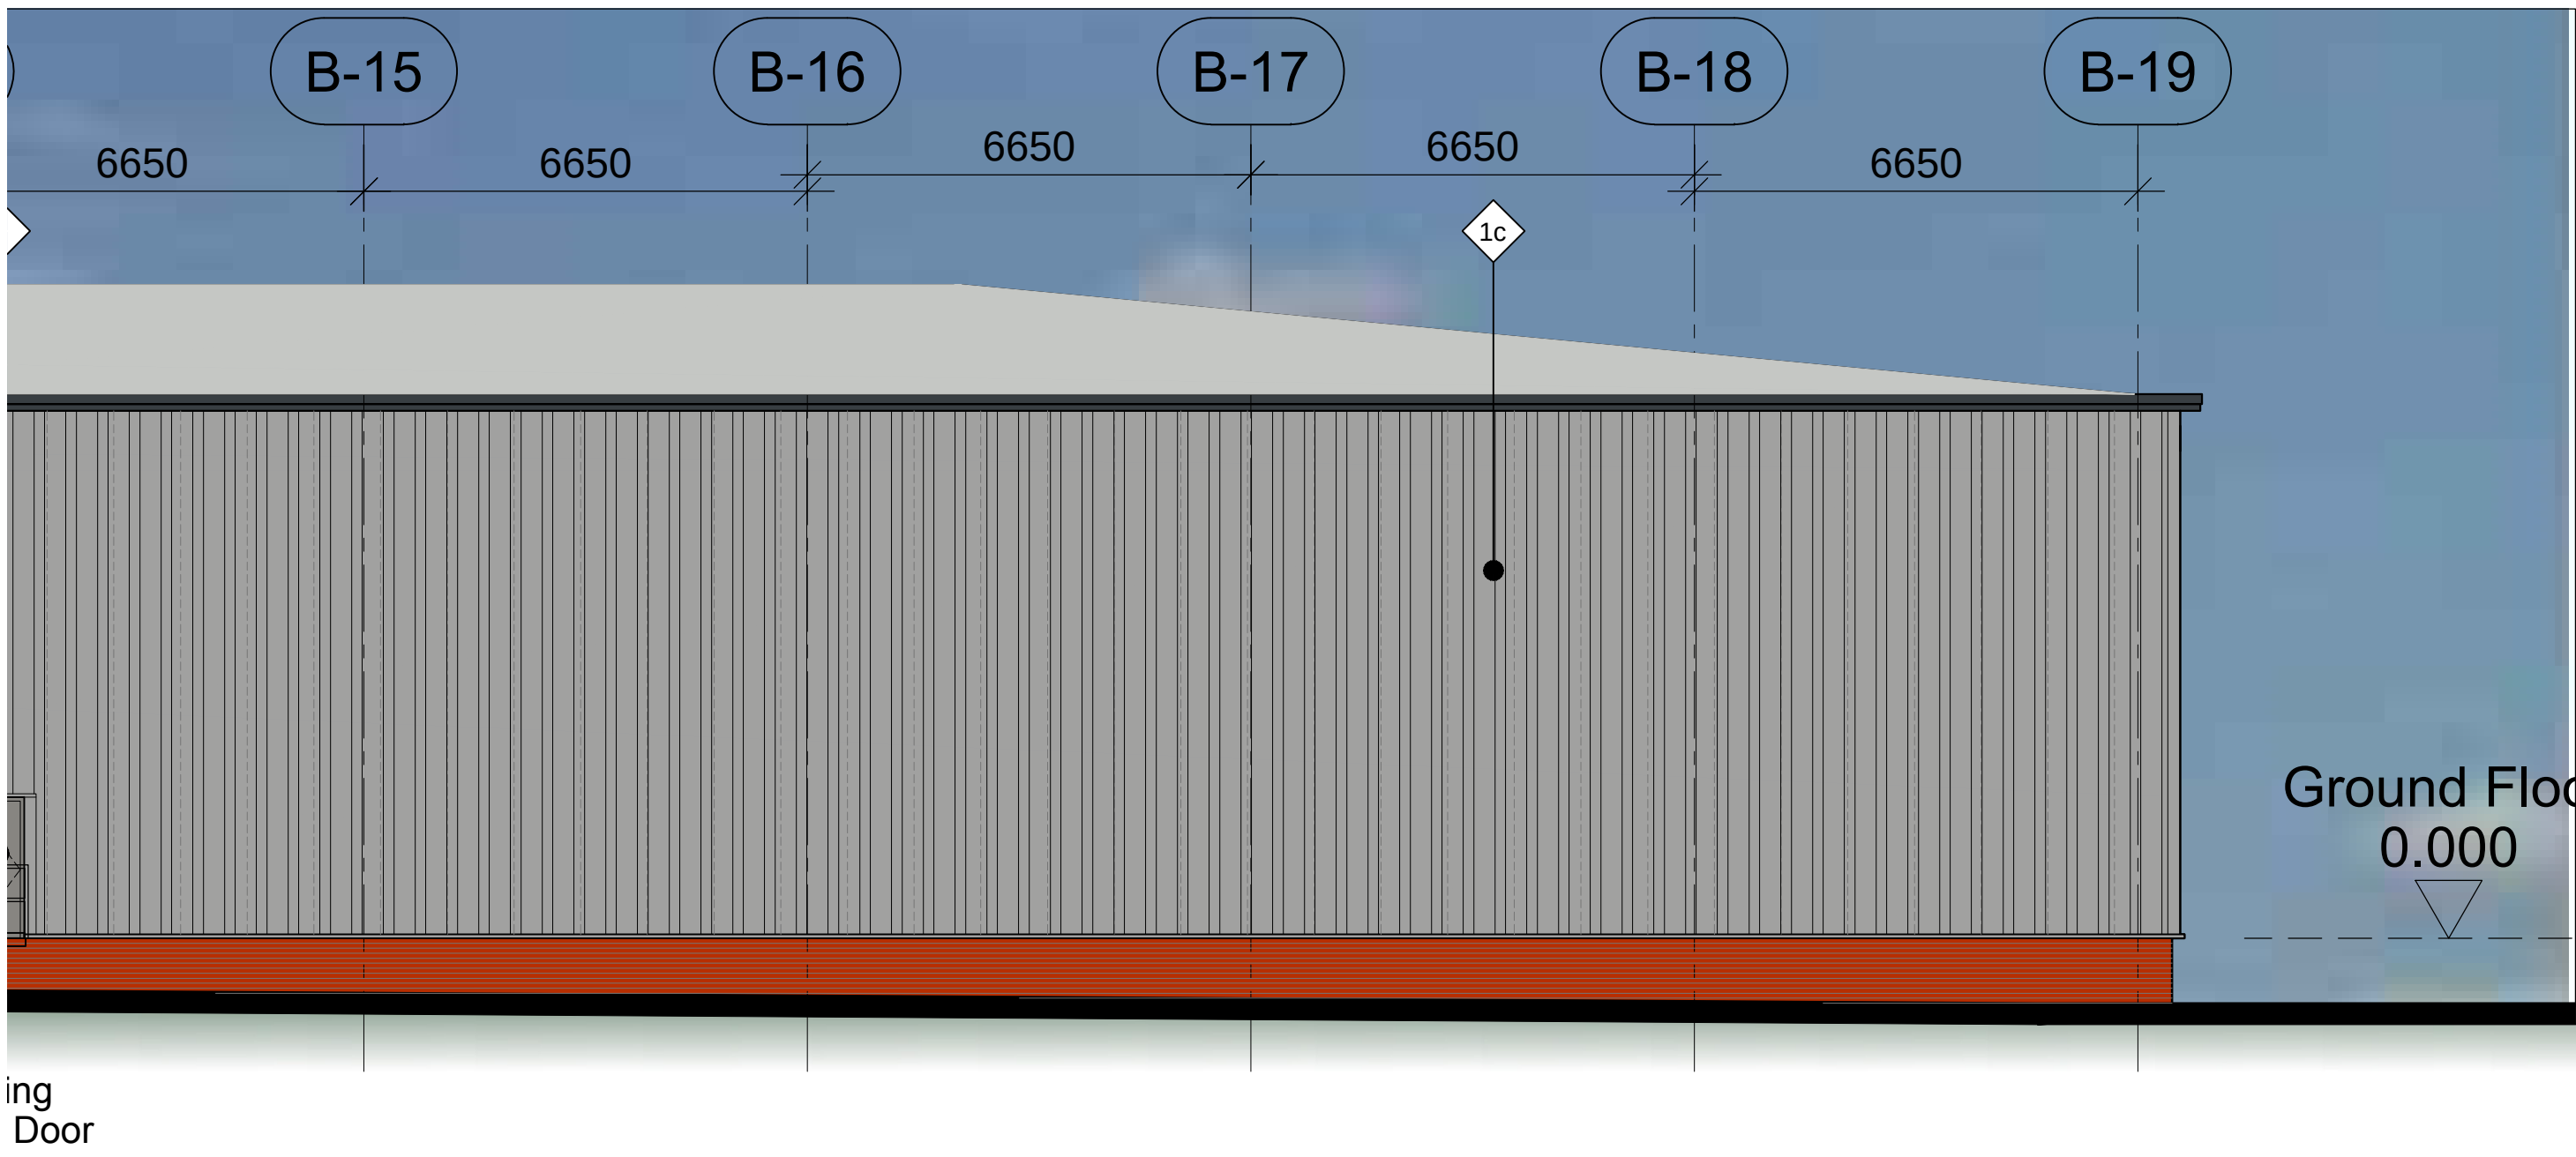

North Elevation - continued from above

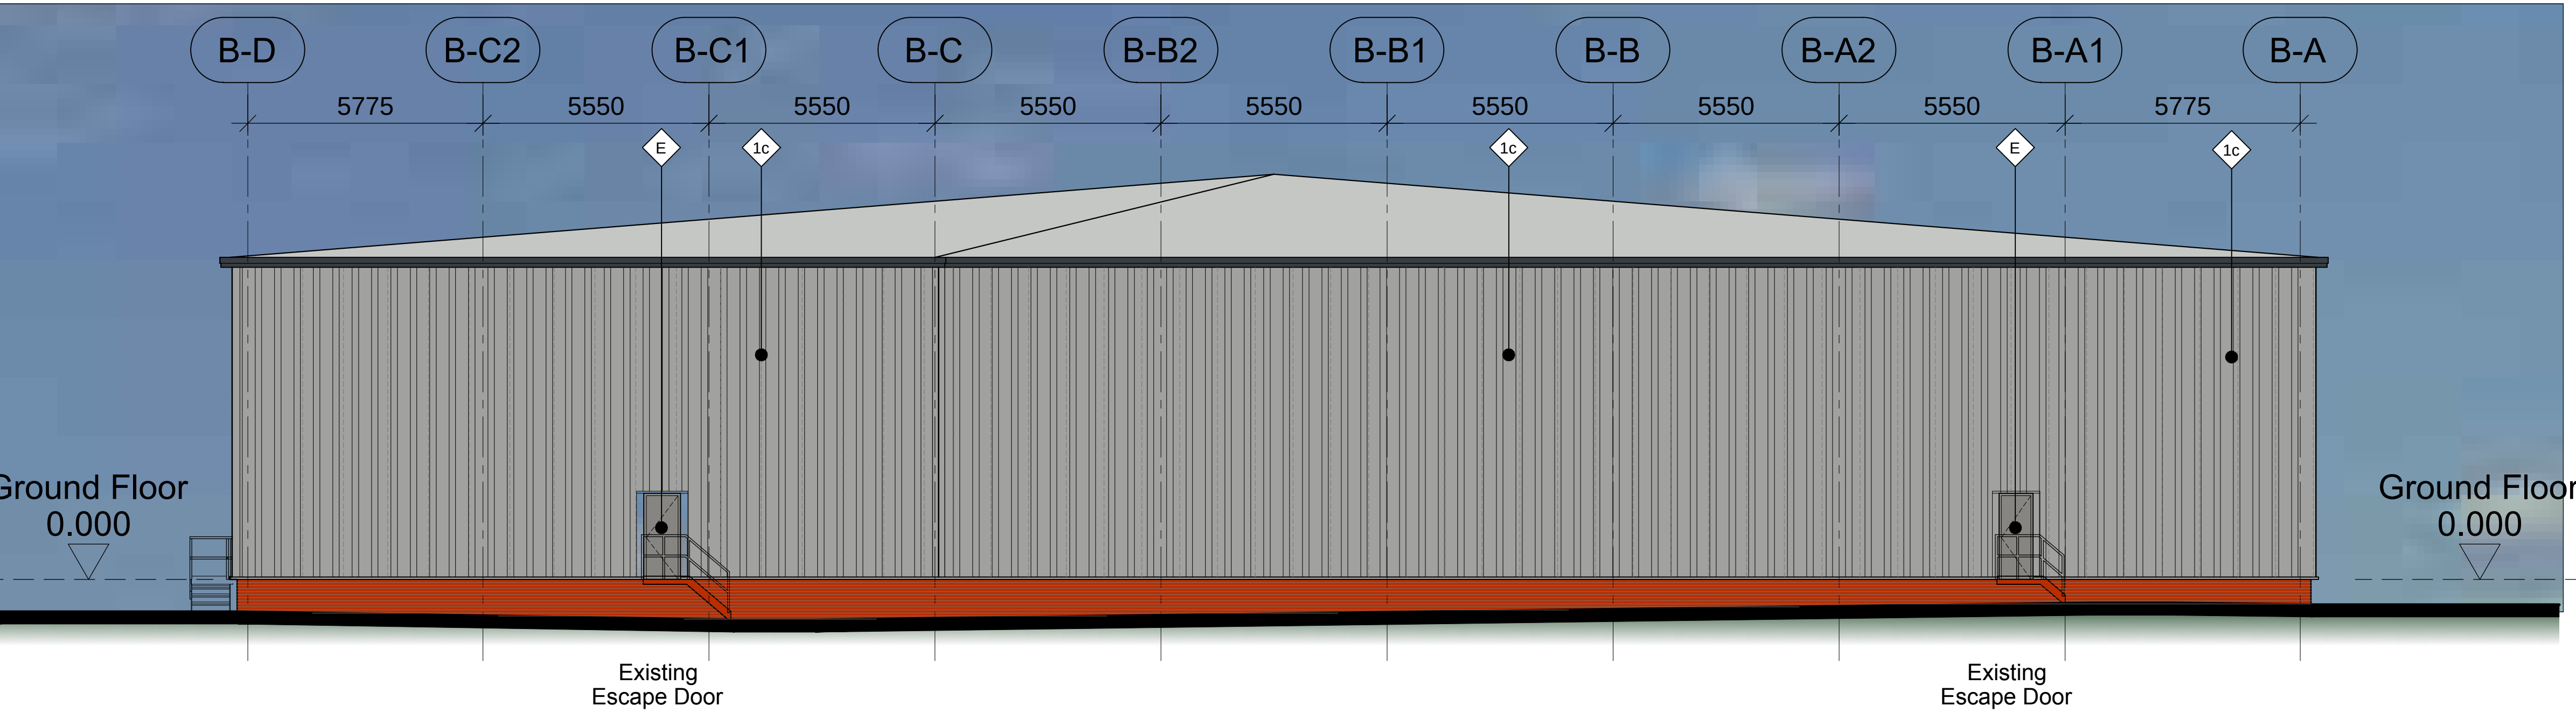

West Elevation (towards Tree Buffer)

NOTES  
This drawing and design is the copyright of aja architects and must not be reproduced in part or in whole without prior written consent. Contractors must verify all dimensions on the before commencing work or preparing shop drawings.  
Where this drawing contains any Ordnance Survey mapping material, it has been reproduced under licence number: 100022278.  
Ordnance Survey © Crown copyright

NOTE:  
Due to drawing space constraints please refer to drawing 104 or 204 for the Materials Legend.

C01 08.10.25 Construction Issue gh  
P01 11.07.25 Legend revised to differentiate between printed and NON printed existing cladding (1b & 1c) rpw  
P02 29.05.25 Issued for tender rpw  
P01 08.05.25 Colour and Schedule added. Curtain wall transom heights revised. rpw  
no. date revision by  
aja architects  
1170 Eliah Court  
Herald Avenue  
Coventry Business Park  
COVENTRY CV5 6UB  
E: aja@aja-architects.co.uk  
W: www.aja-architects.co.uk  
aja architects is the trading name of aja architects consulting limited (a limited company no. 1065795) and aja architects (a limited liability partnership registered in England no. 0C3007)

T.J.MORRIS LTD  
project  
Wilson Road, Huyton  
Liverpool  
drawing  
Unit B  
GA Building Elevations  
scale 1:100@A0 drawn rpw  
checked spp date 06.05.25  
no  
7182-304 Rev C01

