

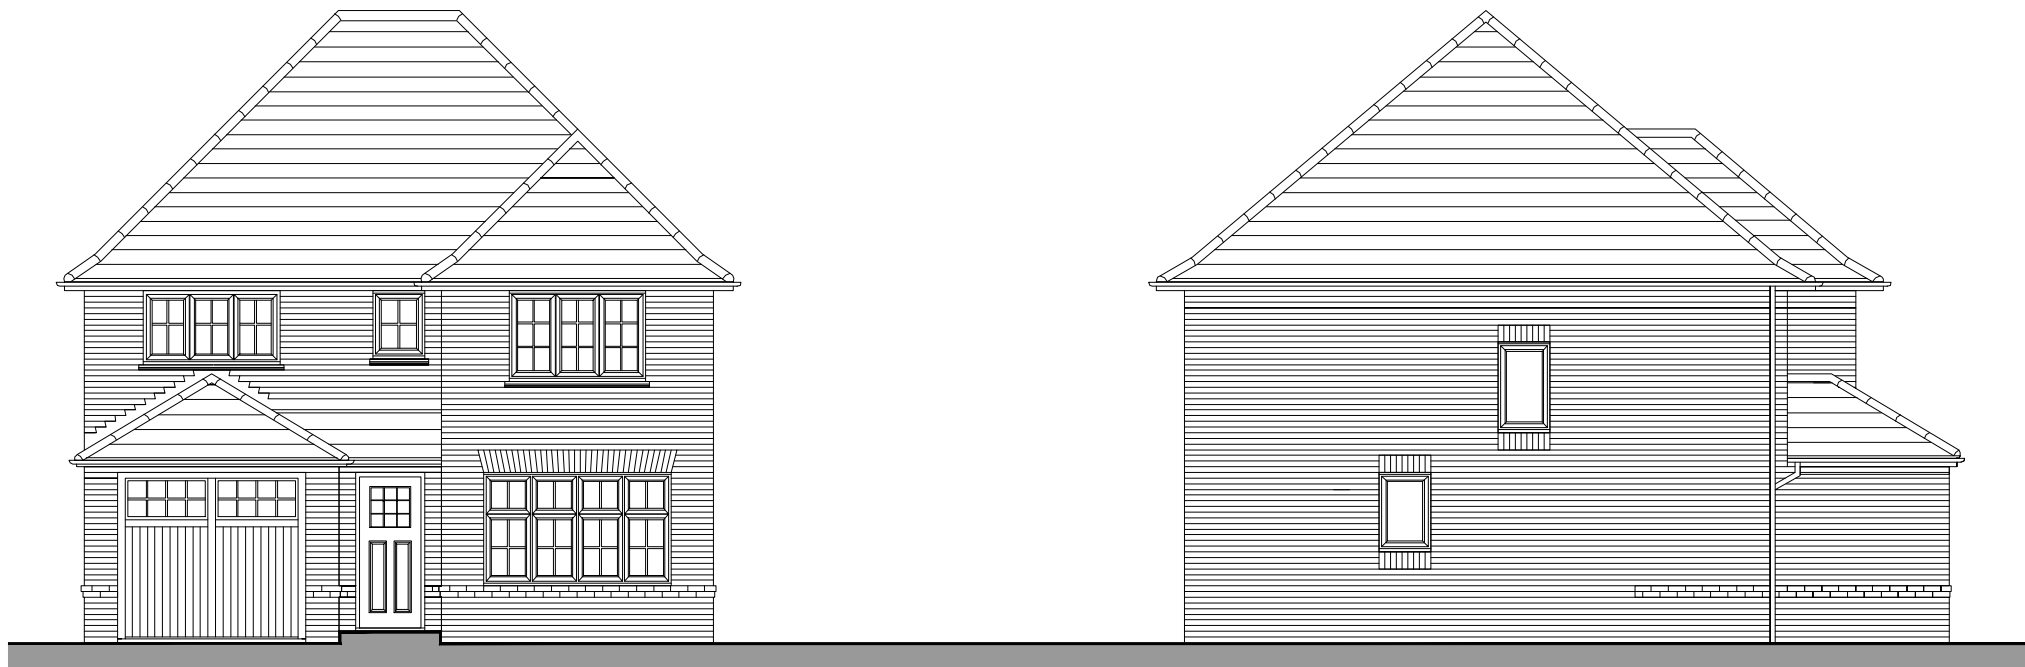


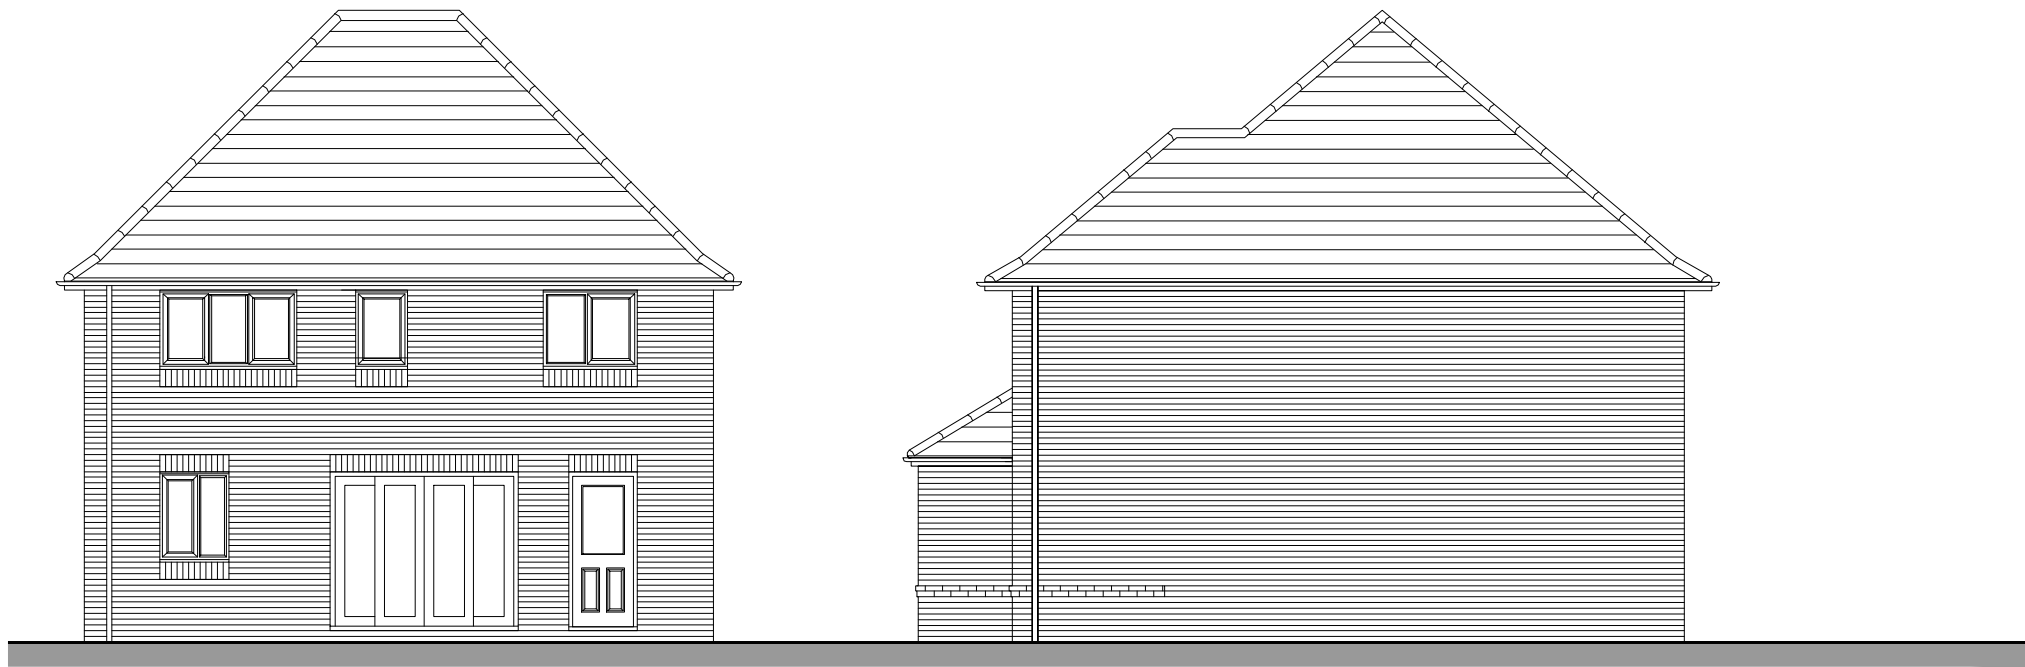

EXISTING FRONT ELEVATION
(SCALE 1:100)

EXISTING SIDE ELEVATION
(SCALE 1:100)

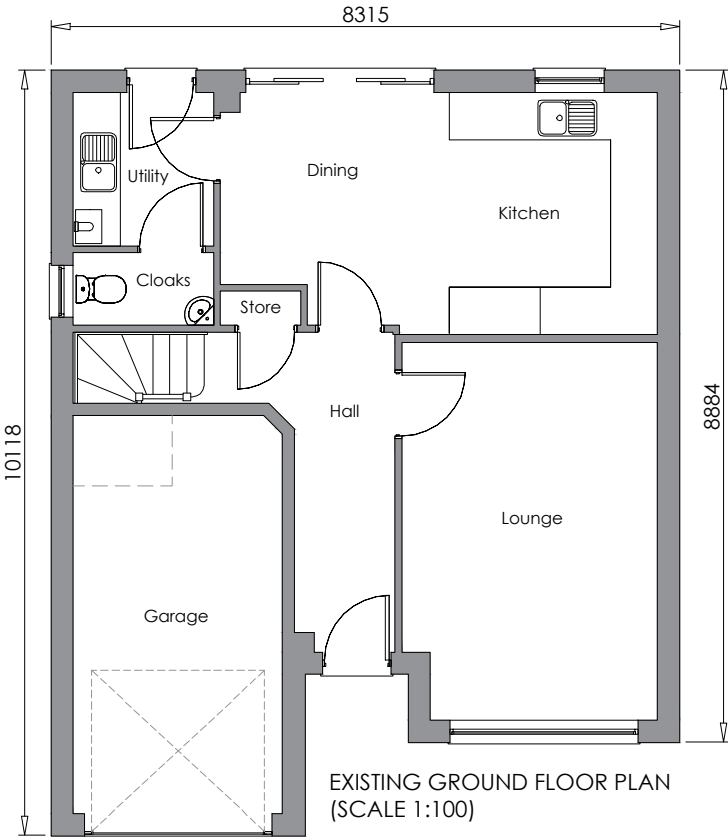


EXISTING REAR ELEVATION
(SCALE 1:100)

EXISTING SIDE ELEVATION
(SCALE 1:100)



Existing Site Plan (Scale 1:500)

 

PLANNING ISSUE					
Project Description	Scale	Paper Size	Date	Drawn	Revision
Proposed Garage Conversion & Single Storey Rear Extension	1:100 & 1:500	A3	January 2026	AD	-
Drawing No.					
5ED/PI/02					
Site Address					
5 Evington Drive					
Knowsley					
L14 7AA					
Drawing Title					
Existing Floor Plan & Elevations					