




Side Elevation (West)
As Existing

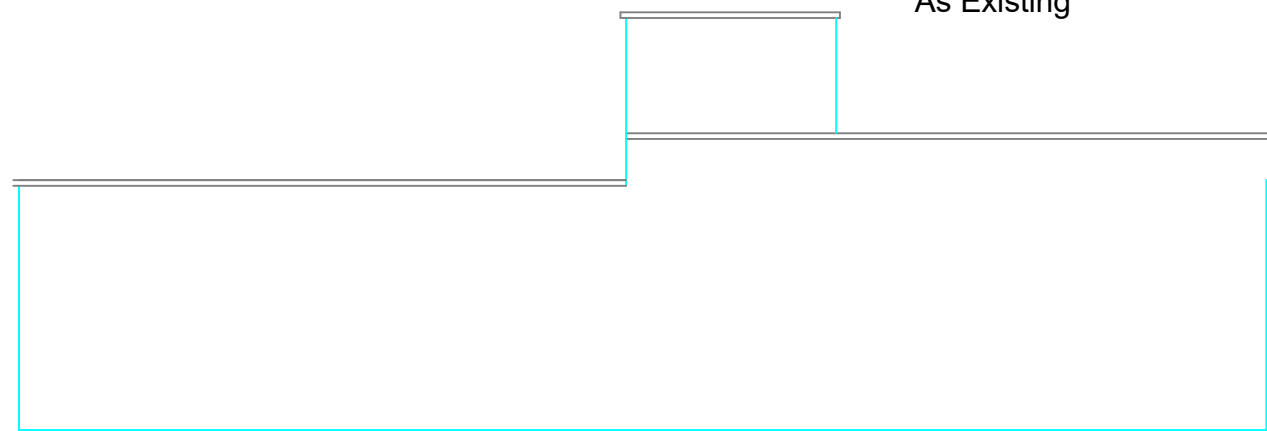


Rear Elevation (North)
As Existing

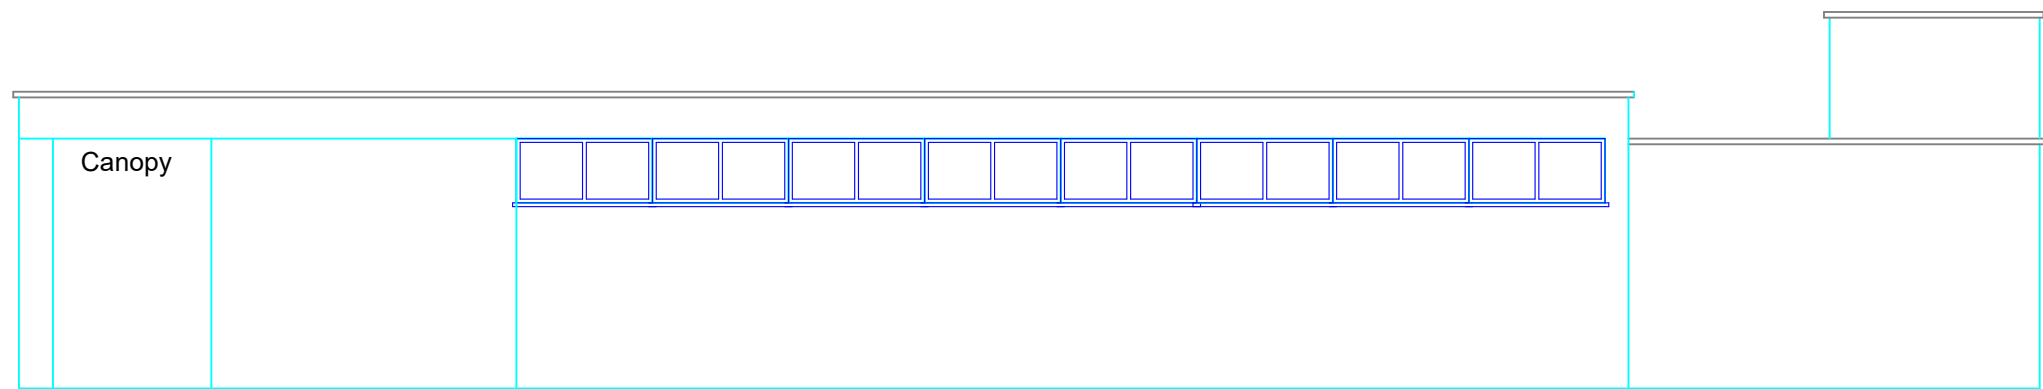


Side Elevation (East)
As Existing

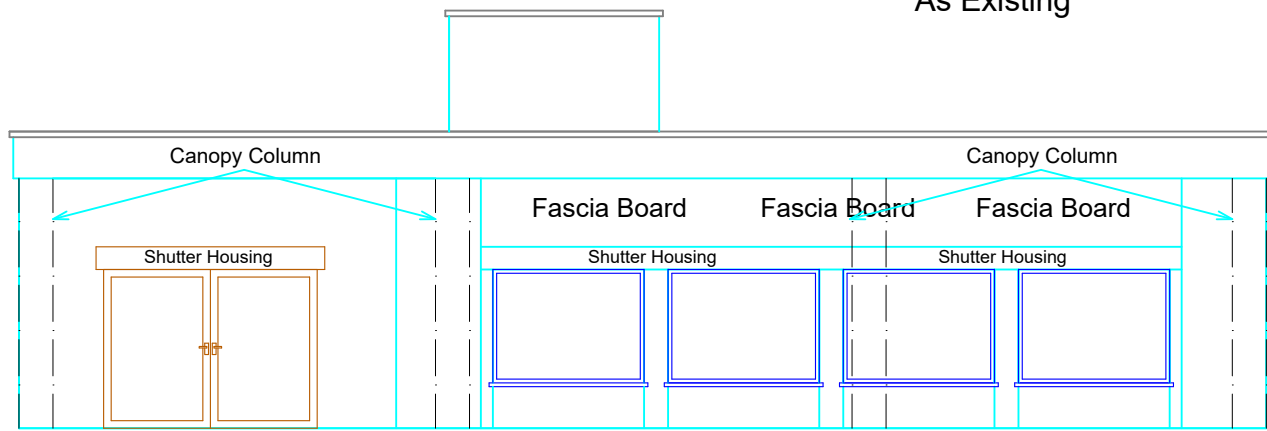


Front Elevation (South)
As Existing

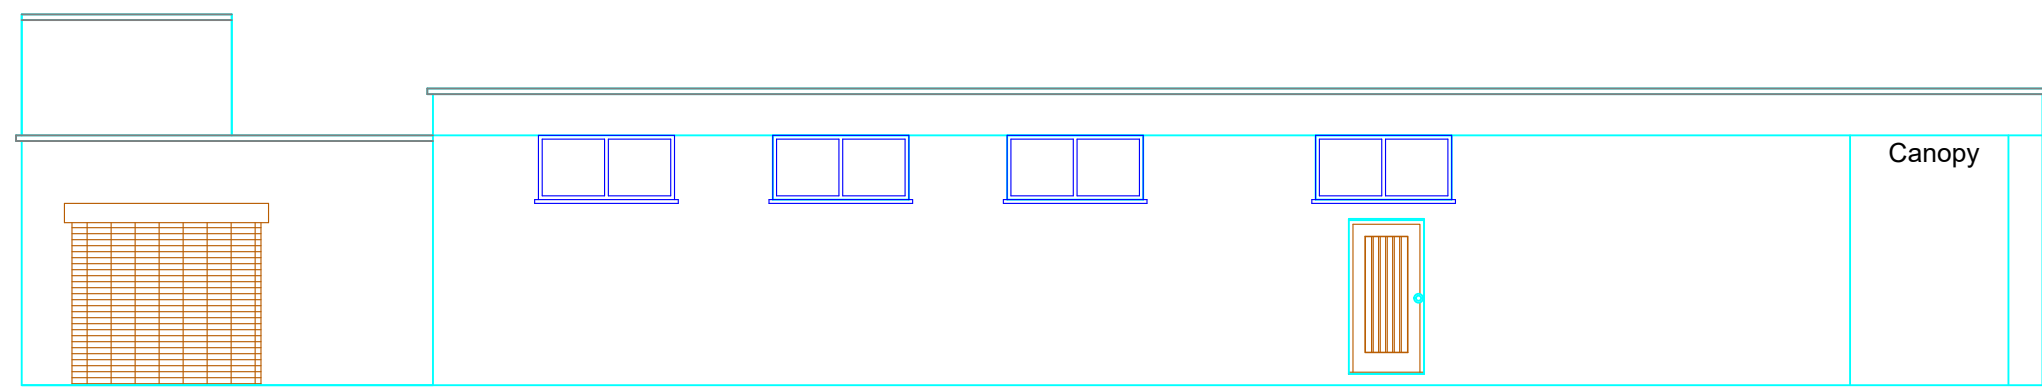


Side Elevation (West)
As Proposed

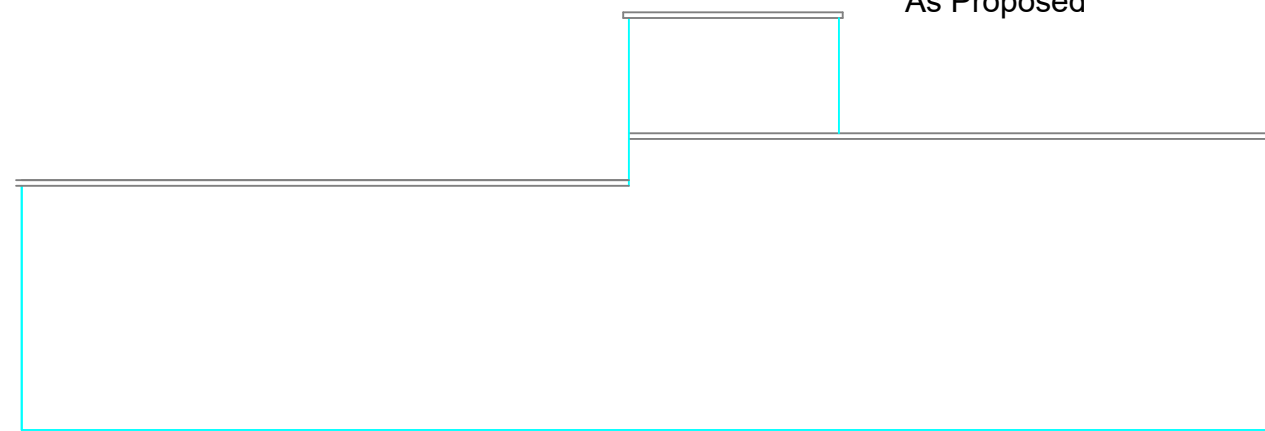


Rear Elevation (North)
- Unaltered

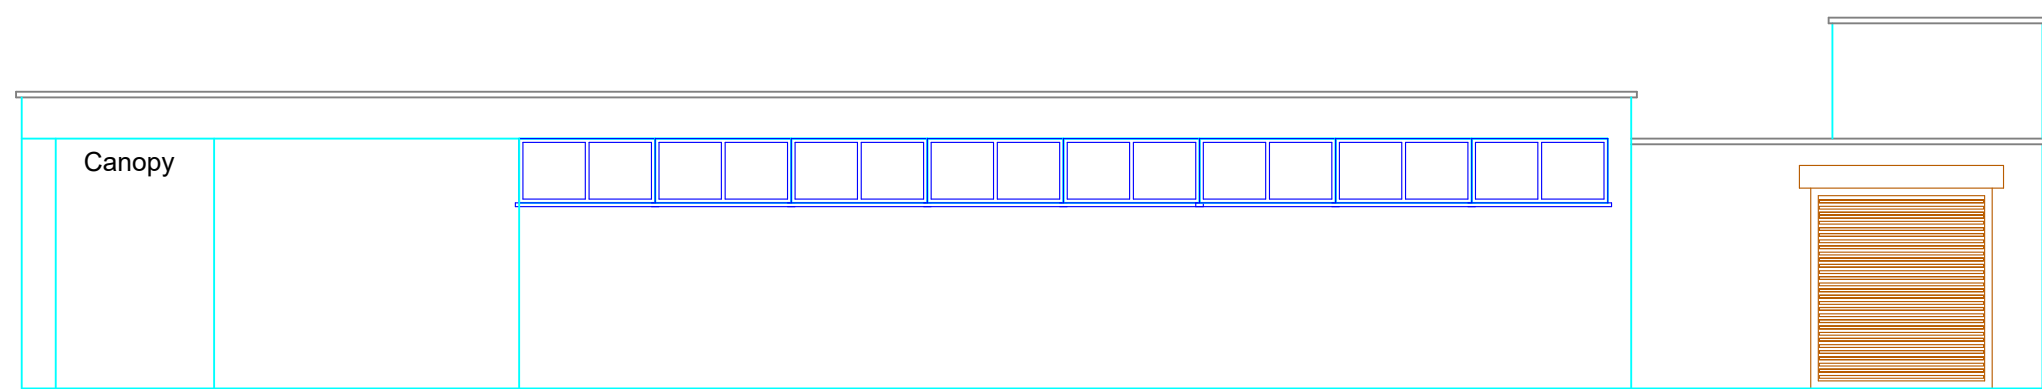


Side Elevation (East)
As Proposed

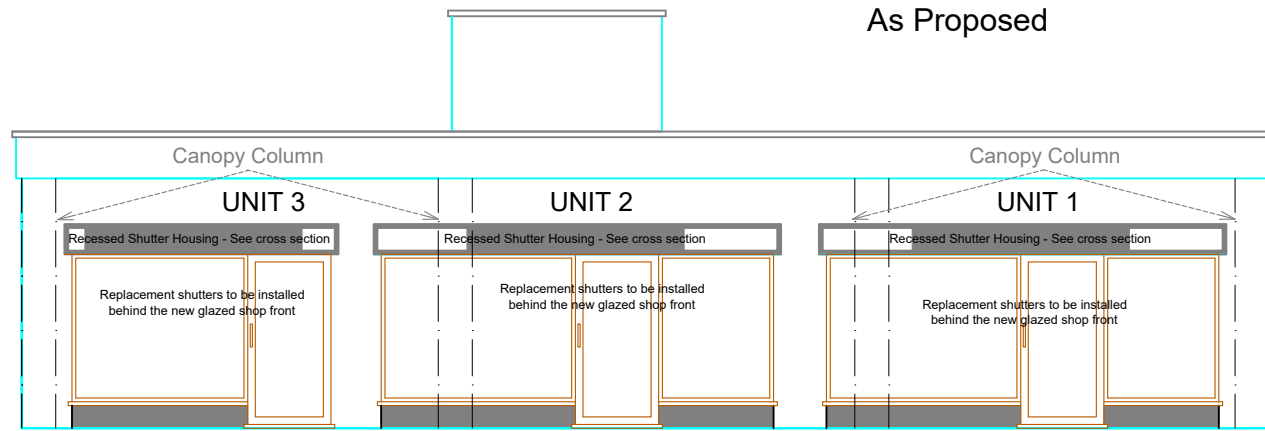


New Shop Frontages With Level Access
Front Elevation (South)
As Proposed

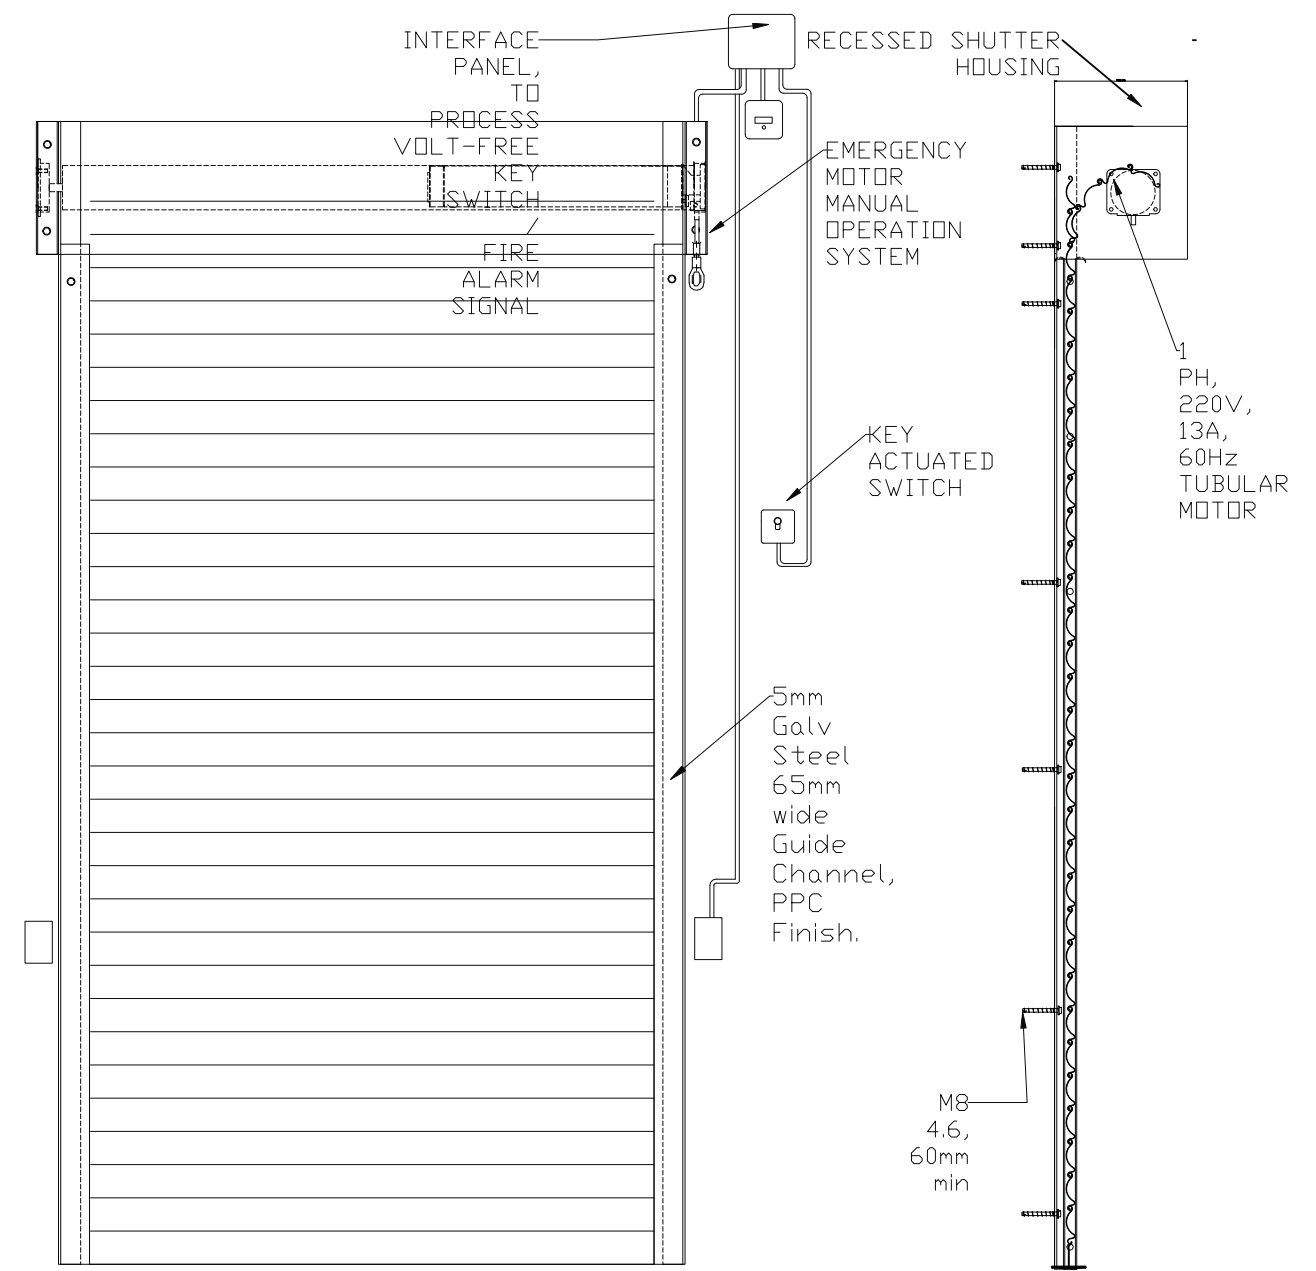

Replacement Roller Shutter
& Cross Section Details -
Shutters to be installed
behind the glazing





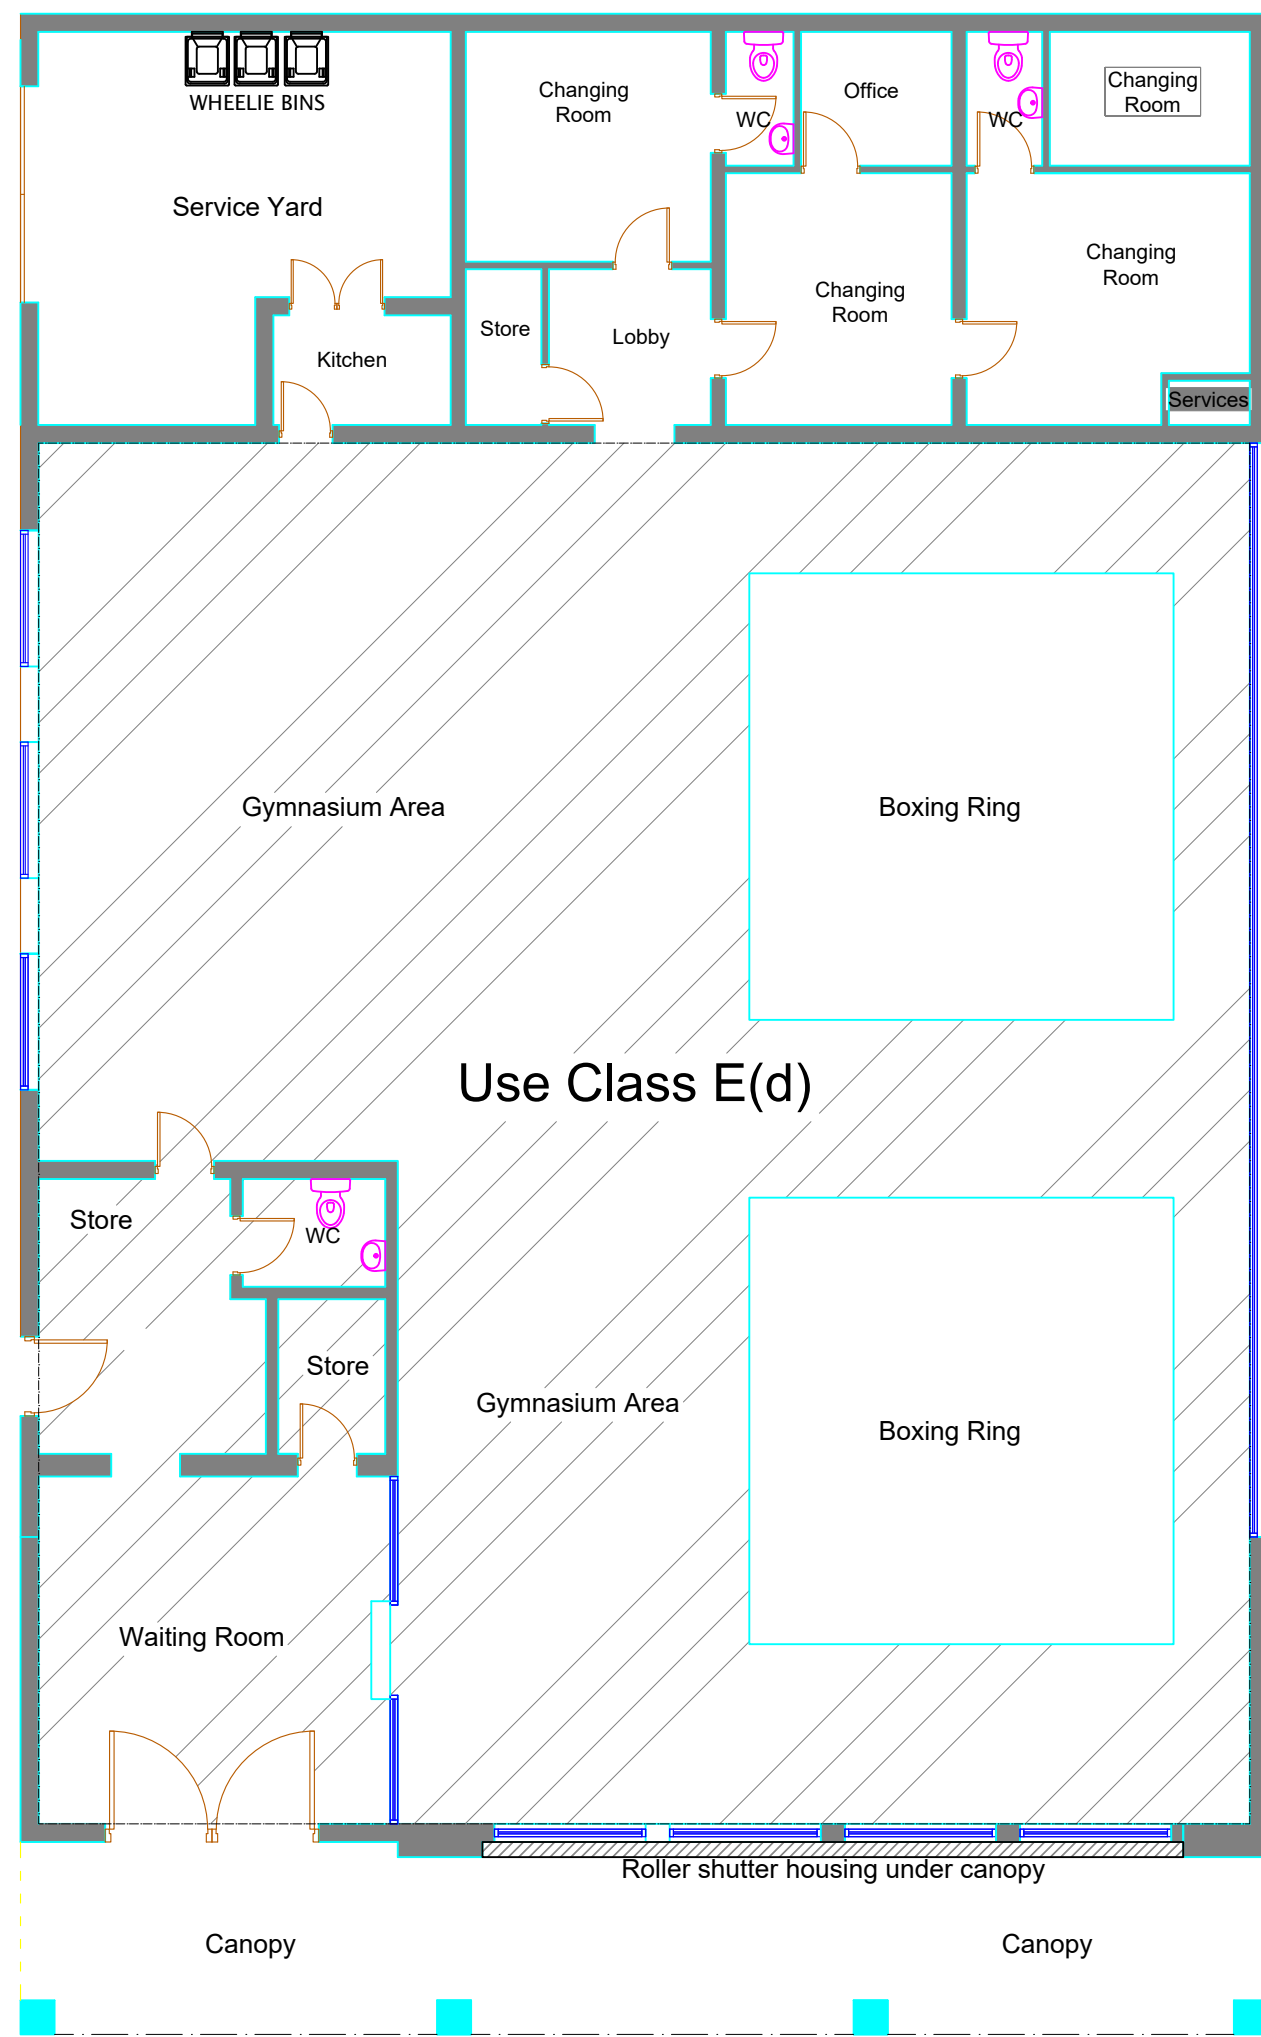


Floor Plan As Existing

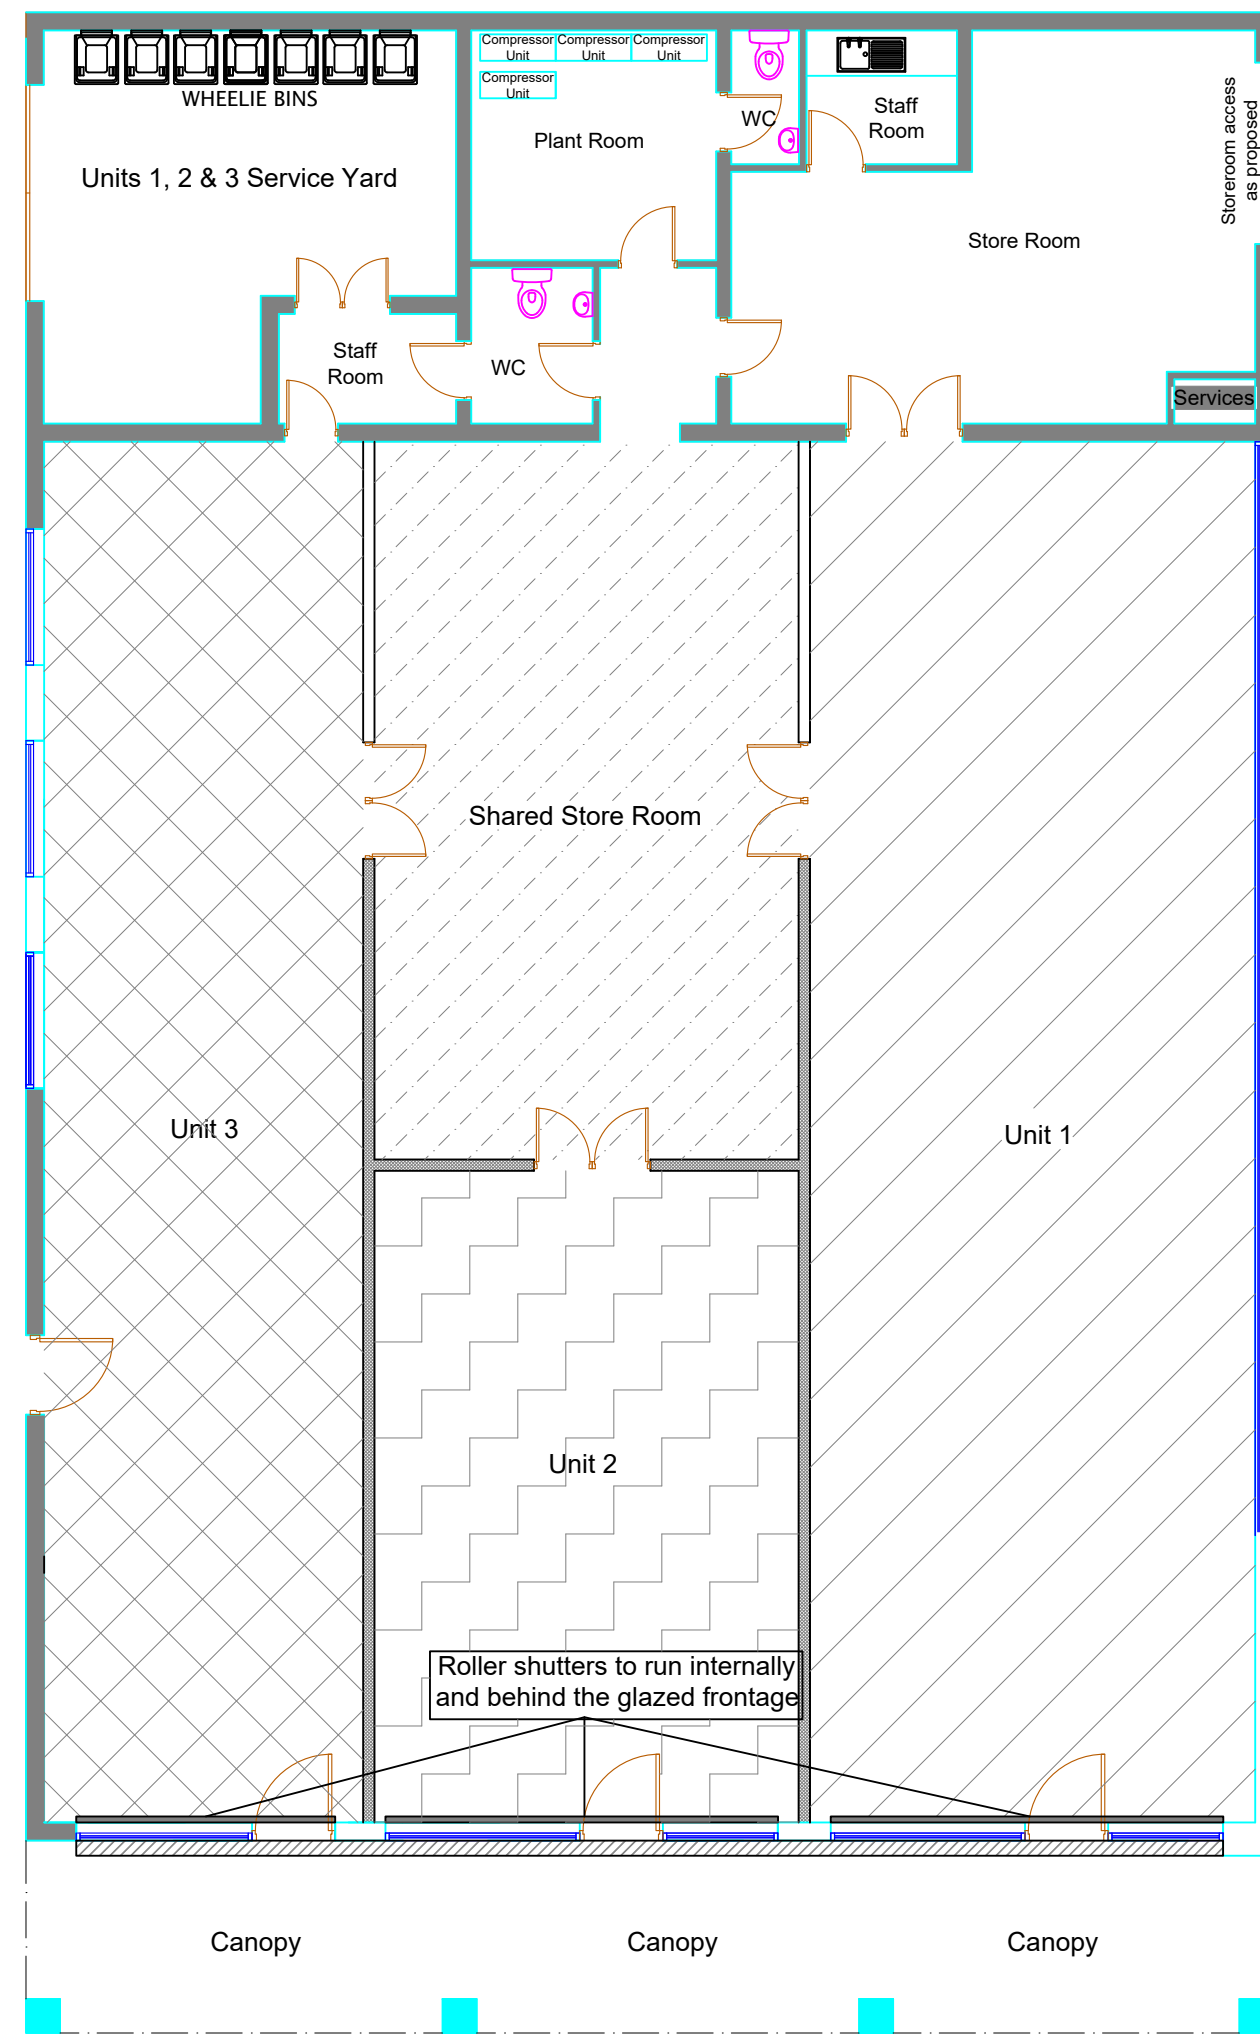

Floor Plan As Proposed

Use Class E
Units

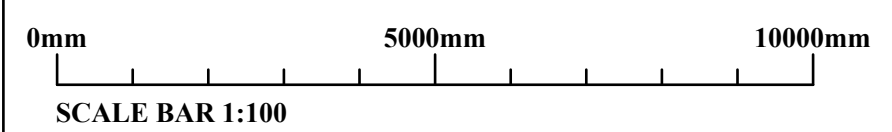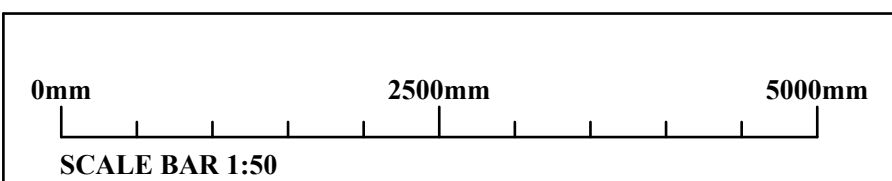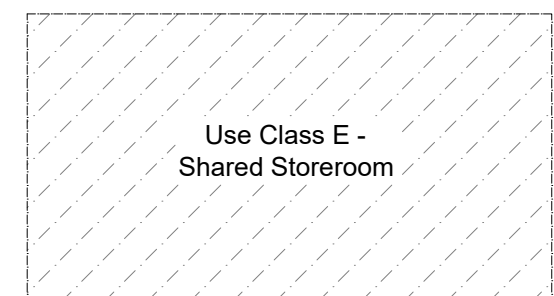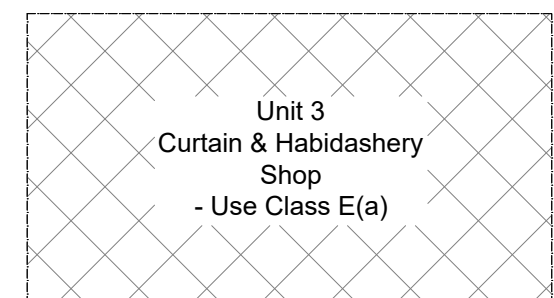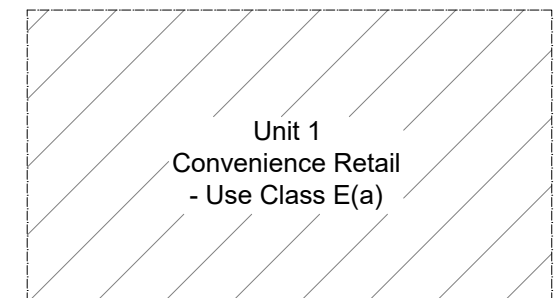

Rev A | Shutters to be internal and behind the glazed frontage | Apr 22

Project
SUB-DIVISION OF EXISTING BOXING CLUB
GYMNASIUM (USE CLASS E) TO 3 USE CLASS E
SHOP UNITS AND EXTERNAL ALTERATIONS TO
PROVIDE 3No. SHOP FRONTAGES AT 10 OLD
ROUGH LANE, KIRKBY. L33 3XB

Client
MR NESERASA

Contract No.	Drg. No.	Revision	Scale	1:100	@ A1
	2	A	By	MCC	Date
			Chkd		APRIL 2022

Drawing Title
**EXISTING AND PROPOSED PLANS -
REV A**

MAT DESIGN LIMITED
Town Planning & Building Control
Consultants
17 BROOKSIDE AVE
ECCLESTON
ST. HELENS
WA10 4RN
Telephone: 07850203448
E-mail: miketa@blueyonder.co.uk