


Trees to be removed
beyond red line boundary
to avoid interfering with
future access road location

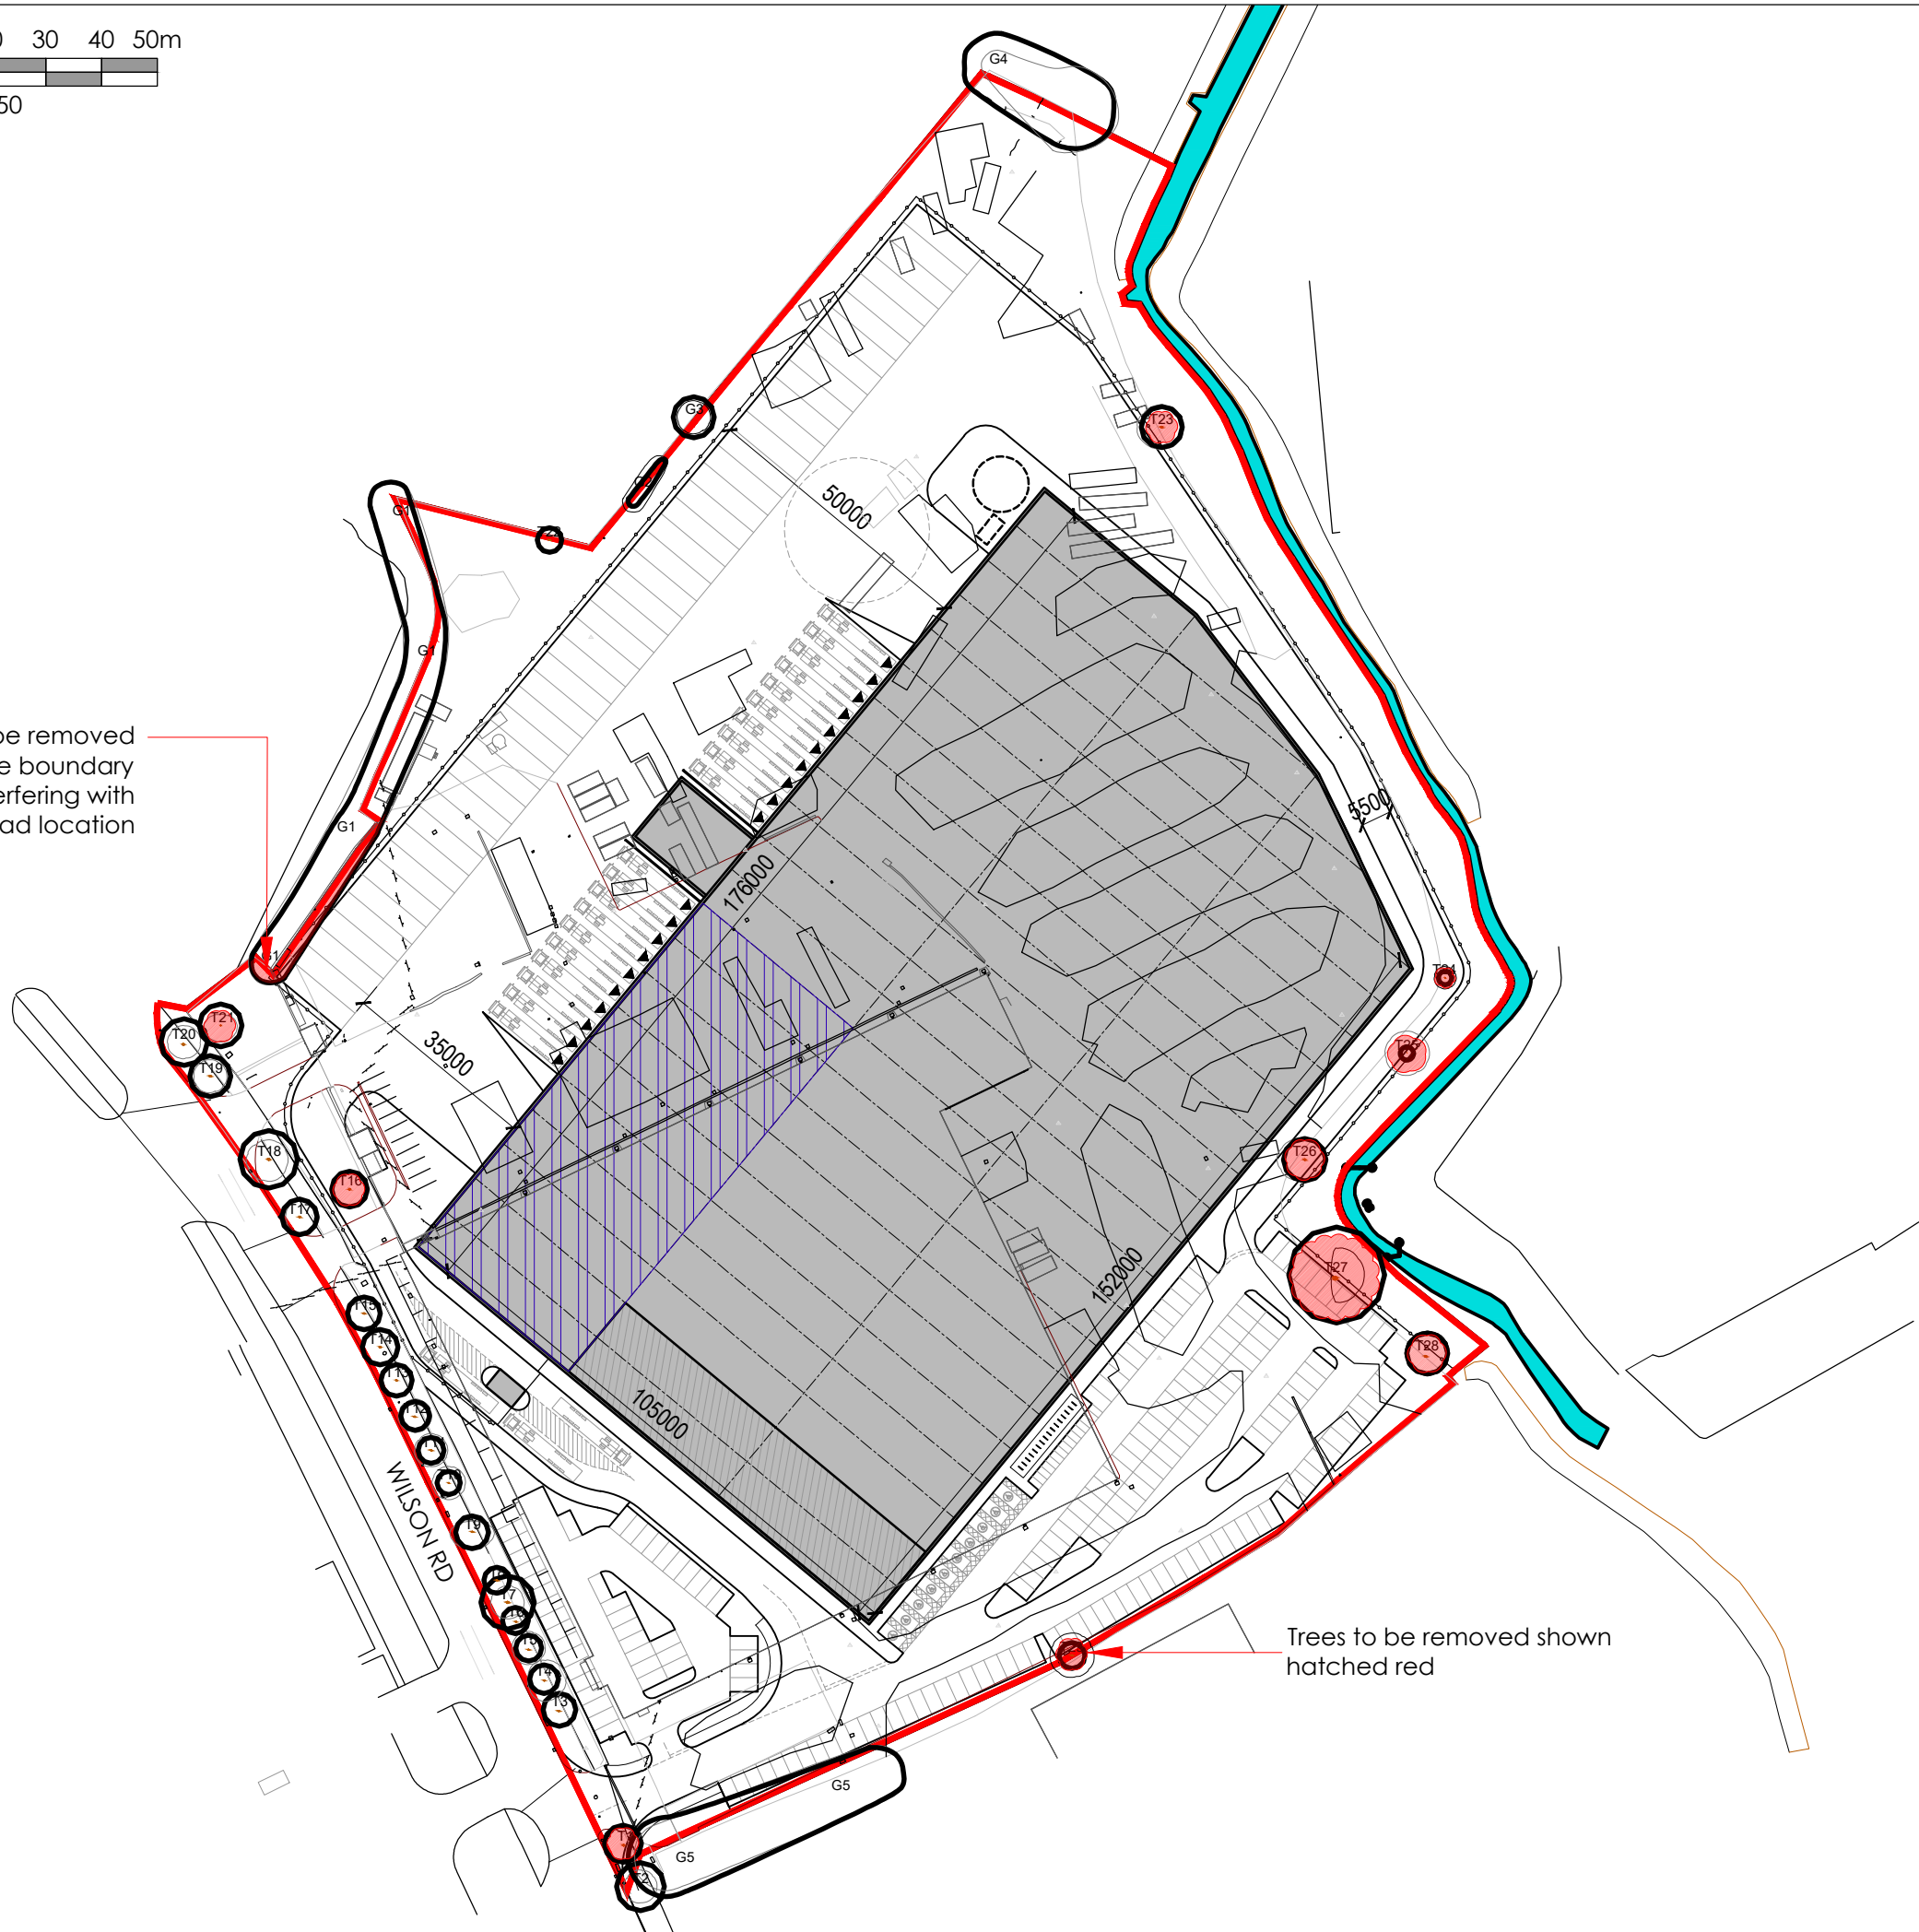

Trees to be removed shown
hatched red

- NOTES
- AEWTP029C
- All dimensions and levels are to be checked on site.
 - Any discrepancies are to be reported to the architect before any work commences.
 - This drawing shall not be scaled to ascertain any dimensions. Work to figured dimensions only.
 - This drawing shall not be reproduced without express written permission from AEW.
 - Title overlay drawings and ownership boundaries are produced using all reasonable endeavors. AEW cannot be responsible for the accuracy or scale discrepancy of base plans supplied to them.
 - All works are to be undertaken in accordance with Building Regulations and the latest British Standards.
 - All proprietary materials and products are to be used strictly in accordance with the manufacturers recommendations.

CDM 2015

Client notified of duties:

Principal Designer:

Unless noted below, all known hazards have been highlighted on the drawing.

DESIGN HAZARD IDENTIFICATION

- No significant Hazards have been identified in this drawing

NOTES

- HGV circulation subject to tracking analysis

P2	25/04/22	ES	AL
Group of trees on southern boundary shown as retained			
P1	22/04/22	ES	AL
Initial Issue			
REV	Date	Drawn by: -	Checked by: -
Status	Purpose of Issue		
S2	For Information		
drawing stage	Feasibility		
client	Linden Hill Capital Management		
project	35 Wilson Road Huyton		
drawing title	Site Plan Option 5 Tree Constrains Overlay		
date	22/04/22	drawn	ES
scale@A3	1:1250	checked	AL