

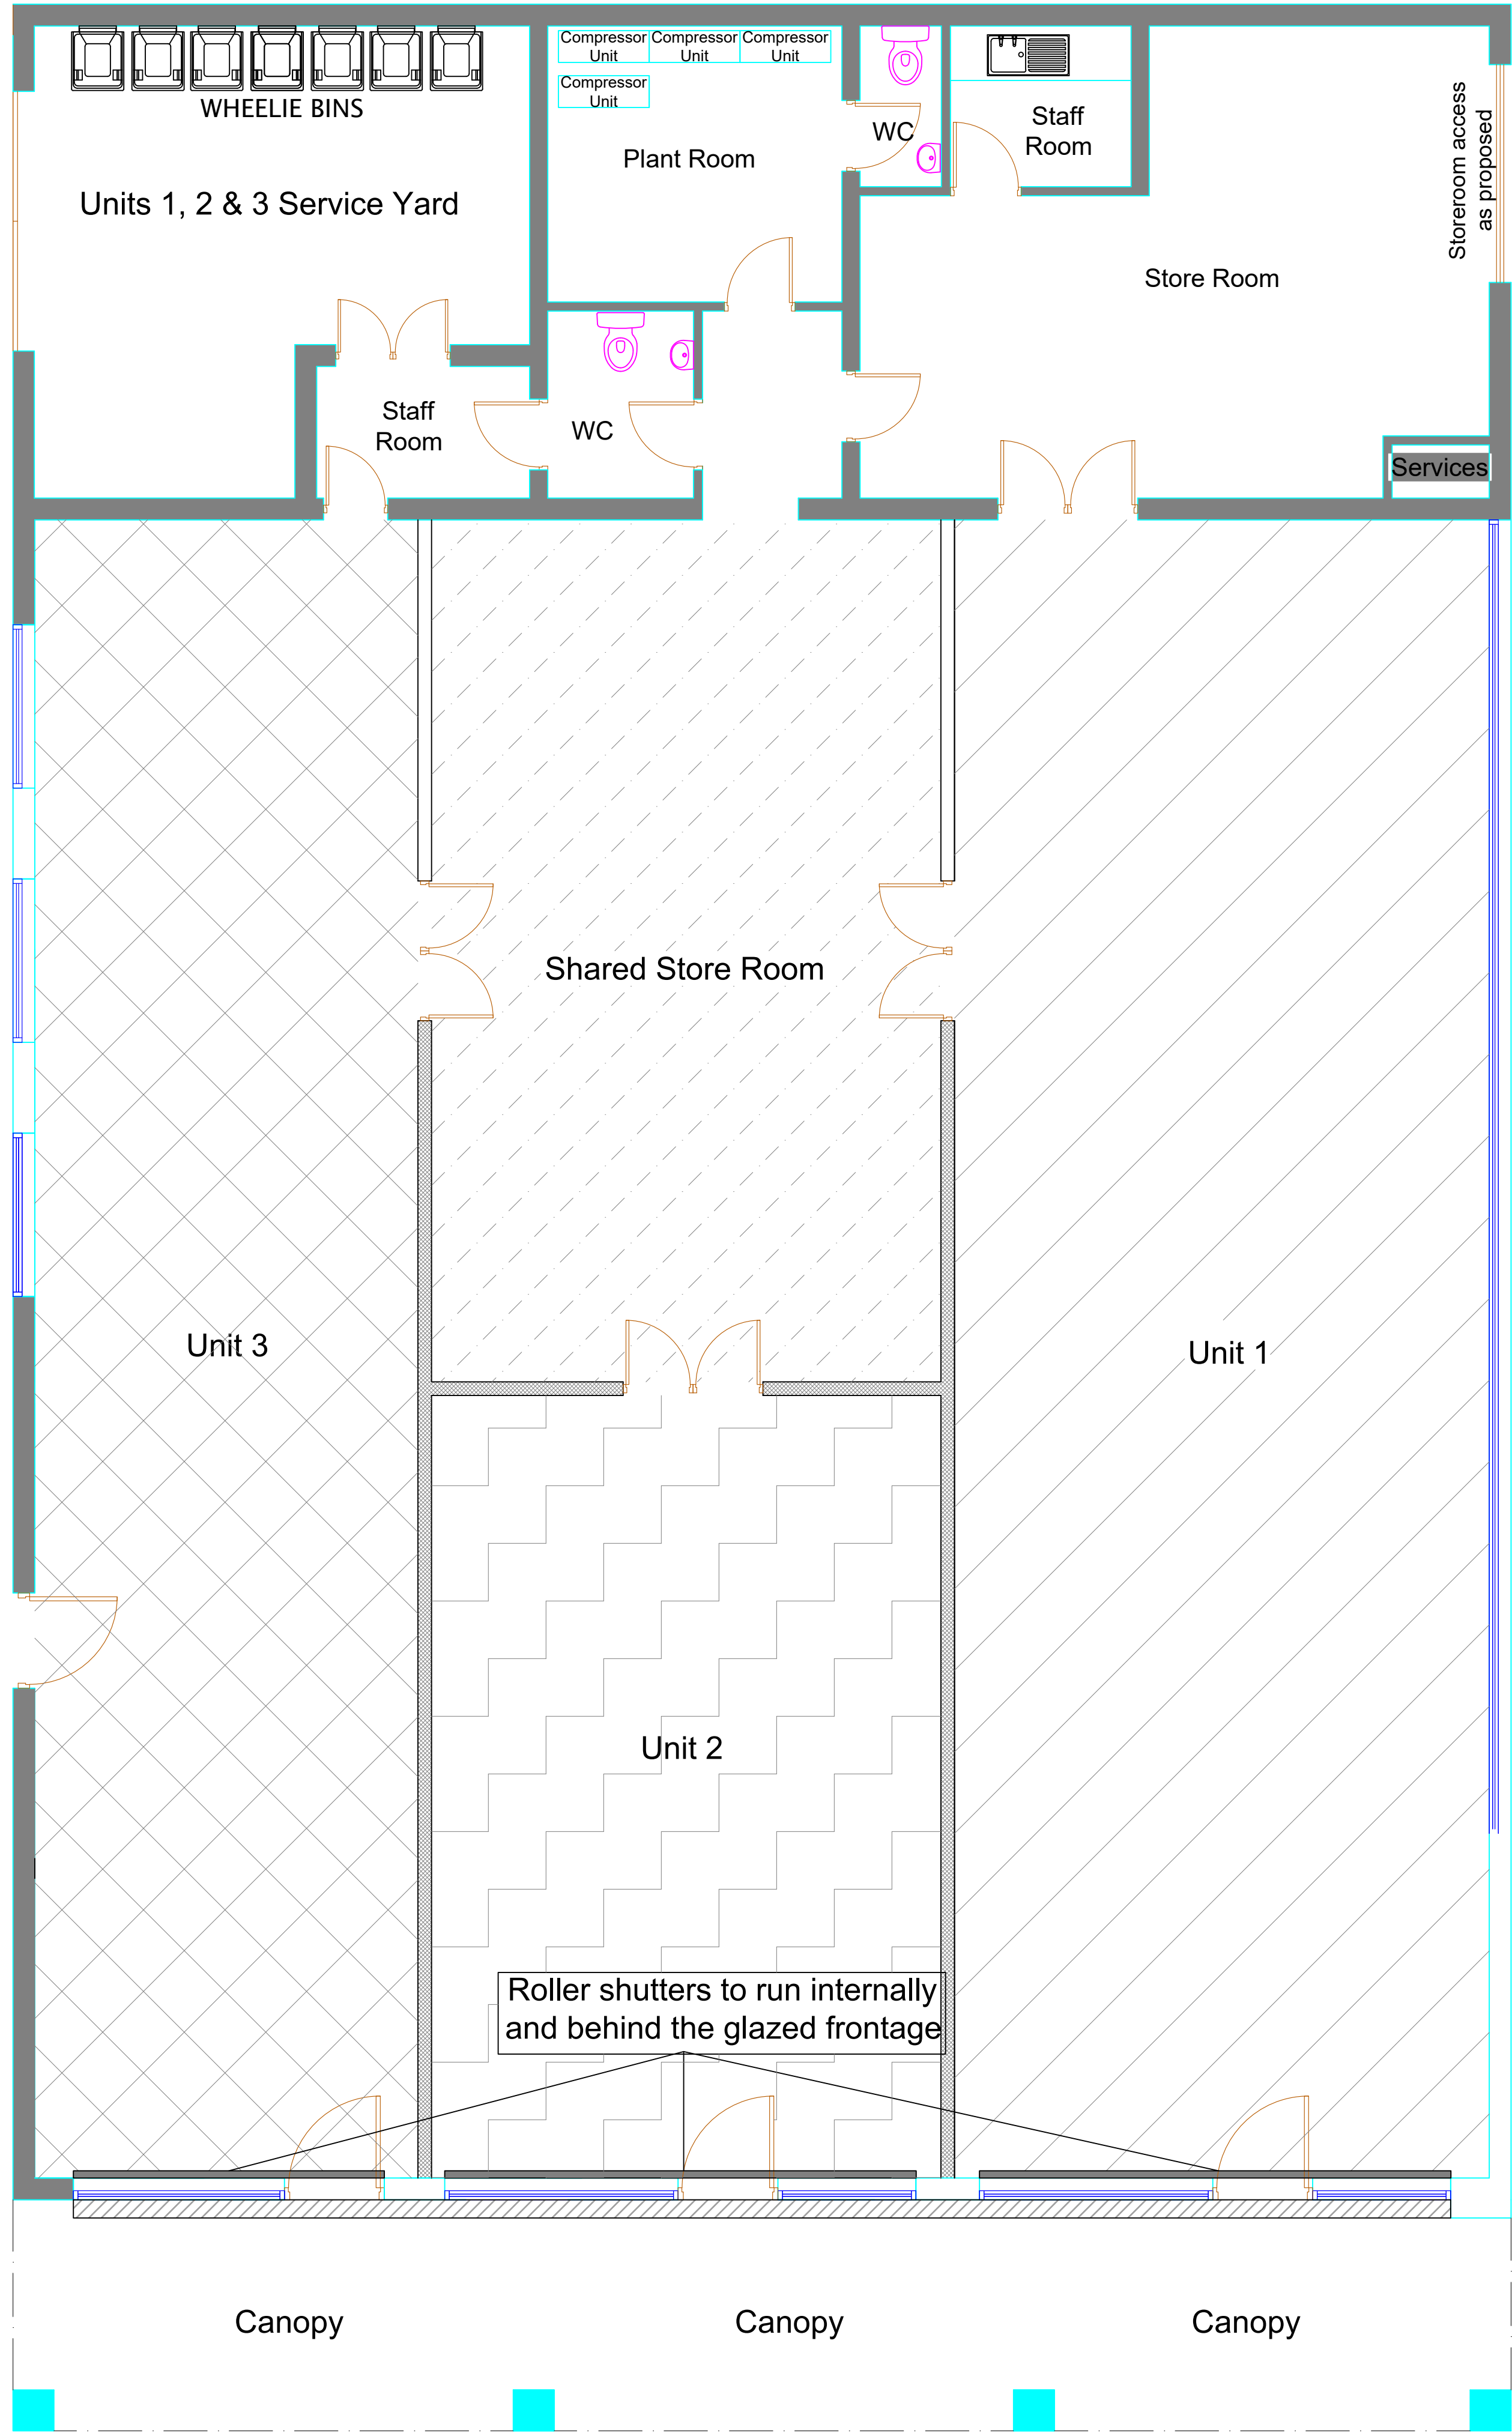
 
 
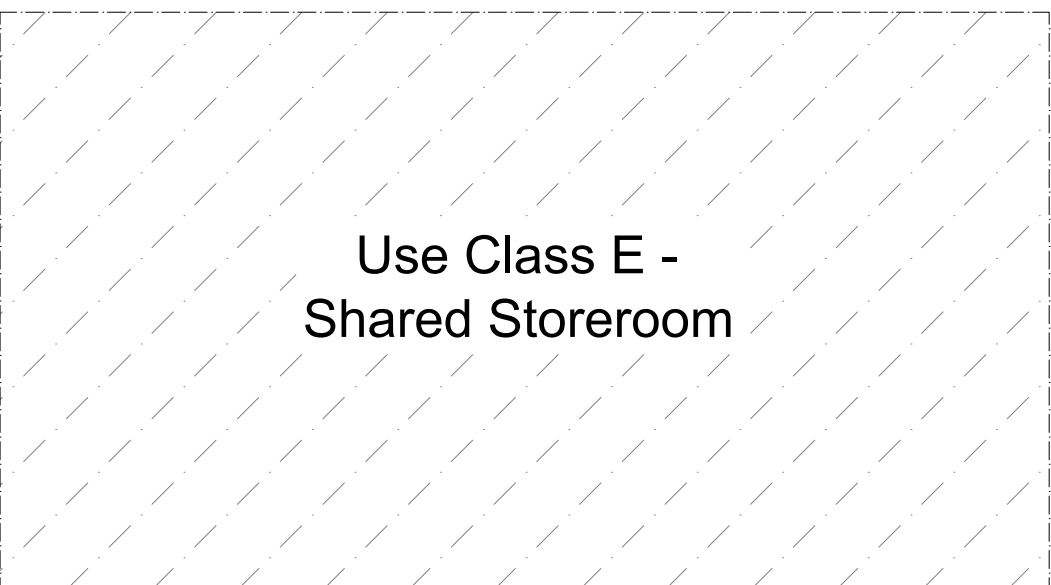
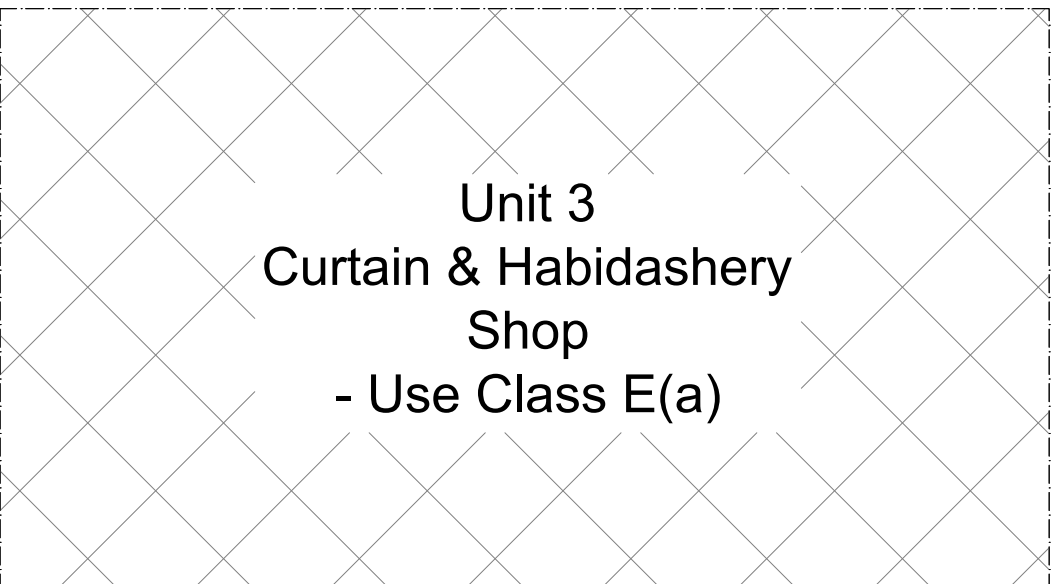


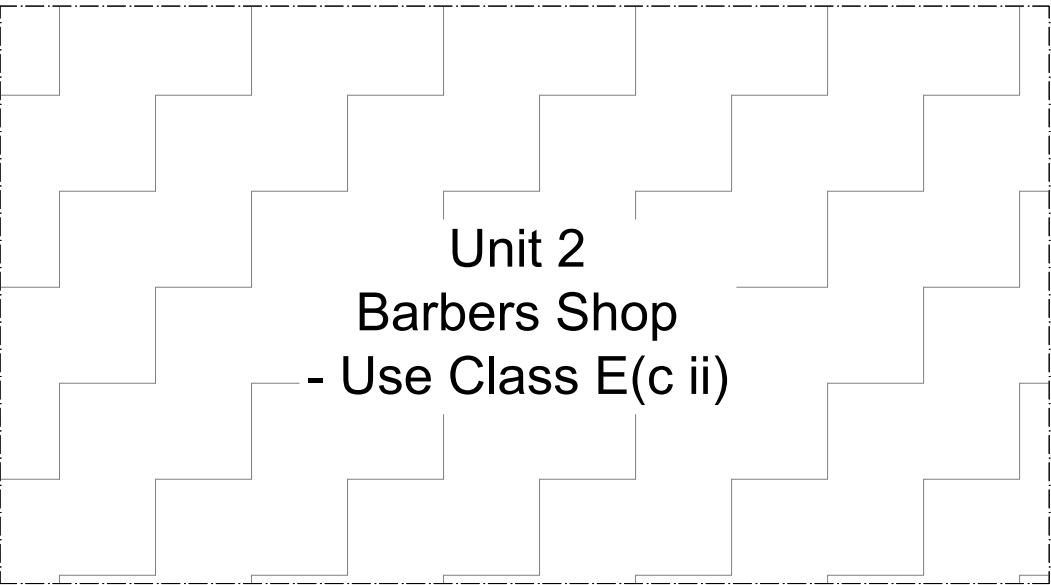

Floor Plan As Proposed

Use Class E
Units

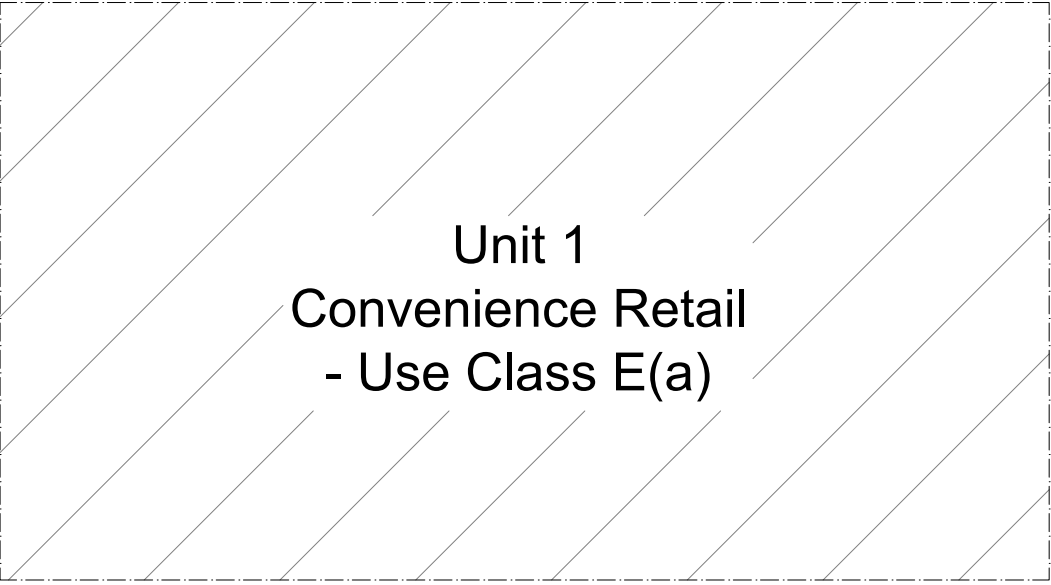

Rev A | Shutters to be internal and behind the glazed frontage | Apr 22

Project
SUB-DIVISION OF EXISITNG BOXING CLUB
GYMNASIUM (USE CLASS E) TO 3 USE CLASS 3
SHOP UNITS AND ALTERATIOSN TO PROVIDE 3No.
SHOP FRONTAGES AT 10 OLD ROUGH LANE,
KIRKBY. L33 3XB

Client
MR NESERASA

Contract. No.	Drg. No.	Revision	Scale	1:50	@ A1
	3	A	By MCC	Date APRIL 2022	
			Chkd		

Drawing Title
**PROPOSED FLOOR PLAN ONLY - REV
A**

MAT DESIGN LIMITED
**Town Planning & Building Control
Consultants**
17 BROOKSIDE AVE
ECCLESTON
ST. HELENS
WA10 4RN
Telephone:07850203448
E-mail:miketa@blueyonder.co.uk