



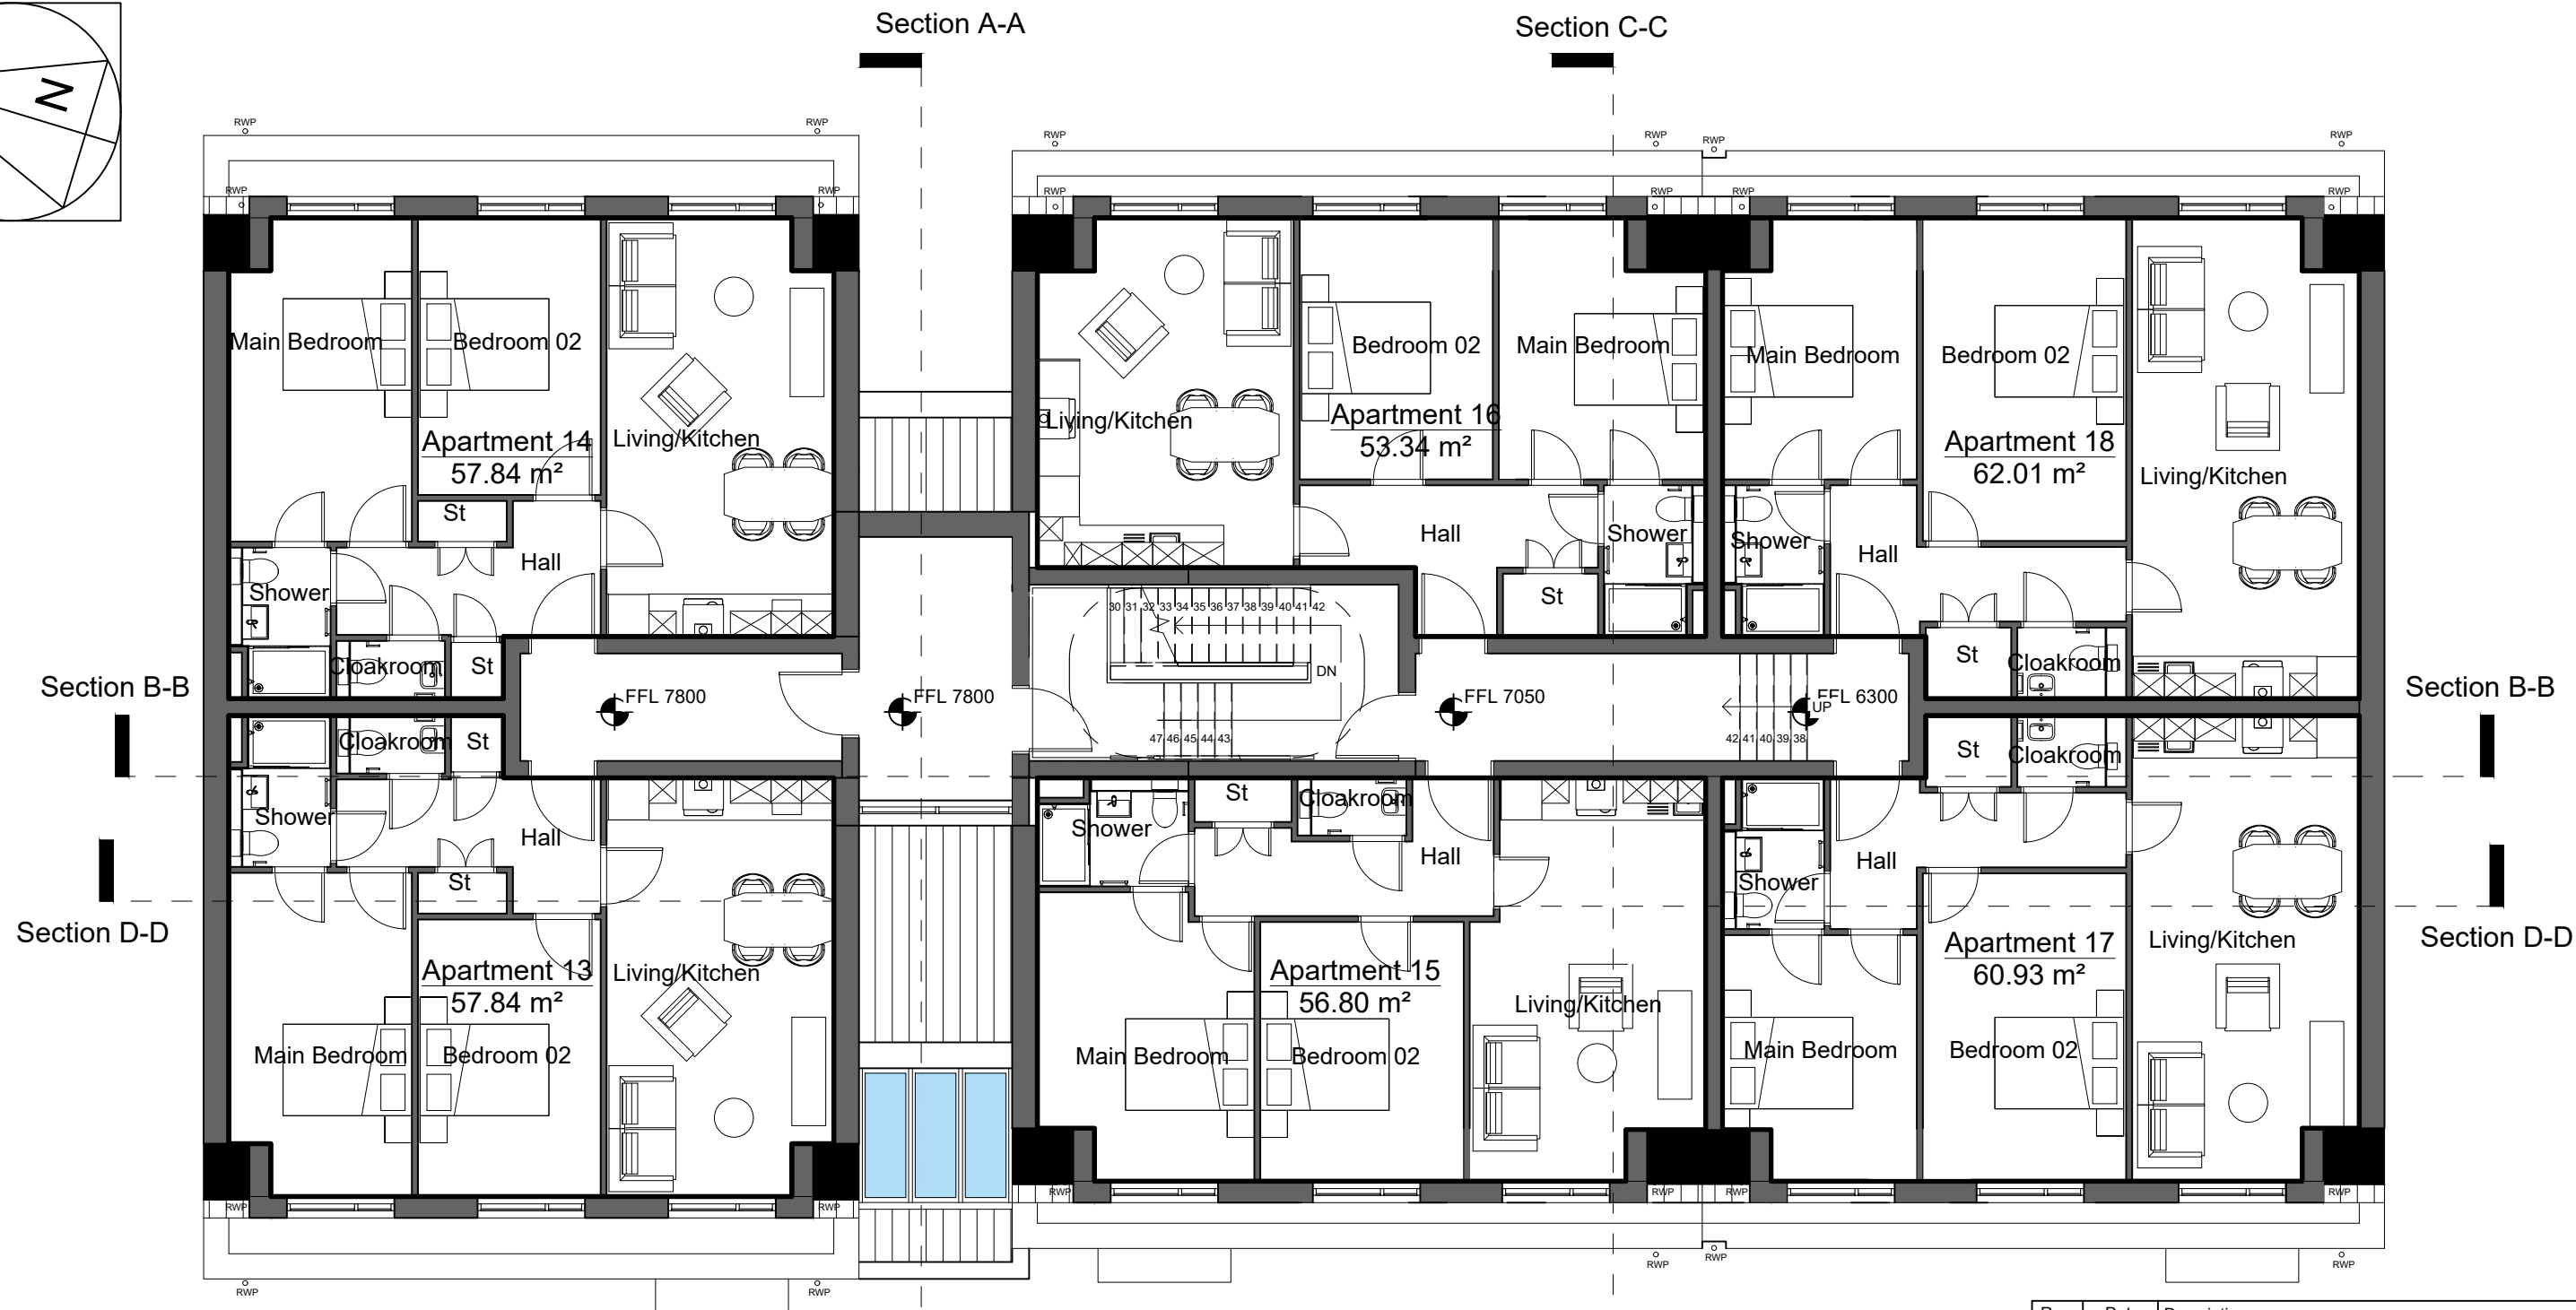

Second Floor Plan

Scale 1:100 @ A3

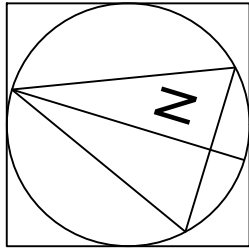

Rev:	Date:	Description
A	20/01/22	Reconfiguration of dormer layout.
B	27/01/22	Reconfiguration of internal circulation.
C	03/02/22	Reconfiguration of internal circulation.
D	13/04/22	Reconfiguration of access approach.
E	28/04/22	Removal of rear corridor windows.
F	13/05/22	Amended canopy.



owen ellis
Architects

Honeycomb, Edmund Street
Liverpool L3 9NG
TEL: 0151 227 1555
email: info@owenellis.co.uk
web: www.owenellis.co.uk

18 No. - 2B Apartments,
Aspinall Street, Prescot, L34 5QQ.

Proposed Second Floor Plan
Rev F - Amended front canopy.

DRAWING NUMBER	REVISION	DATE
4188 / SK 04	F	May 2022
		SCALE 1:100 @ A3