



REAR ELEVATION


1:100

GABLE ELEVATION

1:100

SIDE ELEVATION

1:100

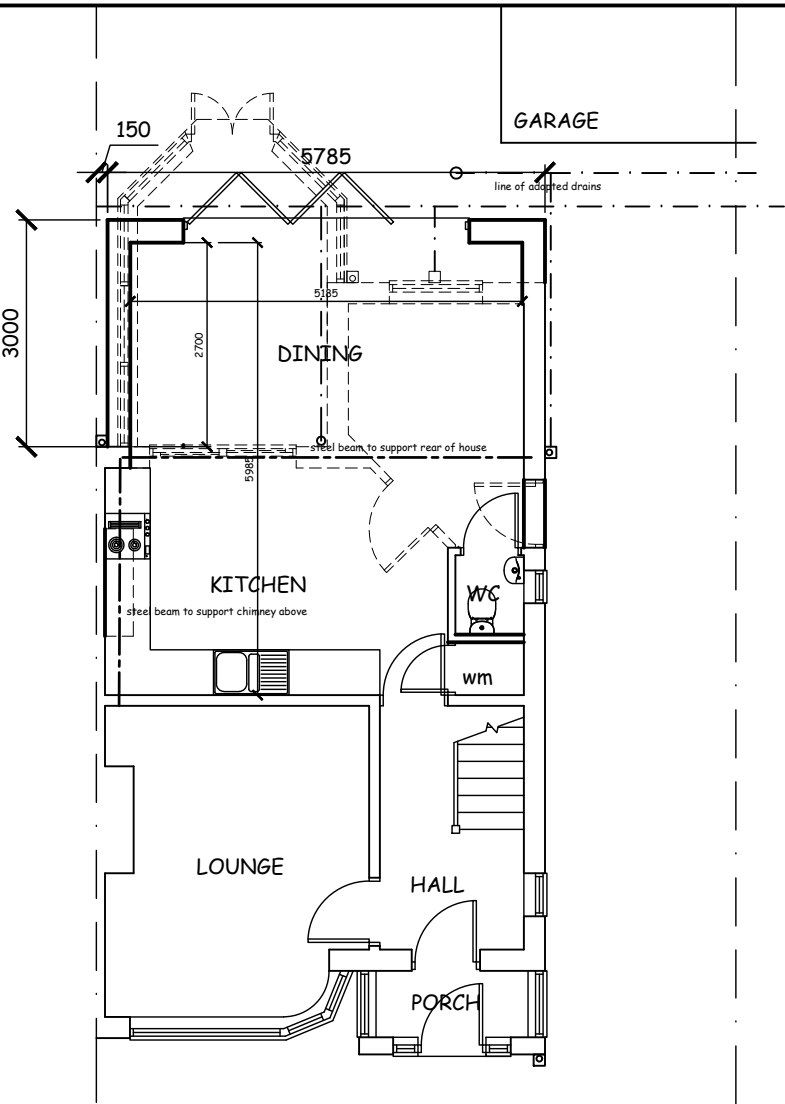

GROUND FLOOR PLAN

1:100

SCHEDULE of FINISHES

WALLS.
Selected stock brick in natural mortar.

ROOF.
Redland Regent smooth faced concrete interlocking tiles.

DOORS & WINDOWS.
Brown u-pvc frames with sealed double glazed units.

RAINWATER GOODS.
Brown pvc gutters and downpipes, profile to match existing.



scale bars

project
**PROPOSED EXTENSION at
240 KINGSWAY,
HUYTON, L36 9UF**

title
**PROPOSED PLANS
and ELEVATIONS**

ALEX HALFORD
architectural technician & building design consultant

11 Ploughmans Close
Southport
PR9 8QZ (m) 07715 353219

scale: as shown @ A3
date: Nov. 2021
drawing no: A1378.02