


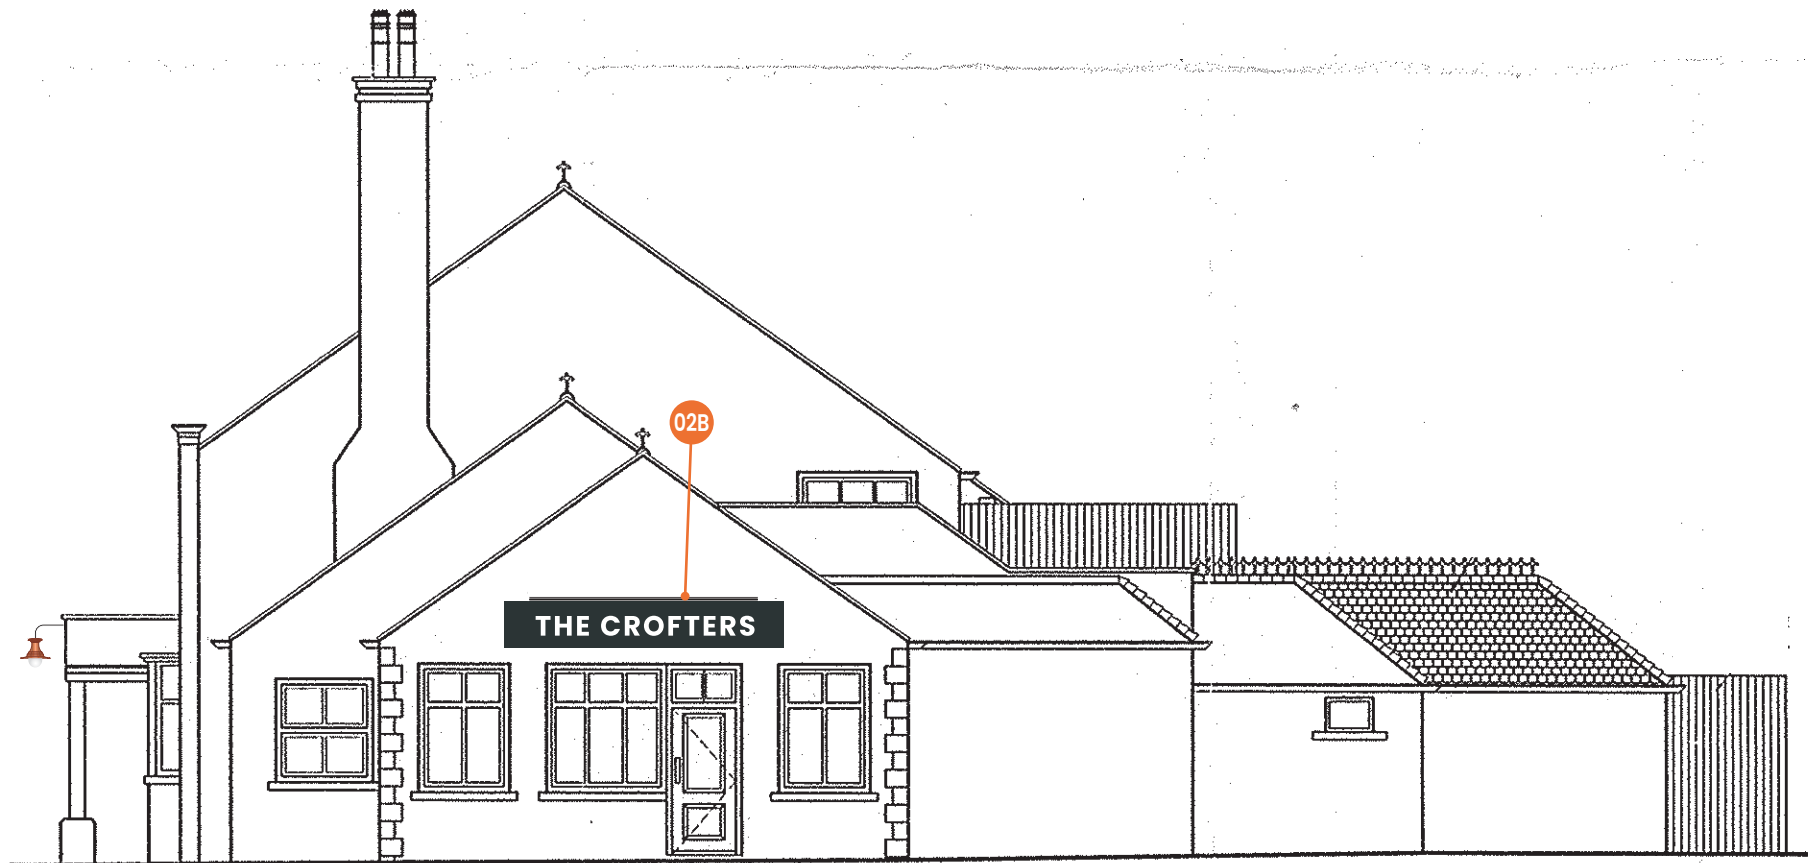

SOUTH WEST ELEVATION – Scale 1:100 @ A3



Scale 1:100 @ A3