



All dimensions to be checked on site.
Any discrepancies to be reported to the Client before the commencement of any works.

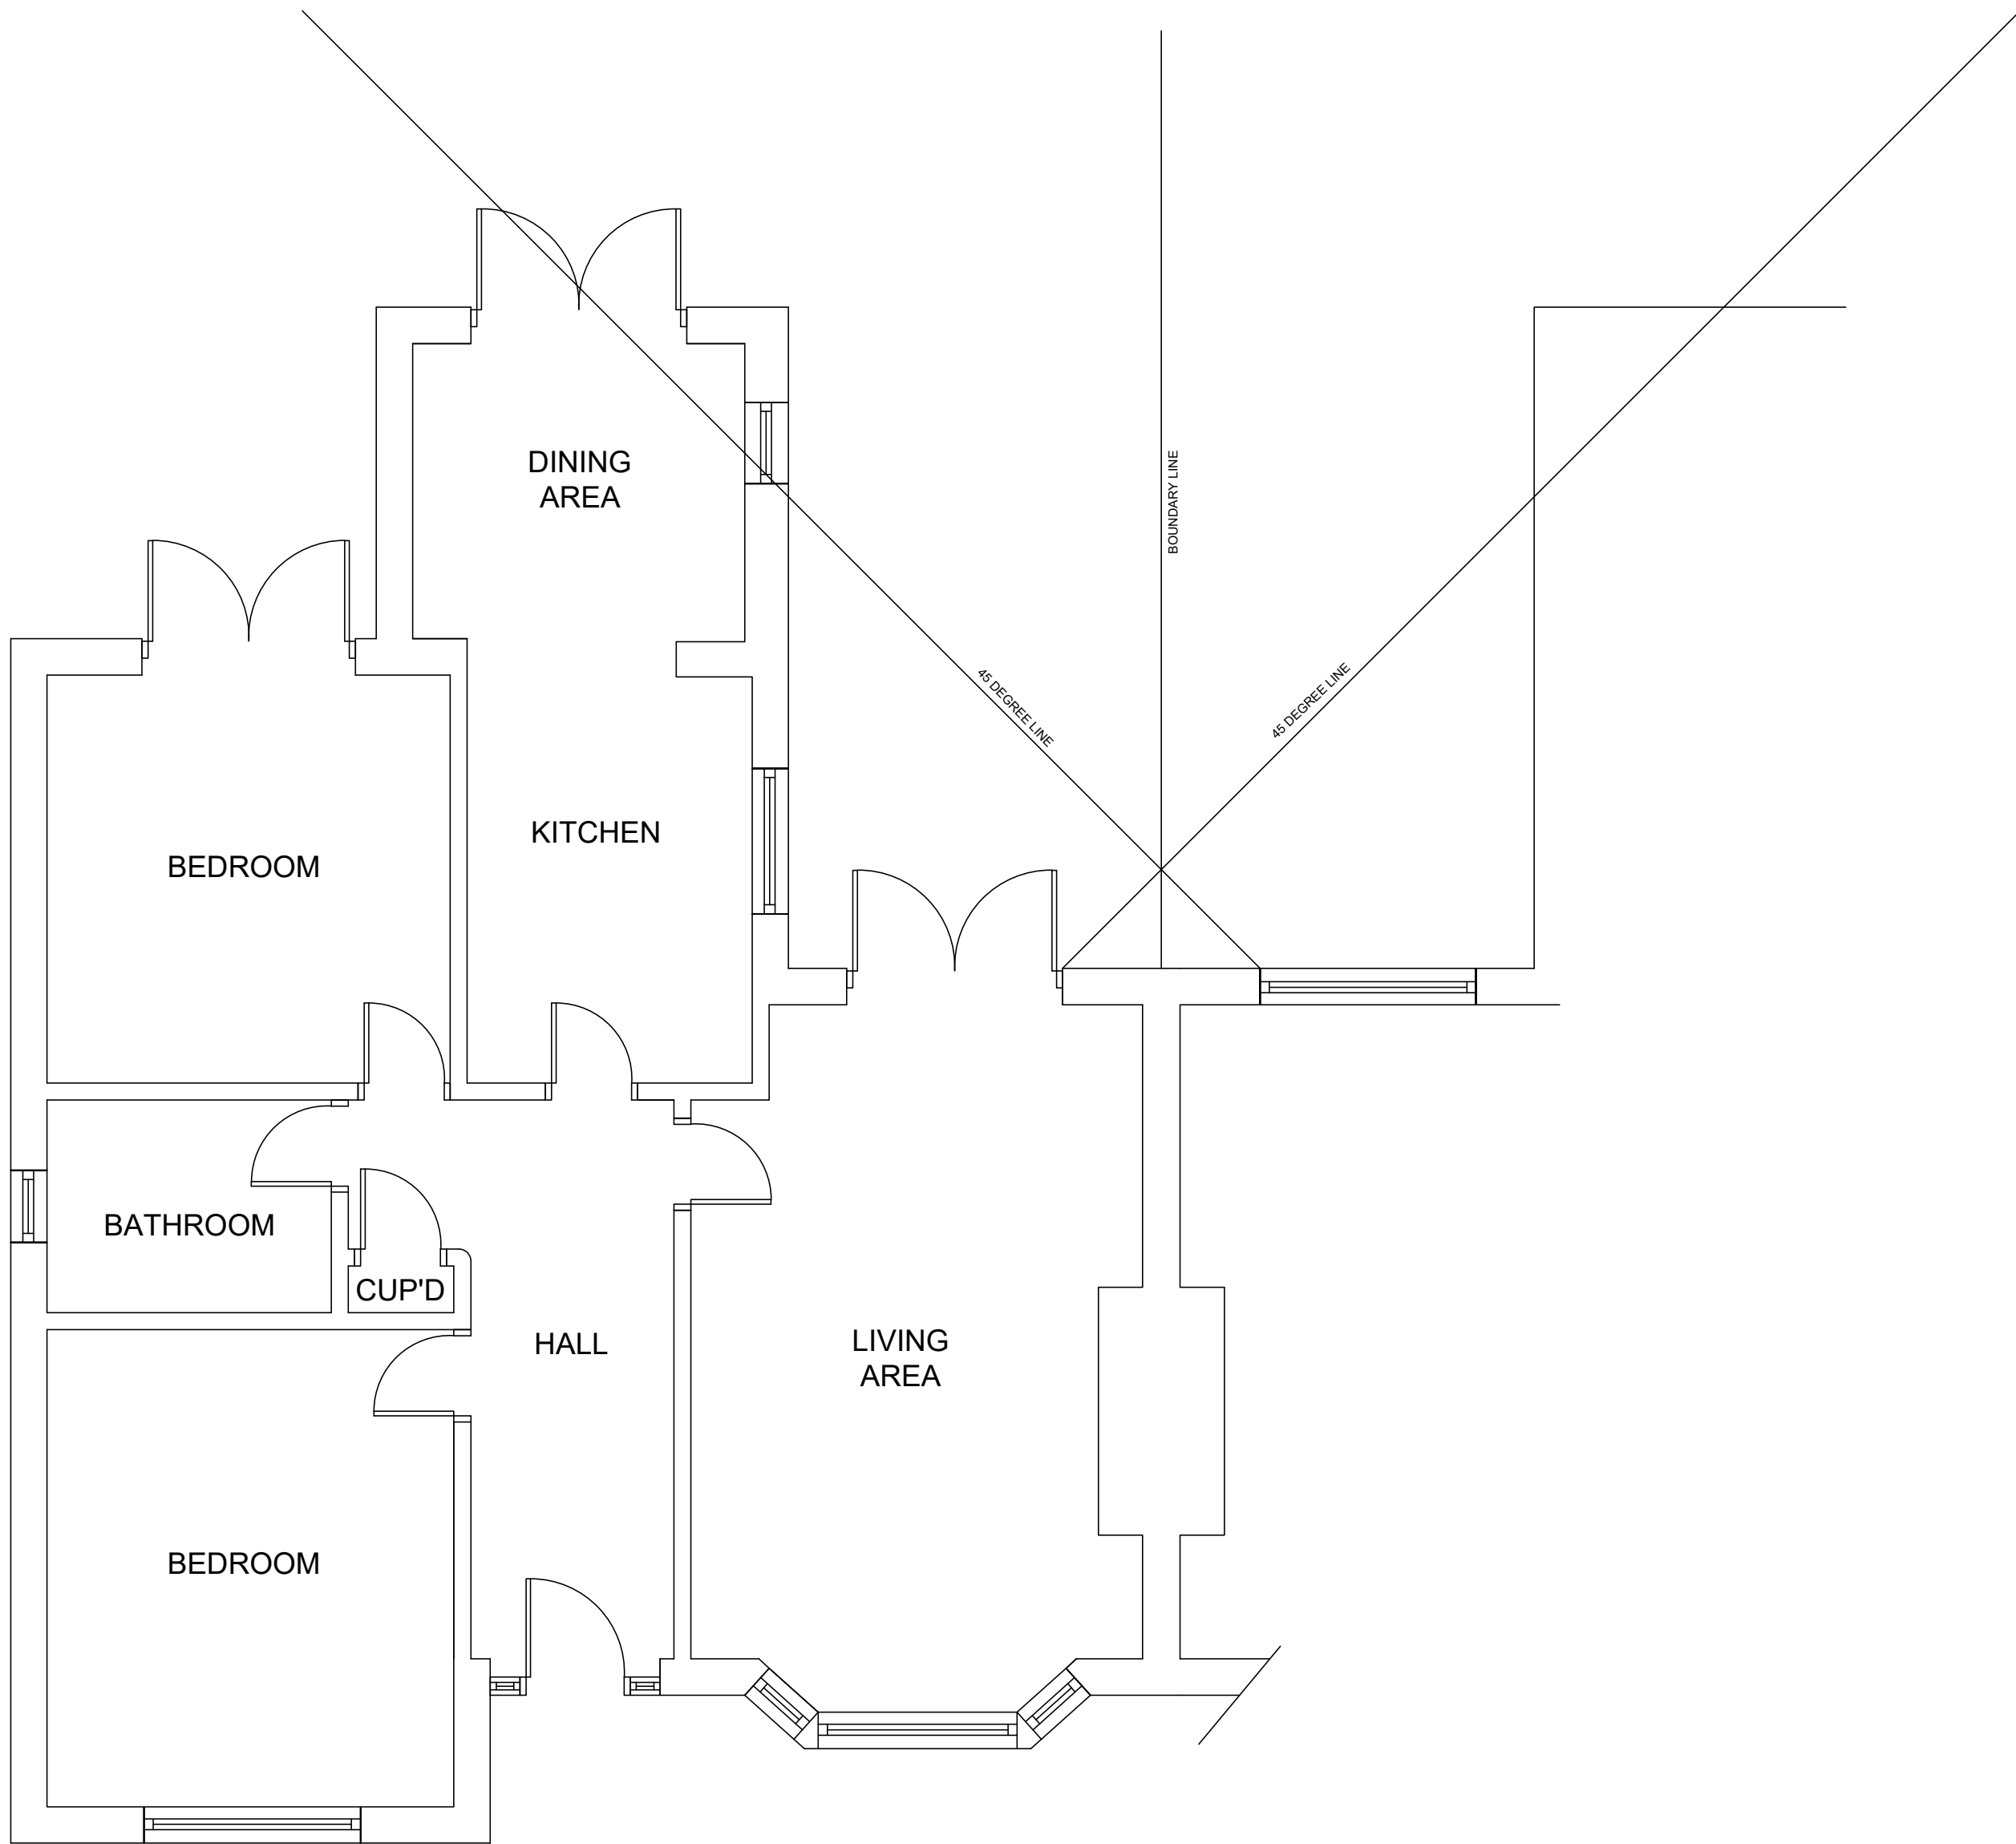

EXISTING GROUND FLOOR PLAN

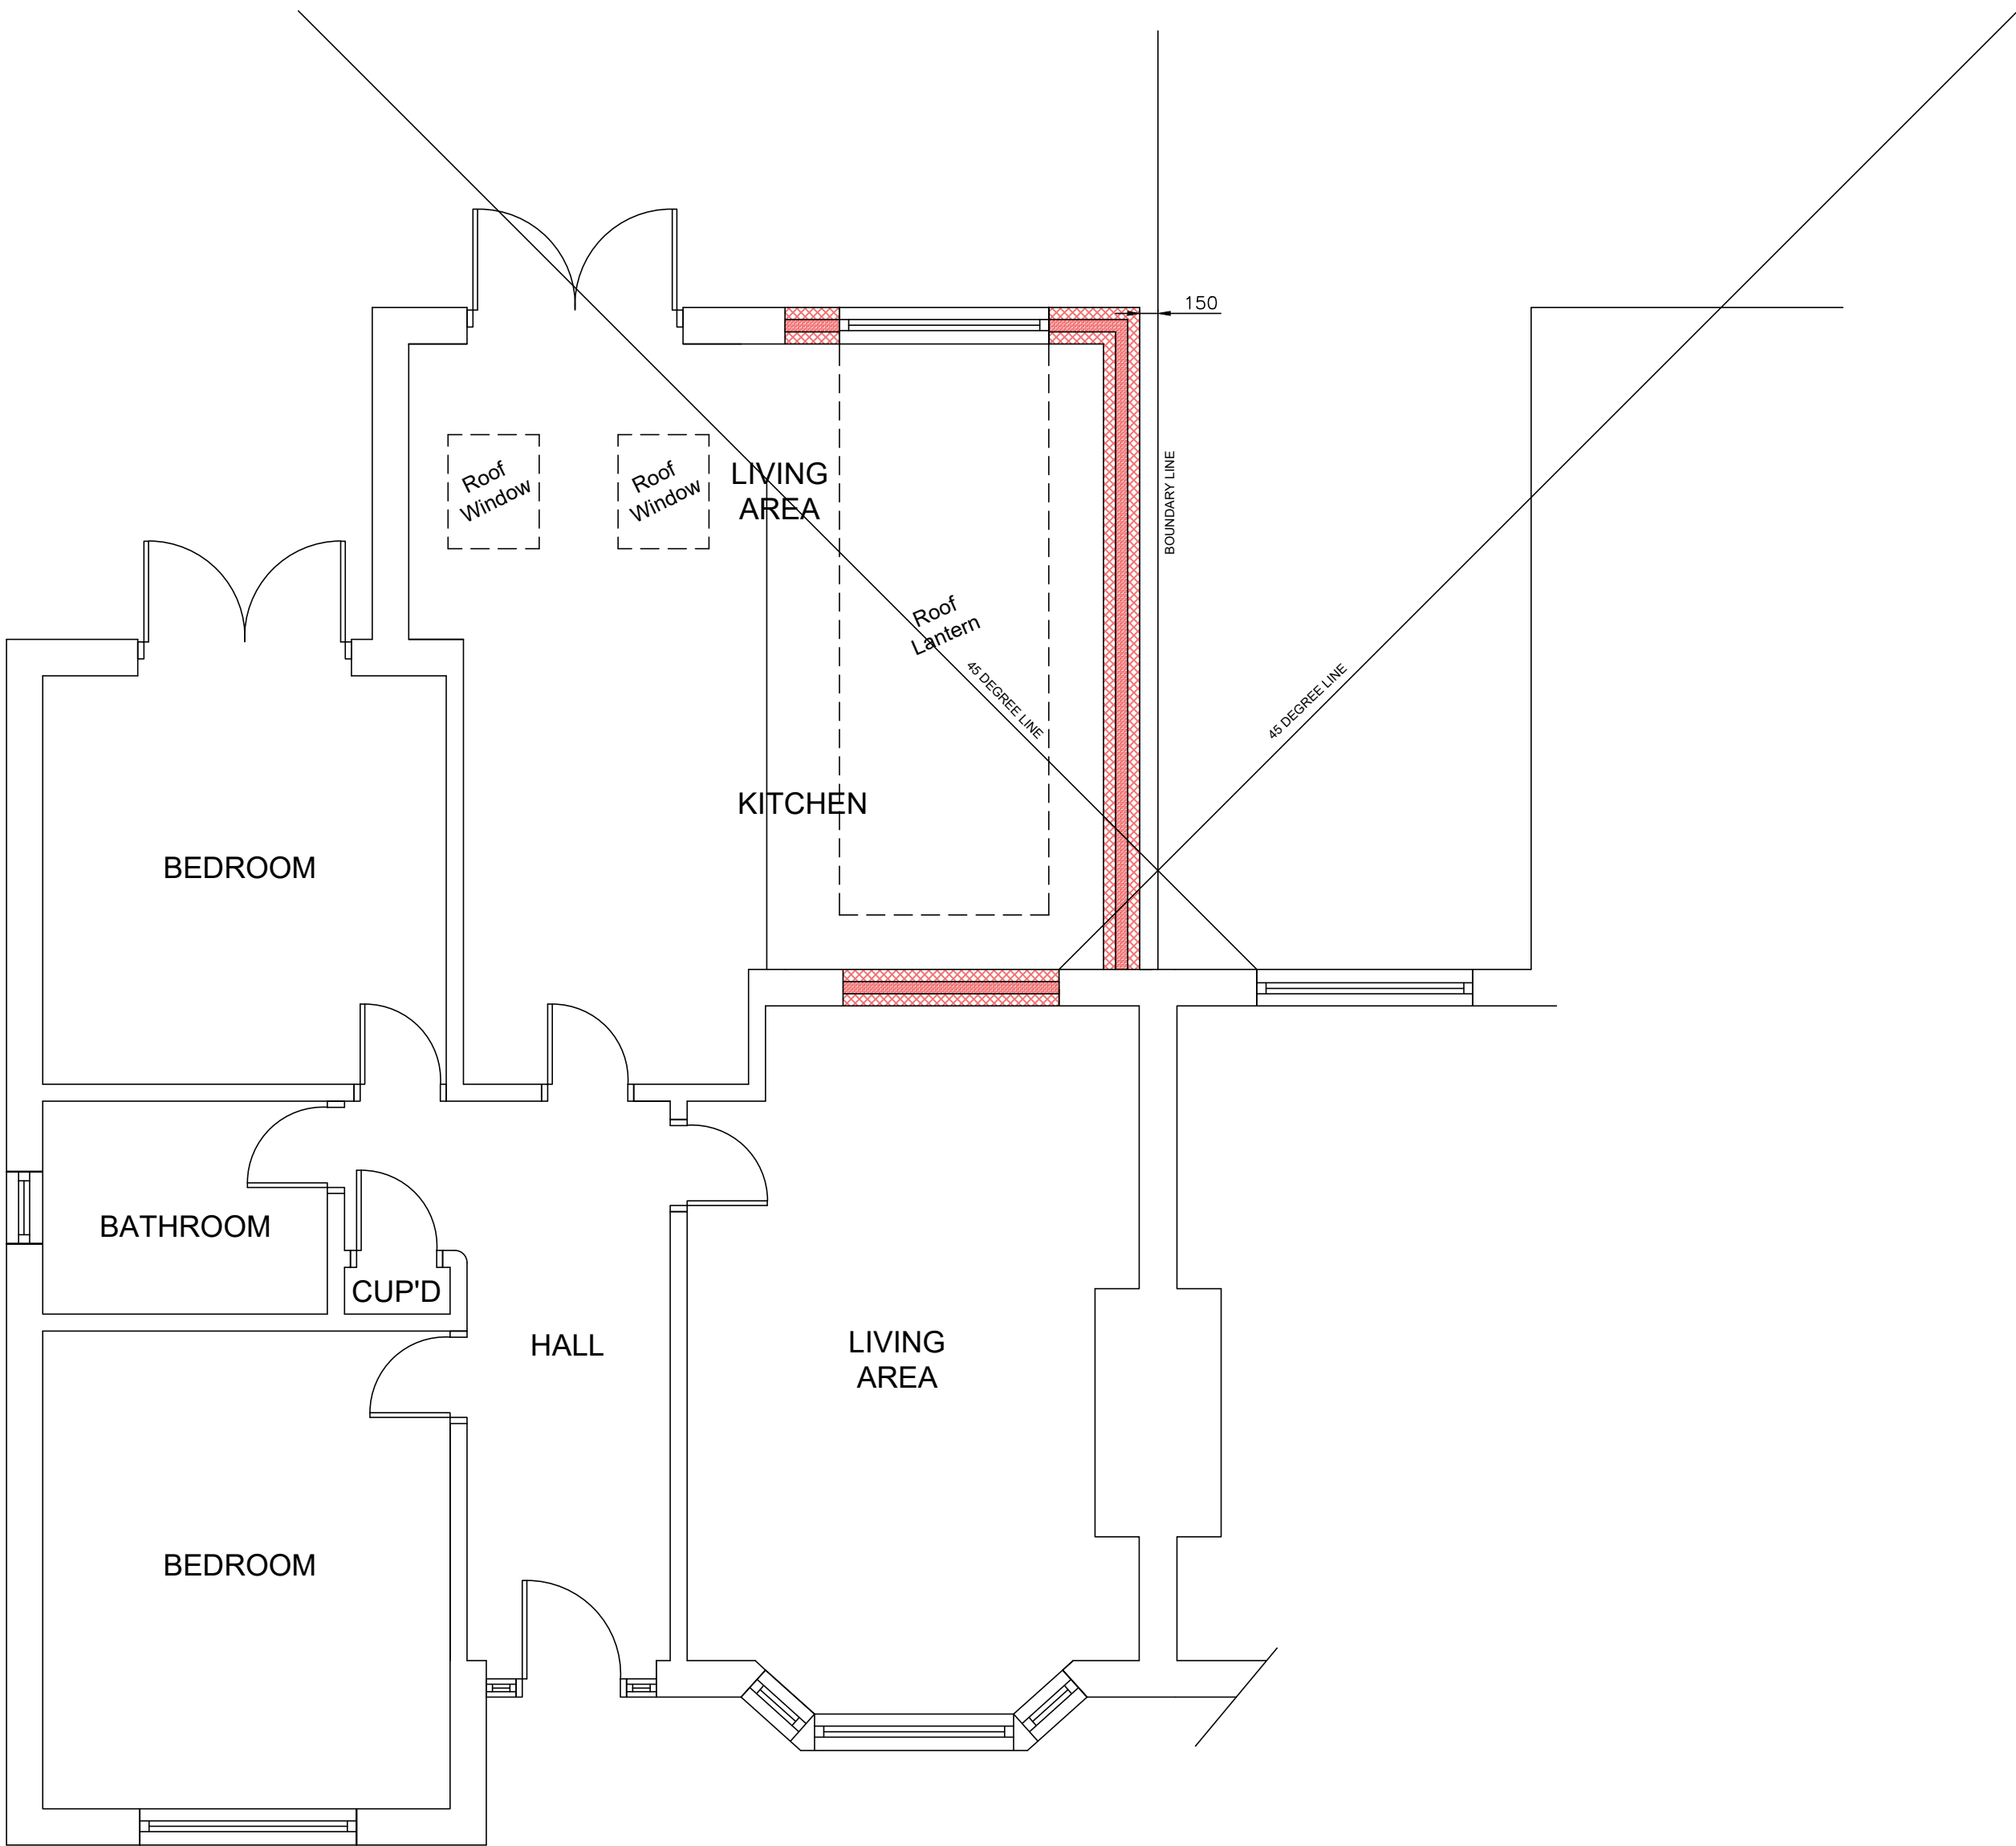

PROPOSED GROUND FLOOR PLAN



Scale bar

C	45 DEGREE LINES ADDED	10-08-21
B	PLANNING DEPT REQUESTED AMENDMENTS	14-06-21
A	REVISED ROOF DESIGN / LAYOUT	23-05-21
Rev	Comments	Date
Client: MR & MRS GREGORY		
Project Title: 5 ST AGNES ROAD HUYTON LIVERPOOL L36 5TA		
Drawing Title: EXISTING & PROPOSED FLOOR PLANS		
Dwg No:	01	Scale: 1:50 @ A1
Rev No:	C	Date: 11-05-21