
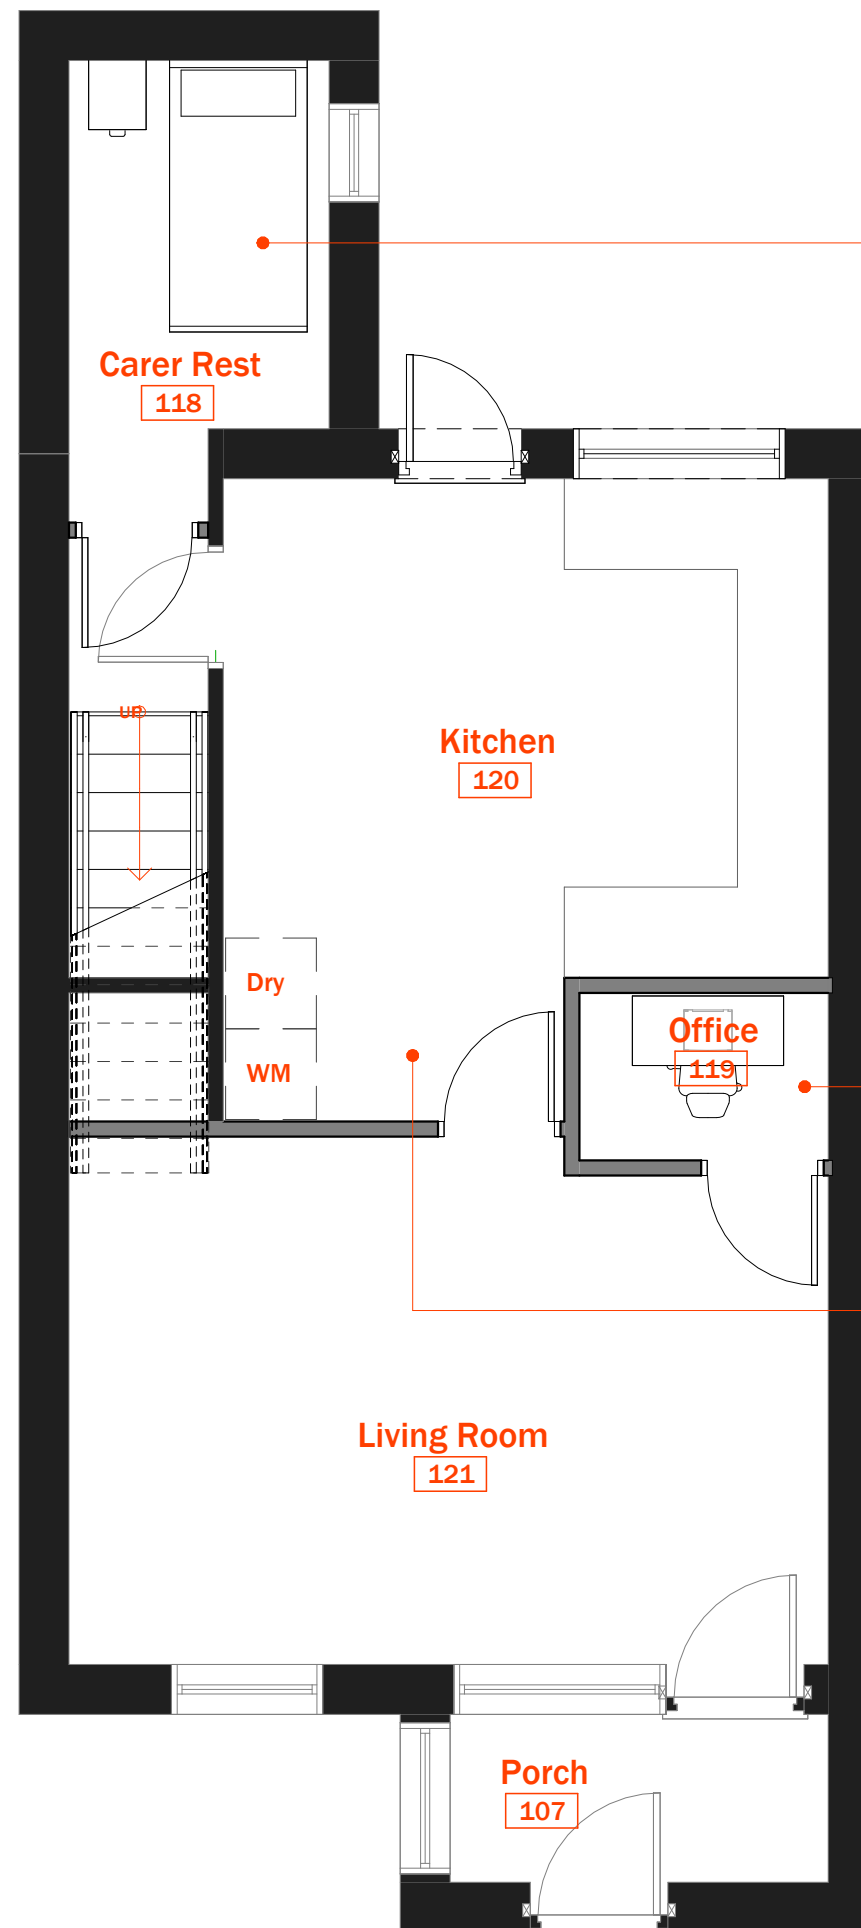


1

Proposed Ground Floor

SCALE: 1 : 50

 

Remove walls and create space for carer bedroom

make use of this space and add office into here

Remove cupboard wall make open plan for new kitchen entrance and space for utilities



14 Brandearth Hey

Project No. 19001



Revisions

ANNING

1. This document and all drawings are copyright of GB Architecture LTD and may not be reproduced without their specific permission.
2. Do not scale from this drawing.
3. All dimensions are in millimeters unless otherwise stated.
4. Contractors must check all dimensions on site prior to materials order

Project North



Scale 1 : 50

Proposed Ground Floor Plan

301

Sheet No. ©2021