



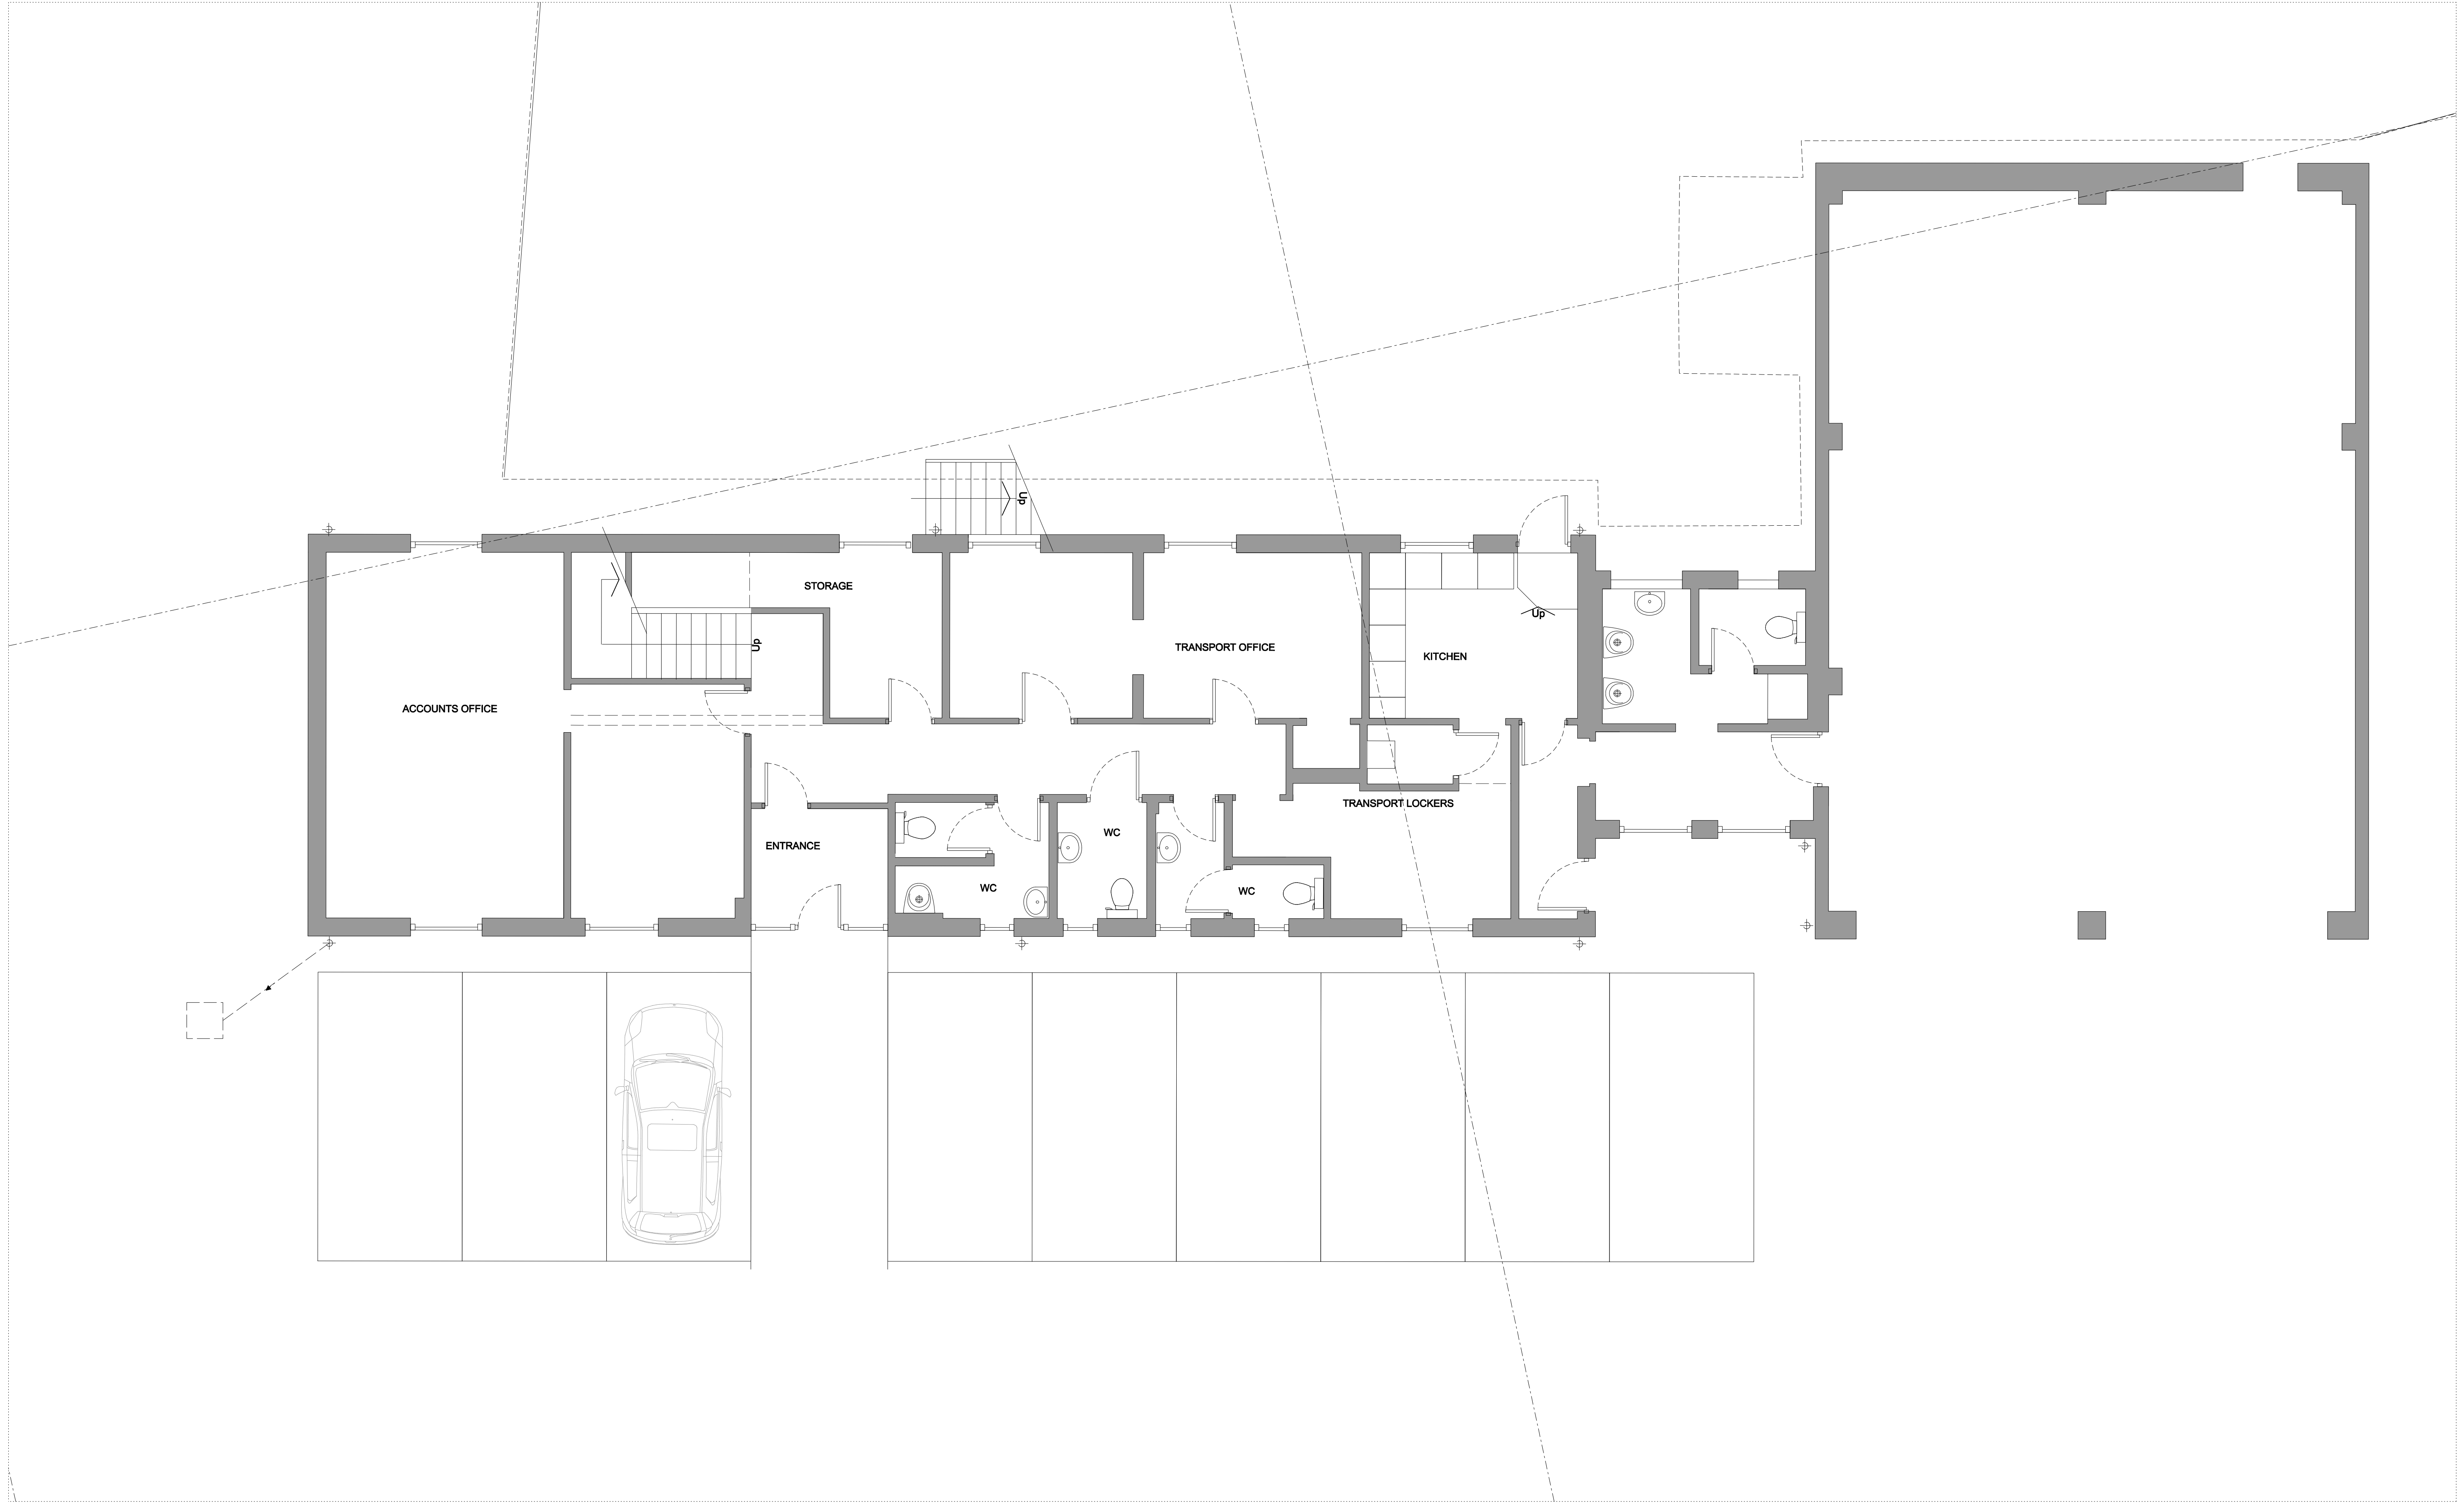

Rev	Date	Description
*	06/07/23	First Issue for Information
1	03/10/23	Issue for Information

Read drawing in conjunction with relevant specification, Structural Engineers' and Services Engineers' drawings.

Confirm all dimensions before commencement of any work on site or fabrication.

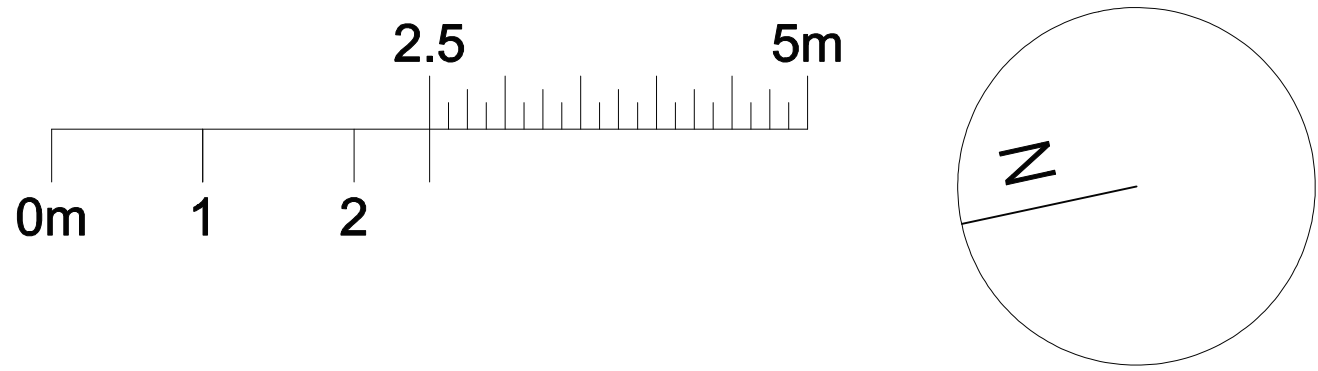

Status	Information	Drawn by	Date
Scale	1:50 @A1	NJD	July 23
Job number	2315	Drg. number (10)AX001	Revision 1
Notes			

Project

Remodelling / Reconfiguration to Standard Fuel Oils

Existing Ground Floor Plan

daccus

cheshire
31a high street
trudham
web: 74
t: 01928 723362
f: 0113 2749911
e: mail@daccus.co.uk
Architects and Construction Managers Ltd.