


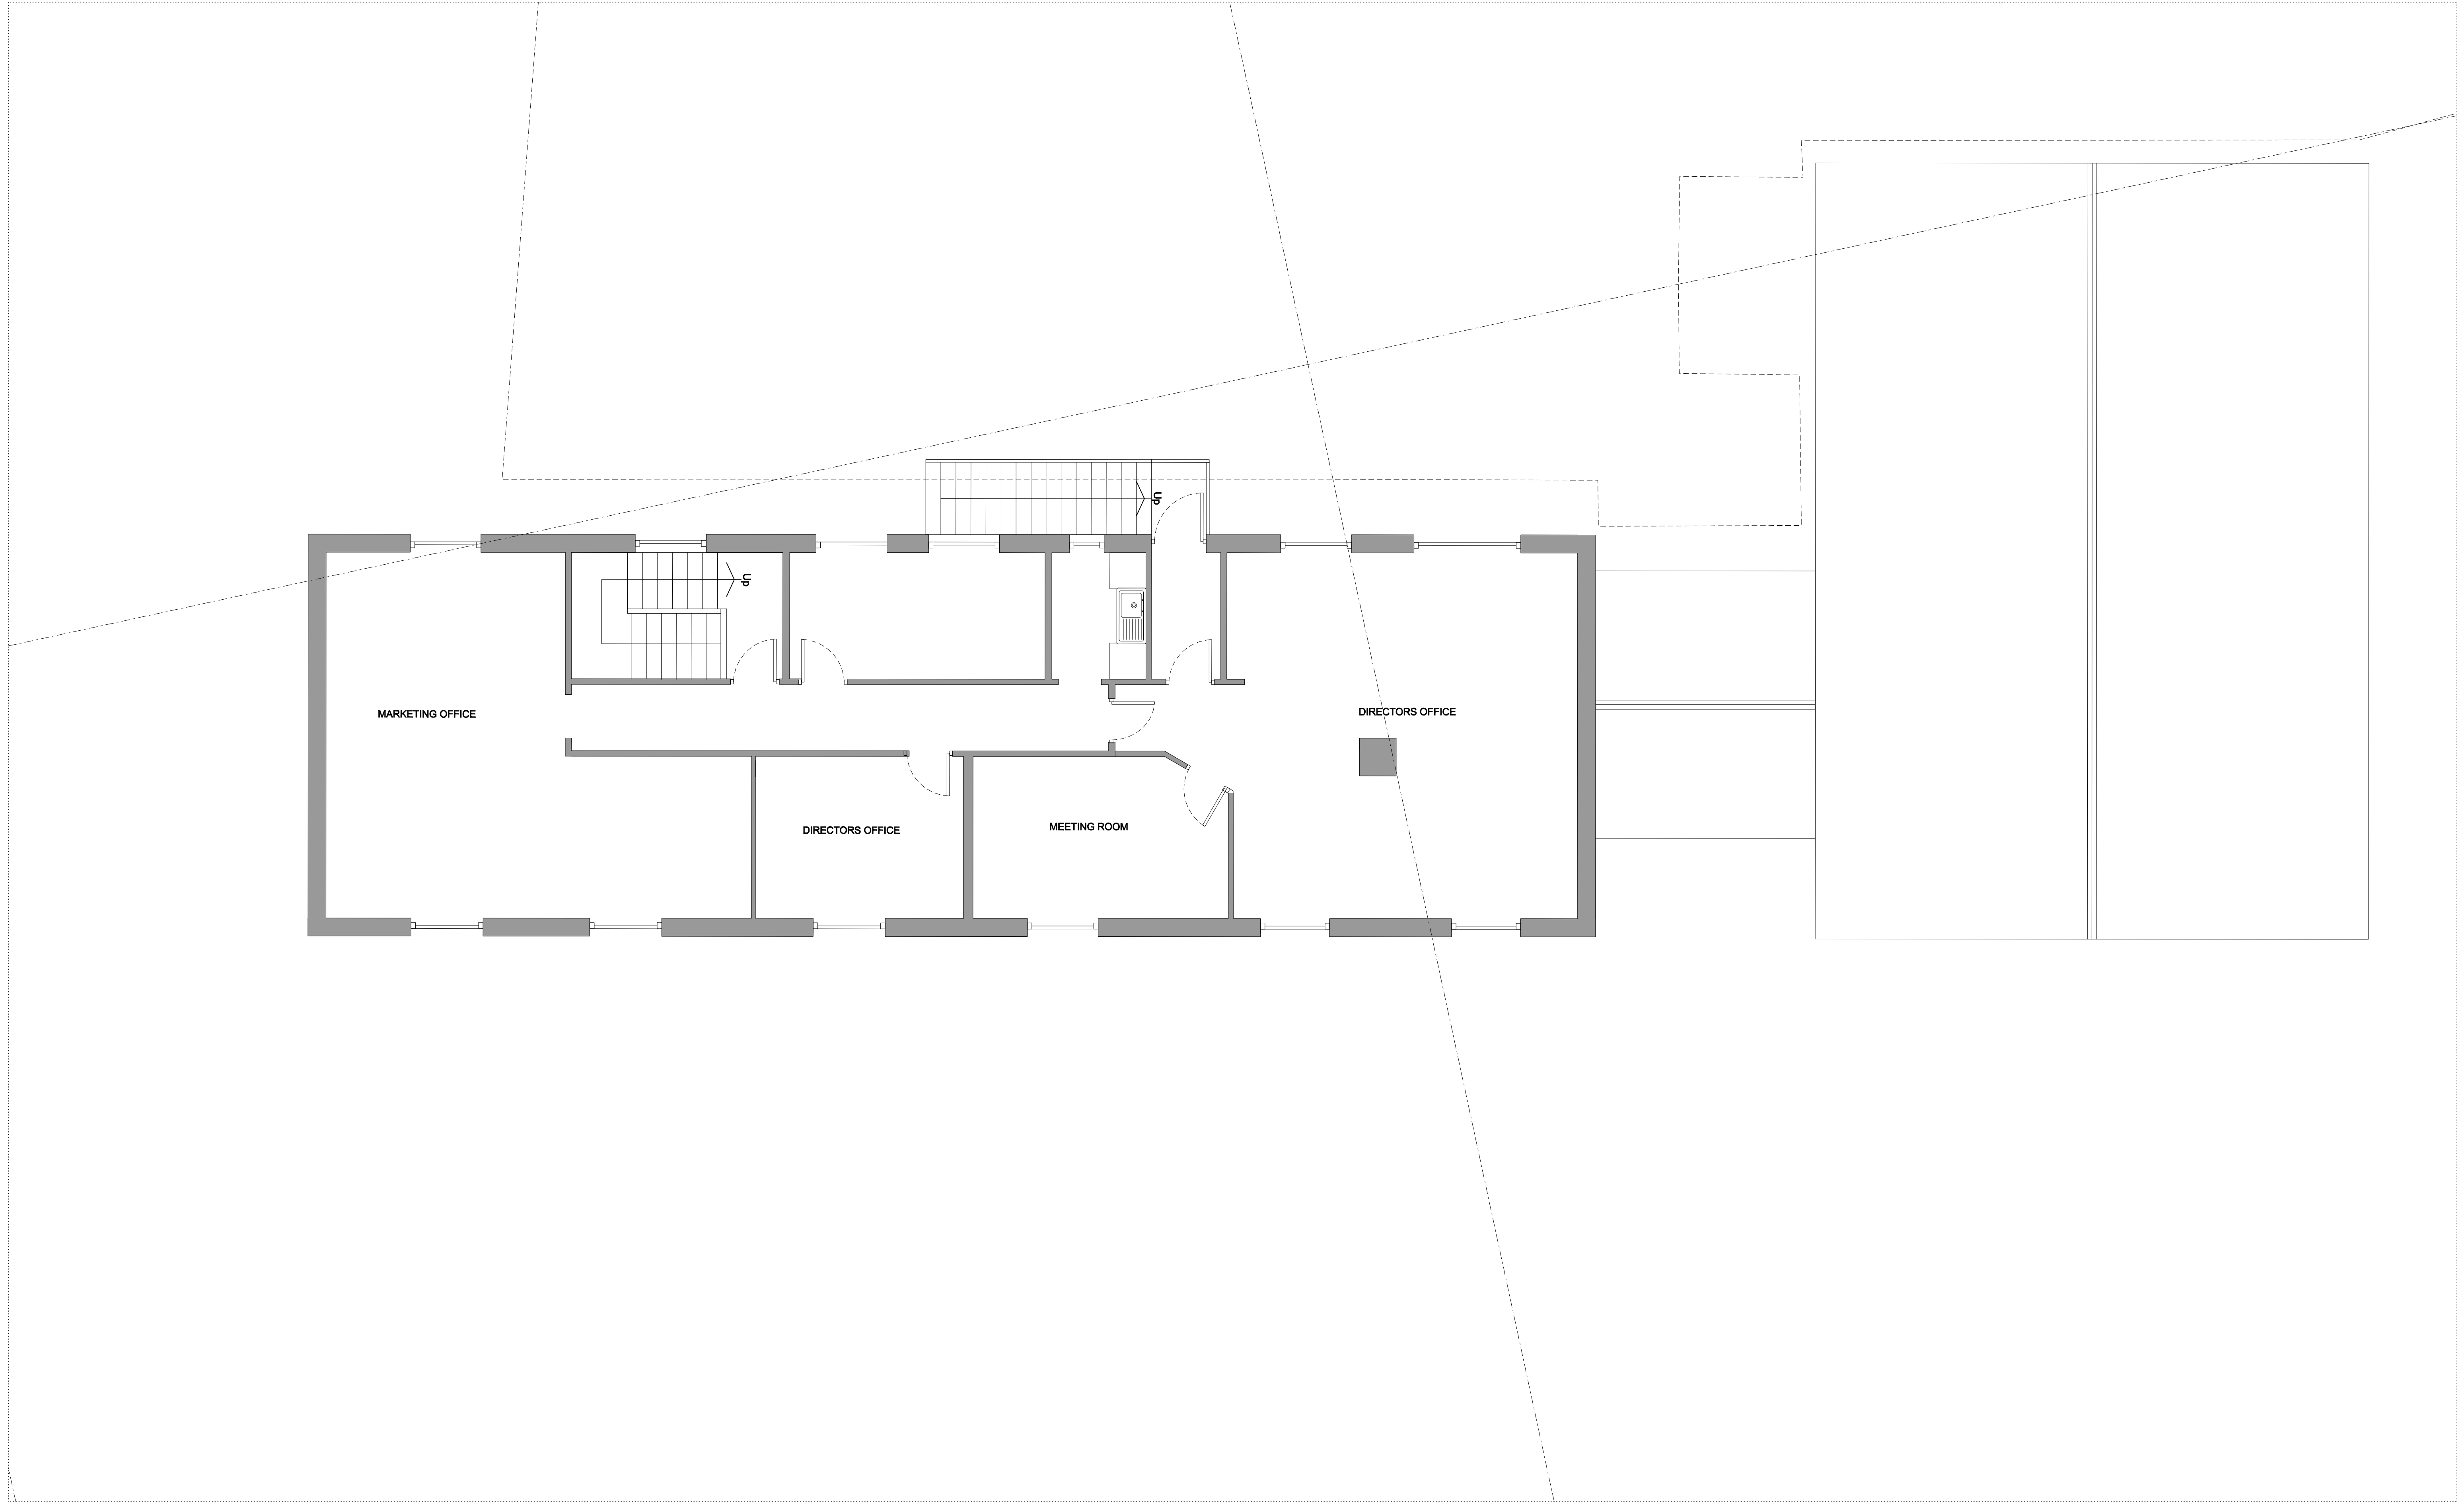

Read drawing in conjunction with relevant specification, Structural Engineers' and Services Engineers' drawings.

Confirm all dimensions before commencement of any work on site or fabrication.

Rev	Date	Description
*	06/07/23	First Issue for Information
1	04/10/23	Issue for Planning

0m122.55m

N

Status		
INFORMATION		
Scale	Drawn by	Date
1:50 @A1	NJD	July 23
Job number	Drg. number	Revision
2315	(10)AX002	1
Notes		

Project

Remodelling / Reconfiguration to Standard Fuel Oils

Existing First Floor Plan

daccus

cheshire
31a high street
trudham
web: 74
t: 01928 723382
f: 0113 2749911
e: mail@daccus.co.uk
Architects and Construction Managers Ltd.