

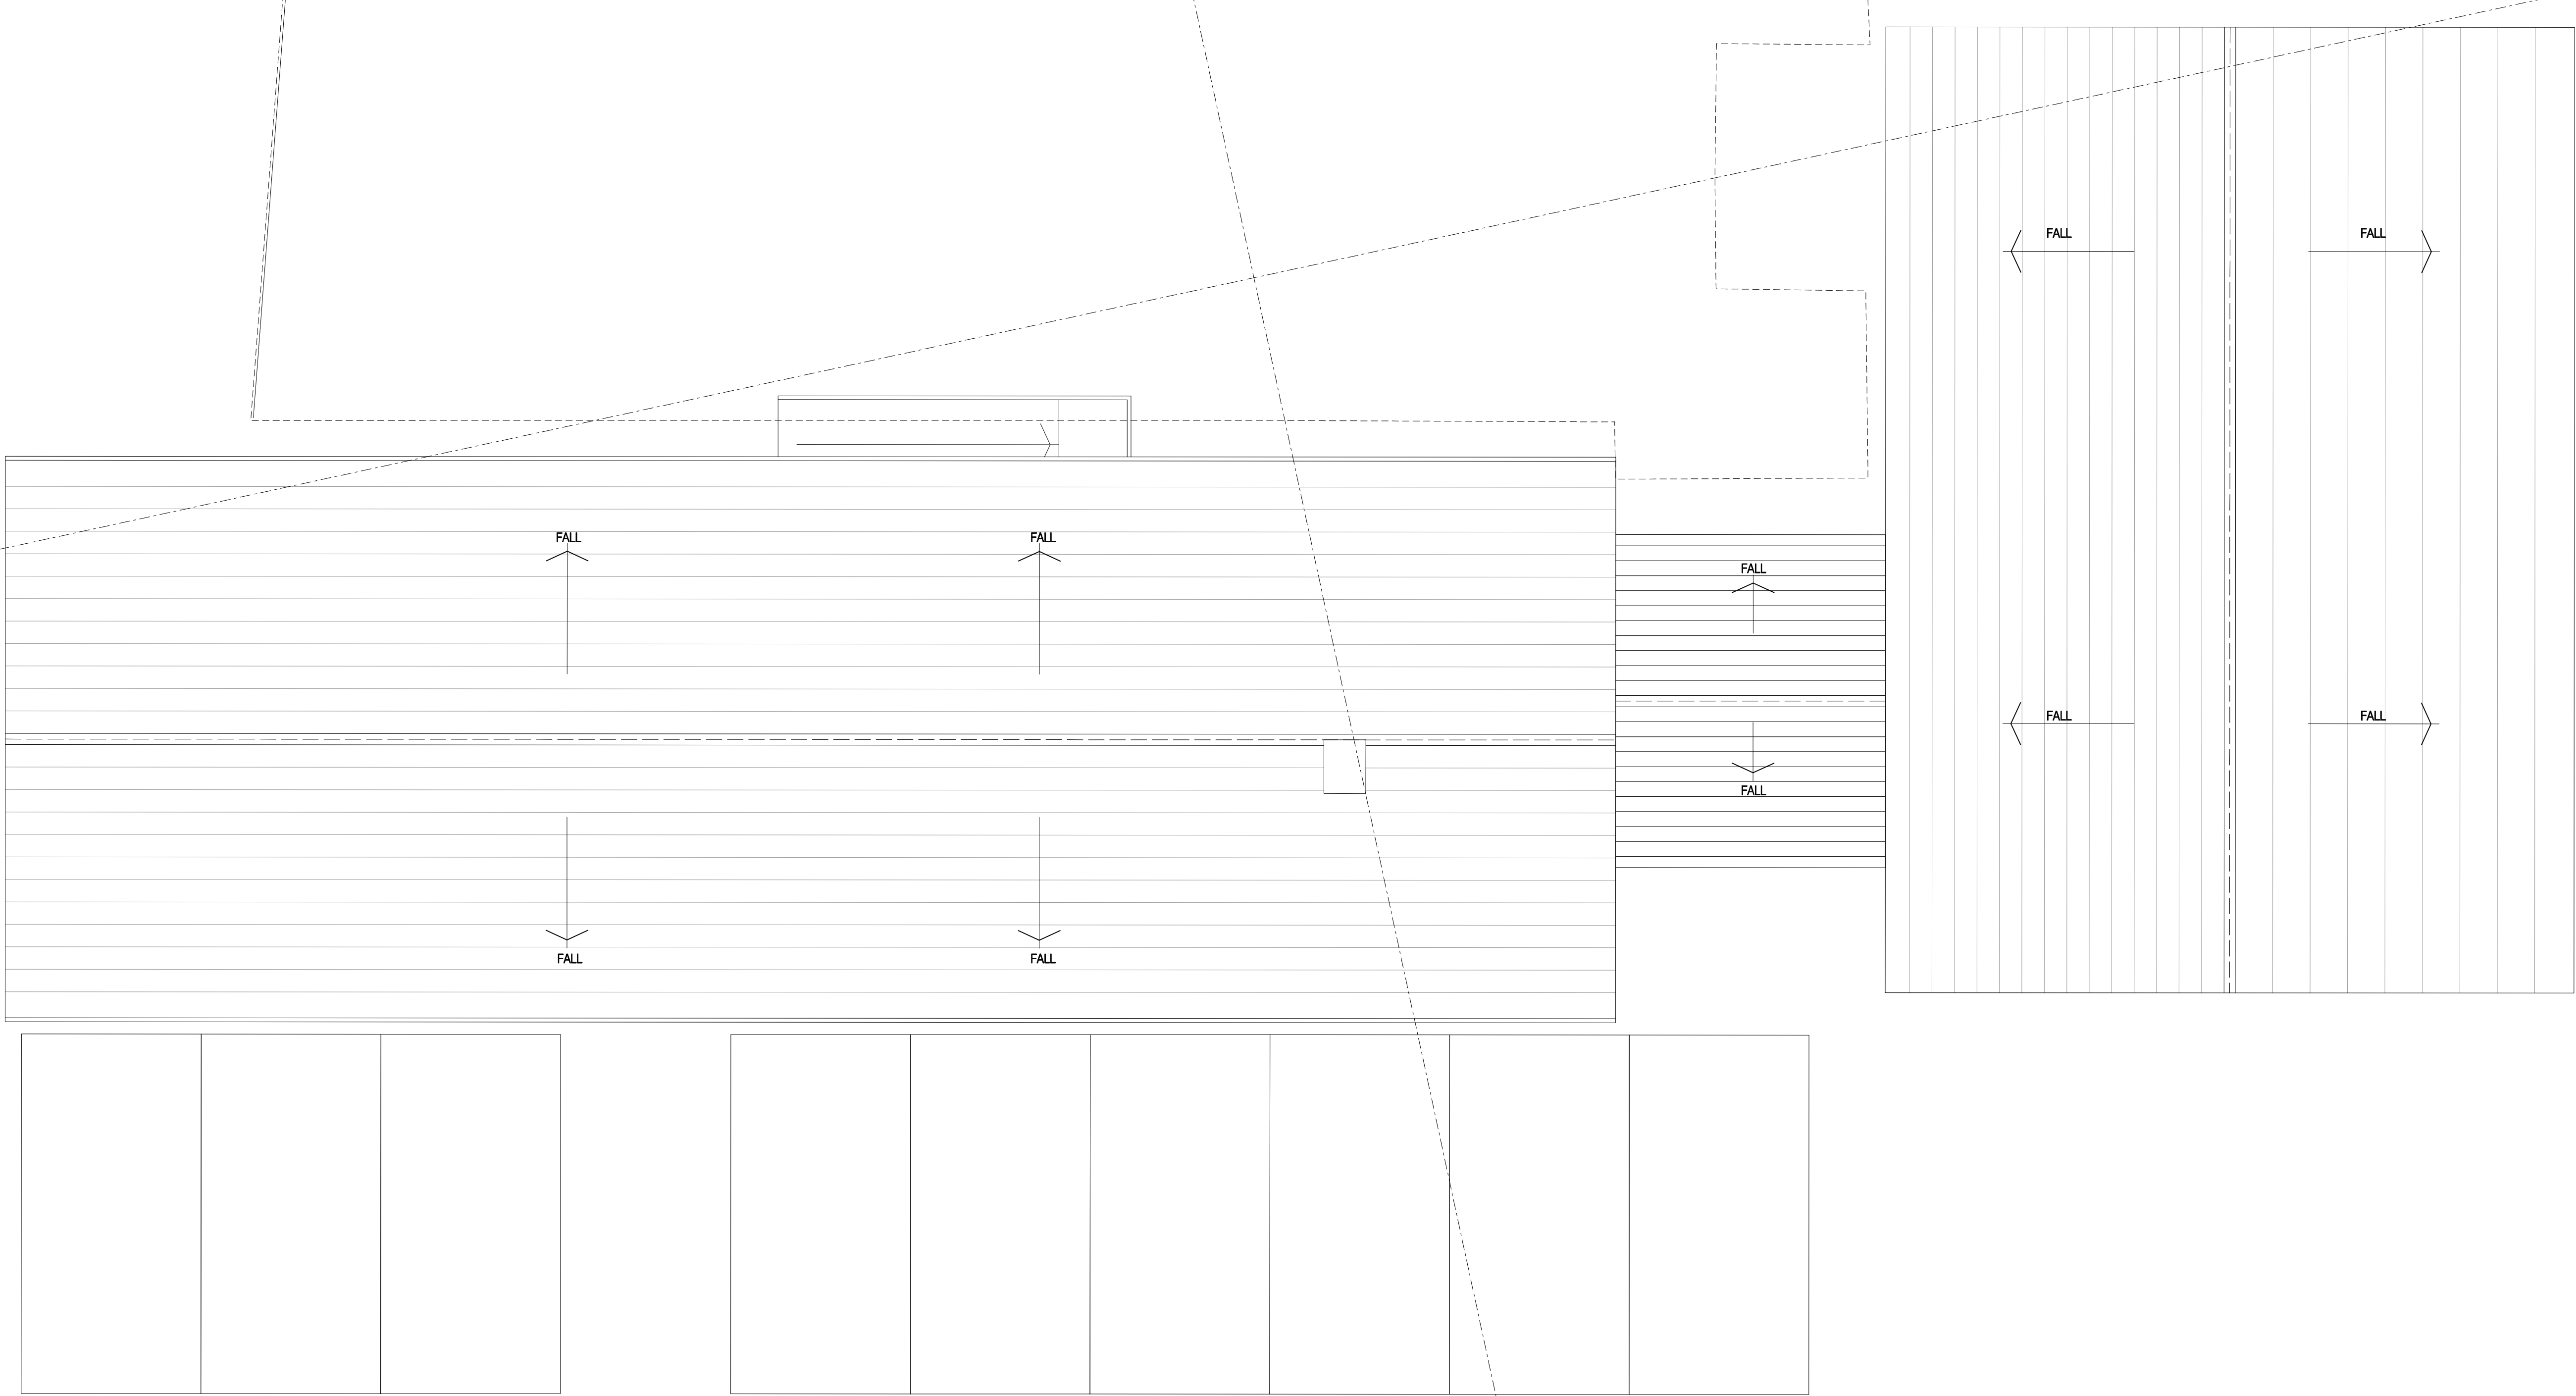


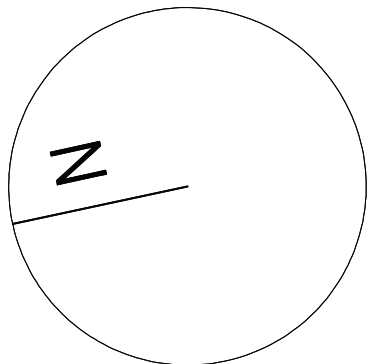

Rev	Date	Description
*	04/02/23	First Issue for Information

Read drawing in conjunction with relevant specification, Structural Engineers' and Services Engineers' drawings.

Confirm all dimensions before commencement of any work on site or fabrication.

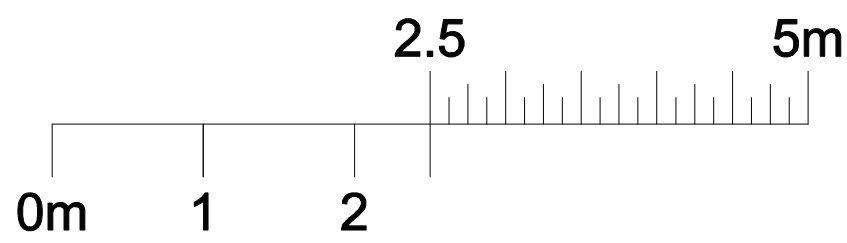

Status INFORMATION		
Scale	Drawn by	Date
1:50 @A1	NJD	July 23
Job number	Drg. number	Revision
23/15	(10)AX003	*
Notes		

Project

Remodelling / Reconfiguration to Standard Fuel Oils

Existing Roof Plan

daccus

cheshire
31a high street
trudham
web: 74
t: 01928 723382
f: 0113 2749911
e: mail@daccus.co.uk
Architects and Construction Managers Ltd.