



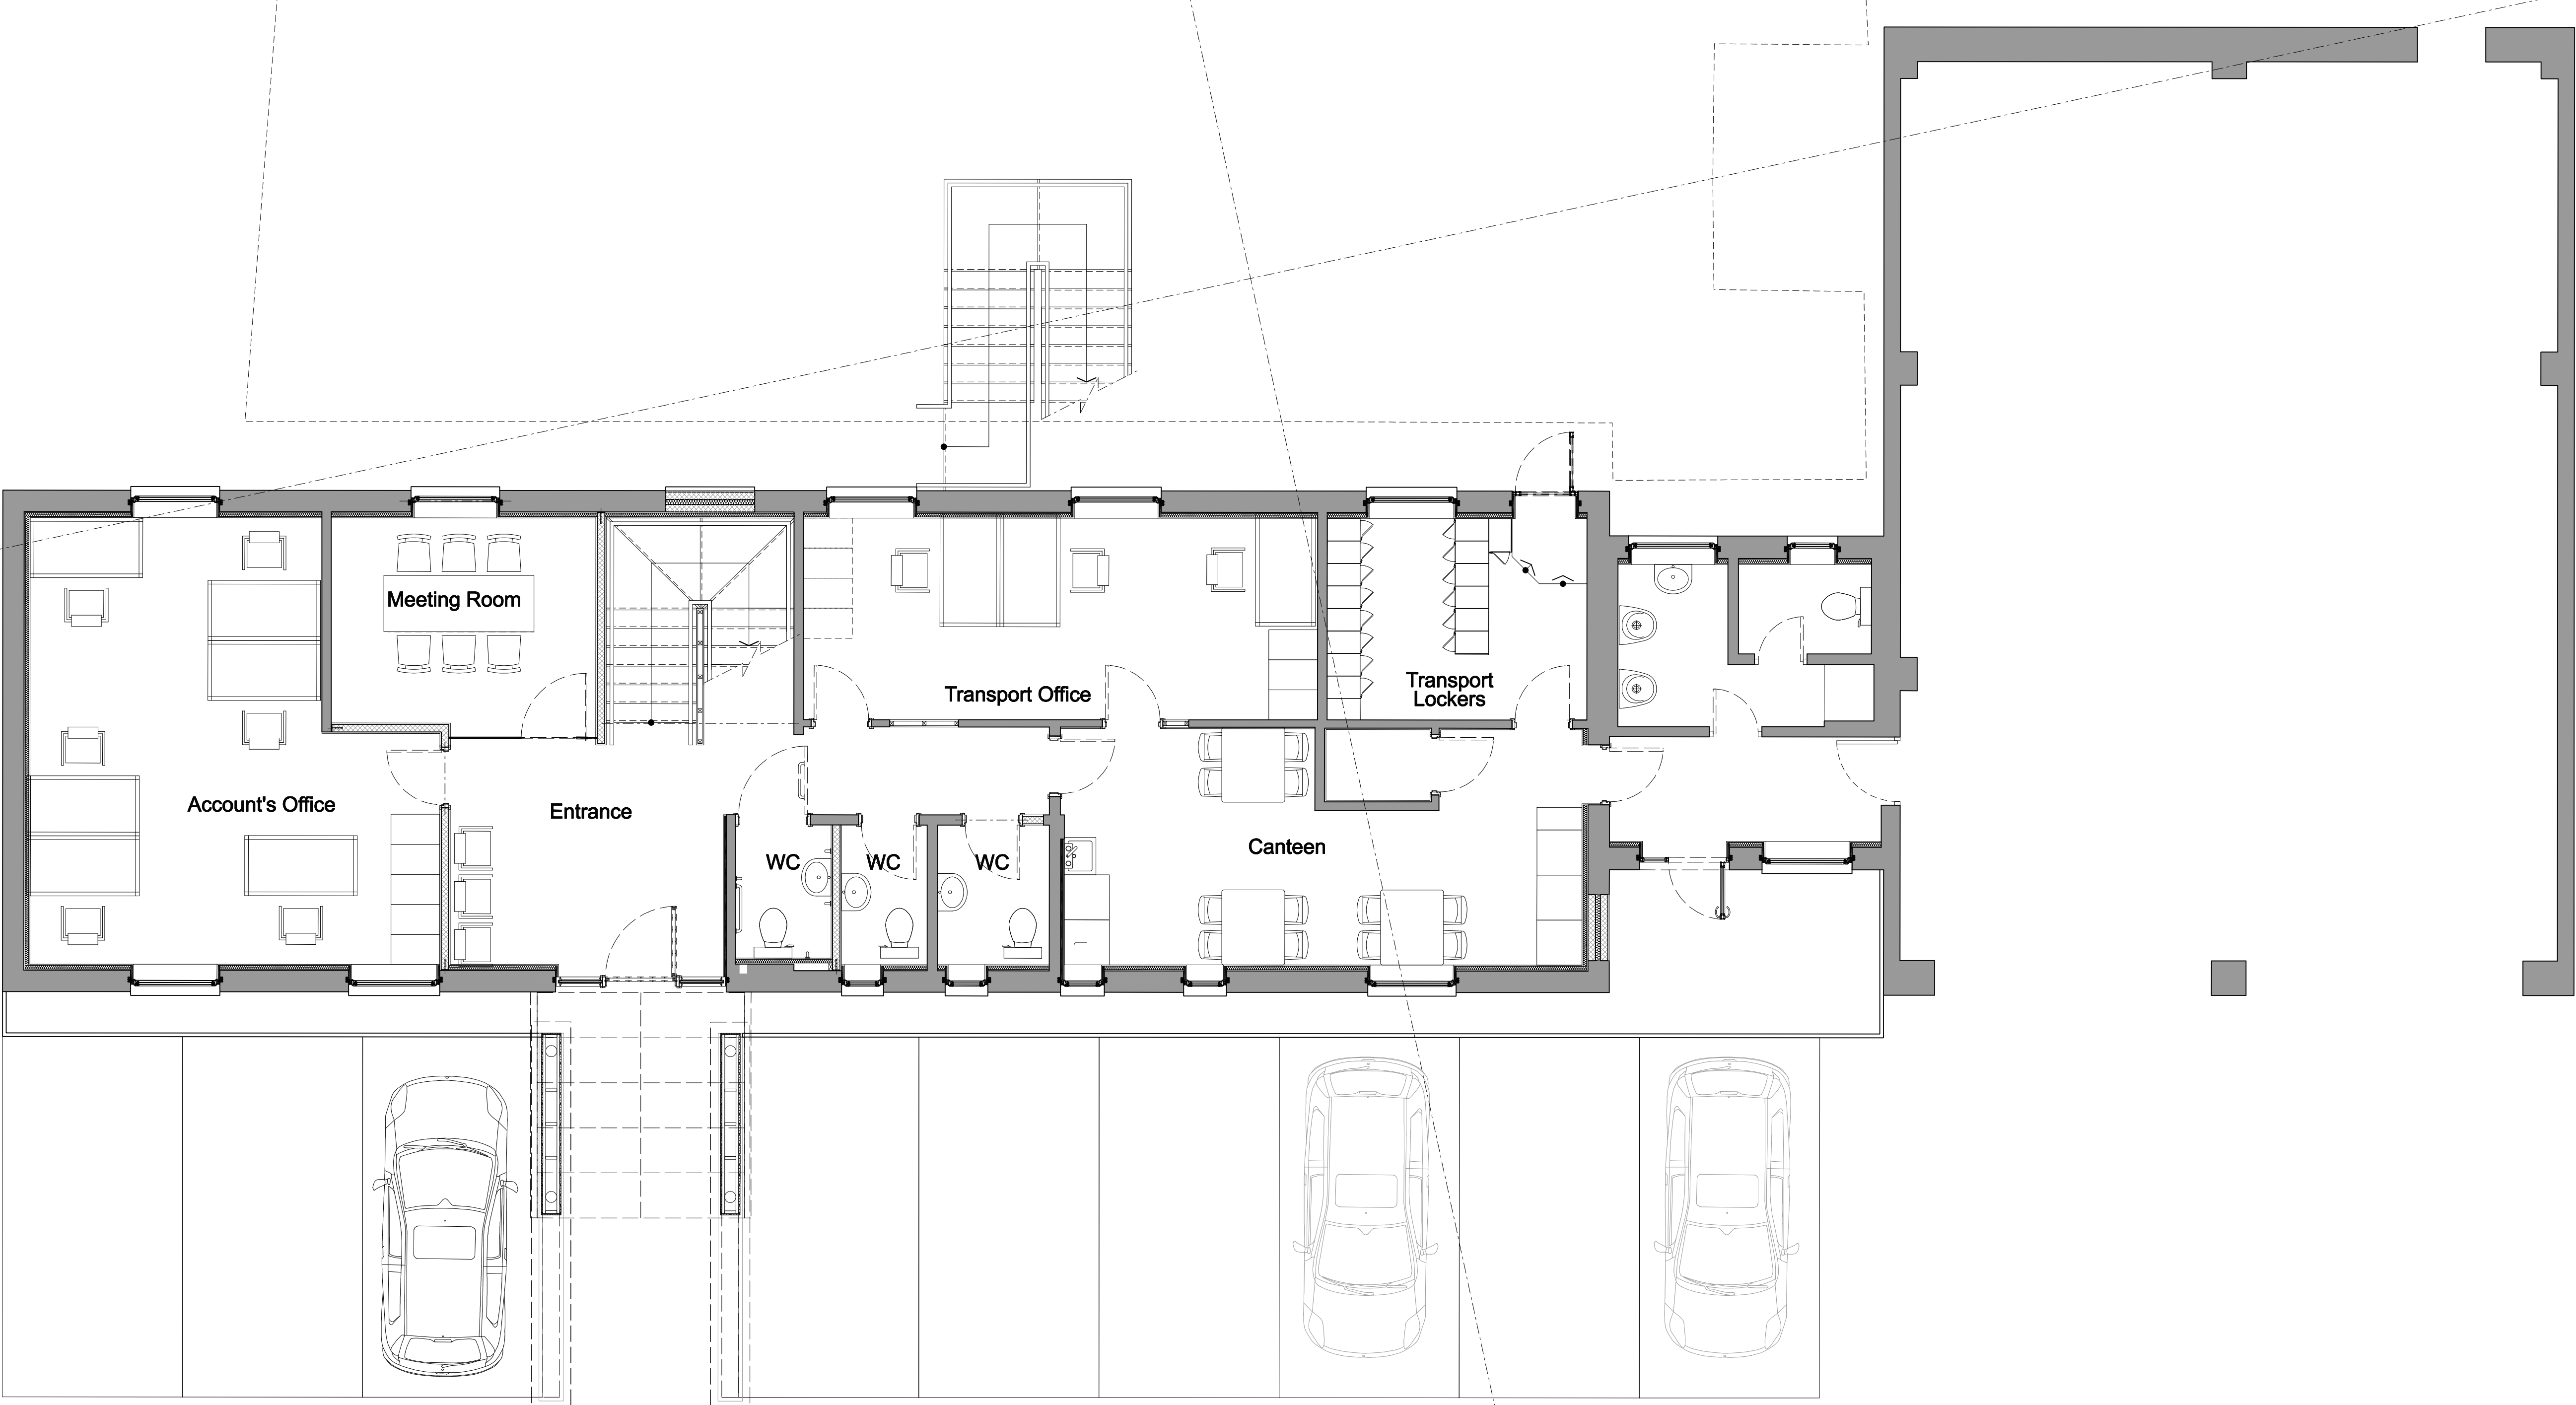

Rev	Date	Description
*	06/07/23	First Issue for Information
1	04/10/23	First Issue for Information

Read drawing in conjunction with relevant specification, Structural Engineers' and Services Engineers' drawings.

Confirm all dimensions before commencement of any work on site or fabrication.

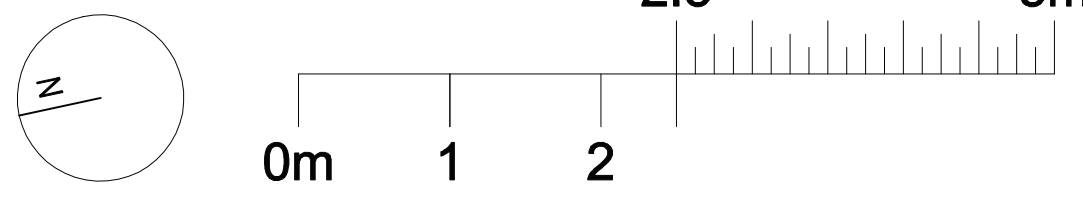

Status	PLANNING
Scale	1:50 @A1
Job number	2315
Notes	

Drawn by	NJD
Drg. number	(2-)AP001

Date	July 23
Revision	1

Project

Remodelling / Reconfiguration to Standard Fuel Oils

Proposed Ground Floor Plan

daccus

Architects and Construction Managers Ltd.

cheshire
31a high street
rodham
web: 74
t: 01928 723382
f: 0113 2749911
e: mail@daccus.co.uk