



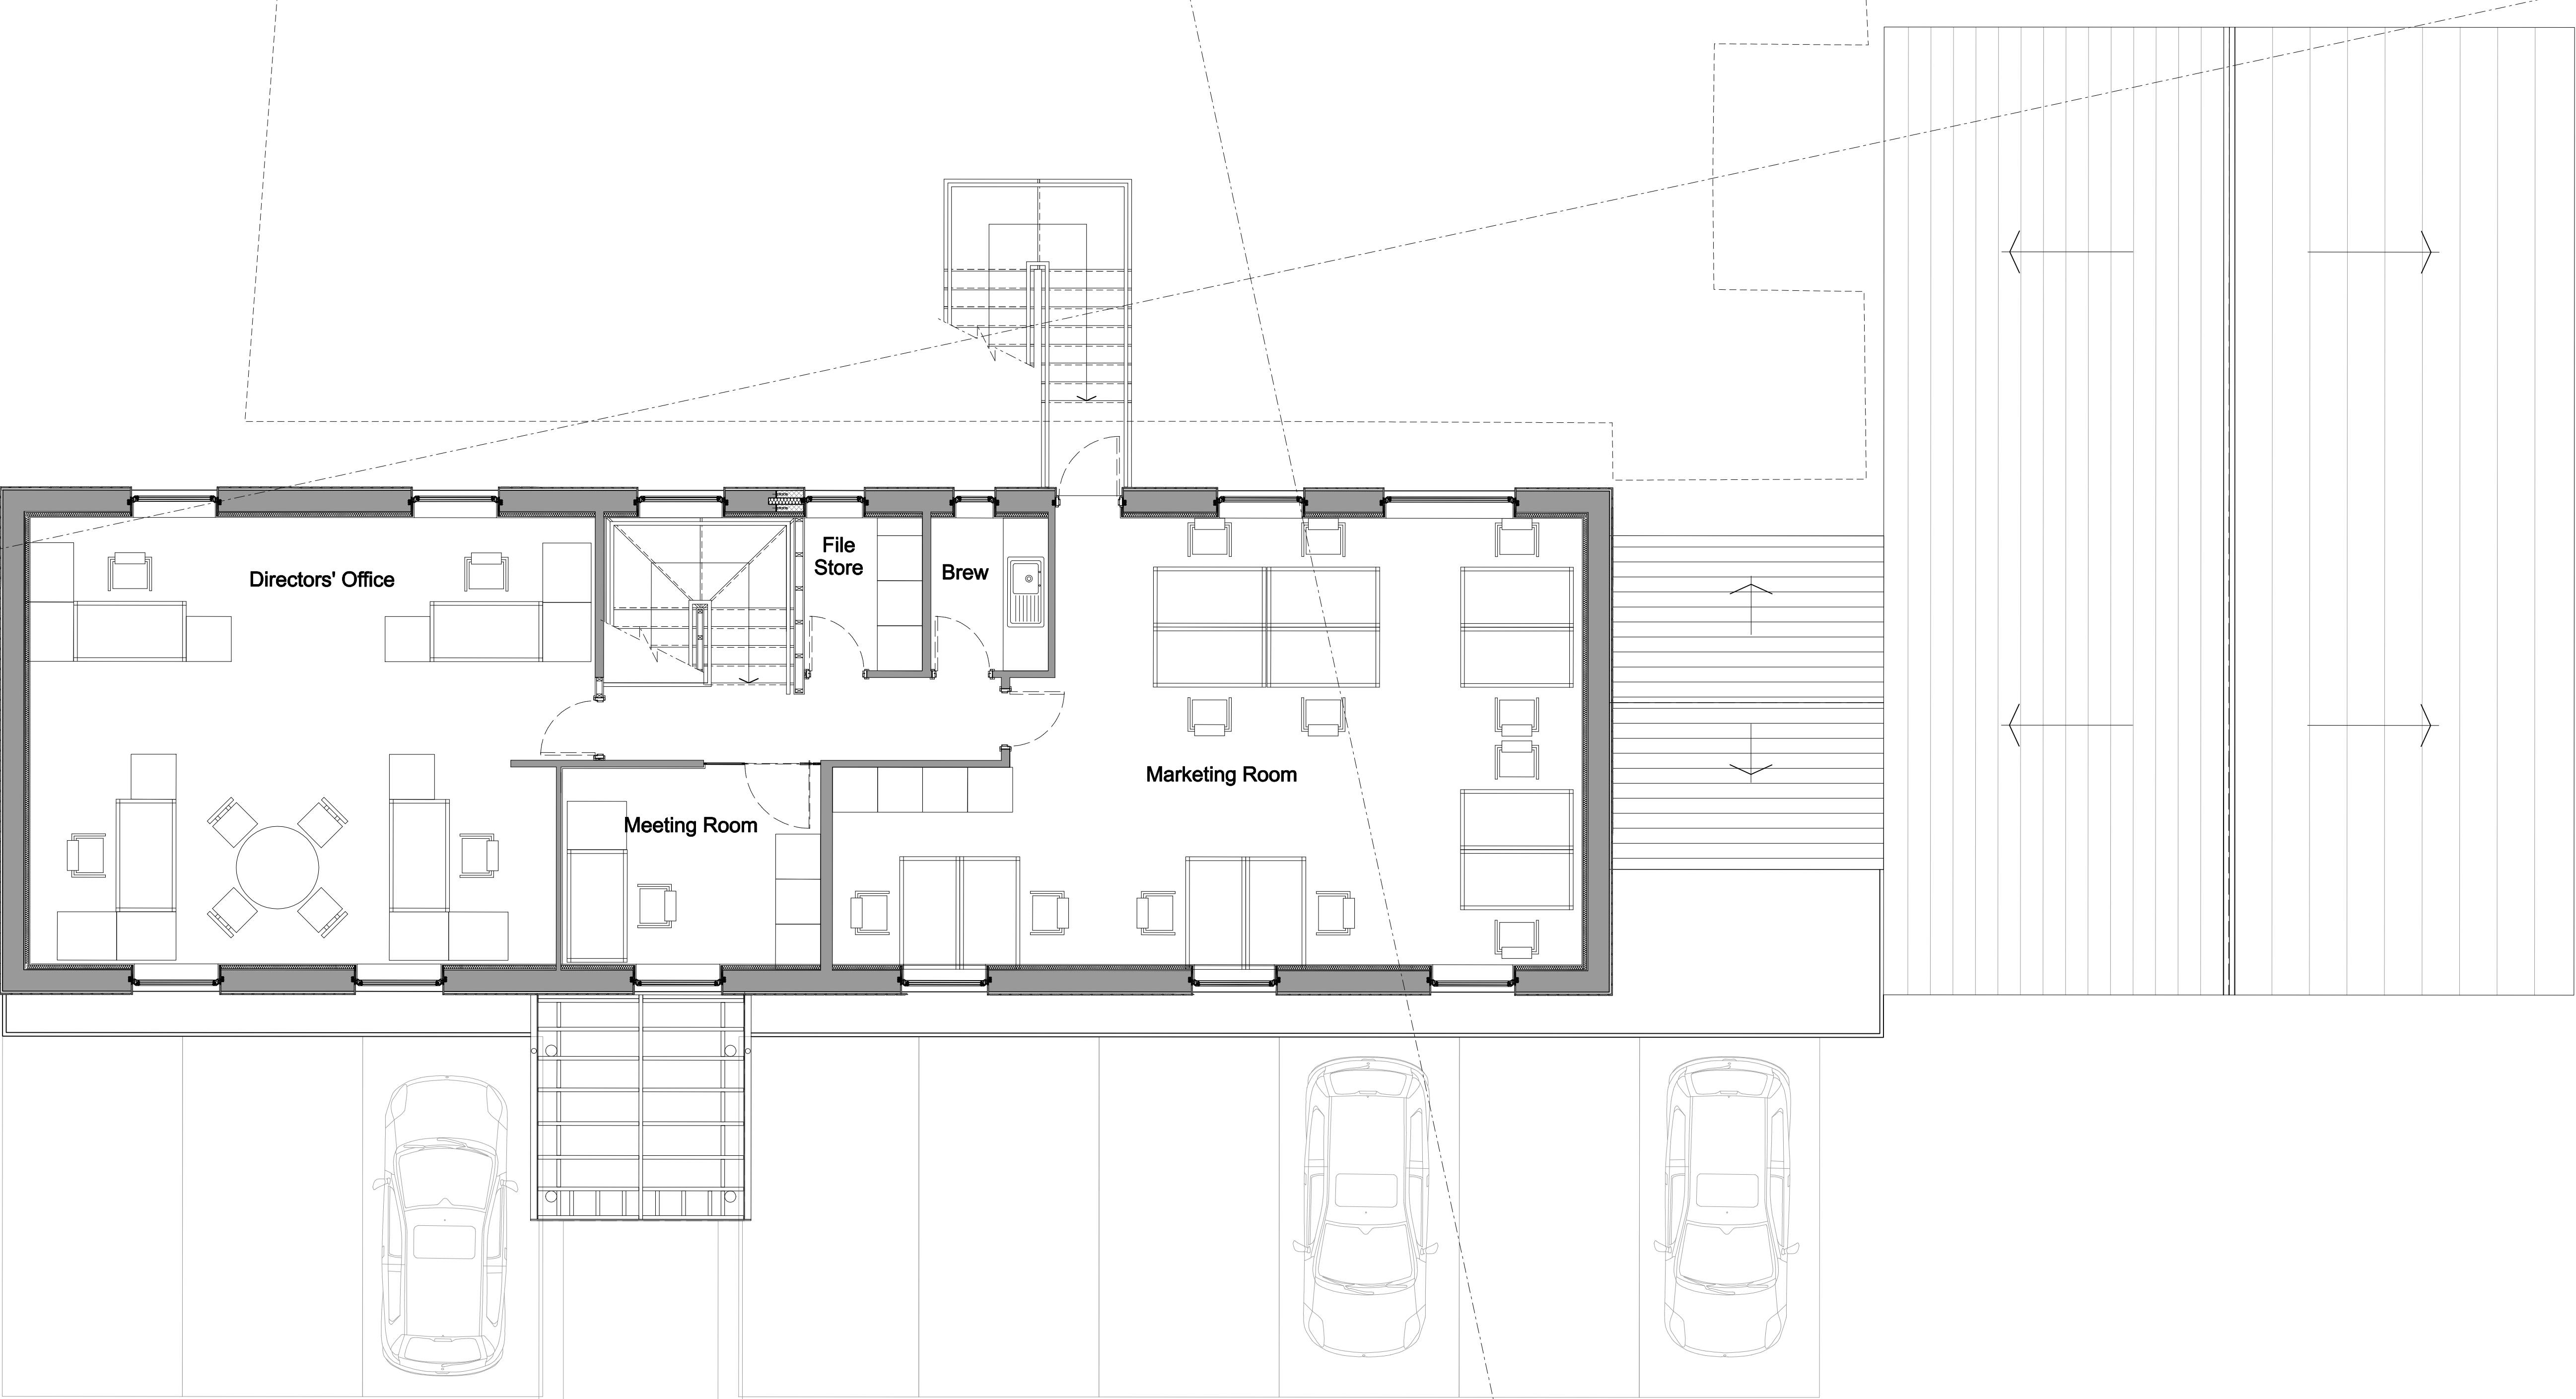


Rev	Date	Description
*	06/07/23	First Issue for Information
1	16/07/23	Update Issue
2	04/10/23	Planning issue

Read drawing in conjunction with relevant specification, Structural Engineers' and Services Engineers' drawings.

Confirm all dimensions before commencement of any work on site or fabrication.

WALLS TO BE REMOVED

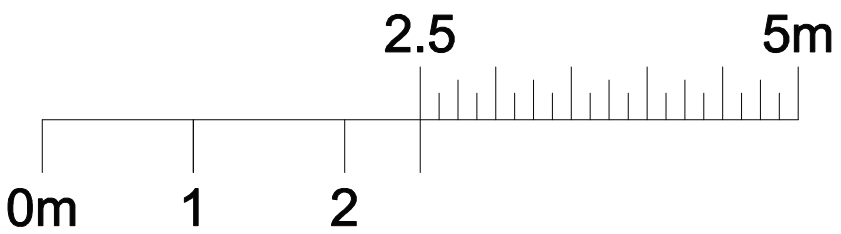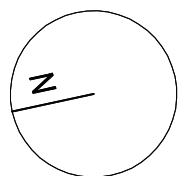

Status	PLANNING
Scale	1:50 @A1
Job number	2315
Notes	
Drawn by	NJD
Date	July 23
Drg. number	(2-)AP002
Revision	2

Project
Remodelling / Reconfiguration to
Standard Fuel Oils
Proposed First Floor Plan

daccus

cheshire
31a high street
trudham
web: 74
t: 01928 723362
f: 0113 2749911
e: mail@daccus.co.uk
Architects and Construction Managers Ltd.