




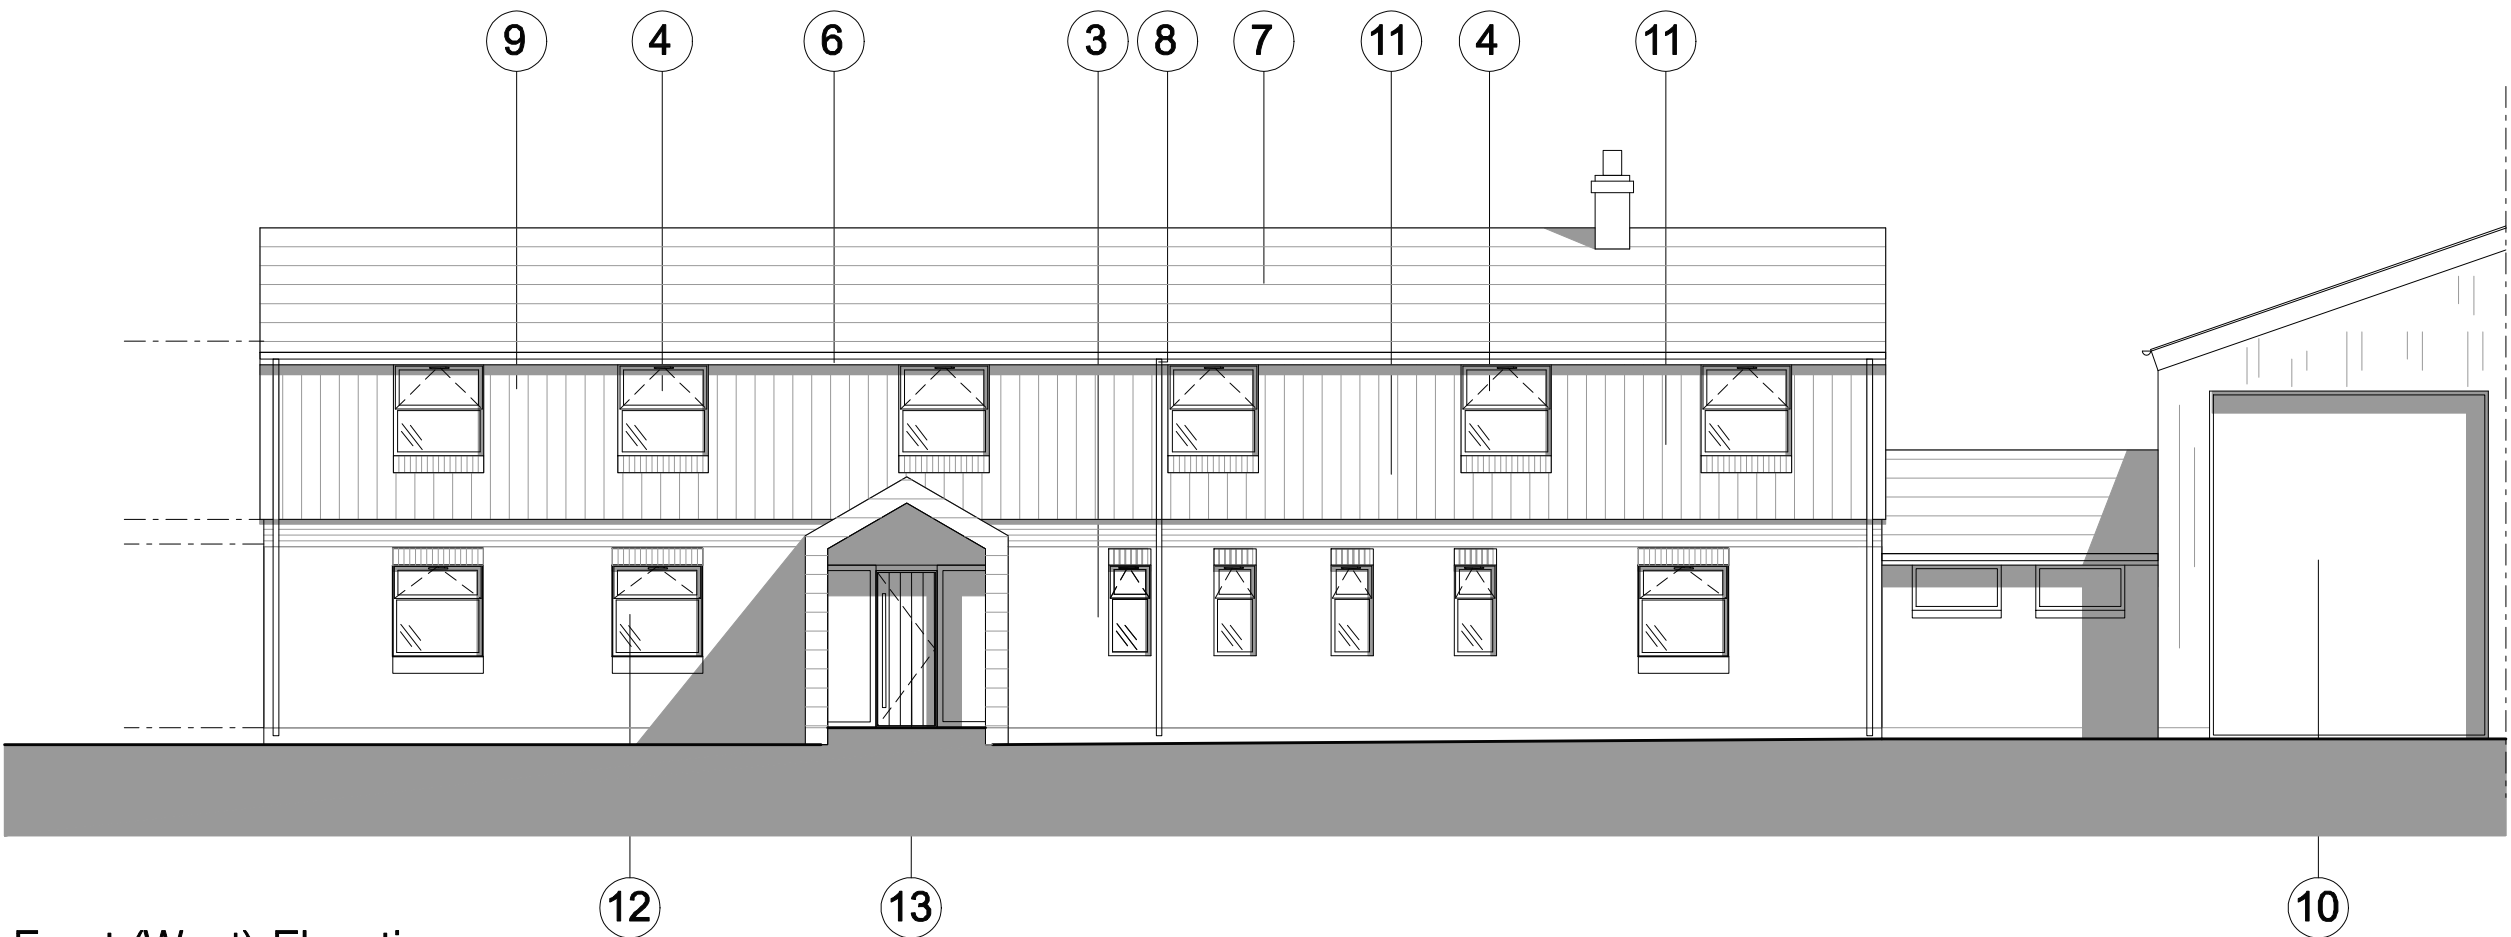

Front (West) Elevation

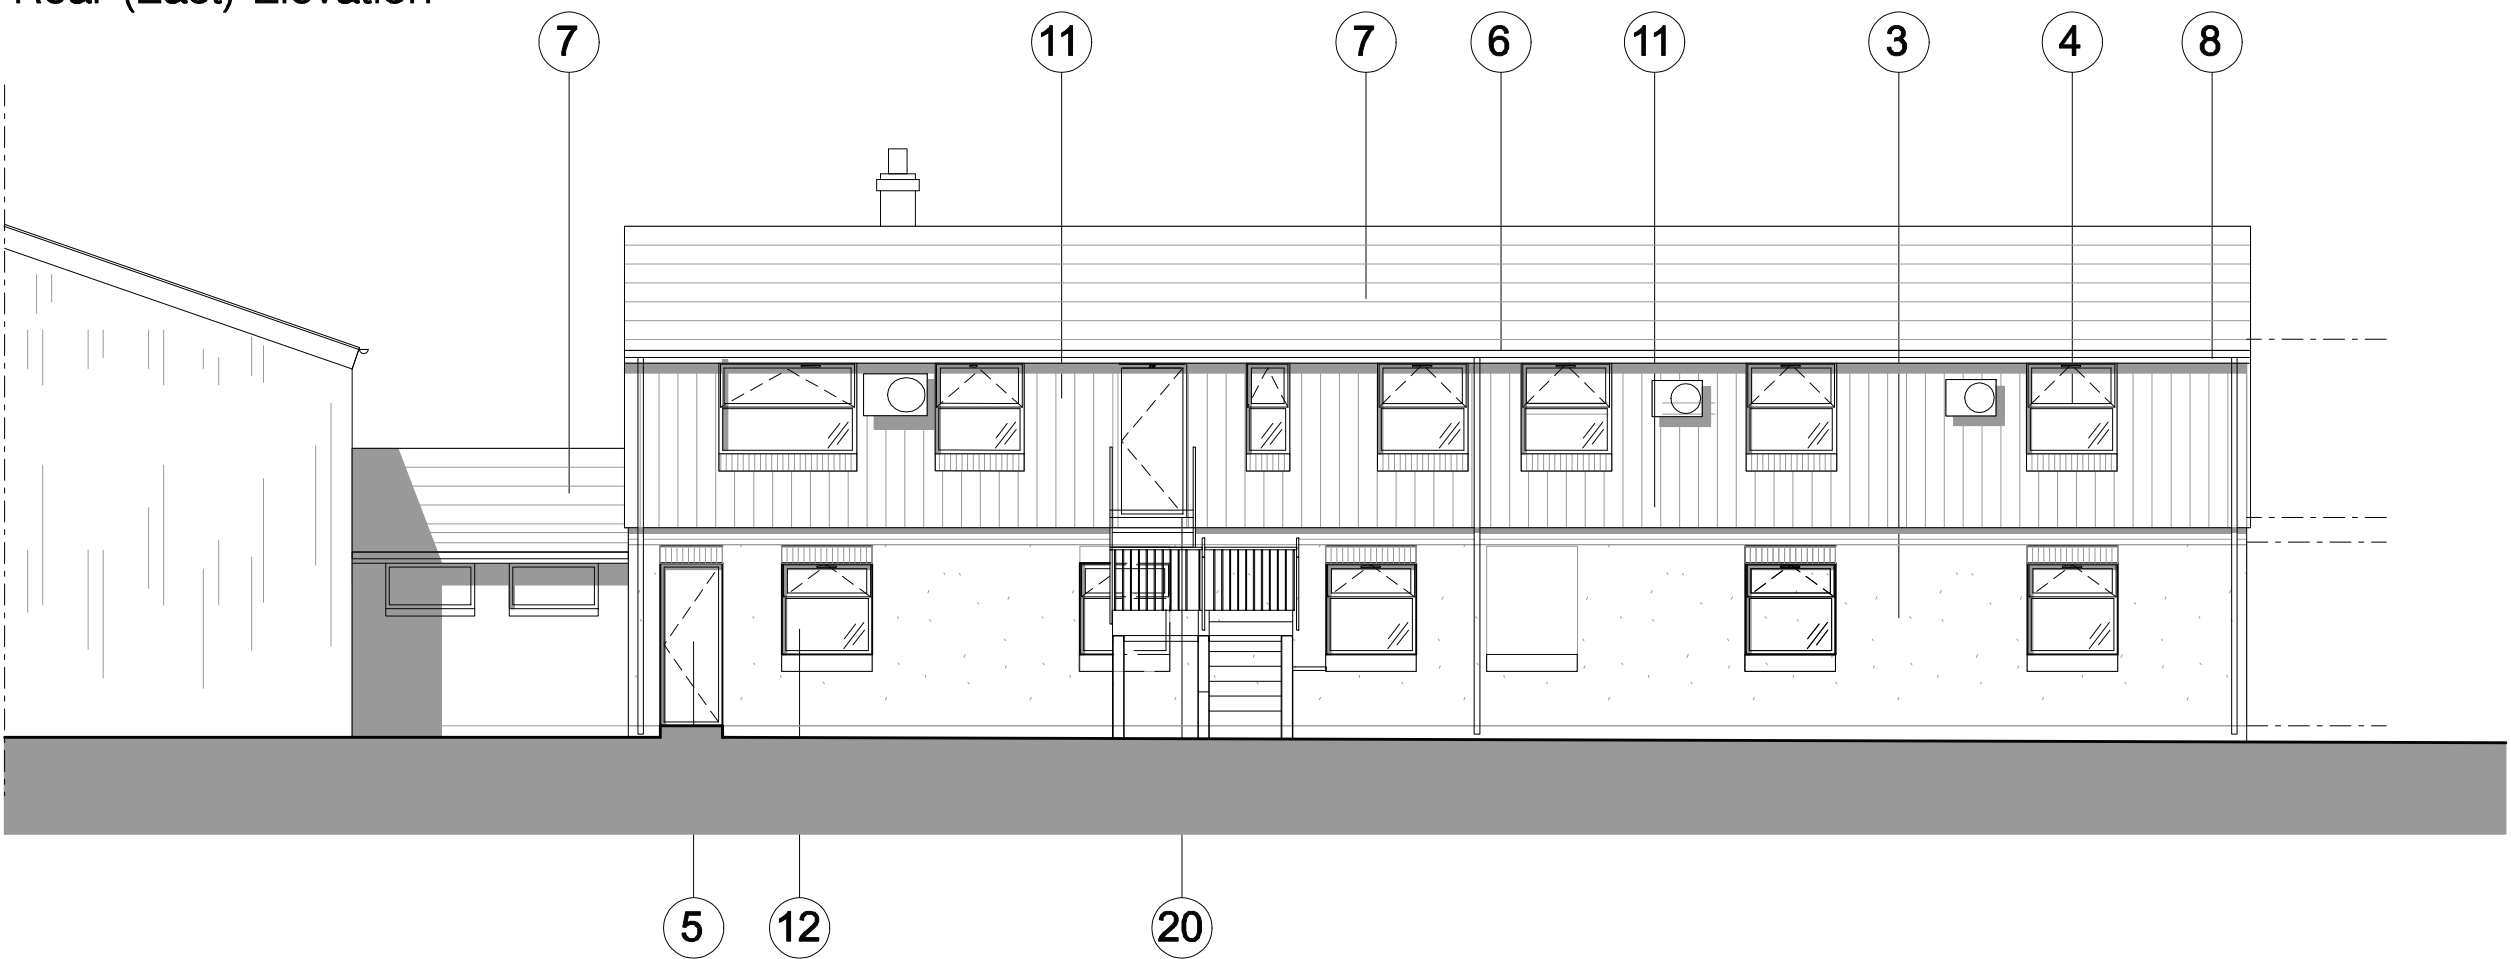

Rear (East) Elevation

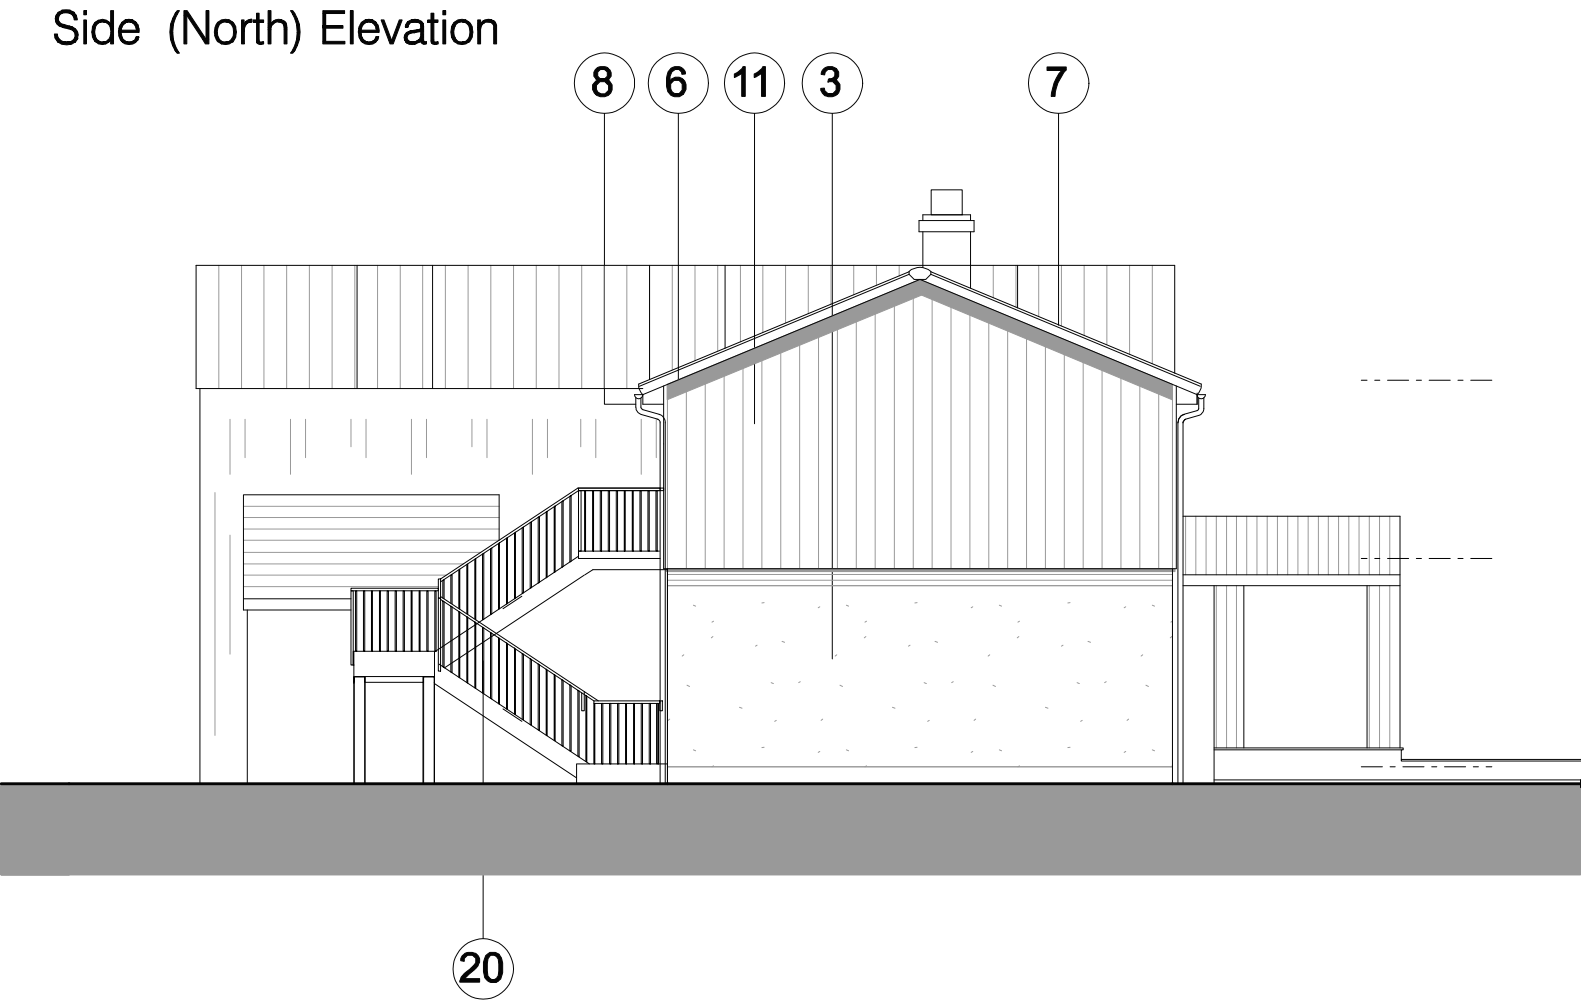

Side (North) Elevation




Read drawing in conjunction with relevant specification, Structural Engineers' and Services Engineers' drawings.

Confirm all dimensions before commencement of any work on site or fabrication.

Rev	Date	Description
-----	------	-------------

*	OCT 23	INFORMATION
---	--------	-------------

Material Index	
01 Existing brown / tan brick	17 Grey Tapezoidal cladding
02 Decorative brown band course	18 Industrial polycarbonate rooflight
03 Cream painted cementitious render	19 Existing External Staircase
04 White UPVC double glazing	20 Proposed External Staircase
05 Existing UPVC Doorset	
06 Brown painted fascias and soffits	
07 Brown Marley Modern tiles	
08 Brown Rainwater goods	
09 A/C condenser units	
10 Industrial Roller Shutter	
11 Proposed Larch Timber cladding	
12 tripple glazed UPVC windows - Anthracite	
13 63mm Oak entrance door	
14 Electric vehicle charger points	
15 Metal Security Door	
16 White through colour render	

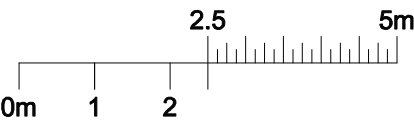

Status		
INFORMATION		
Scale	Drawn by	Date
1:50 @A1	FC	July 23
Job number	Drg. number	Revision
2315	(2-)AE100	*
Notes		

Project	
Remodelling /Reconfiguration to Standard Fuel Oils	
Proposed Front and Rear Elevation	
cheshire daccus ACM Ltd. 3 castle park house castle park frodsham wa6 6sb t: 01928 733362 f: 0113 2749911 e. mail@daccus.co.uk Architects and Construction Managers Ltd.	