


EXISTING SITE PLAN

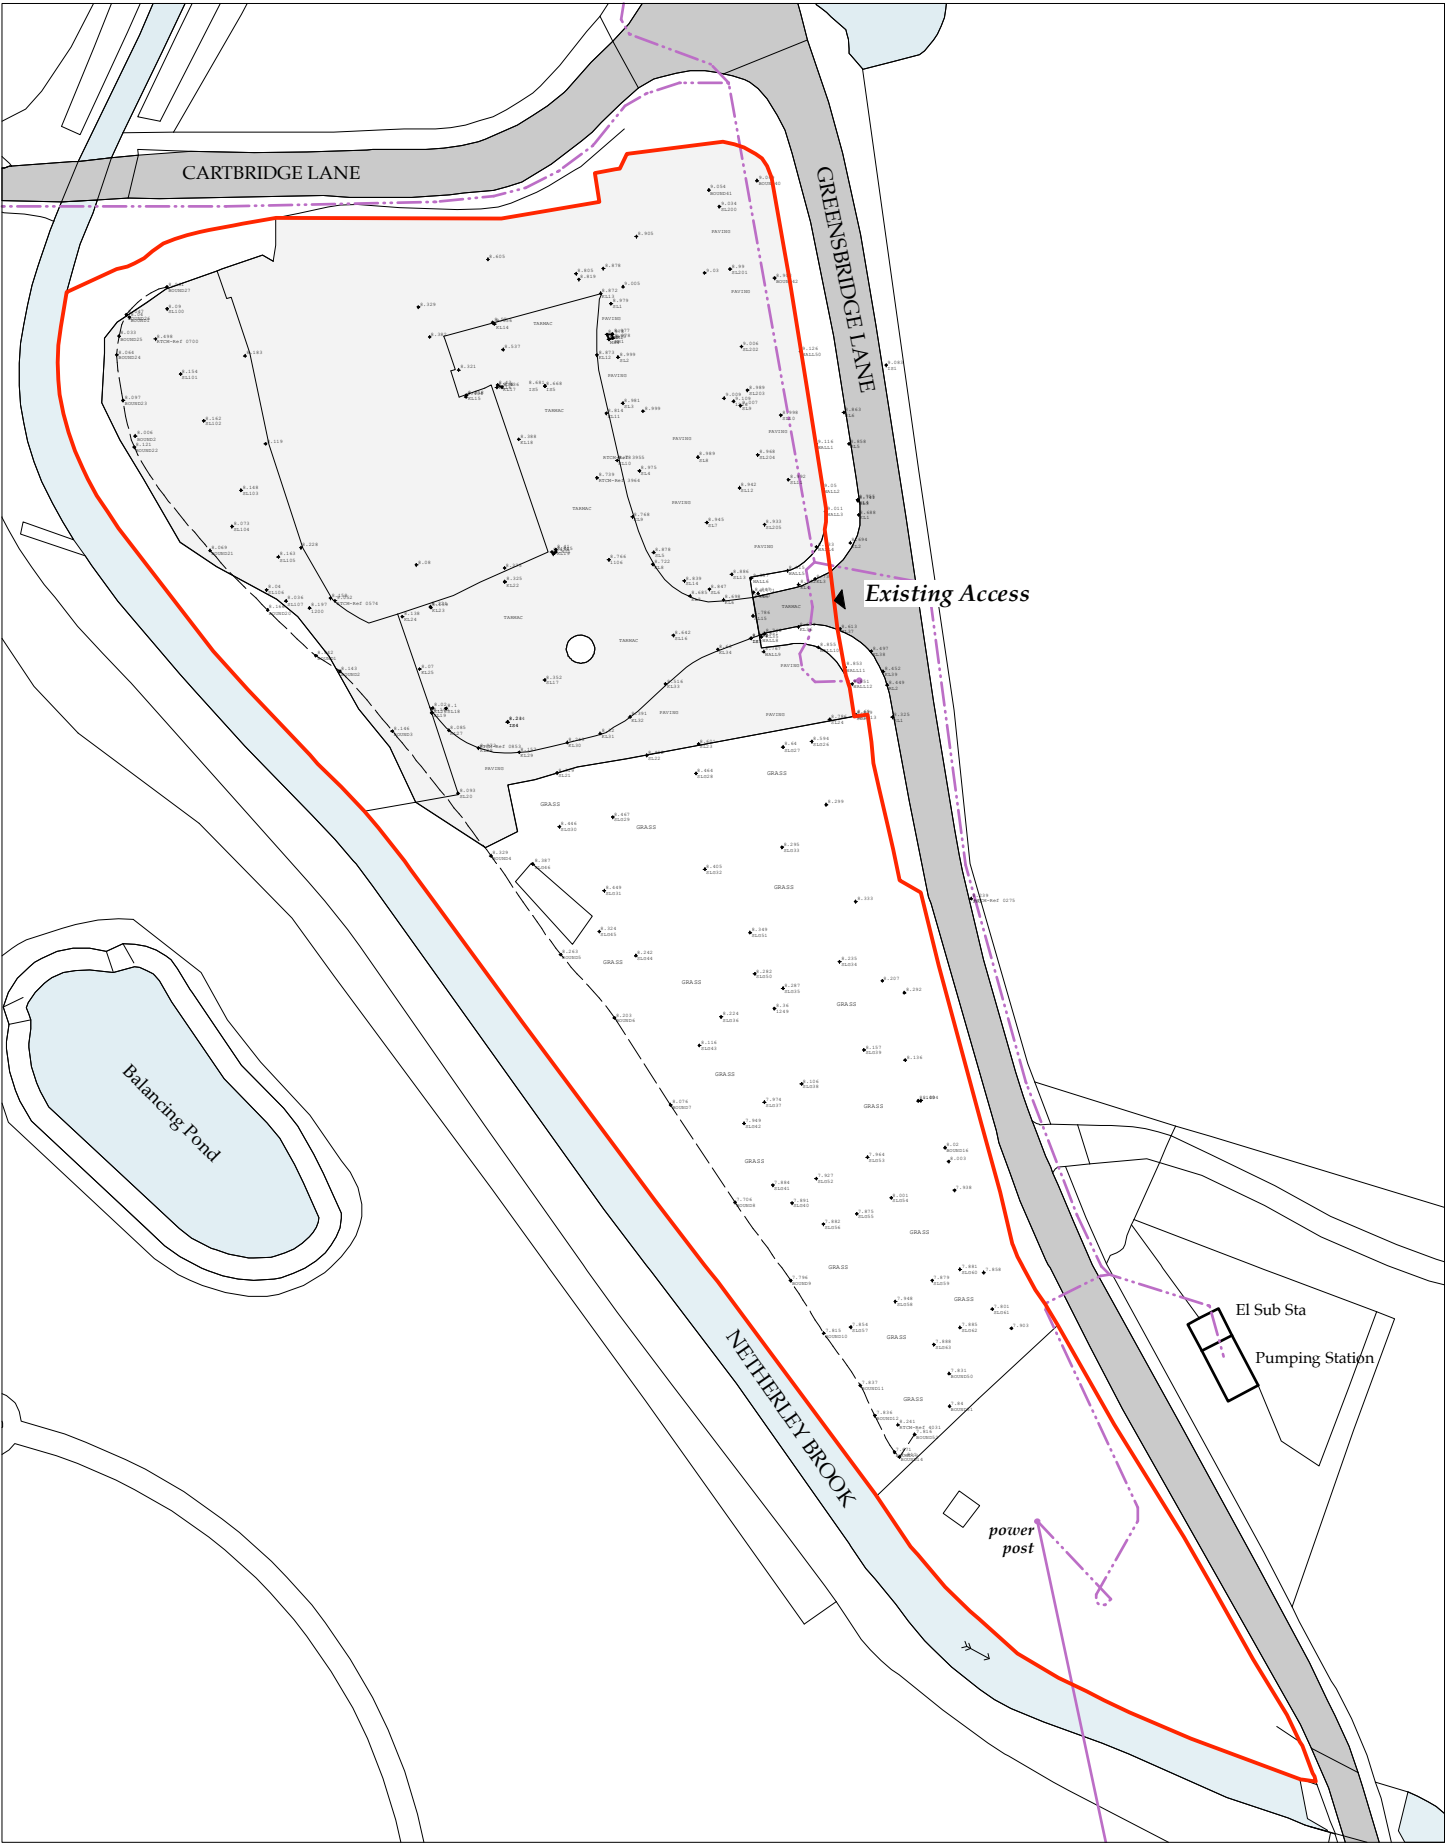

Greensbridge Lane 531
ARCHITECTURAL EMPORIUM Ltd
EMAIL: mail@architectural-emporium.co.uk
WEB: www.architectural-emporium.co.uk
ADDRESS: 13 Hope St, Liverpool, L1 9BQ
PHONE: +44 (0)151 363 0000



- North Point



Key:



Site Boundary



Existing Roads



Currently tarmac/paved



Indicative position of high level power line cables
and existing power post as per Scottish Power
Electricity Infrastructure records

Rev*: First Issue

FOR: PLANNING
CHECKED BY: LC | DRAWN BY: AK
SCALE: 1:1000
PAPER SIZE: A3
JOB: GREENSBIDGE LANE 531

0.010_Rev*

FIRST ISSUE: 11.08.23

EXISTING SITE PLAN