




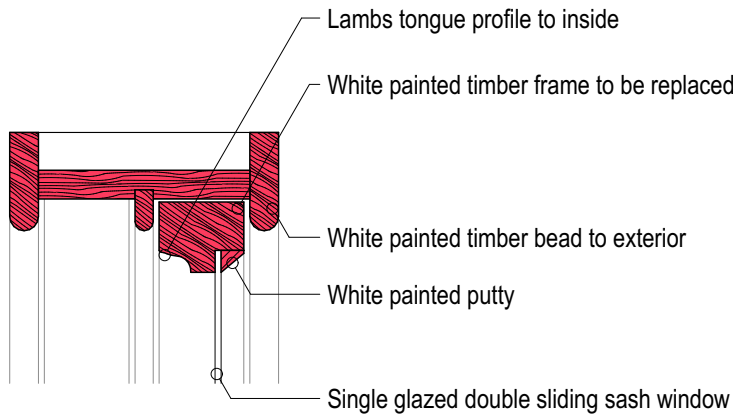


D.03 - SECTION

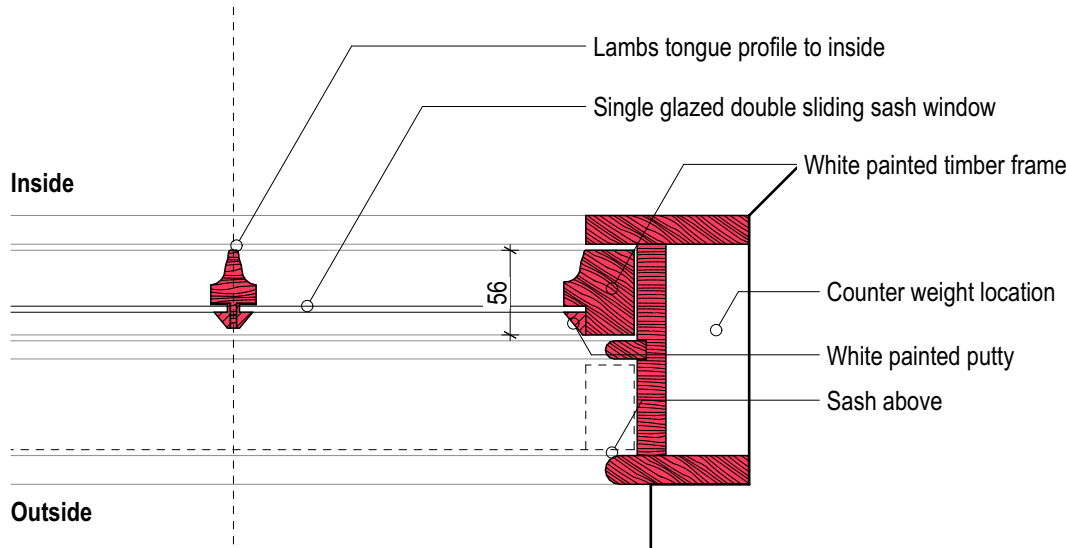


D04 - PLAN

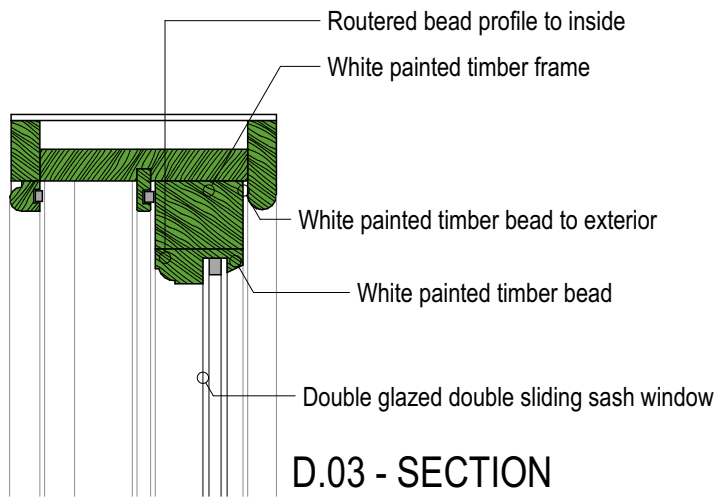


D.03 - SECTION

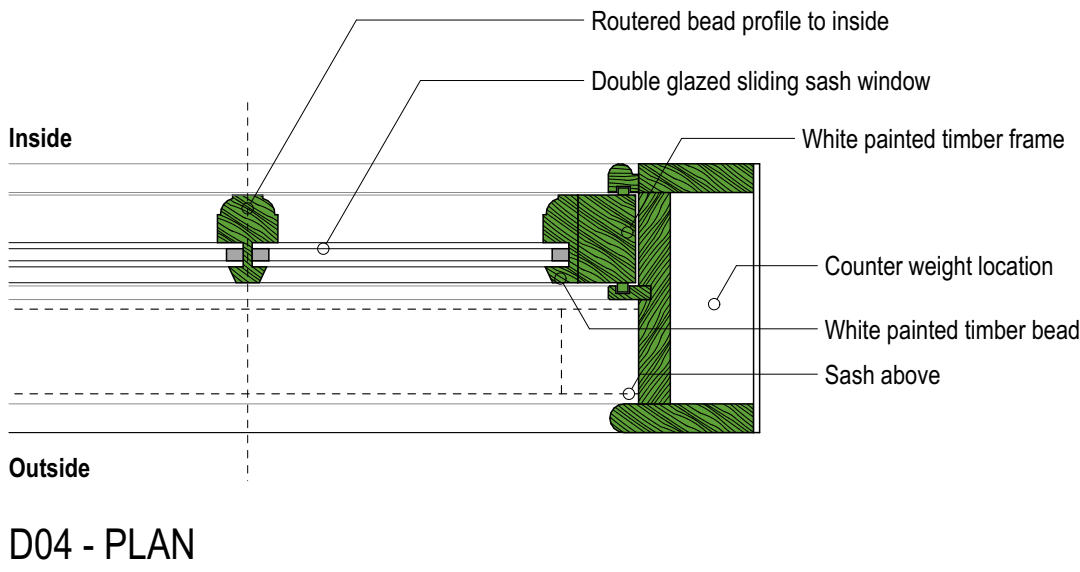


D04 - PLAN

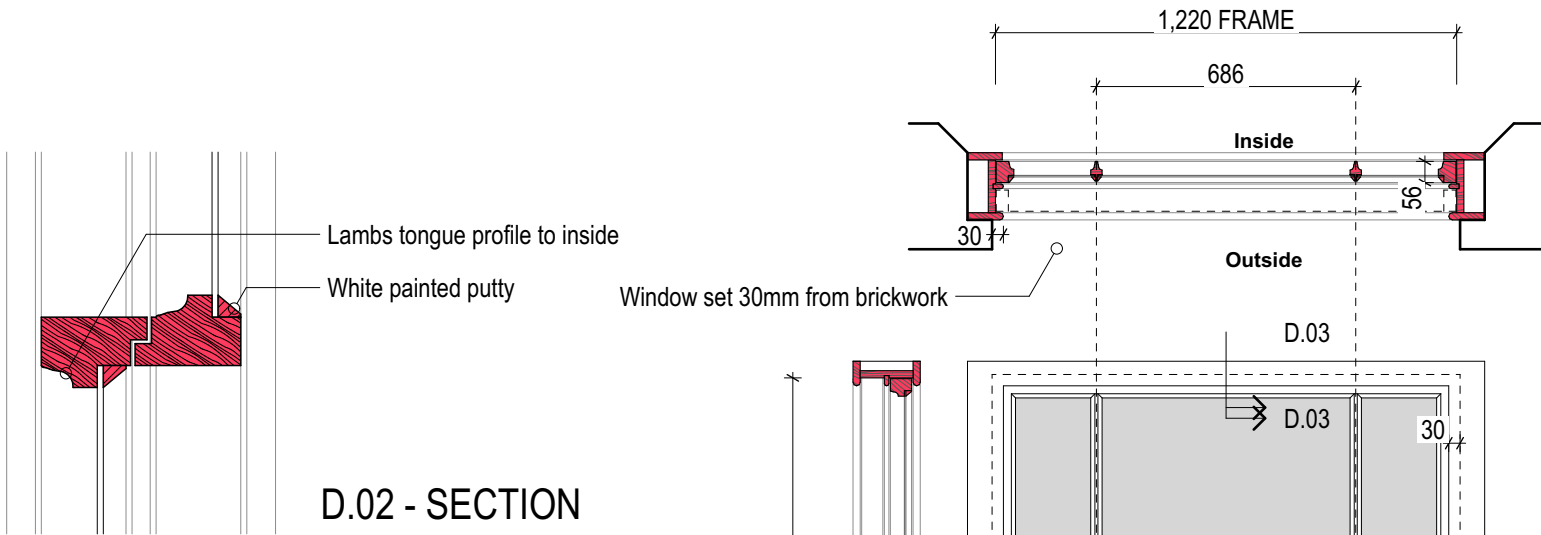


D.02 - SECTION

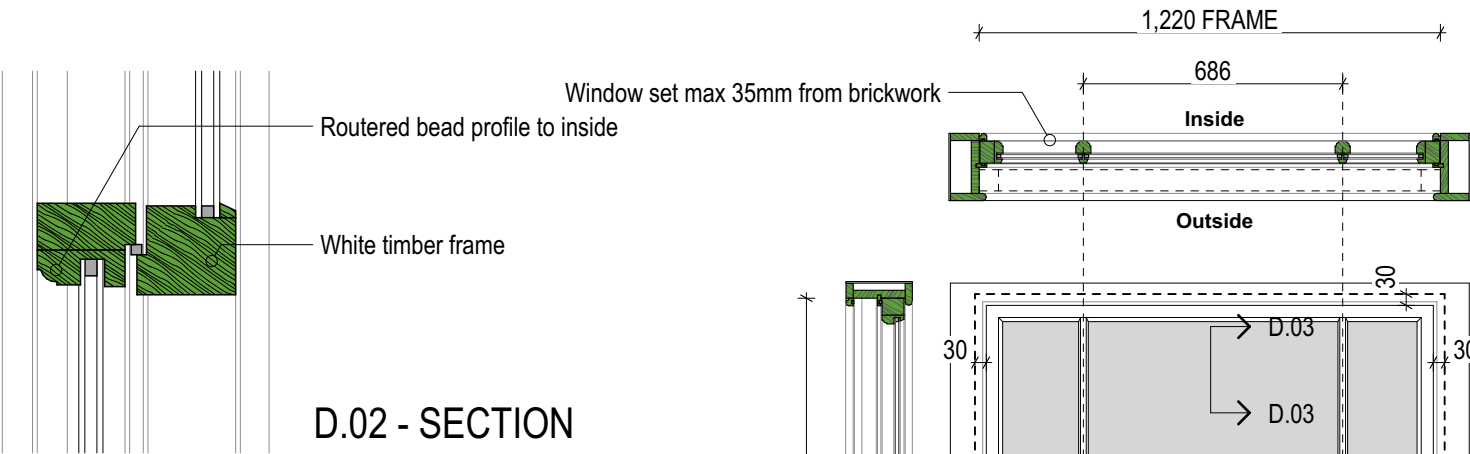

D.02 - SECTION

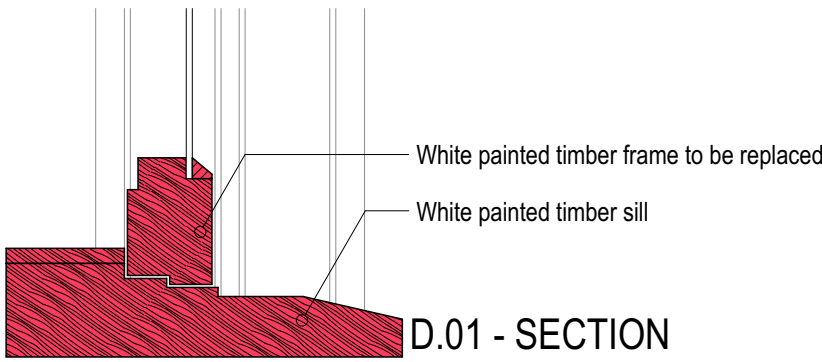


D.01 - SECTION

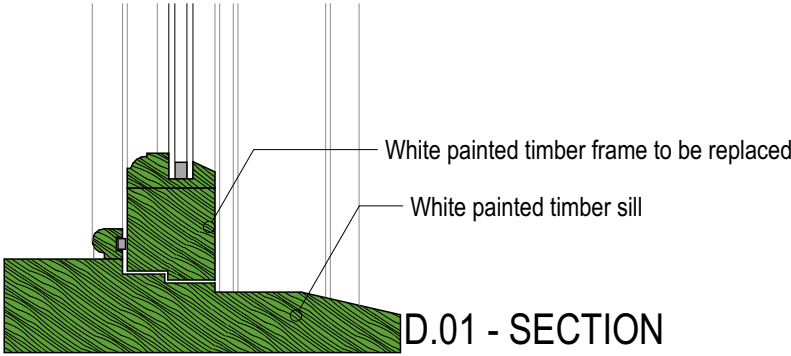

D.01 - SECTION

W57 - AS EXISTING


- Hardwood double sliding sash window set within brickwork reveal by 30mm. exposed frame
- Single glazed unit with lambs tongue bead to the interior, white painted putty to exterior
- 3 over 3 configuration
- 'Victorian style' horns to all windows (see illustration above ↑)

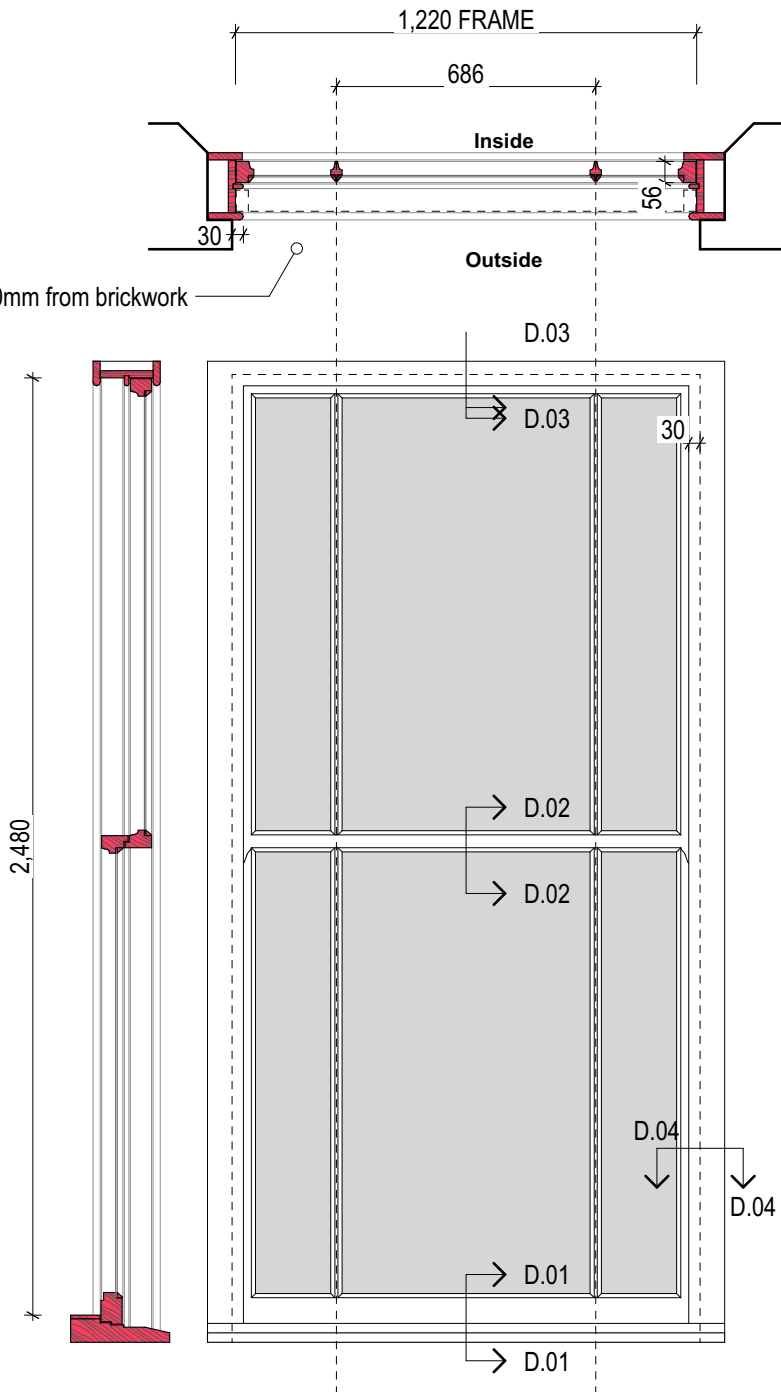


W57 - Elevation
Scale 1:20

W57 - AS PROPOSED


- Hardwood double sliding sash window set within brickwork reveal with 35mm max. exposed frame
- Double glazed unit with routed bead to the interior, white painted timber bead to exterior
- 3 over 3 configuration
- 'Victorian style' horns to all windows (see illustration above ↑)

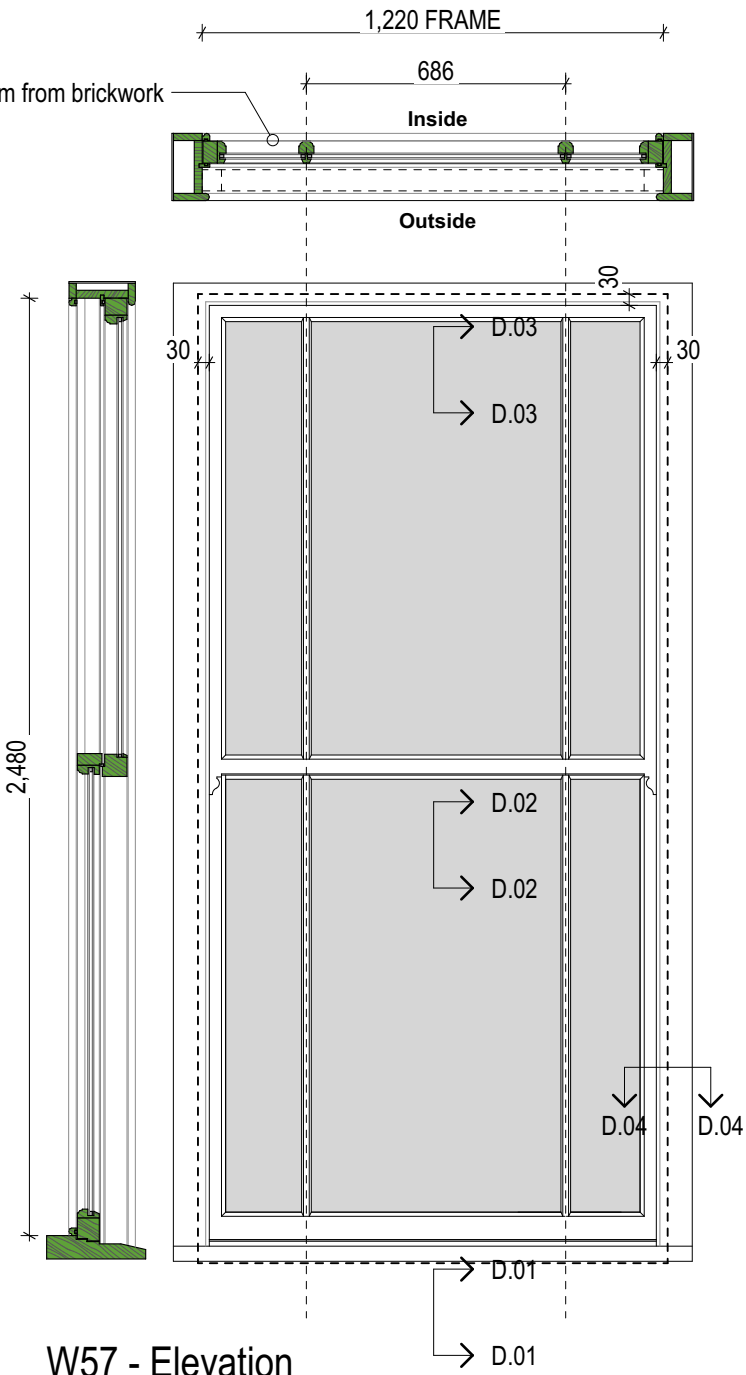

W57 - Elevation
Scale 1:20

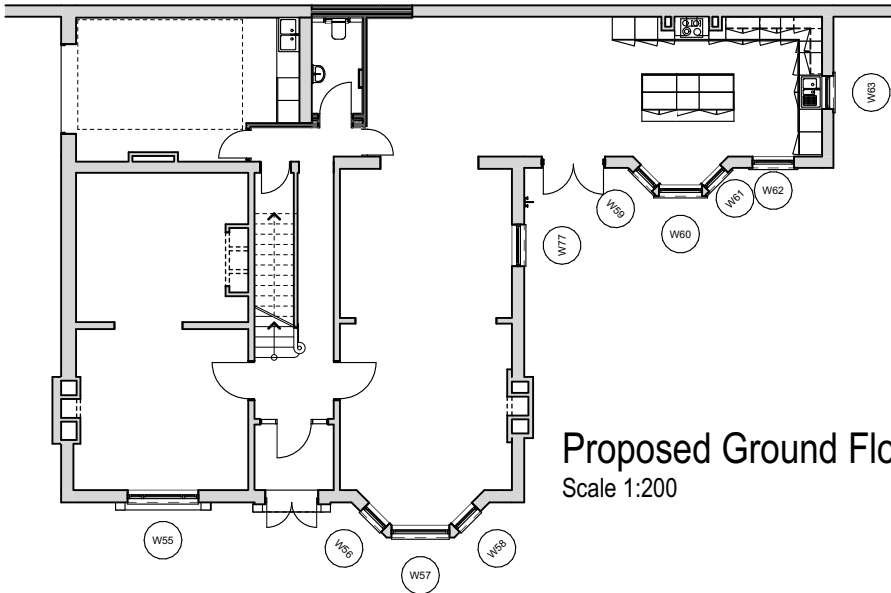

Proposed Ground Floor Plan
Scale 1:200

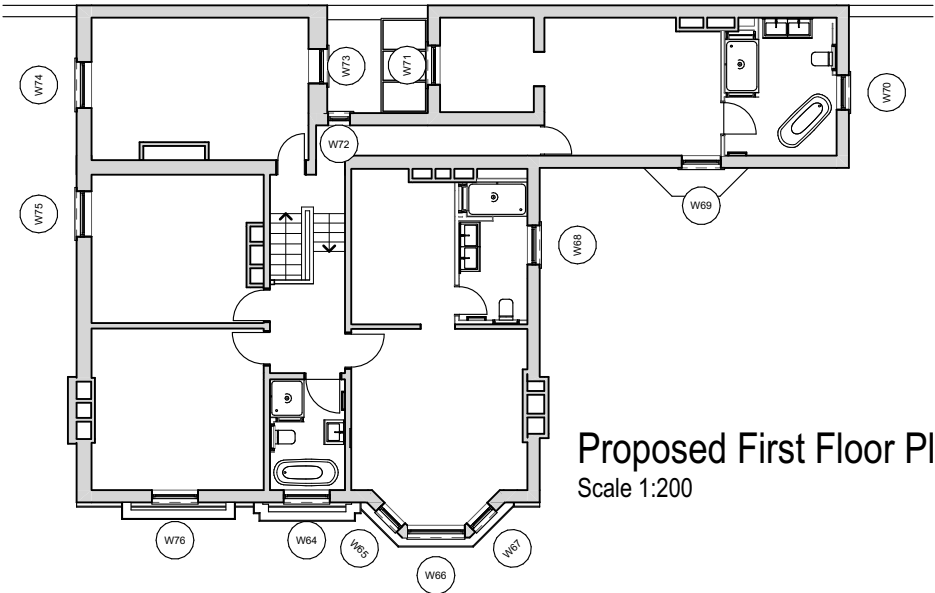

Proposed First Floor Plan
Scale 1:200

B	02.08.2022	Adding proposed floor plans and changing hatch of existing to red			
A	06.05.2022	Amending proposed drawings to reflect site conditions			
Ref	Date	Description			
CONSTRUCTION			Drawing Title	Drawing No.	
W57 Existing and Proposed			First Issue	Scale	D27.03-B
			07/01/2022	1:20@A2	
Project Details			ARCHITECTURE JULIEN DENIS I AJD		
West Street			studio@architecturejd.co.uk		