
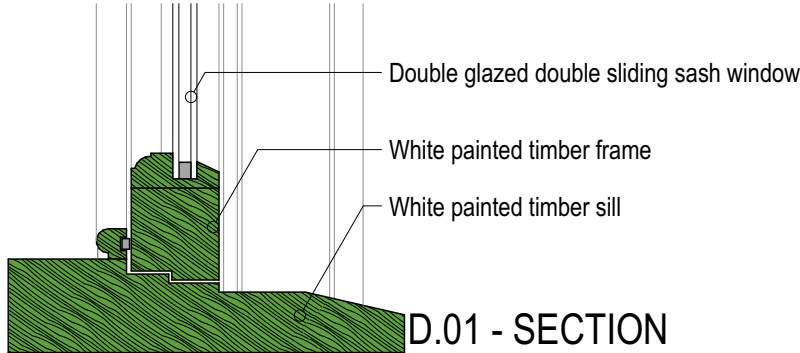
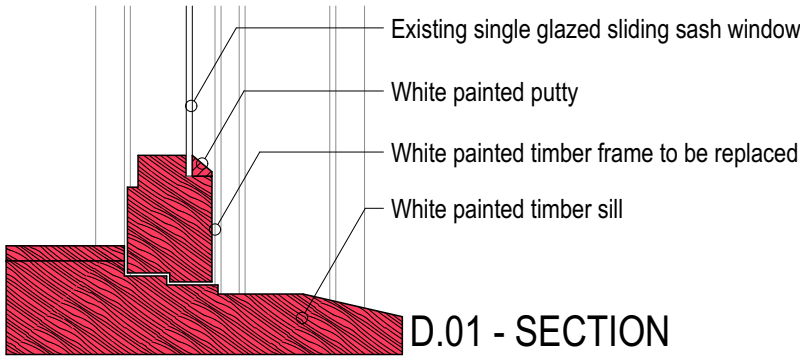
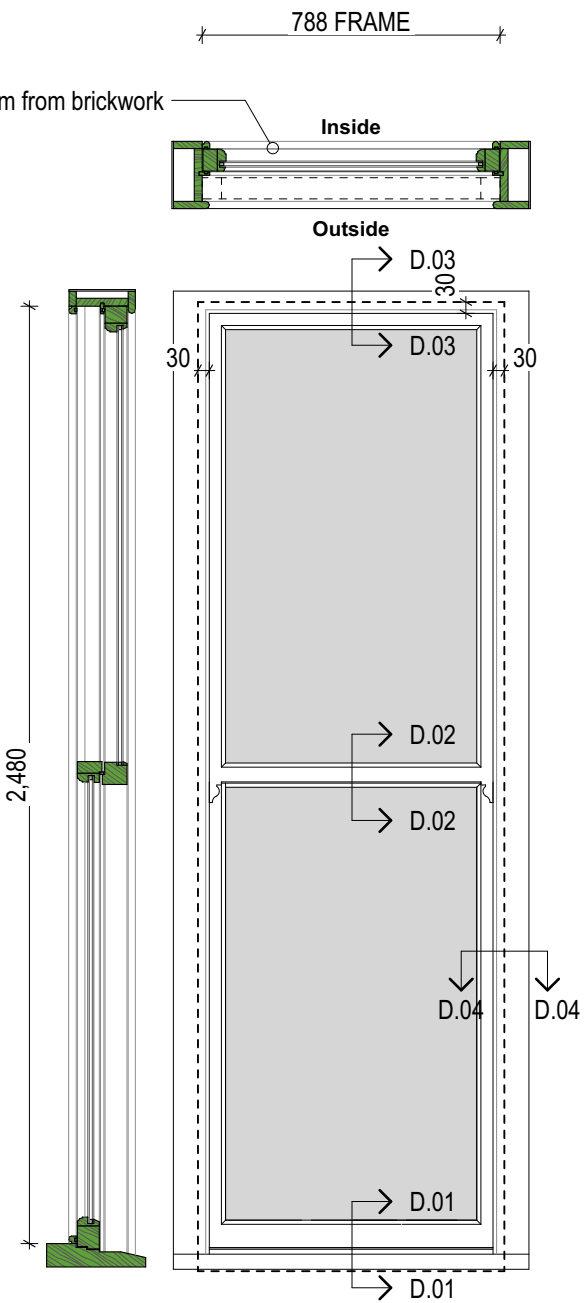
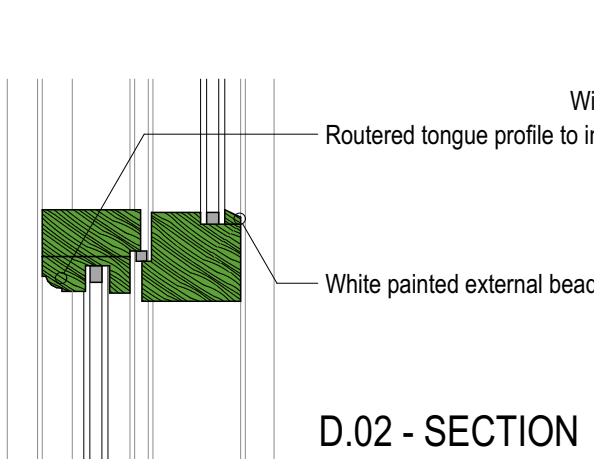
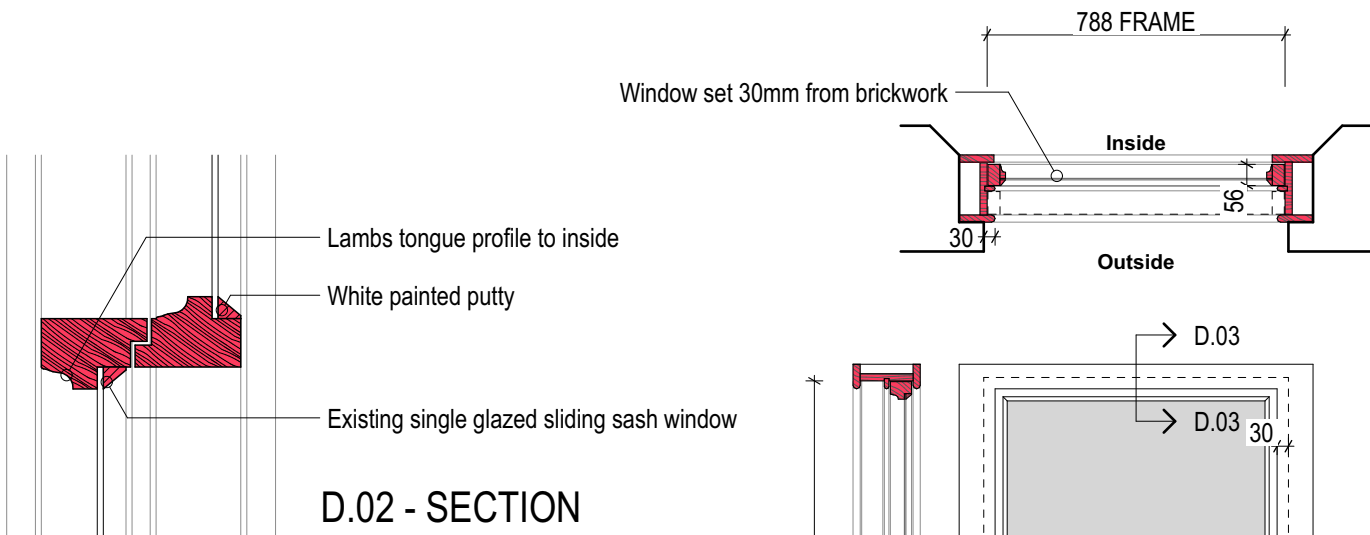
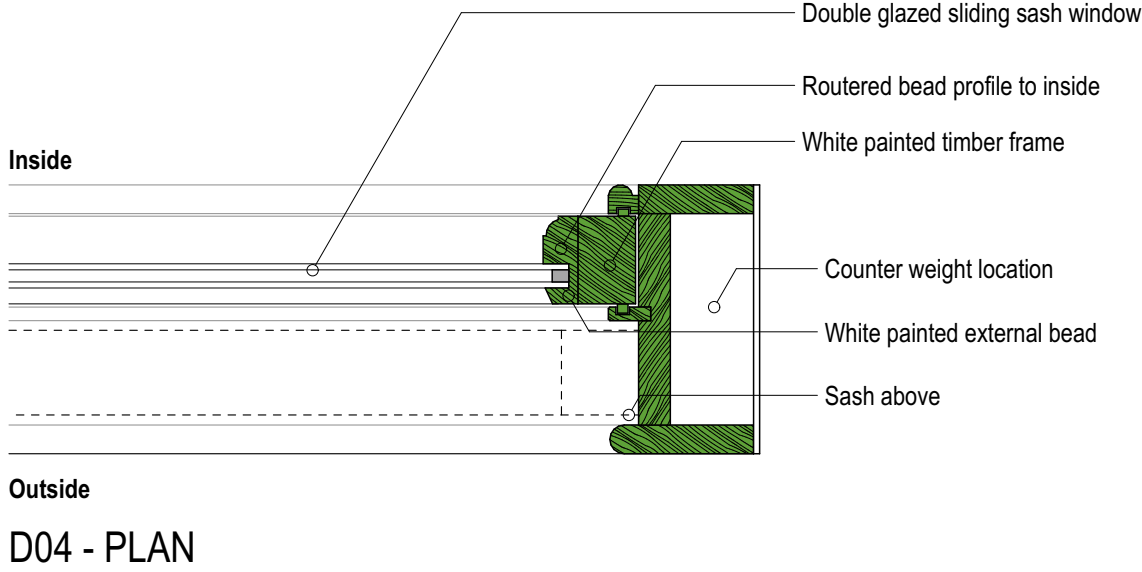
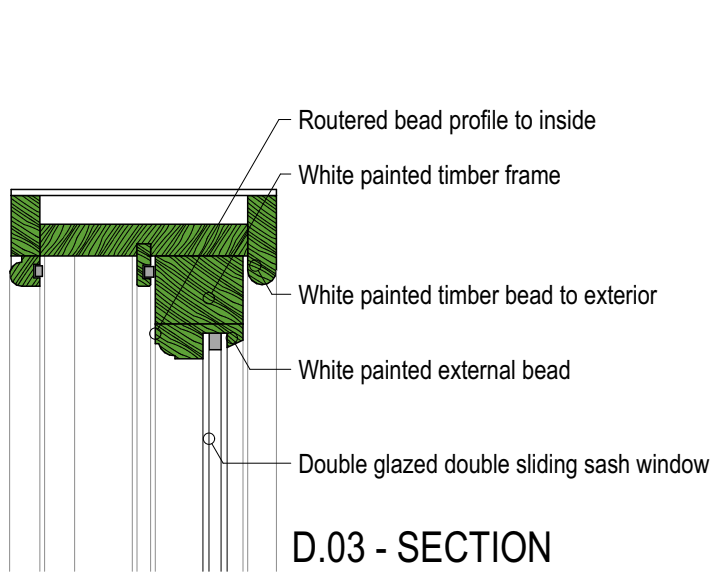


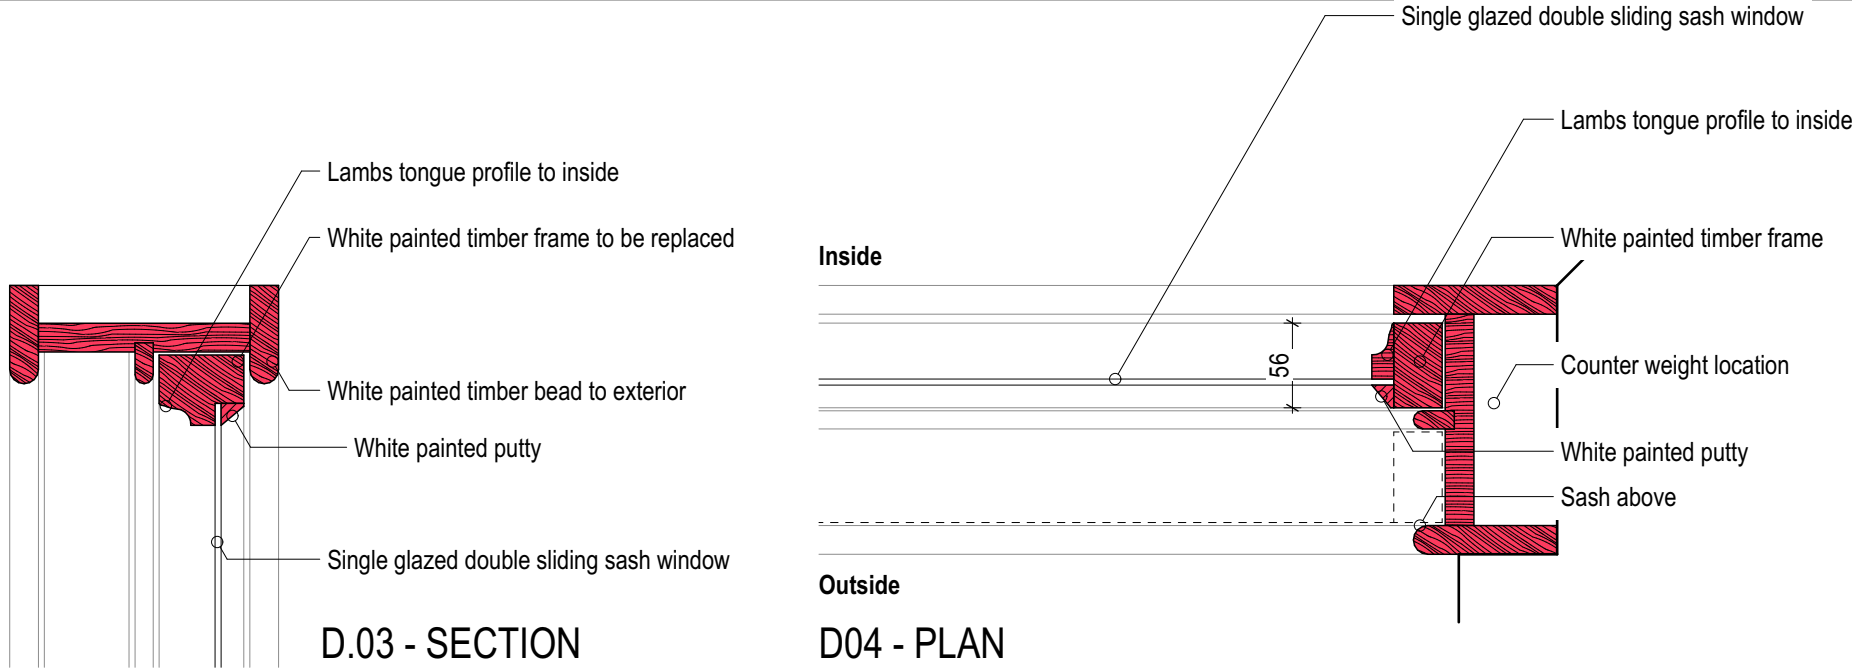

W58 - AS EXISTING



- Hardwood double sliding sash window set within brickwork reveal by 30mm. exposed frame
- Single glazed unit with lambs tongue bead to the interior, white painted putty to exterior
- 1 over 1 configuration
- 'Victorian style' horns to all windows (see illustration above ↑)

W58 - Elevation
Scale 1:20

W58 - AS PROPOSED

- Hardwood double sliding sash window set within brickwork reveal with 35mm max. exposed frame
- Double glazed unit with routed bead to the interior, white painted timber bead
- 1 over 1 configuration
- 'Victorian style' horns to all windows (see illustration above ↑)

W58 - Elevation
Scale 1:20

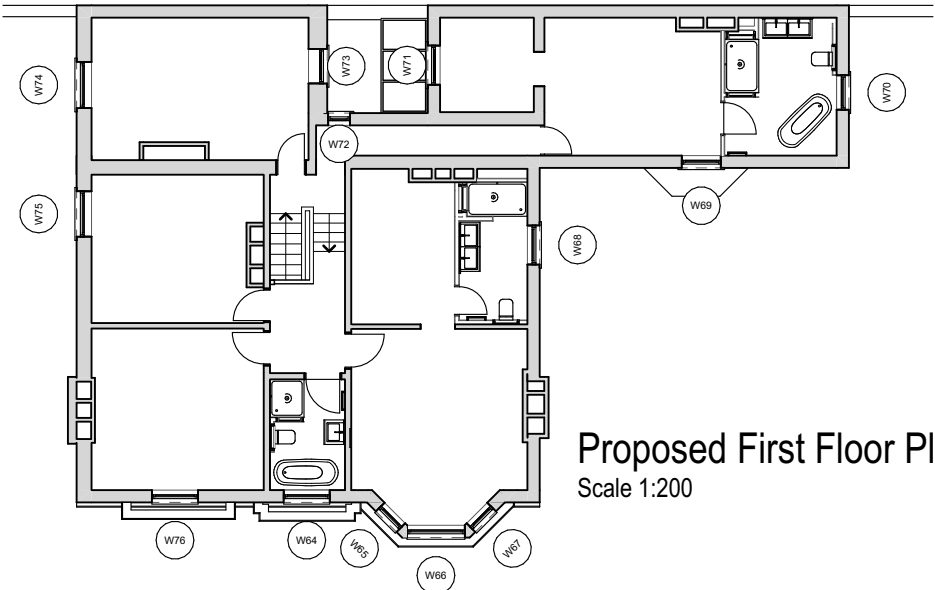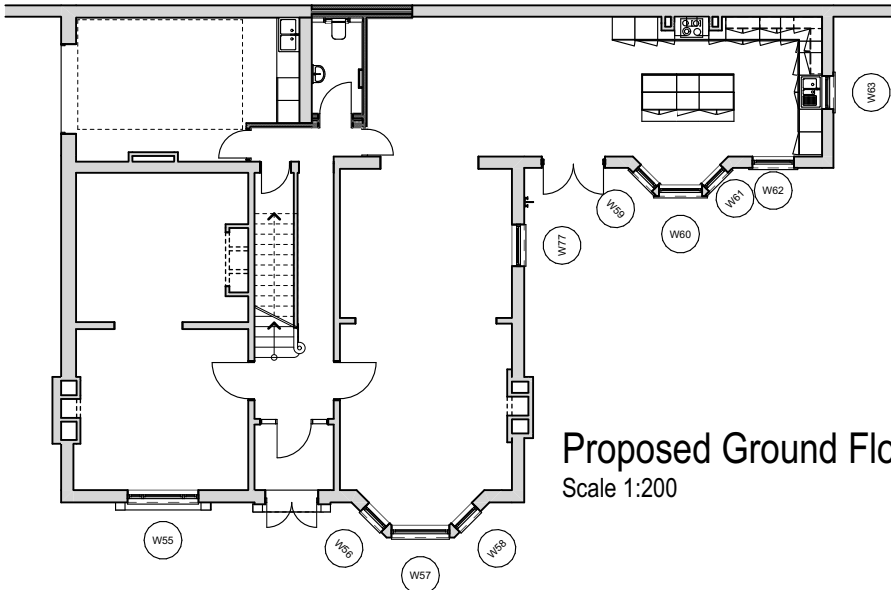

B	02.08.2022	Adding proposed floor plans and changing hatch of existing to red			
A	06.05.2022	Amending proposed drawings to reflect site conditions			
Ref	Date	Description			
CONSTRUCTION			Drawing Title	Drawing No.	
W58 Existing and Proposed			First Issue	Scale	D27.04-B
			07/01/2022	1:20 @ A2	
Project Details			ARCHITECTURE JULIEN DENIS AJD		
West Street			studio@architecturejd.co.uk		