

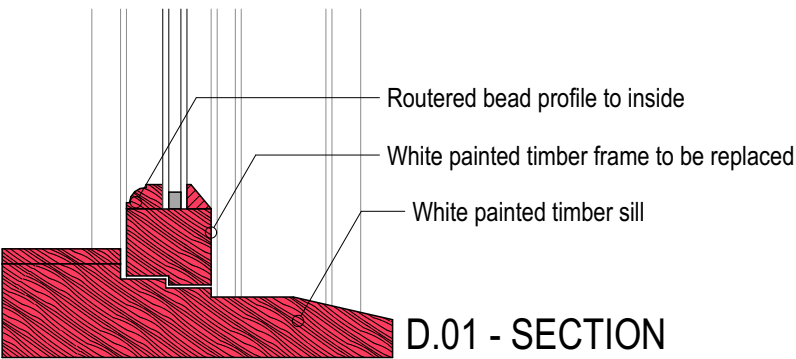
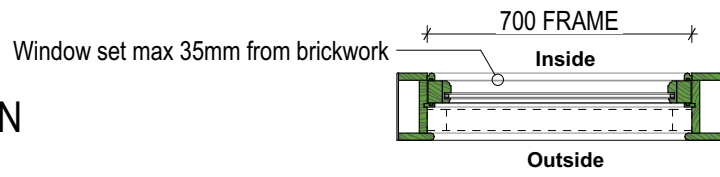
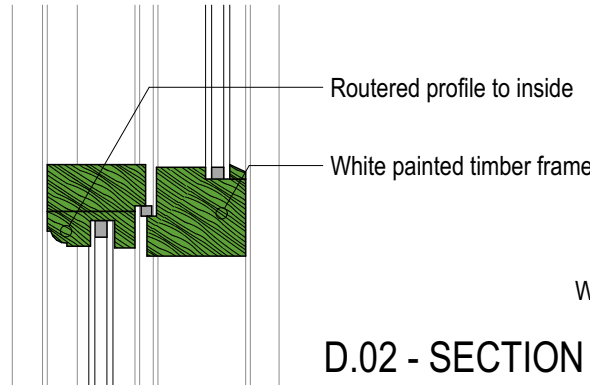
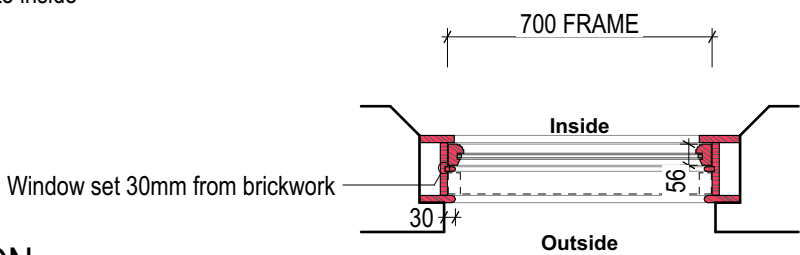
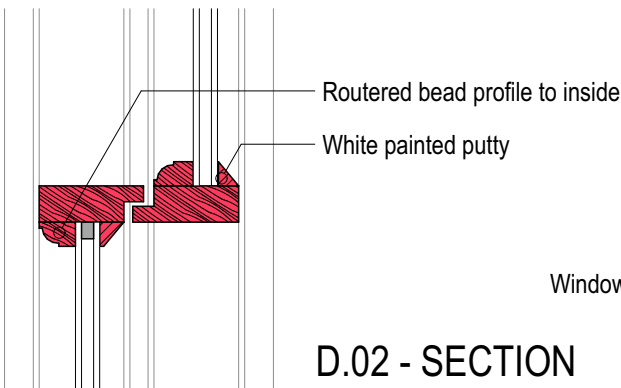
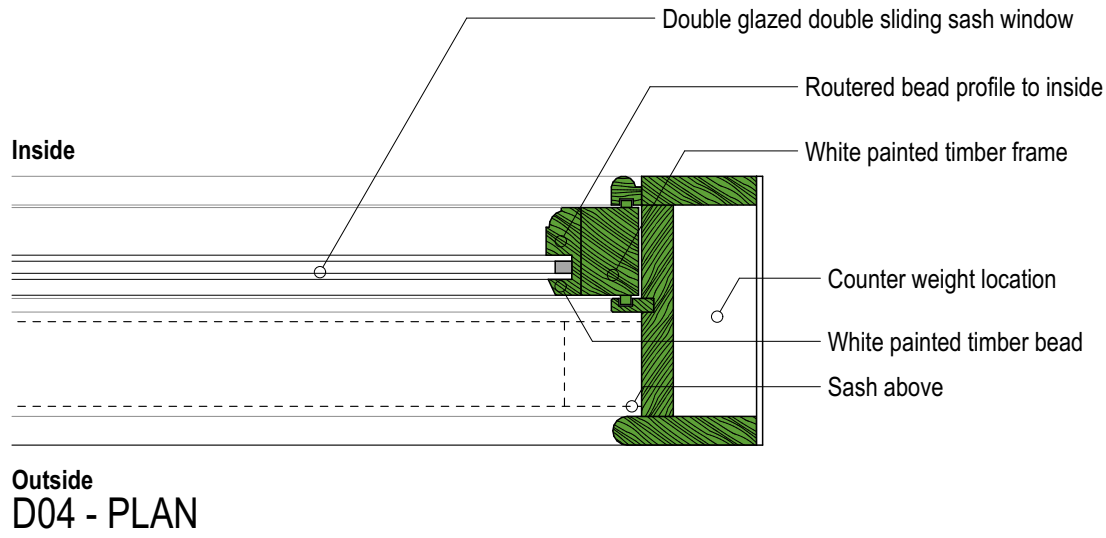
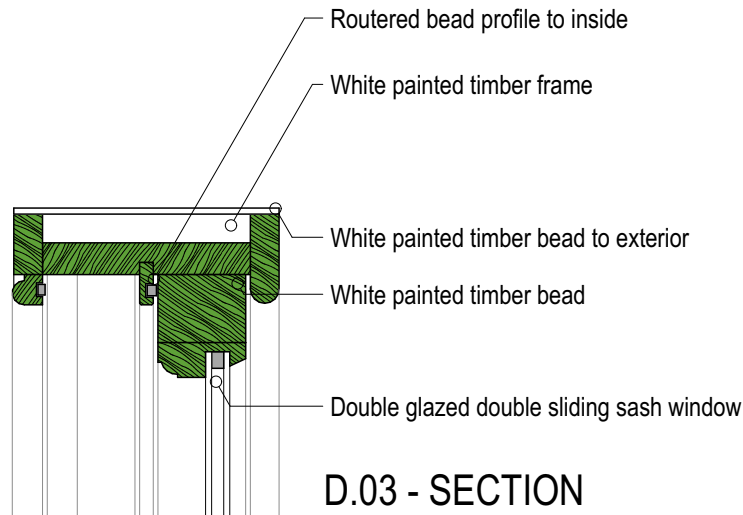
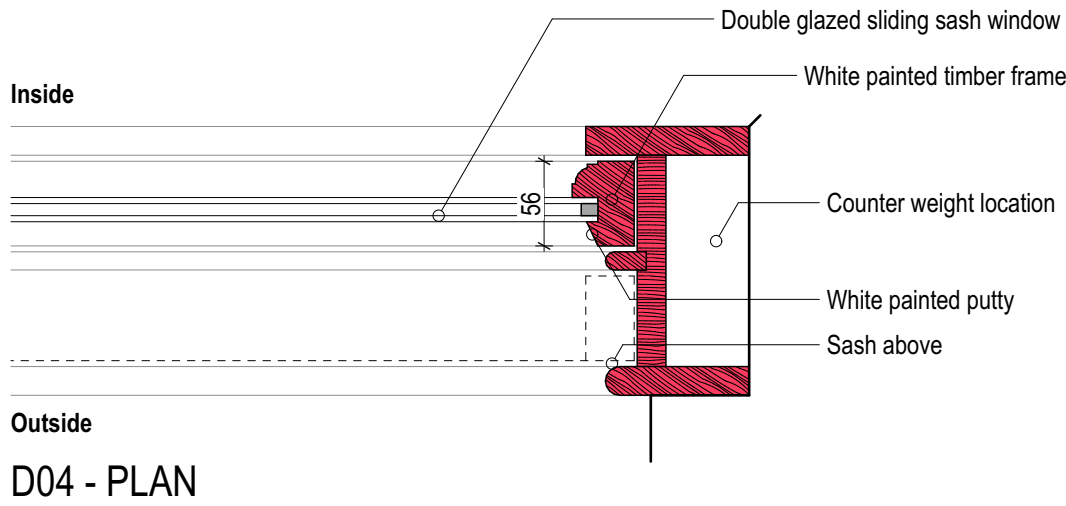


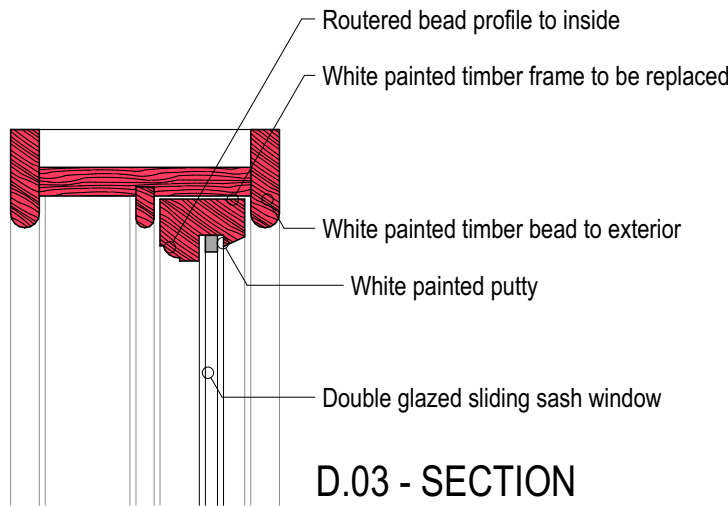


W59 - AS EXISTING

- Hardwood double sliding sash window set within brickwork reveal by 30mm. exposed frame
- Double glazed unit with routed bead to the interior, white painted putty to exterior
- 1 over 1 configuration
- 'Victorian style' horns to all windows (see illustration above ↑)

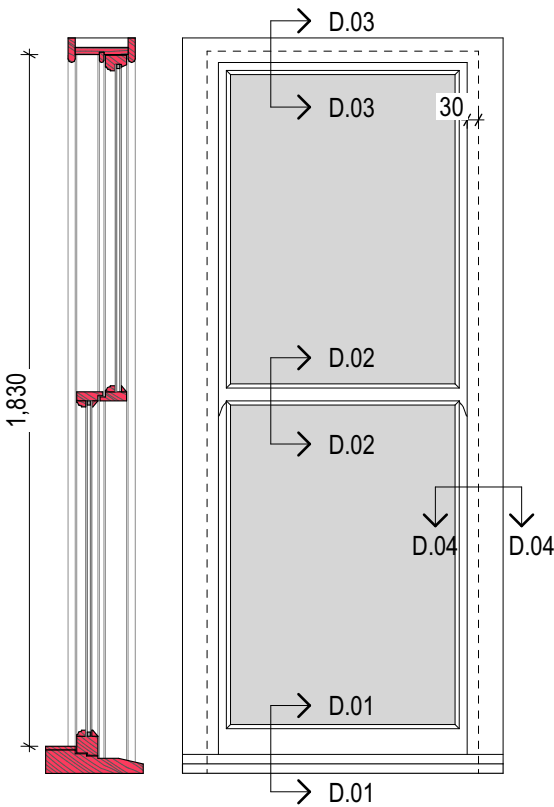


W59 - Elevation
Scale 1:20

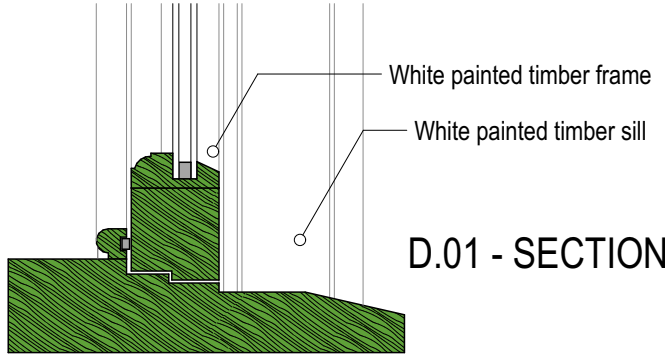


W59 - AS PROPOSED


- Hardwood double sliding sash window set within brickwork reveal with 35mm max. exposed frame
- Double glazed unit with routed bead to the interior, white painted timber bead to exterior
- 1 over 1 configuration
- 'Victorian style' horns to all windows (see illustration above ↑)

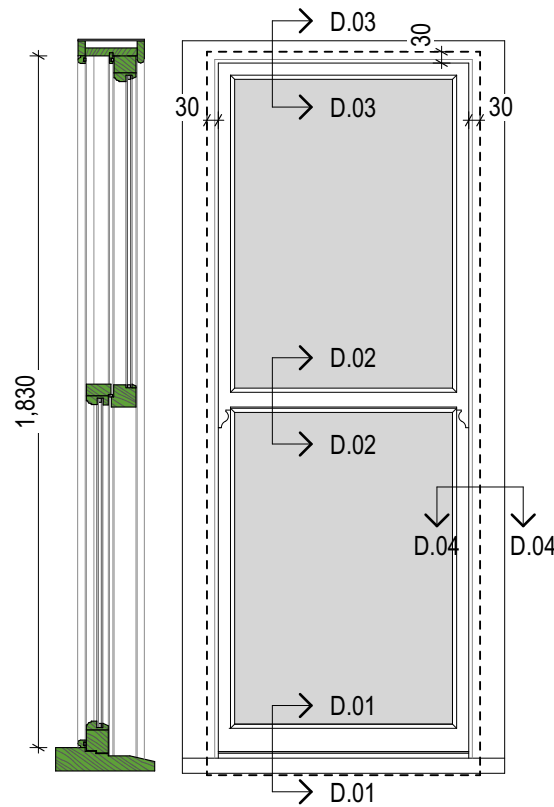

W59 - Elevation
Scale 1:20

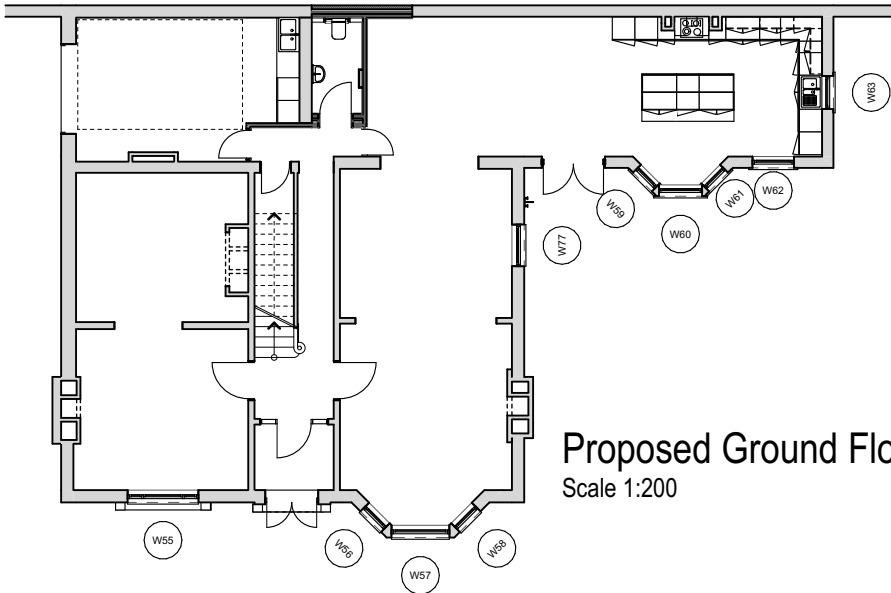

Proposed Ground Floor Plan
Scale 1:200

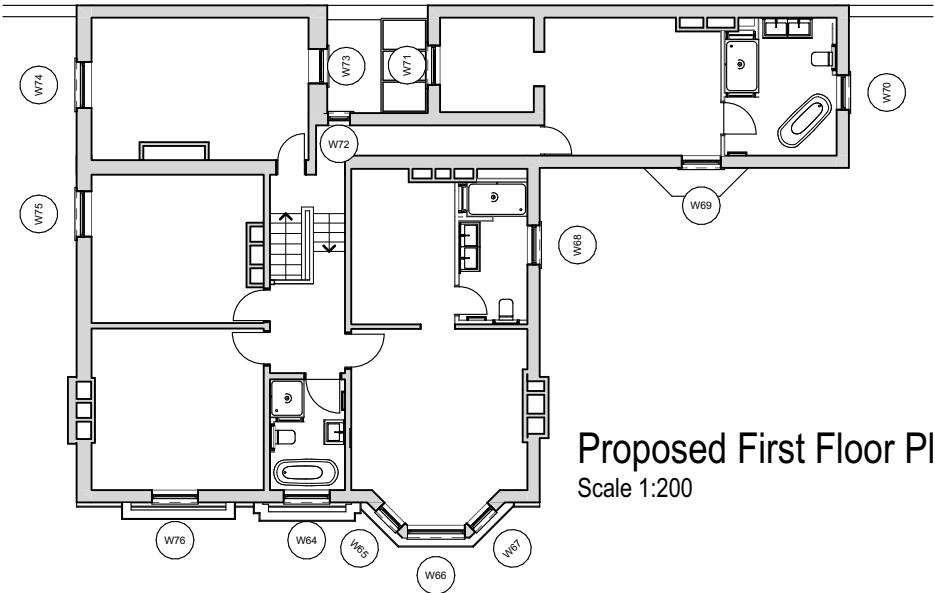

Proposed First Floor Plan
Scale 1:200

B	02.08.2022	Adding proposed floor plans and changing hatch of existing to red			
A	06.05.2022	Amending proposed drawings to reflect site conditions			
Ref	Date	Description			
CONSTRUCTION			Drawing Title	Drawing No.	
W59 Existing and Proposed			First Issue	Scale	D27.05-B
			07/01/2022	1:20@A2	
West Street			Project Details	ARCHITECTURE JULIEN DENIS AJD	
				studio@architecturejd.co.uk	