

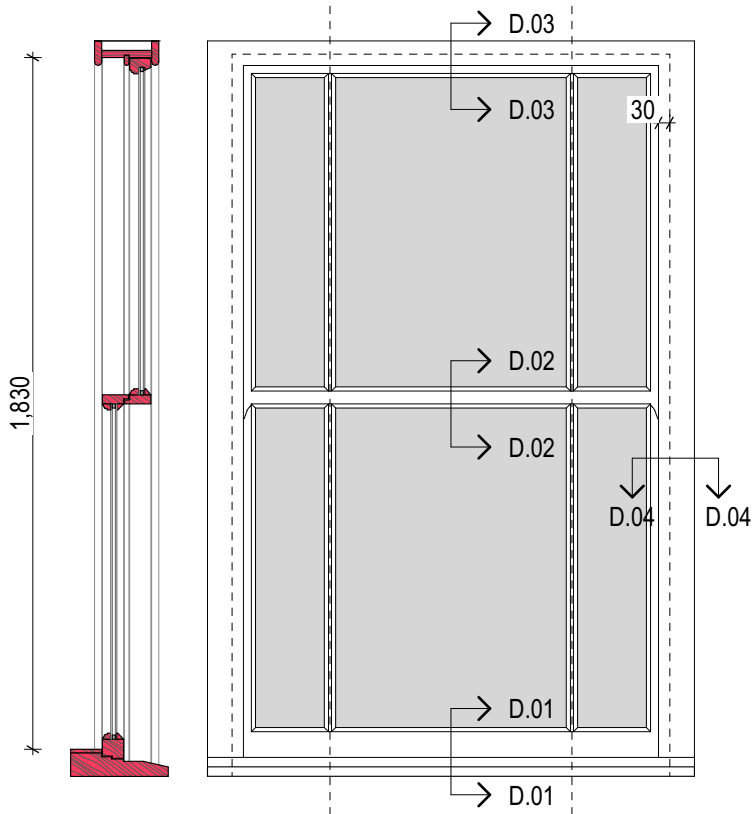
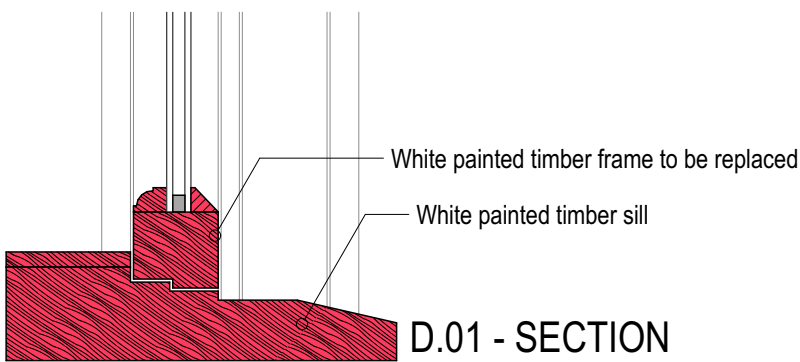
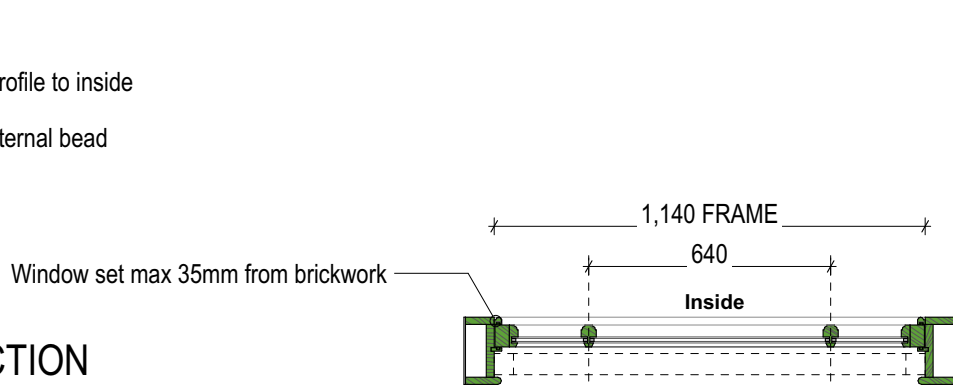
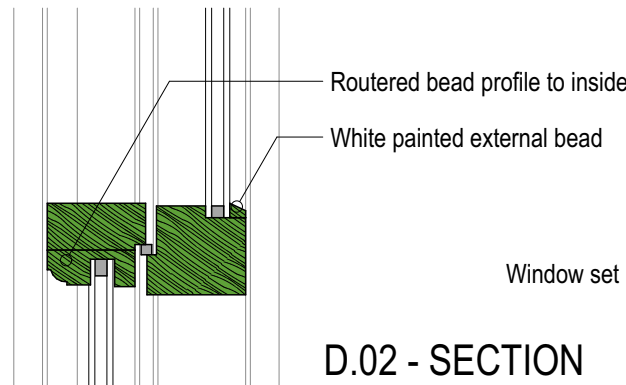
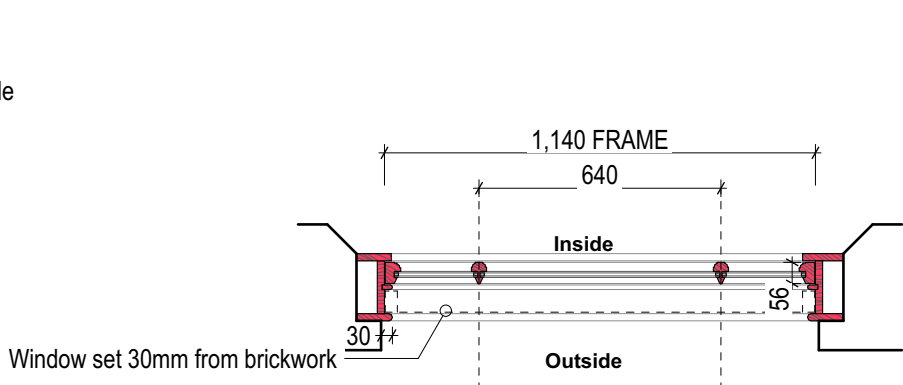
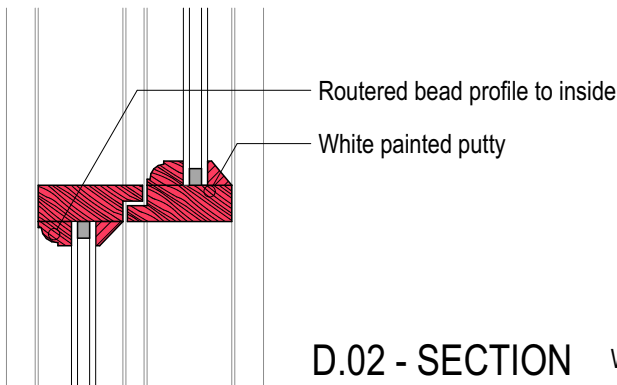
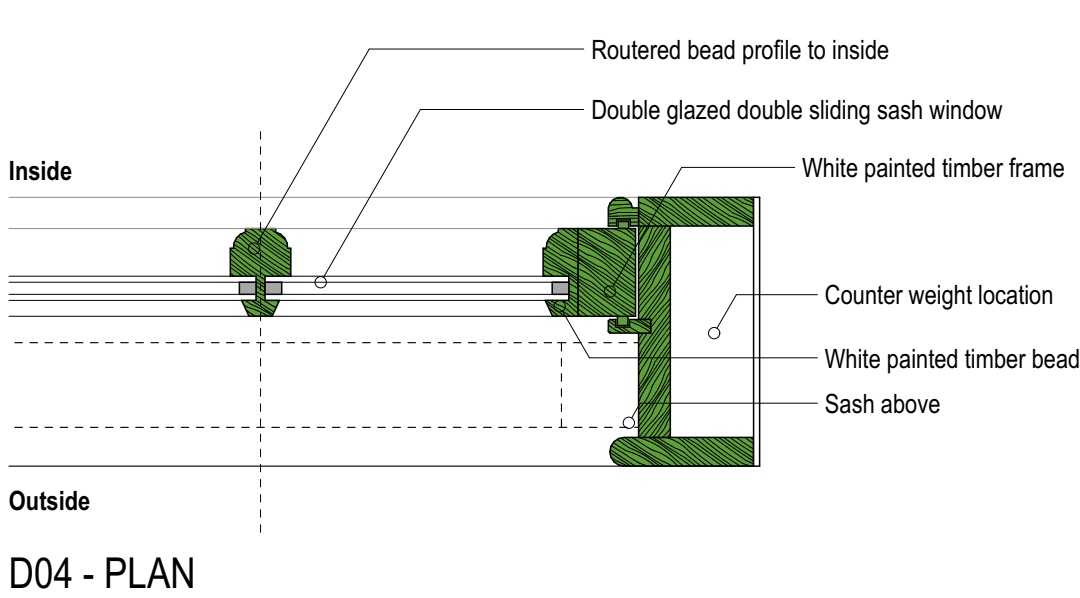
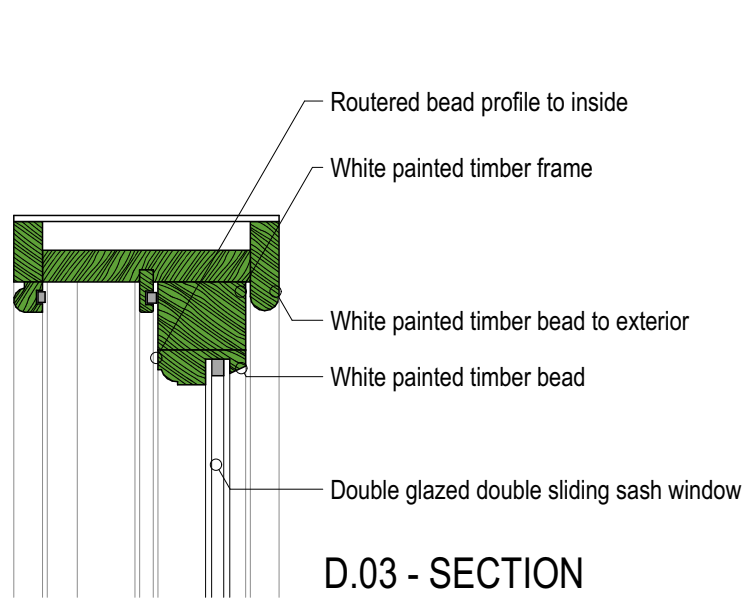
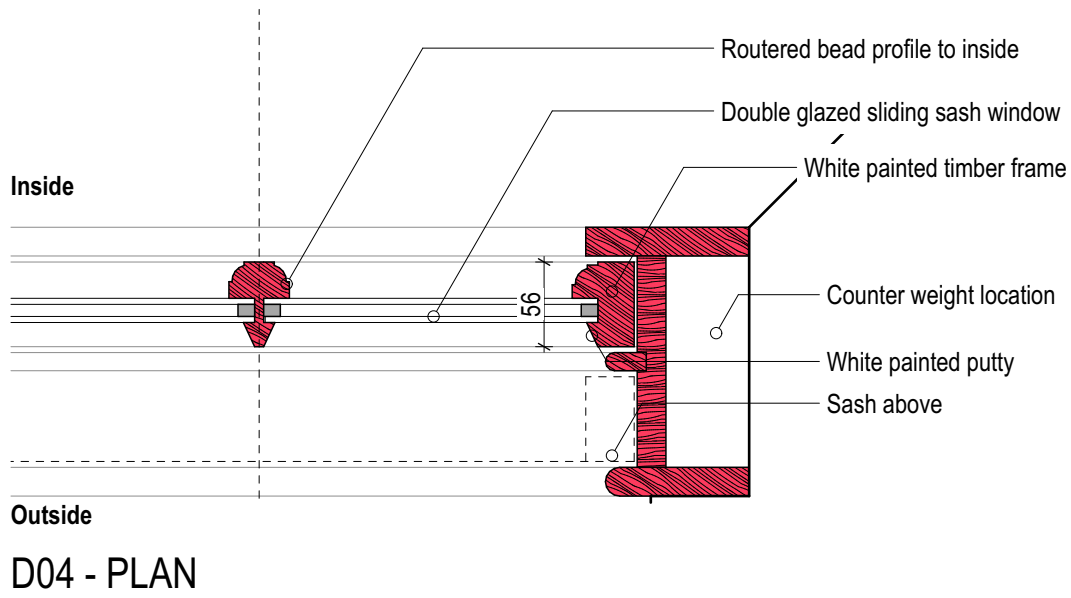


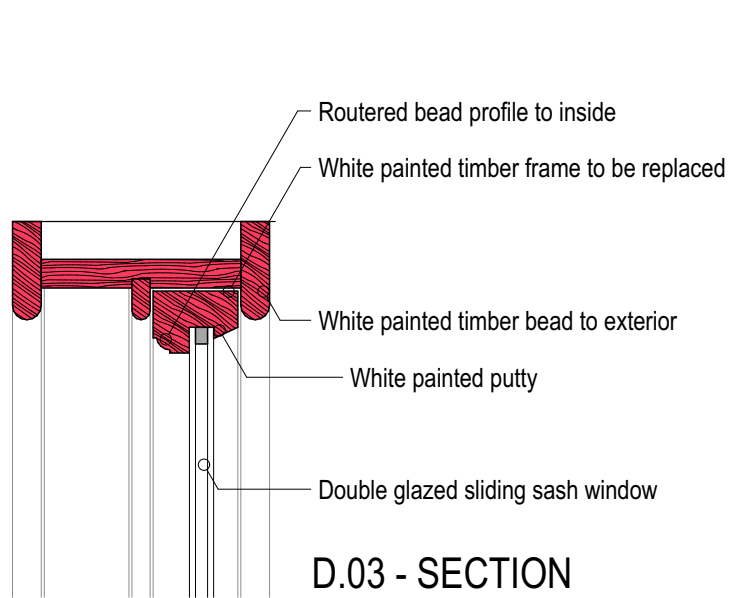

W60 - AS EXISTING


- Hardwood double sliding sash window set within brickwork reveal by 30mm. exposed frame
- Double glazed unit with routed bead to the interior, white painted putty to exterior
- 3 over 3 configuration
- 'Victorian style' horns to all windows (see illustration above ↑)

W60 - Elevation
Scale 1:20

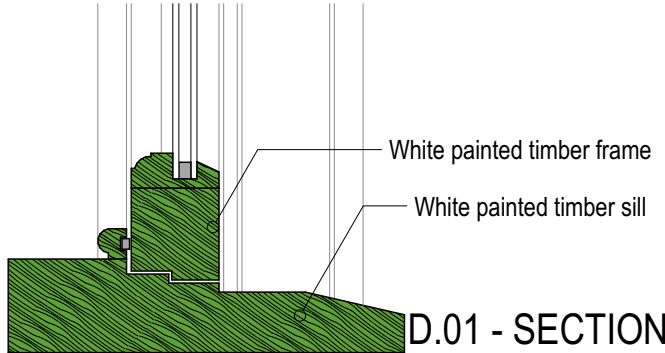


W60 - AS PROPOSED


- Hardwood double sliding sash window set within brickwork reveal with 35mm max. exposed frame
- Double glazed unit with routed bead to the interior, white painted timber bead to exterior
- 3 over 3 configuration
- 'Victorian style' horns to all windows (see illustration above ↑)

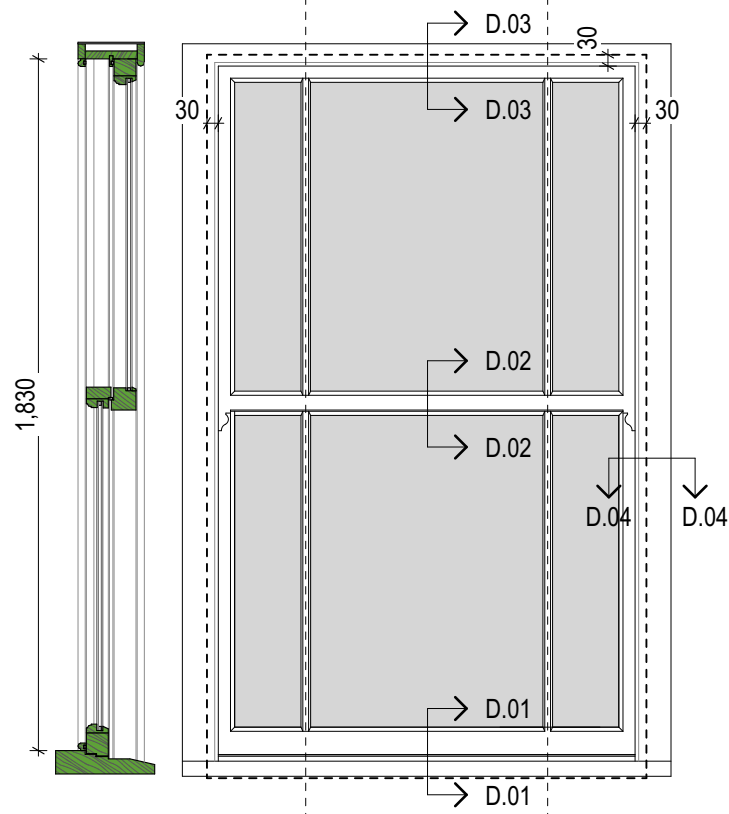

W60 - Elevation
Scale 1:20

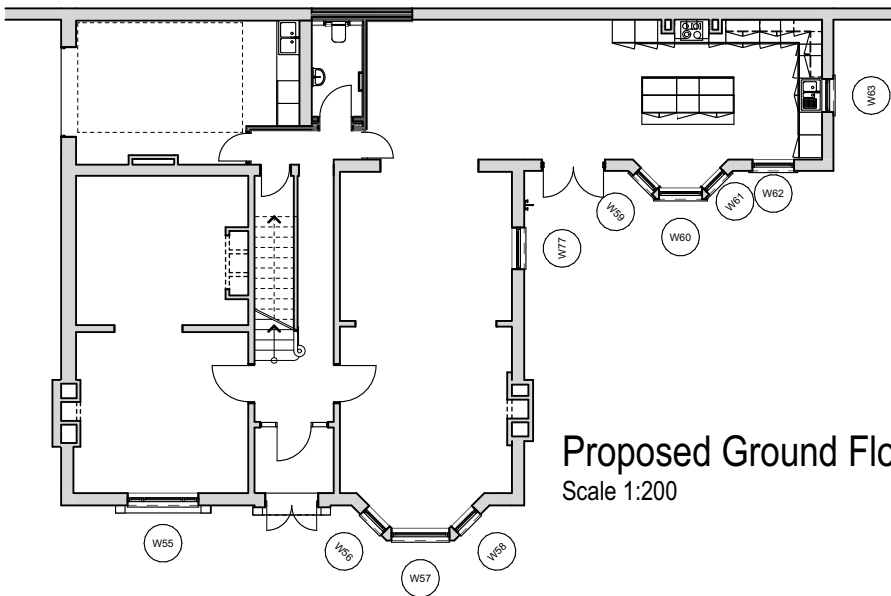

Proposed Ground Floor Plan
Scale 1:200

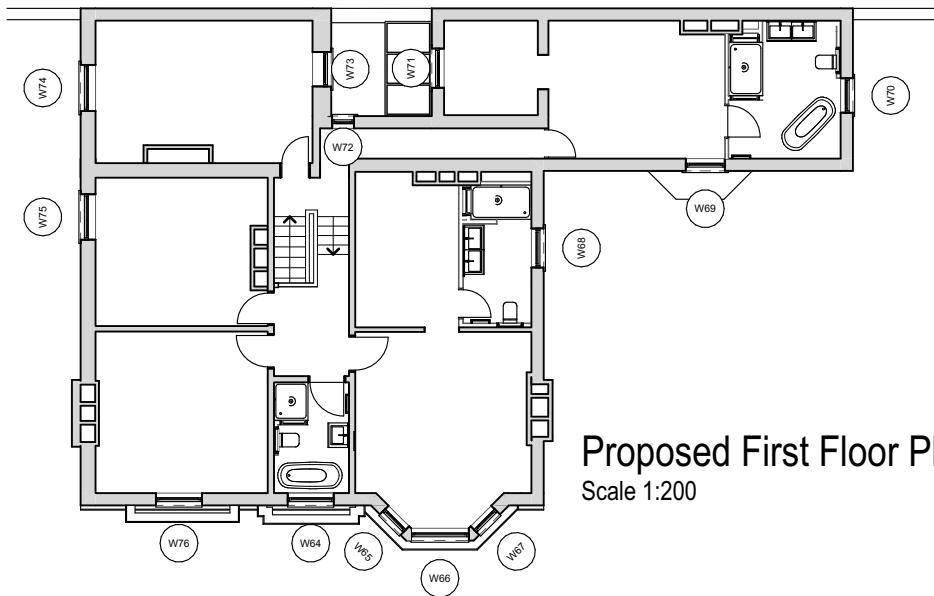

Proposed First Floor Plan
Scale 1:200

B	02.08.2022	Adding proposed floor plans and changing hatch of existing to red		
A	06.05.2022	Amending proposed drawings to reflect site conditions		
Ref	Date	Description		
CONSTRUCTION		Drawing Title	Drawing No.	
W60 Existing and Proposed		First Issue	Scale	D27.06-B
		07/01/2022	1:20@A2	
Project Details		ARCHITECTURE JULIEN DENIS AJD		
West Street		studio@architecturejd.co.uk		