
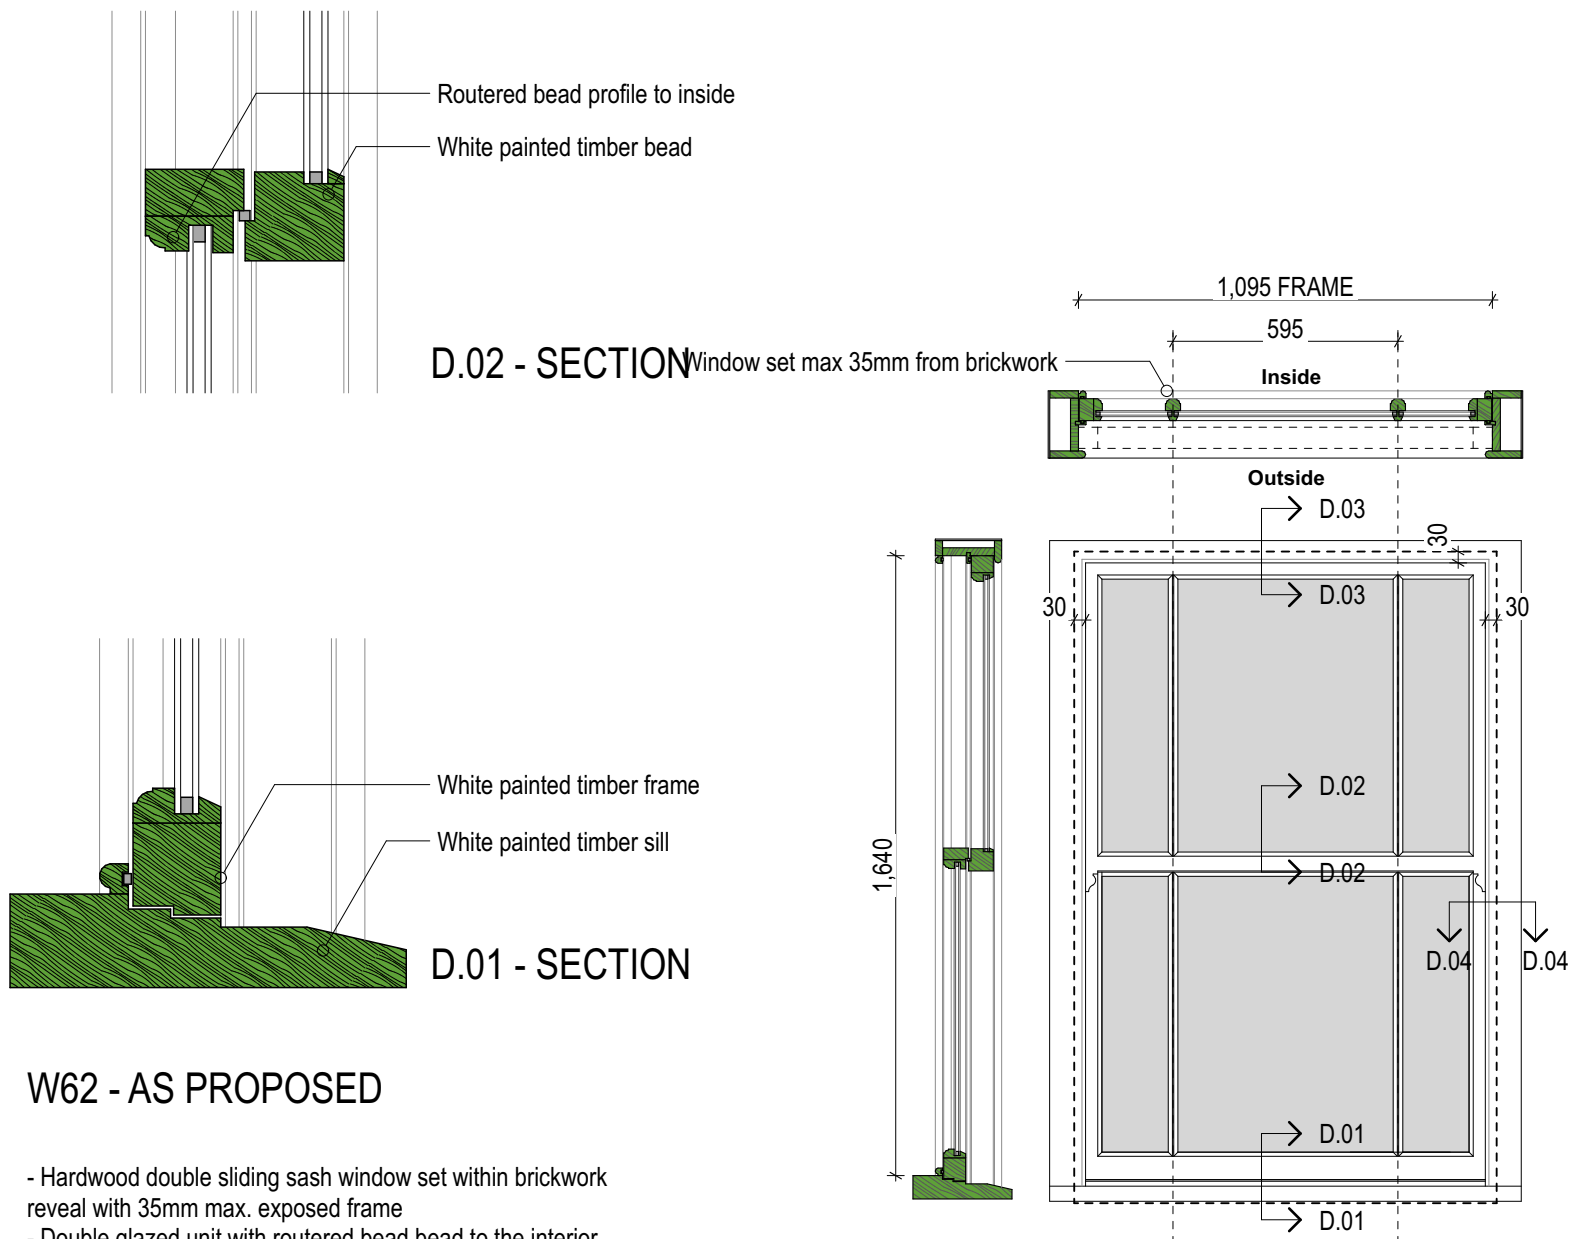
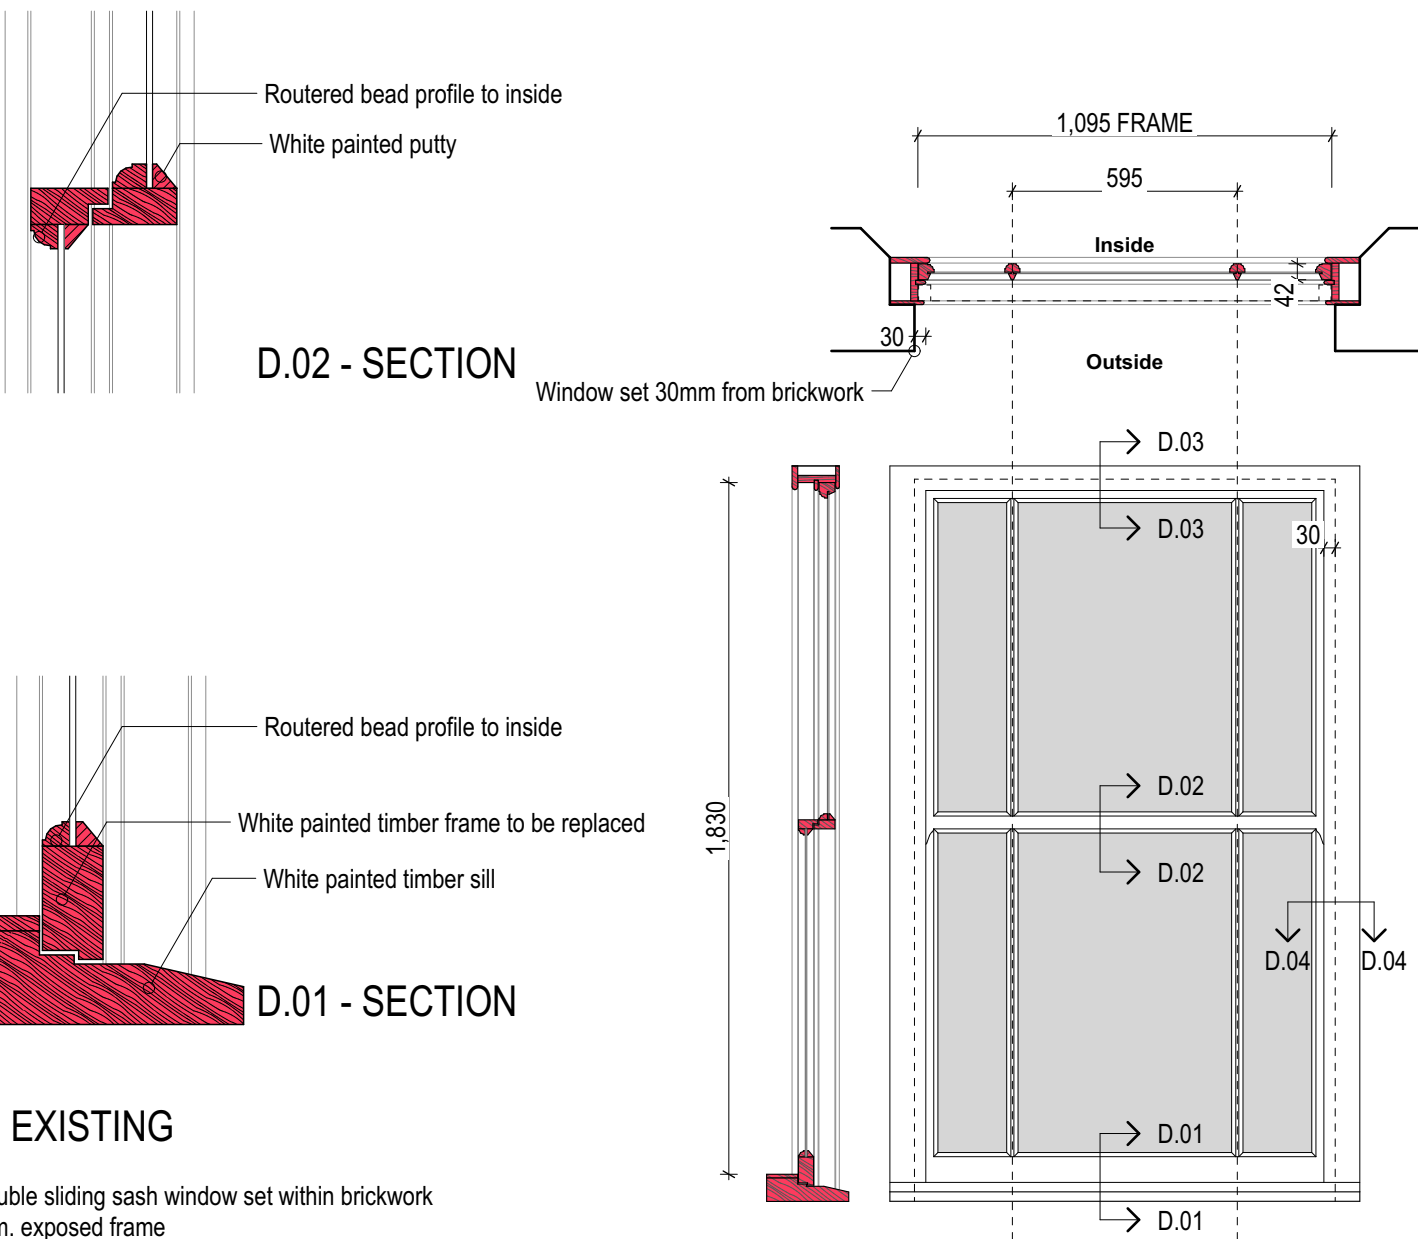
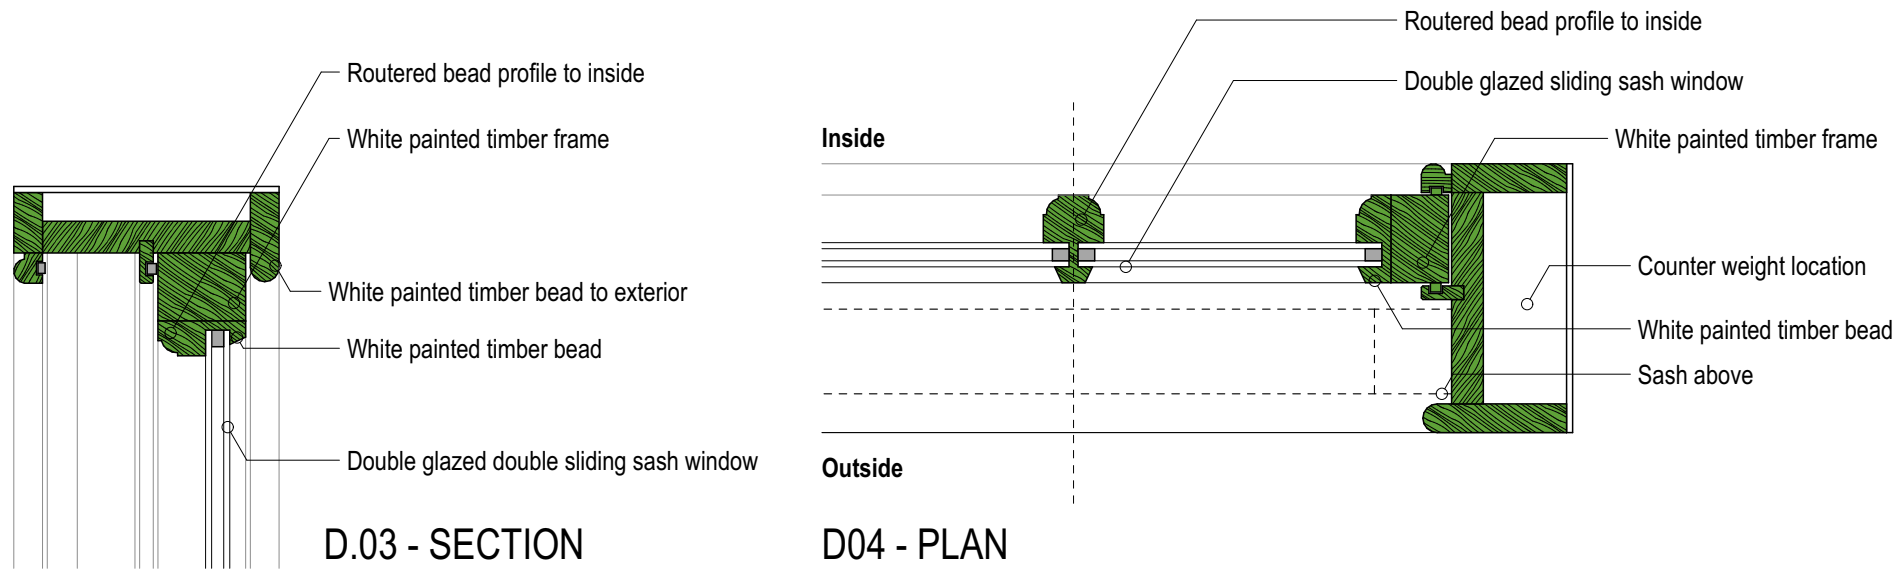



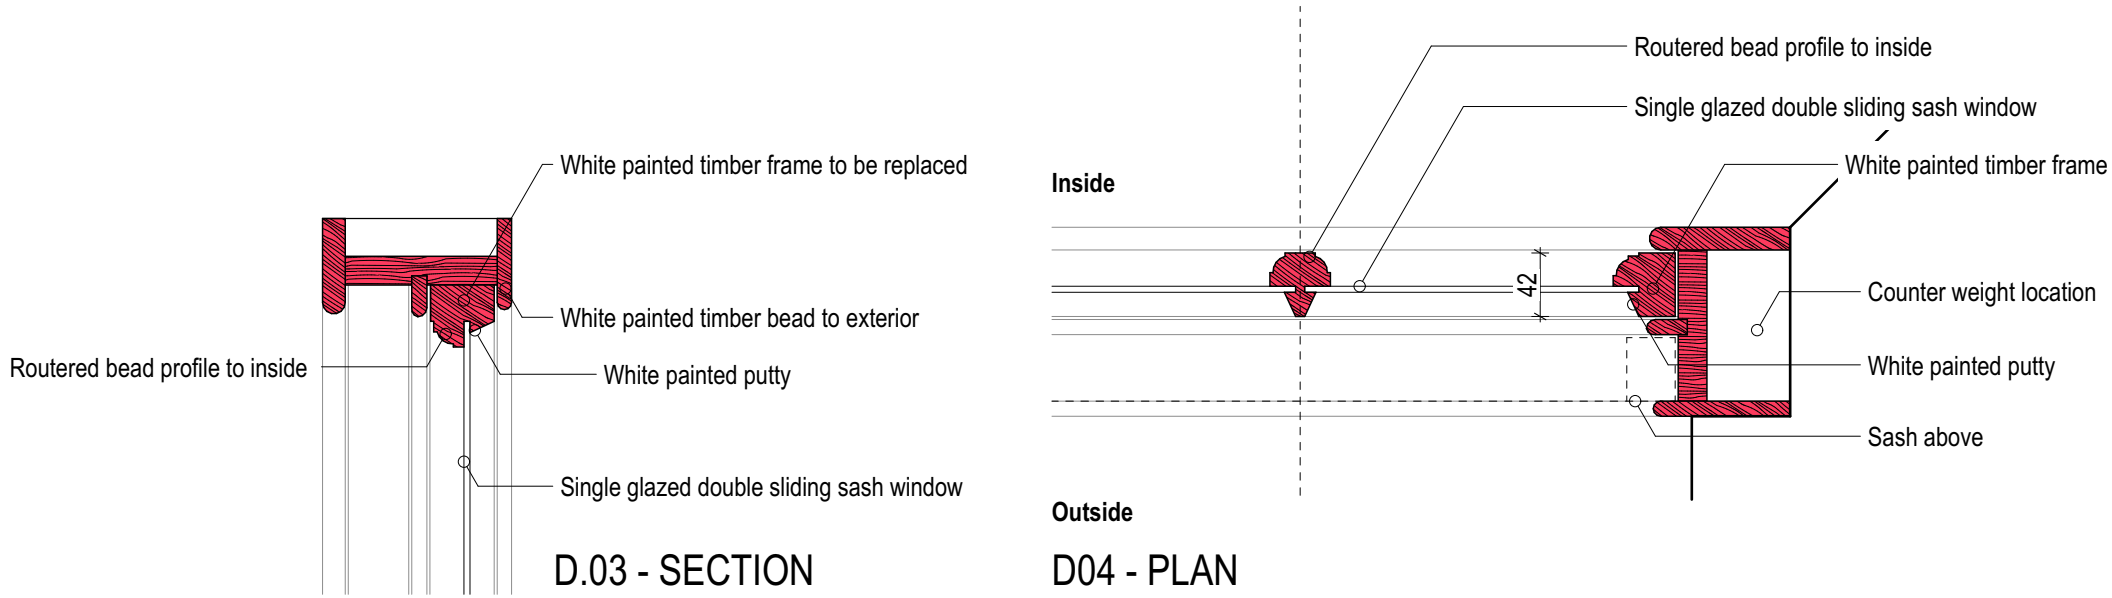


W62 - AS EXISTING

- Hardwood double sliding sash window set within brickwork reveal by 30mm. exposed frame
- Single glazed unit with routed bead to the interior, white painted putty to exterior
- 3 over 3 configuration
- 'Victorian style' horns to all windows (see illustration above ↑)

W62 - AS PROPOSED

- Hardwood double sliding sash window set within brickwork reveal with 35mm max. exposed frame
- Double glazed unit with routed bead bead to the interior, white painted timber bead to exterior
- 3 over 3 configuration
- 'Victorian style' horns to all windows (see illustration above ↑)

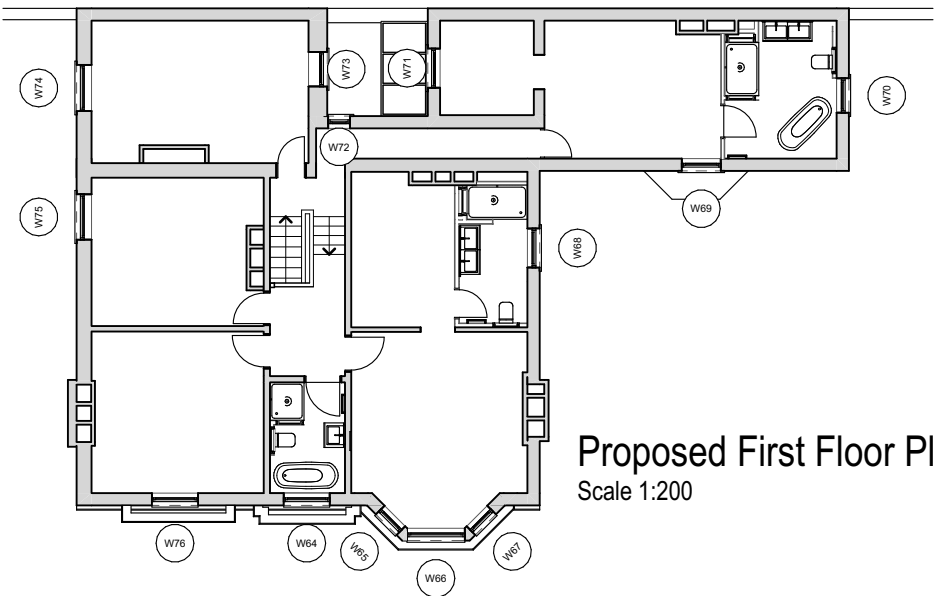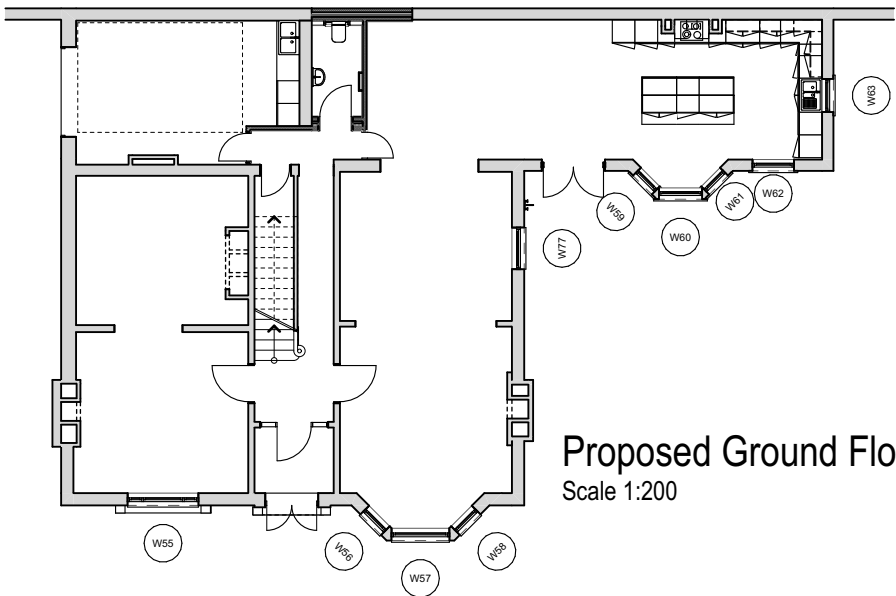

B	02.08.2022	Adding proposed floor plans and changing hatch of existing to red			
A	06.05.2022	Amending proposed drawings to reflect site conditions			
Ref	Date	Description			
CONSTRUCTION			Drawing Title	Drawing No.	
W62 Existing and Proposed			First Issue 07/01/2022	Scale 1:20@A2	D27.08-B
Project Details			ARCHITECTURE JULIEN DENIS AJD studio@architecturejd.co.uk		
West Street					