
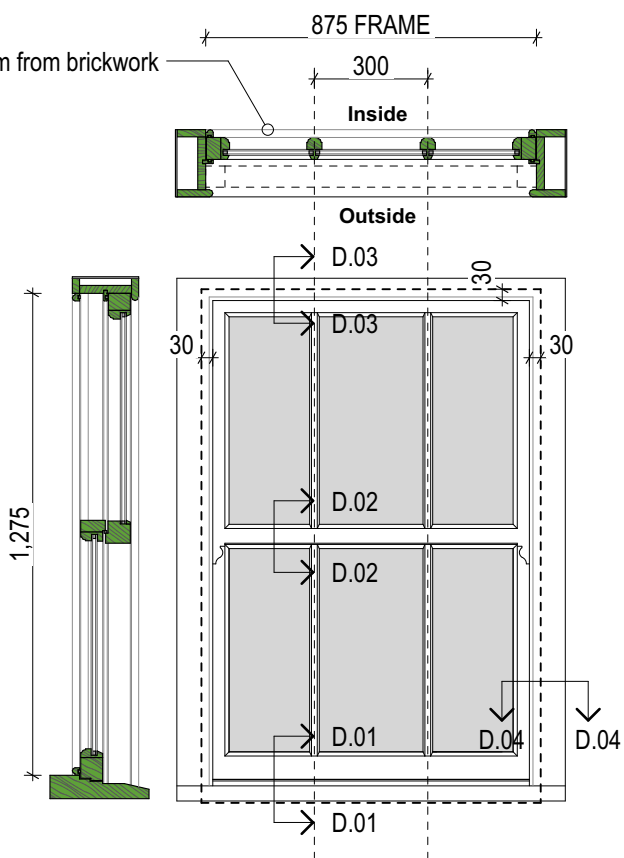
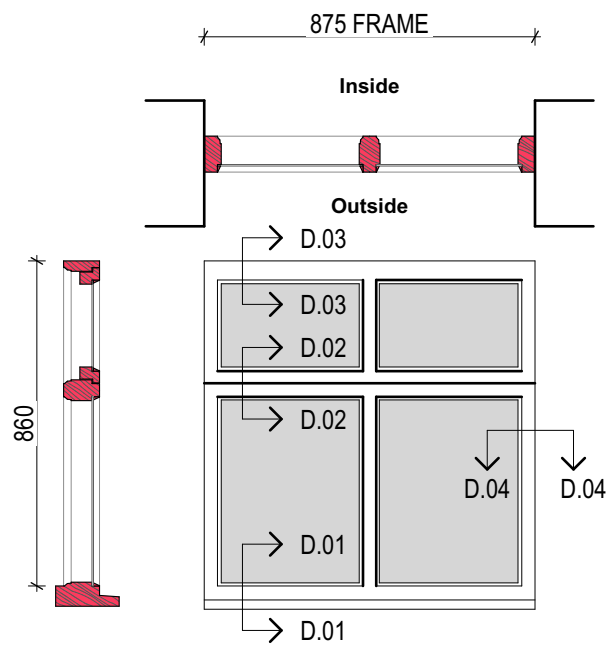
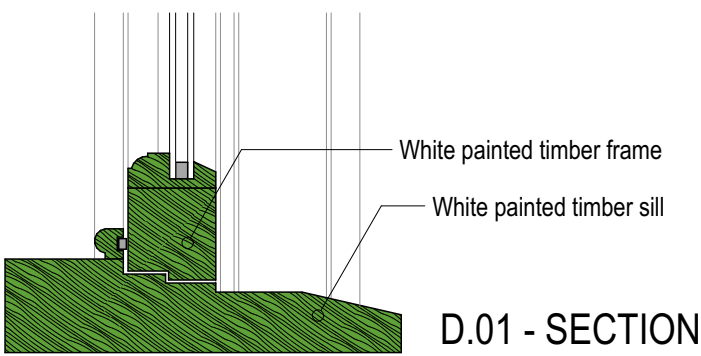
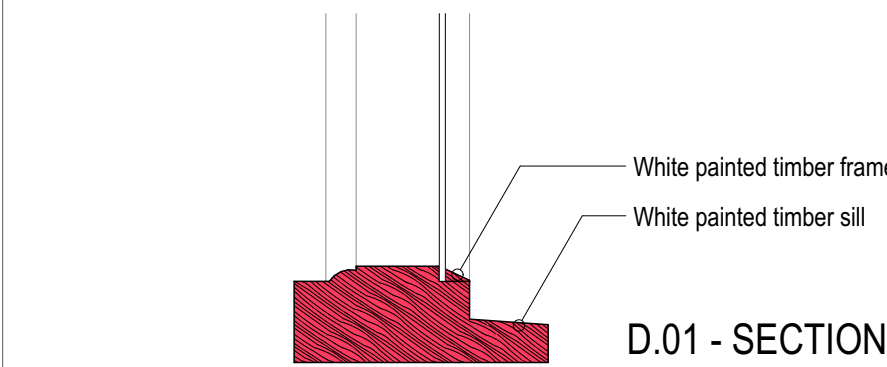
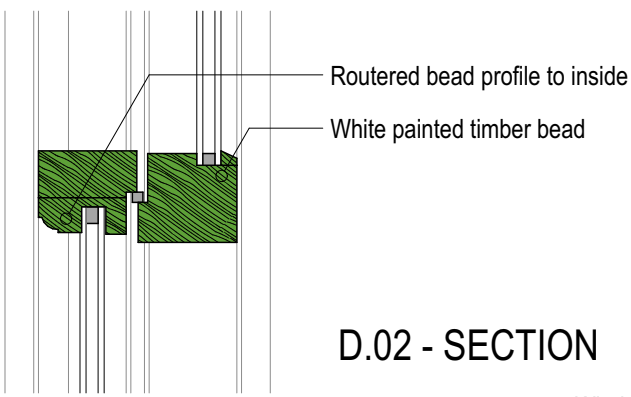
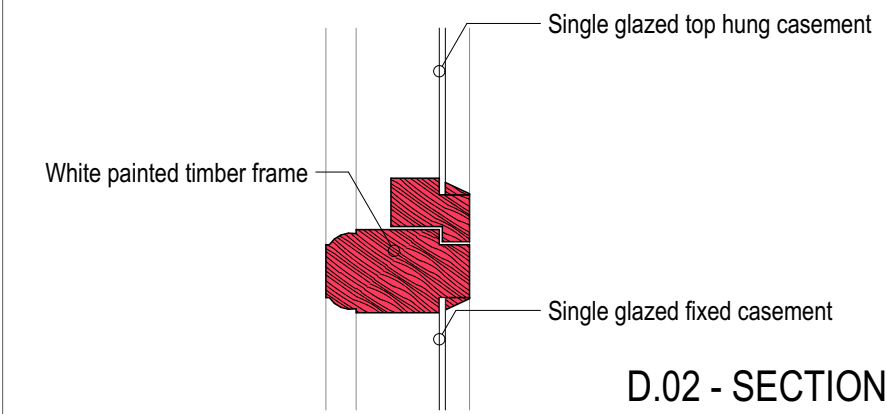
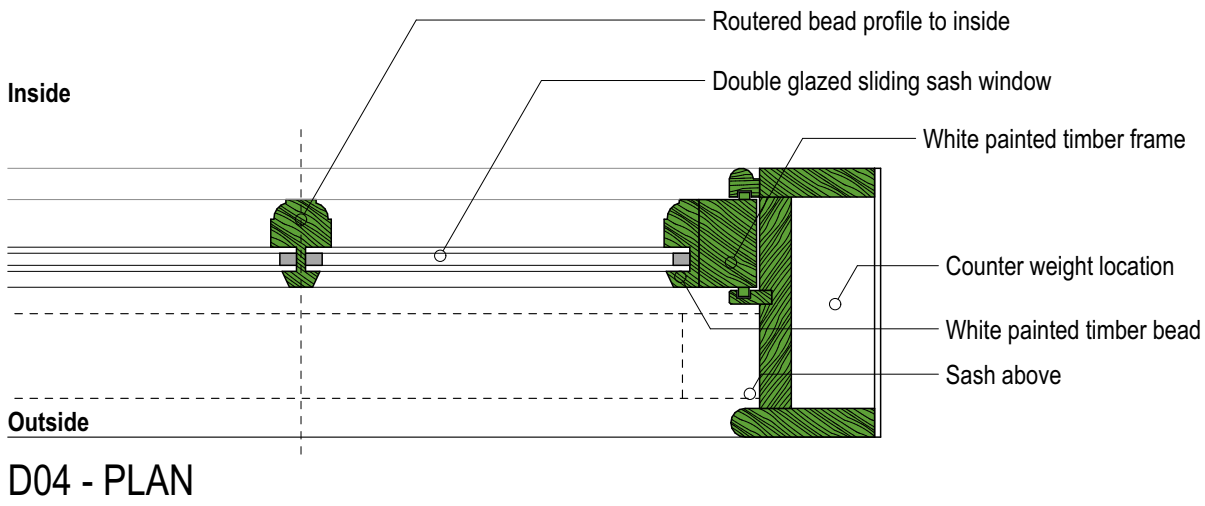
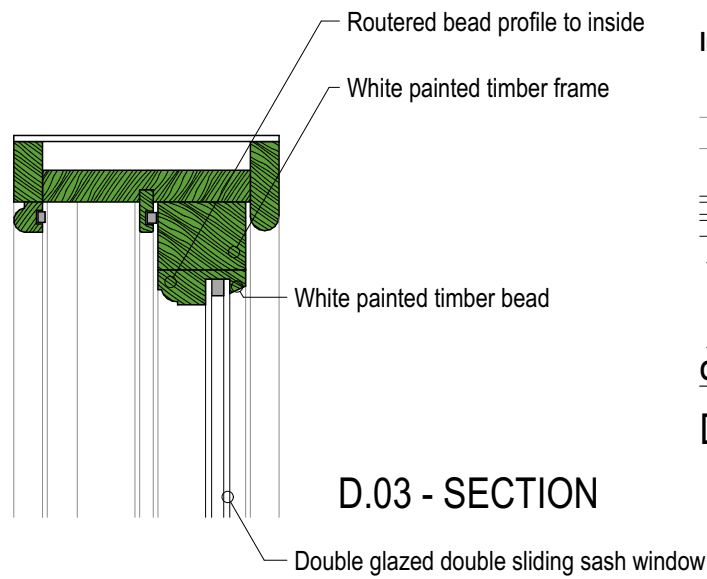
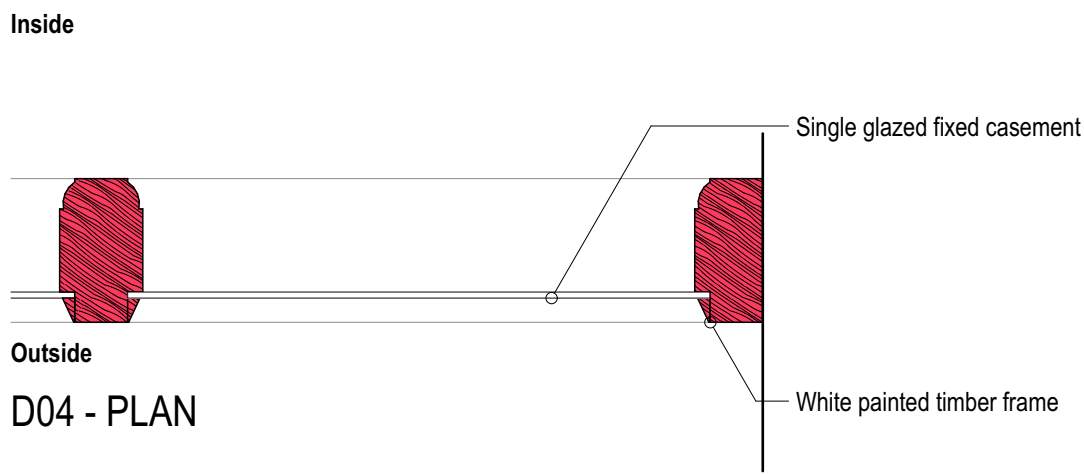


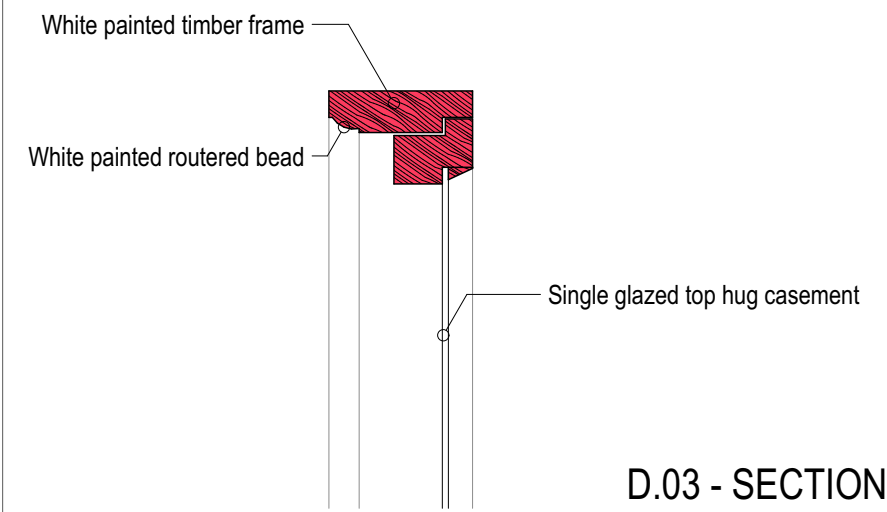

W63 - AS EXISTING



- Hardwood top hung window
- Single glazed unit with timber bead to the interior, white painted timber to exterior
- 4 pane window,
 - bottom two panes - fixed glass
 - top two - top hung.

W63 - AS PROPOSED

- Hardwood double sliding sash window set within brickwork reveal with 35mm max. exposed frame
- Double glazed unit with routed bead to the interior, white painted timber bead to exterior
- 3 over 3 configuration
- 'Victorian style' horns to all windows (see illustration above ↑)

W63 - Elevation
Scale 1:20

W63 - Elevation
Scale 1:20

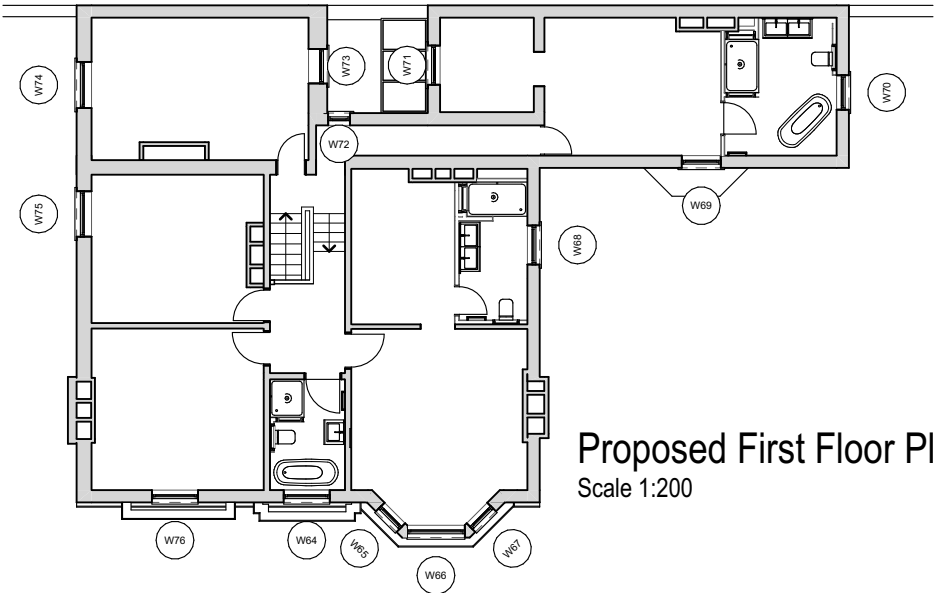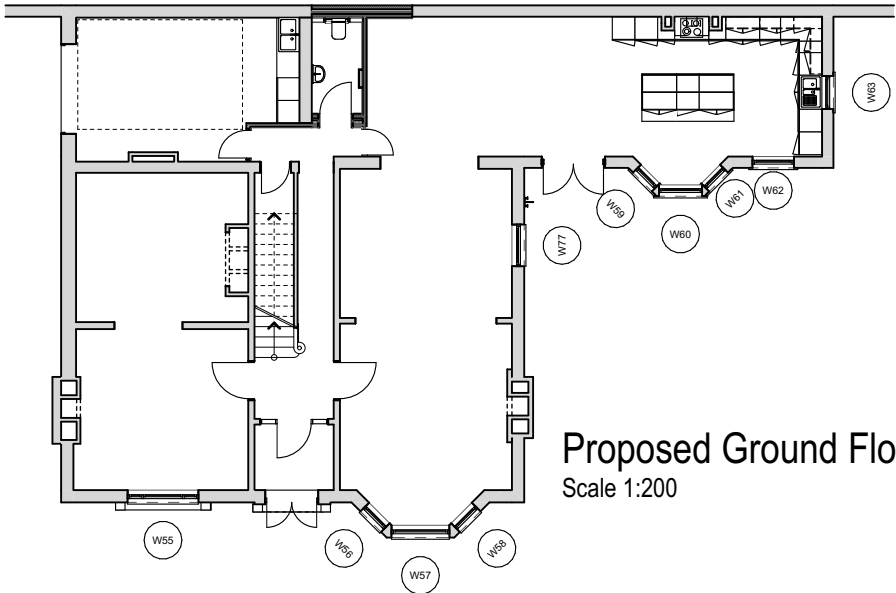

B	02.08.2022	Adding proposed floor plans and changing hatch of existing to red			
A	06.05.2022	Amending proposed drawings to reflect site conditions			
Ref	Date	Description			
CONSTRUCTION			Drawing Title	First Issue	Scale
W63 Existing and Proposed				07/01/2022	1:20@A2
West Street			Project Details	ARCHITECTURE JULIEN DENIS AJD	
				studio@architecturejd.co.uk	