
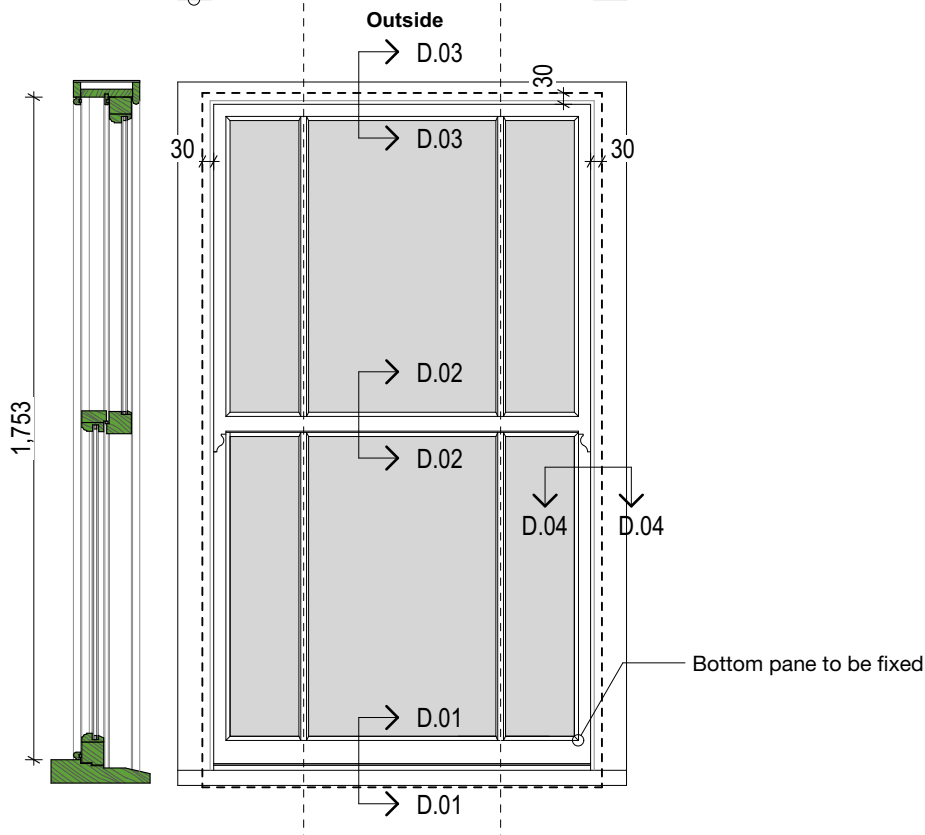
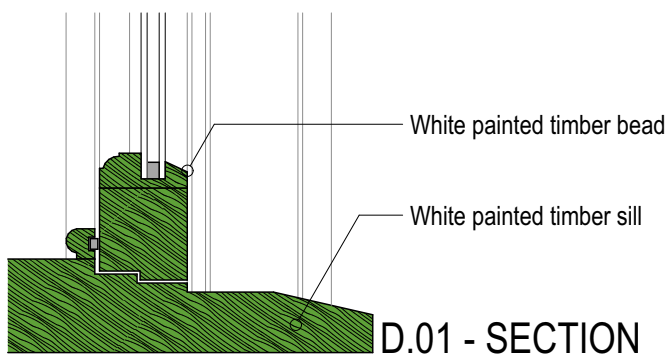
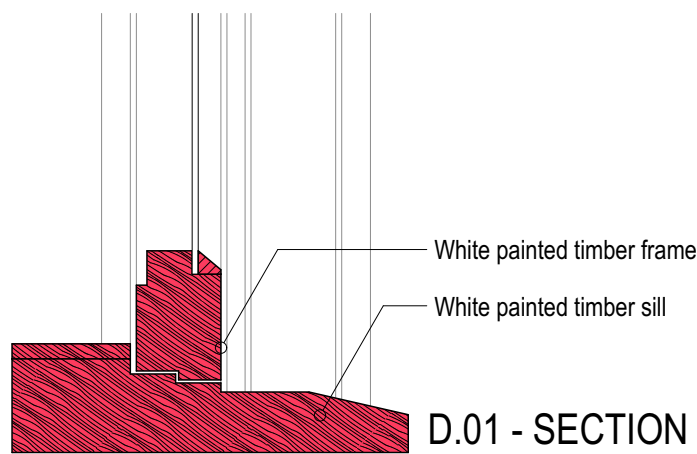
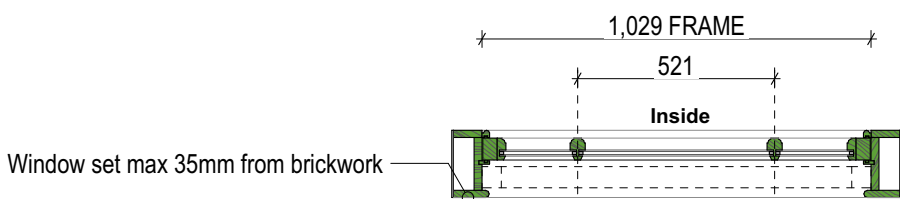
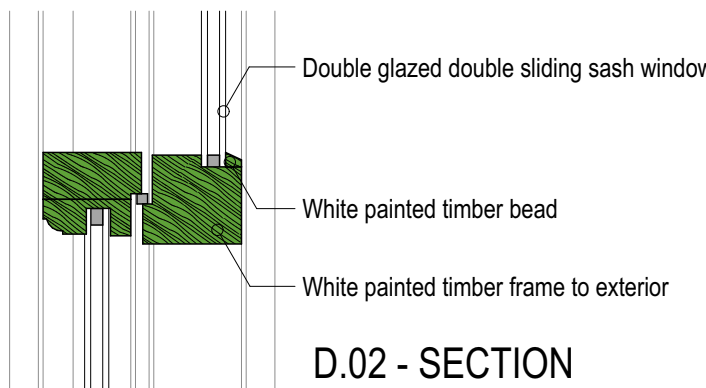
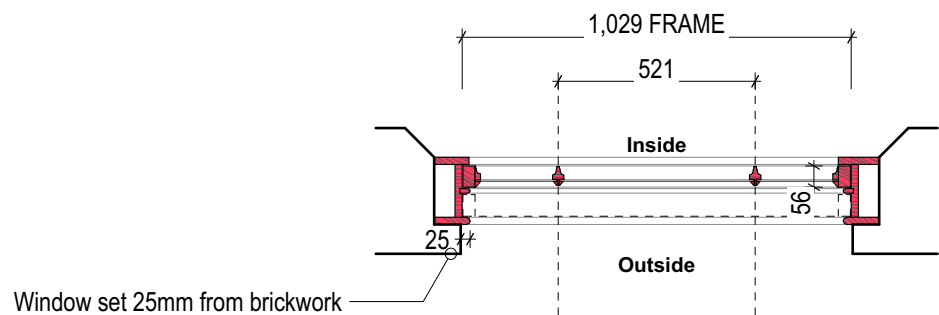
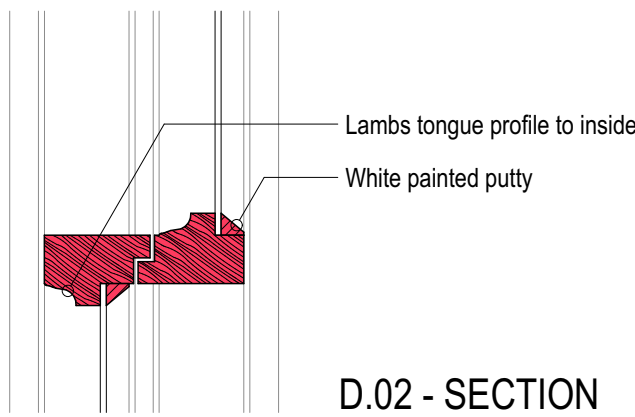
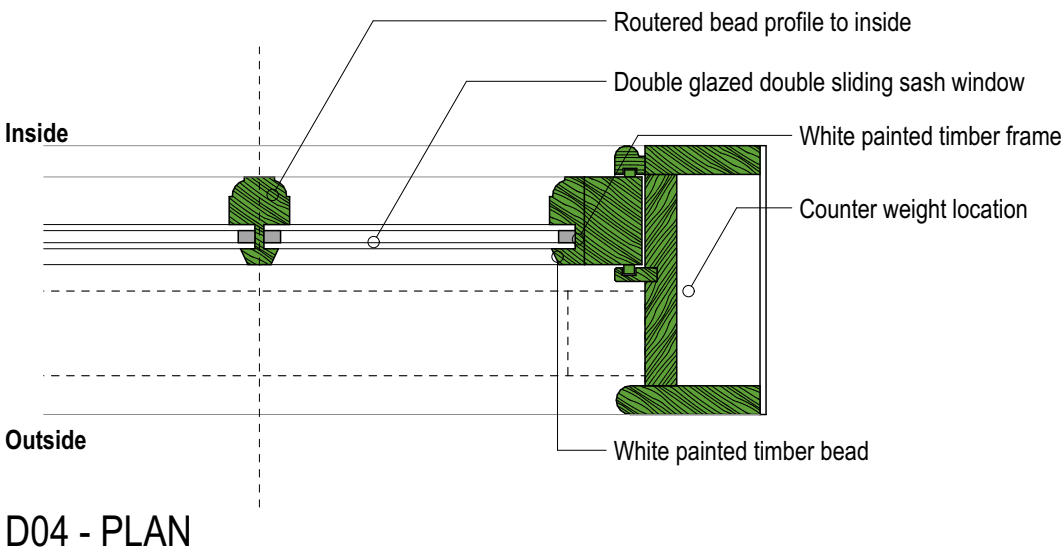
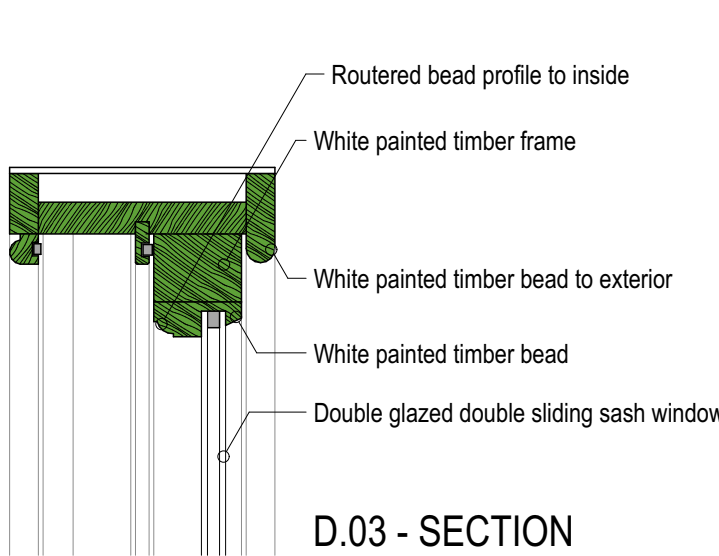
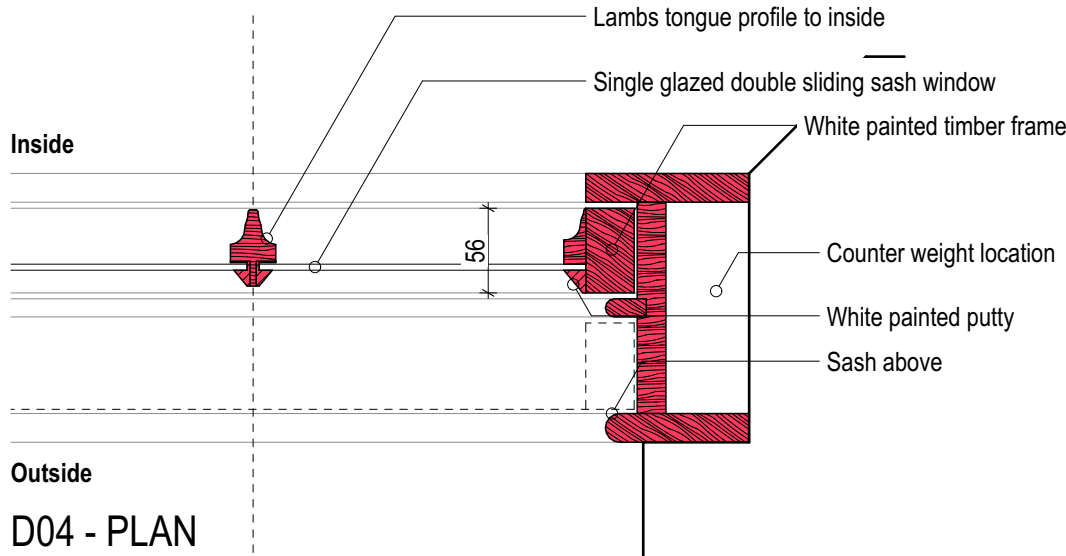


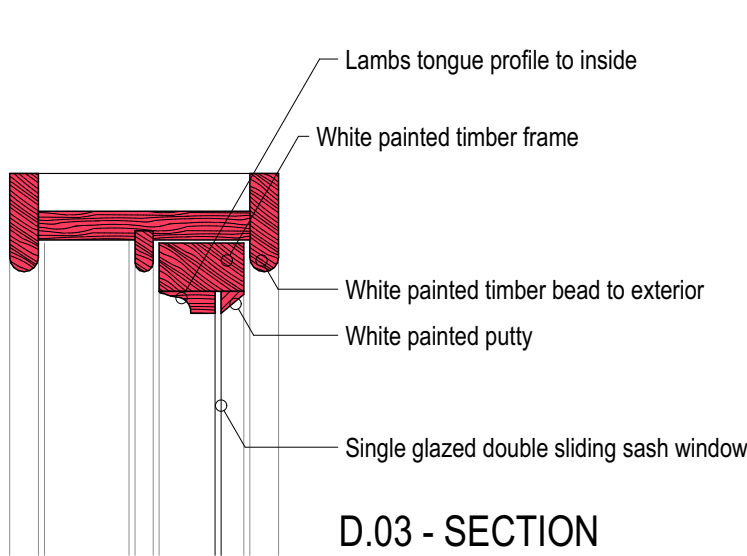

W69 - AS EXISTING



- Hardwood double sliding sash window set within brickwork reveal by 25mm. exposed frame
- Single glazed unit with lambs tongue bead to the interior, white painted putty to exterior
- 3 over 3 configuration
- 'Victorian style' horns to all windows (see illustration above ↑)

W69 - Elevation
Scale 1:20

W69 - AS PROPOSED

- Hardwood double sliding sash window set within brickwork reveal with 35mm max. exposed frame
- Double glazed unit with routed bead to the interior
- 3 over 3 configuration
- W69 to have a fixed bottom sash and act as a guard to adhere to Part K, BS 6399 and BS6180
- 'Victorian style' horns to all windows (see illustration above ↑)

W69 - Elevation
Scale 1:20

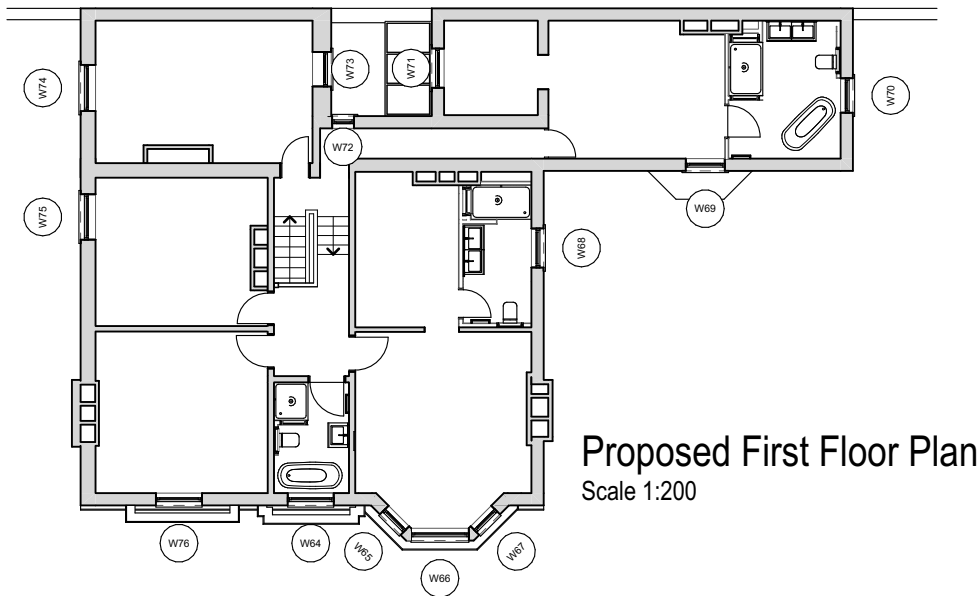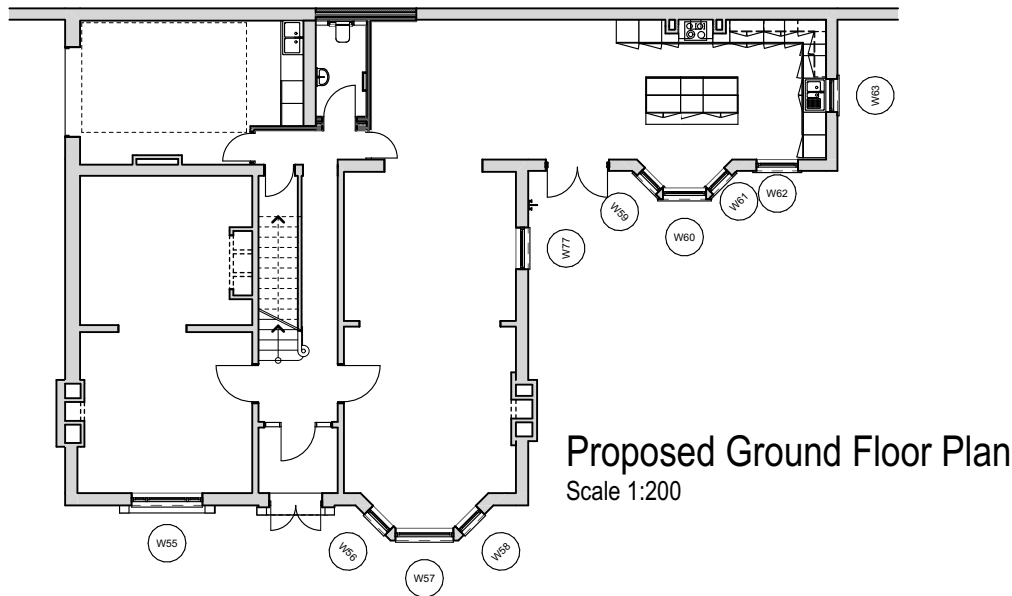

C	02.08.2022	Adding proposed floor plans and changing hatch of existing to red
B	06.05.2022	Amending proposed drawings to reflect site conditions
A	23/02/2022	Adding bottom pane to be fixed label to adhere to Part K
Ref	Date	Description
CONSTRUCTION		Drawing Title
W69 Existing and Proposed		Drawing No.
First Issue		Scale
07/01/2022		1:20 @ A2
Project Details		D27.15-C
West Street		ARCHITECTURE JULIEN DENIS AJD
		studio@architecturejd.co.uk