

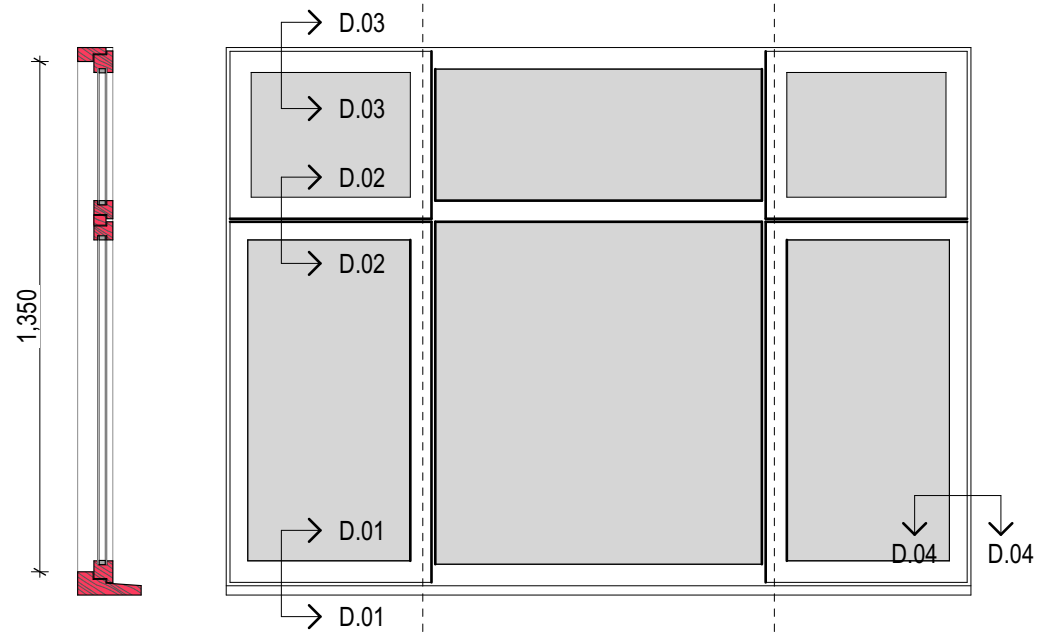
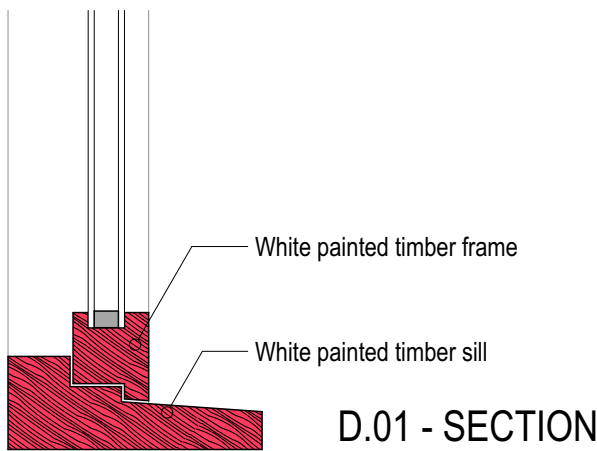
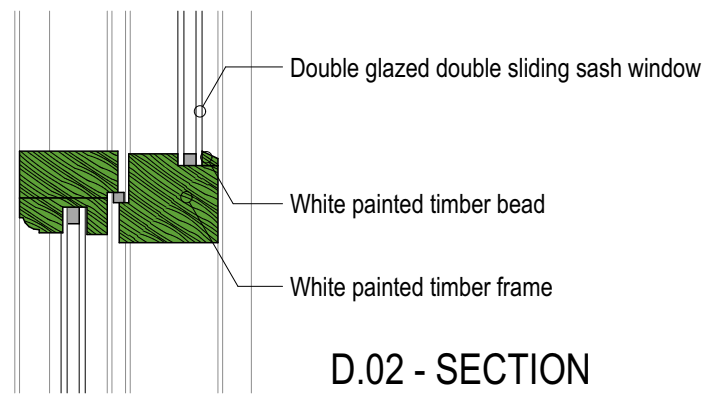
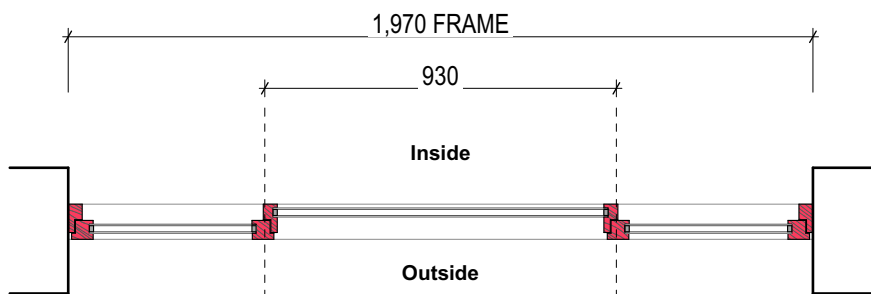
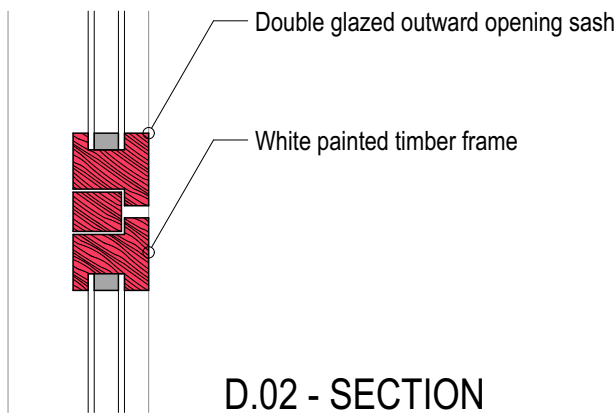
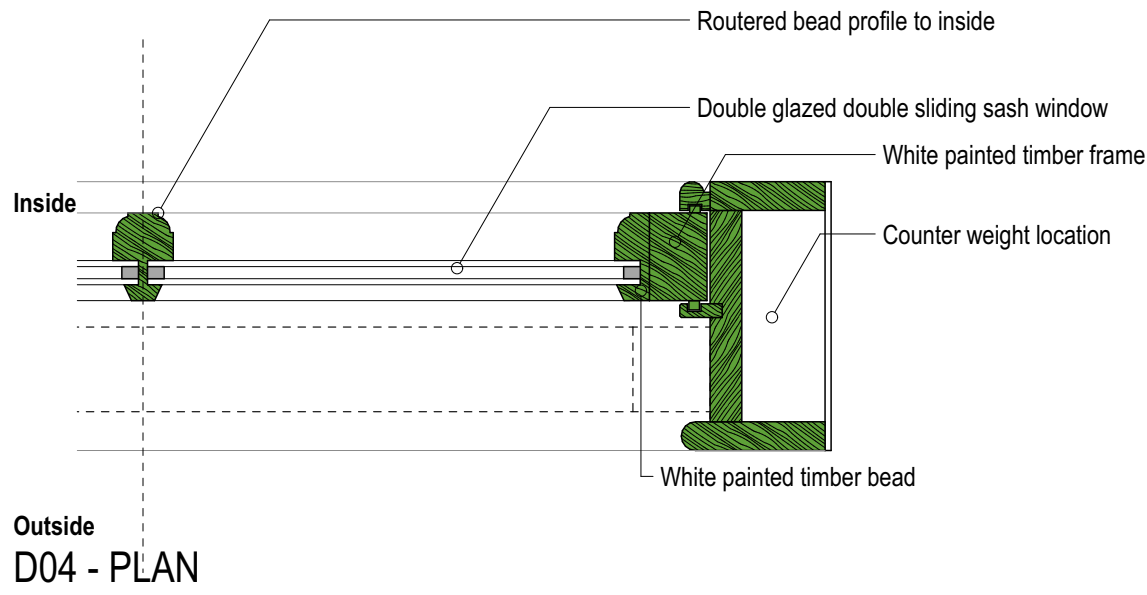
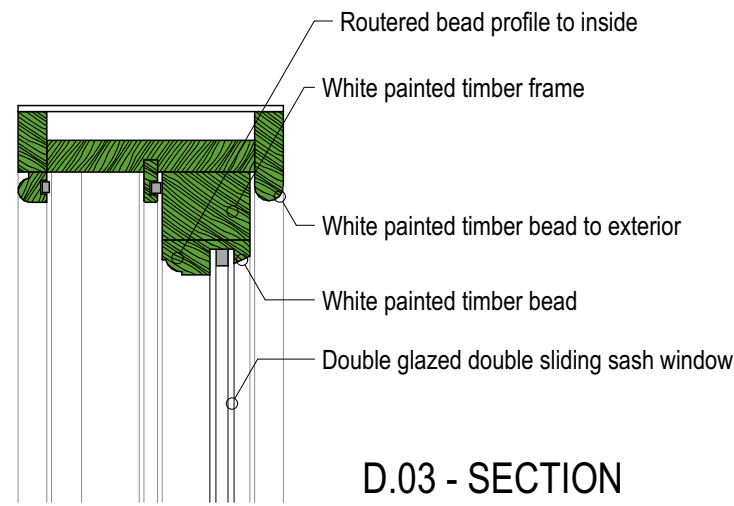
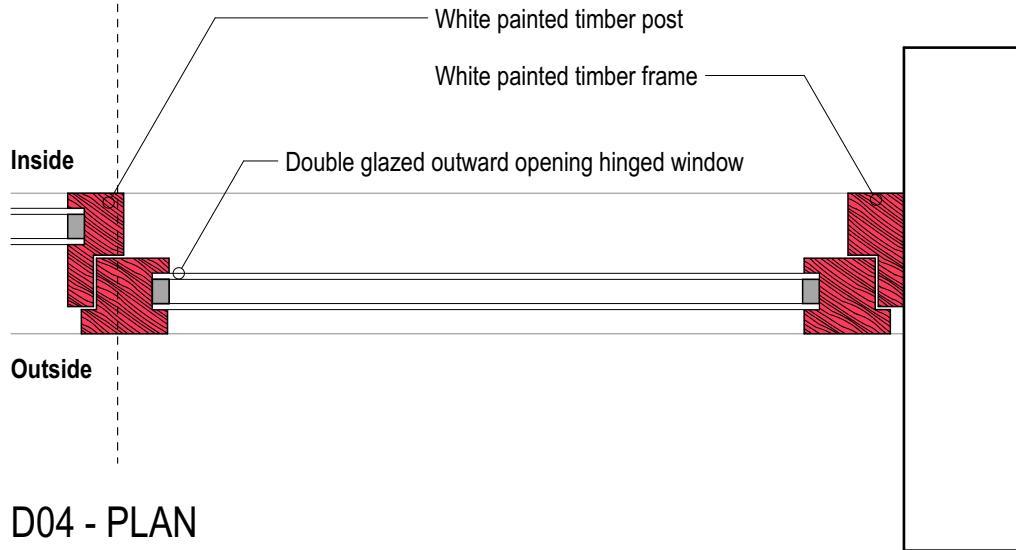


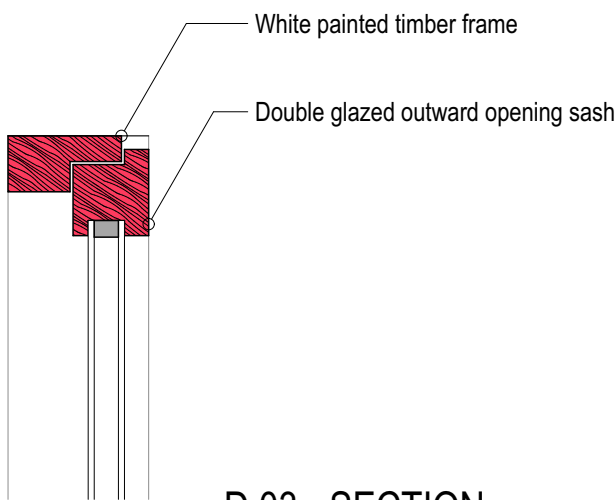

W70 - AS EXISTING

- Modern casements to be replaced


W70 - Elevation
Scale 1:20

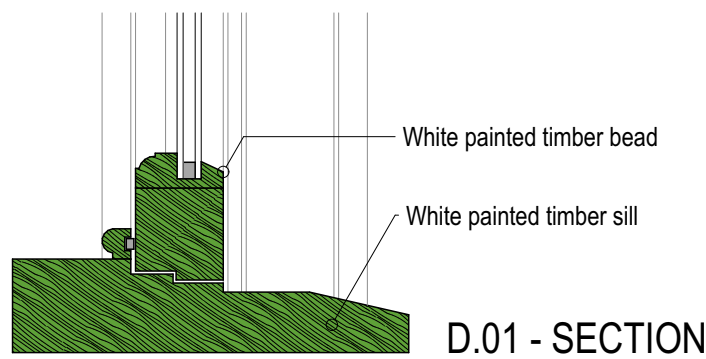



W70 - AS PROPOSED

- Hardwood double sliding sash window set within brickwork reveal with 35mm max. exposed frame
- Double glazed unit with Routed bead to the interior
- 3 over 3 configuration
- "Victorian style" horns to all windows (see illustration above ↑)

Window set max 35mm from brickwork

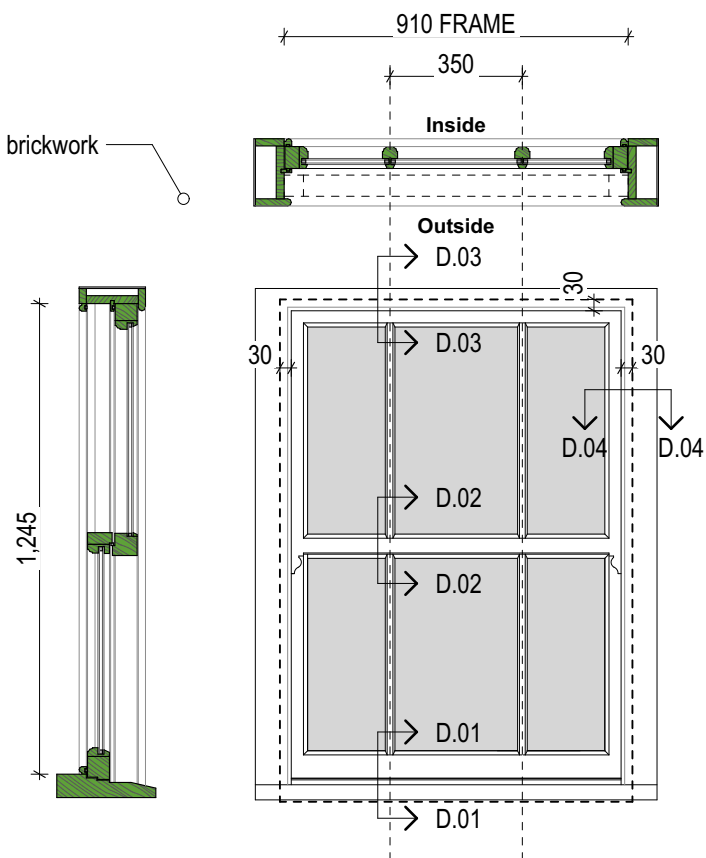

W70 - Elevation
Scale 1:20

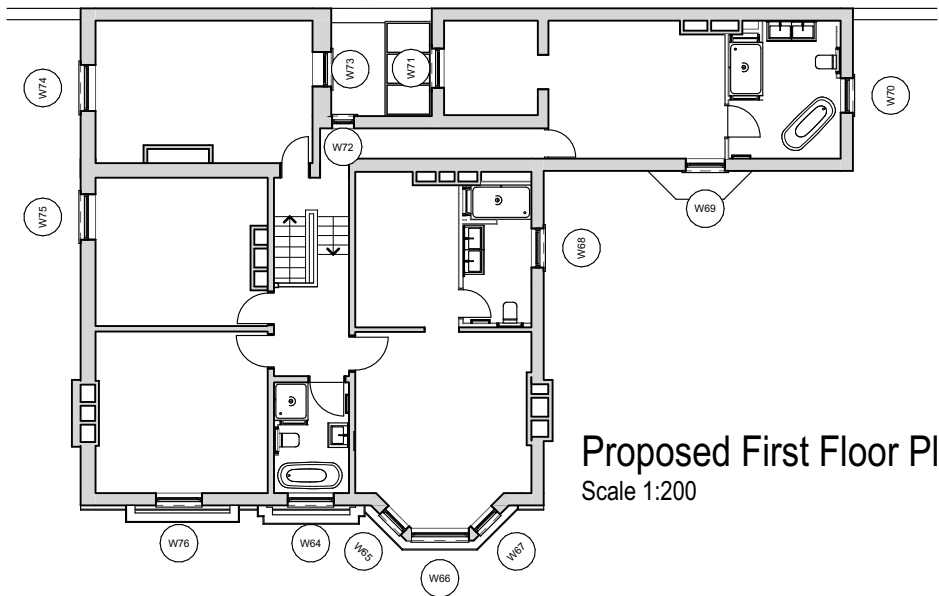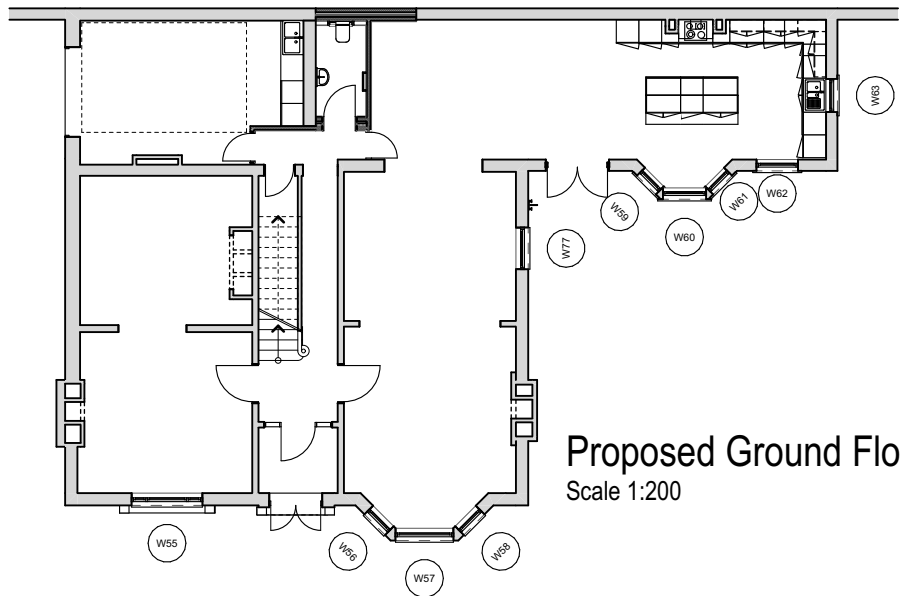

B	02.08.2022	Adding proposed floor plans and changing hatch of existing to red			
A	06.05.2022	Amending proposed drawings to reflect site conditions			
Ref	Date	Description			
CONSTRUCTION			Drawing Title	First Issue	Drawing No.
W70 Existing and Proposed				07/01/2022	D27.16-B
			Project Details	Scale	
West Street				1:20@A2	
			ARCHITECTURE JULIEN DENIS AJD		
			studio@architecturejd.co.uk		