

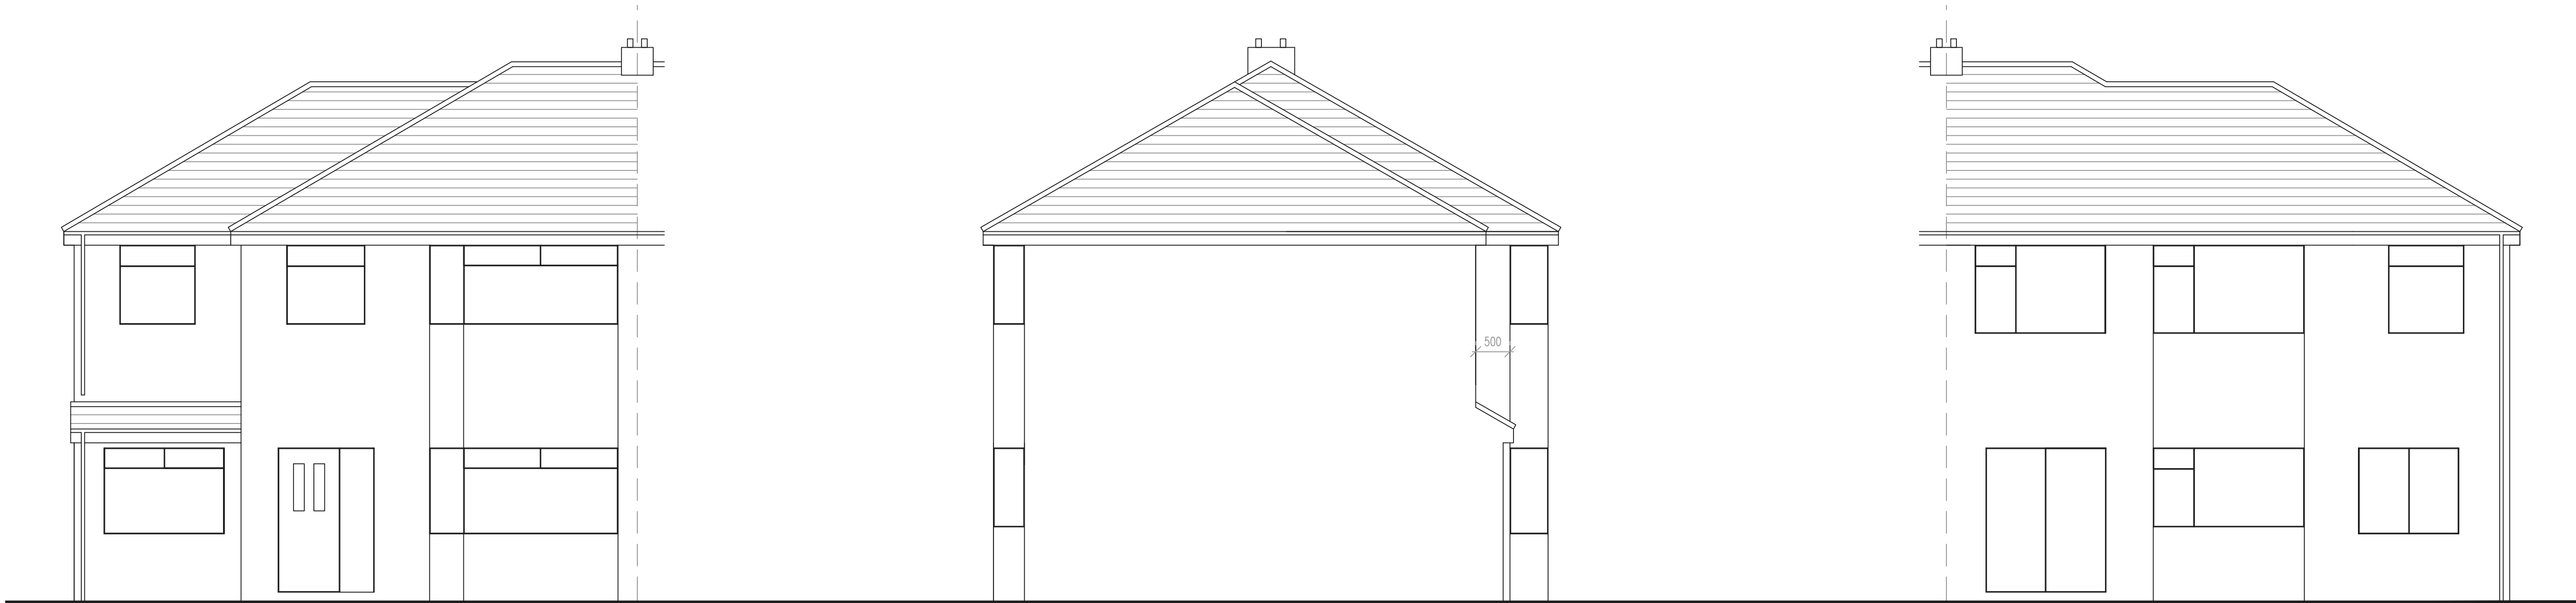


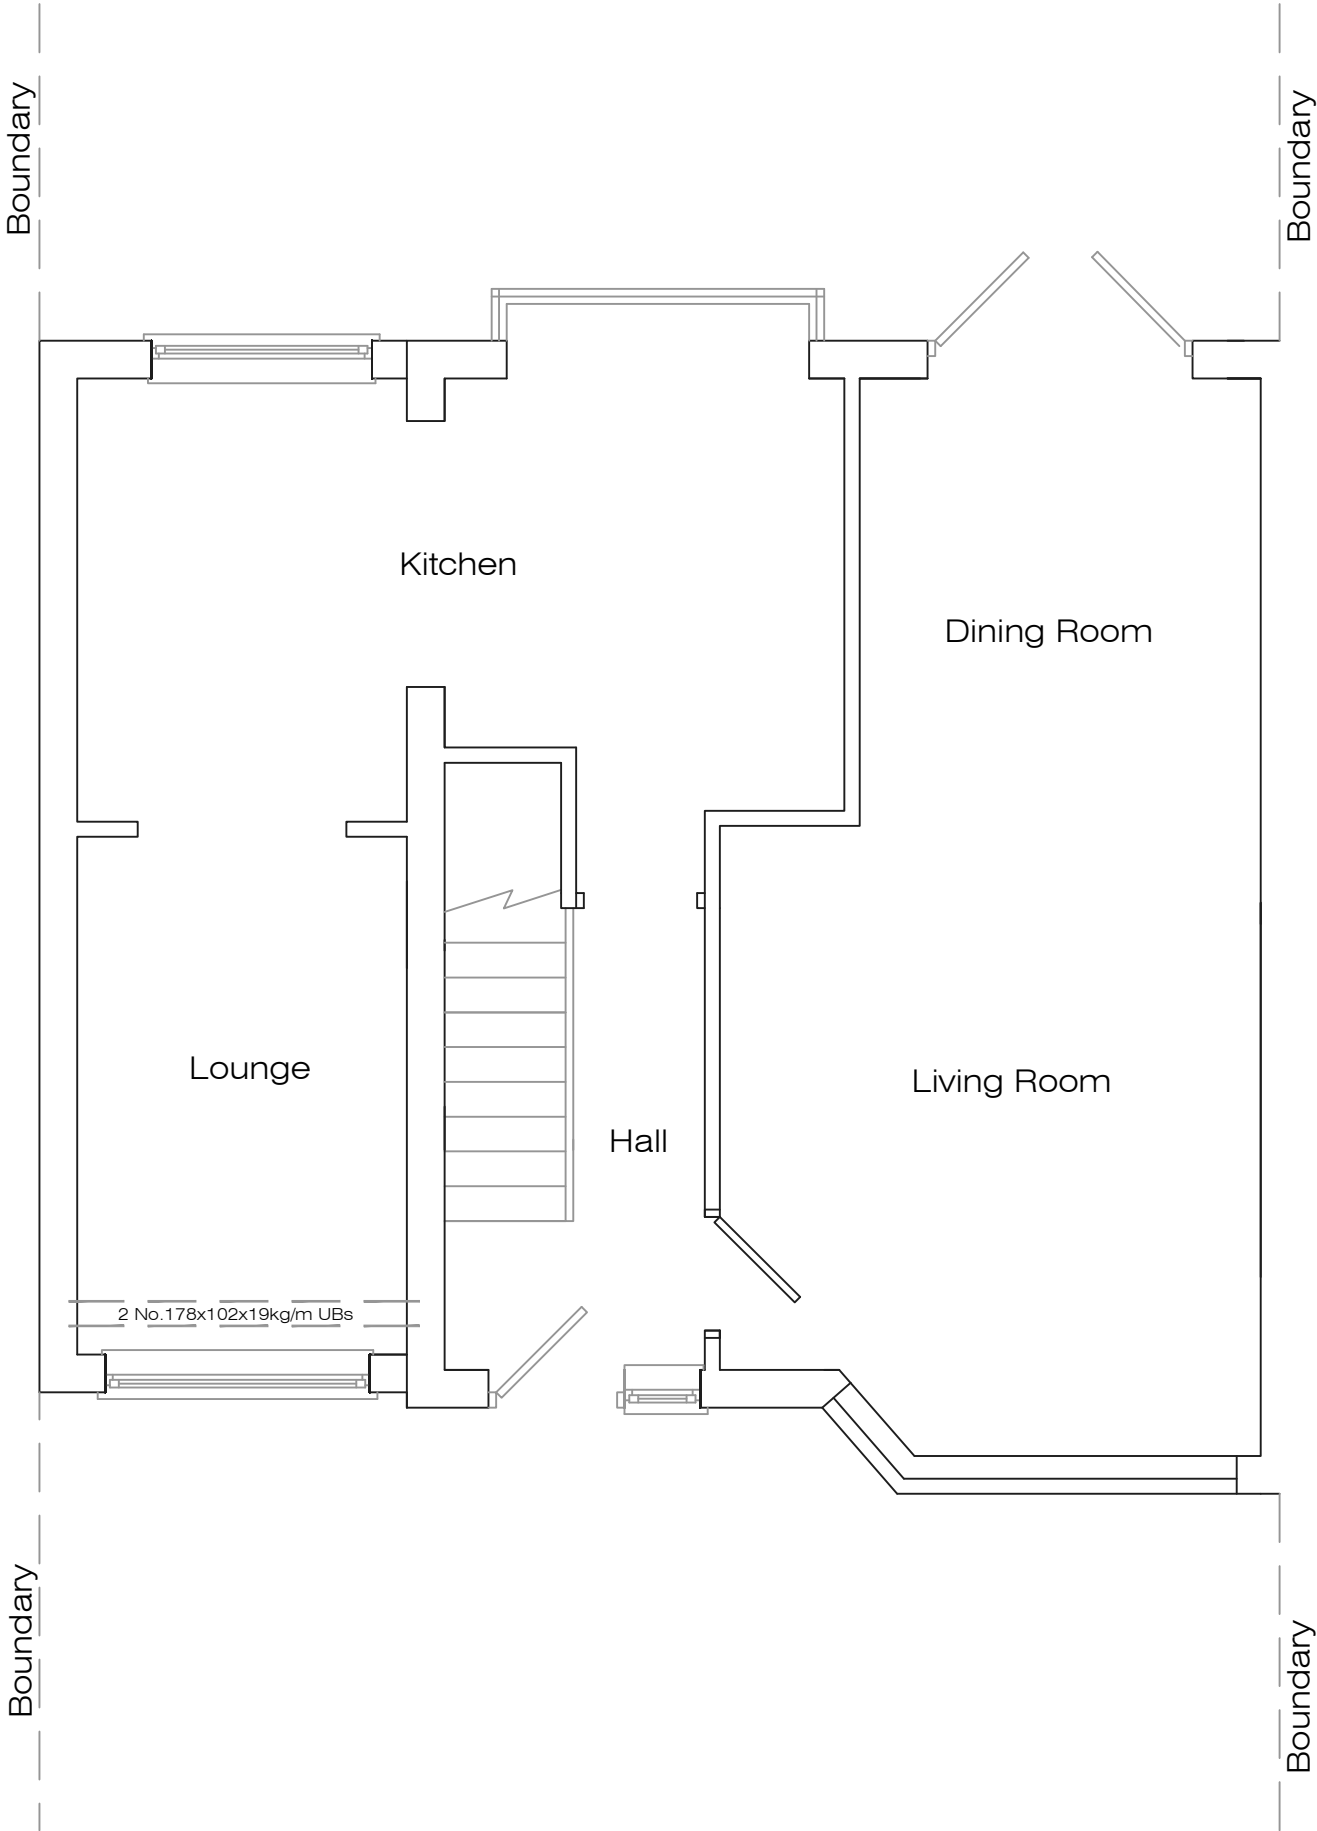


Proposed Front Elevation

Proposed Side Elevation

Proposed Rear Elevation

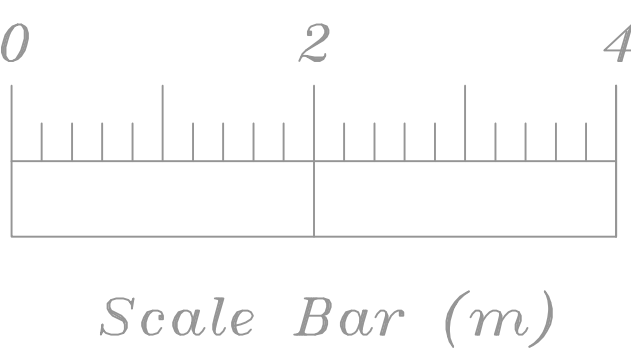

Proposed Ground Floor Plan

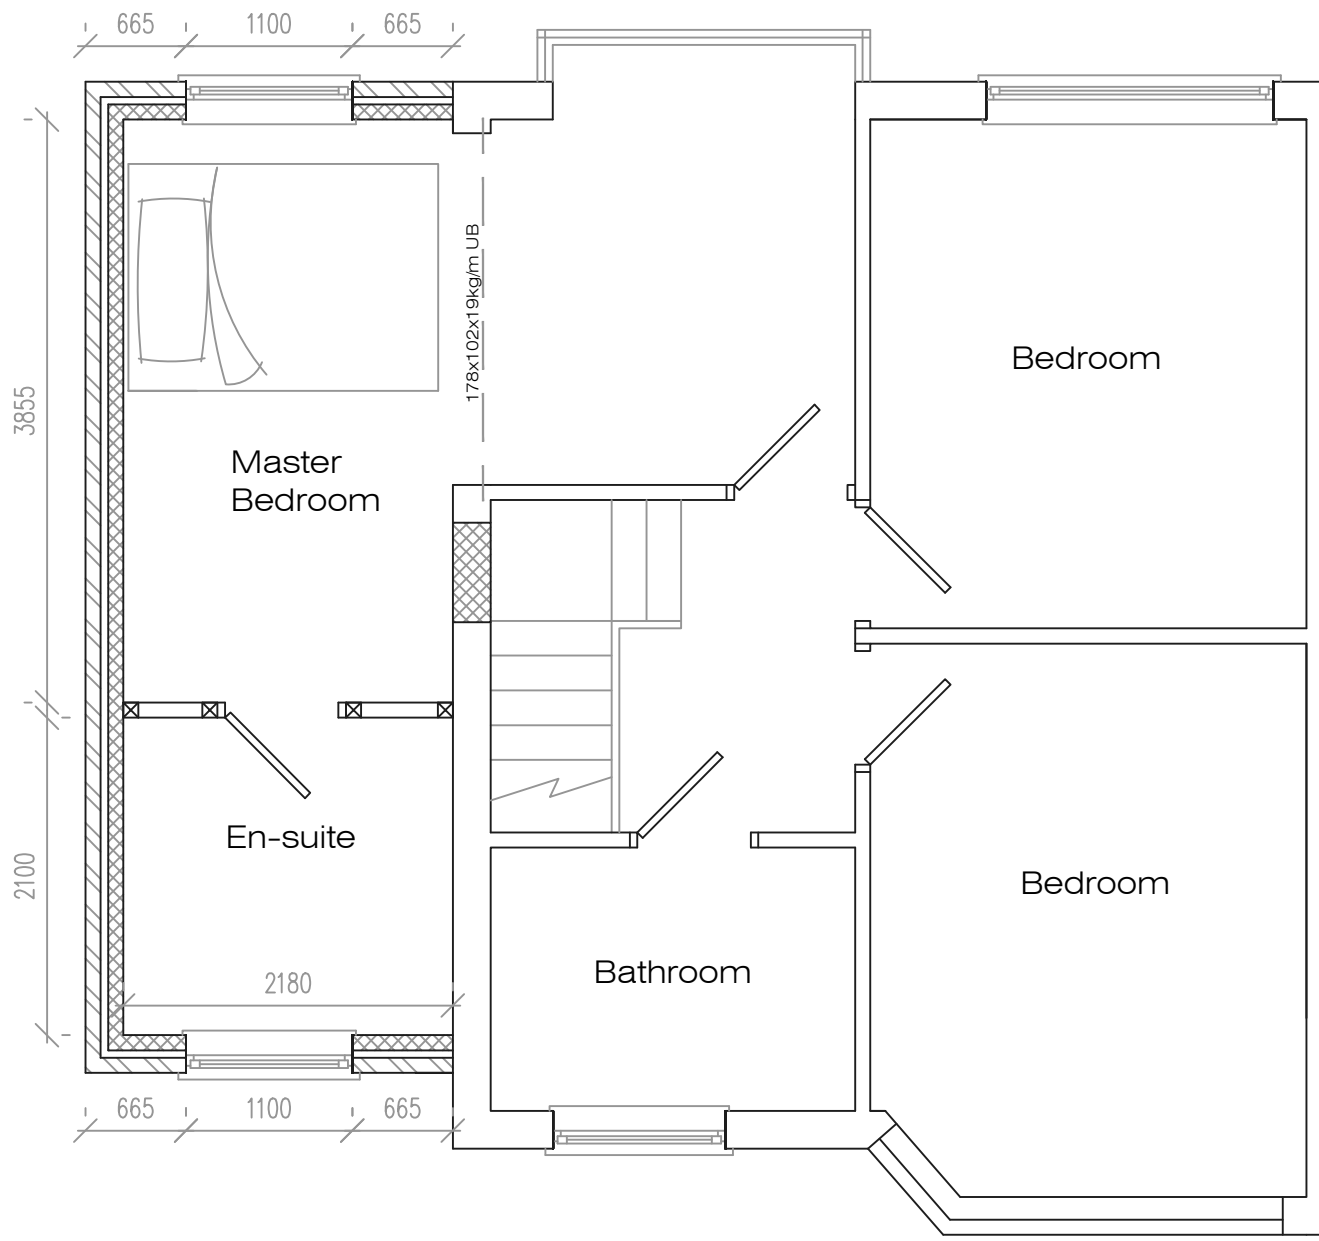

Proposed First Floor Plan

|                               |       |         |           |
|-------------------------------|-------|---------|-----------|
| Address                       |       |         |           |
| 36 Hawthorne Ave, L26         |       |         |           |
| Job Title                     |       |         |           |
| First Floor extension to side |       |         |           |
| Drawing title                 |       |         |           |
| Proposed Plans                |       |         |           |
| Chkd                          | Appvd | date    | scale     |
|                               |       | Jan '25 | 1:50 ● A1 |
| Dwg No.                       |       |         | 002       |