



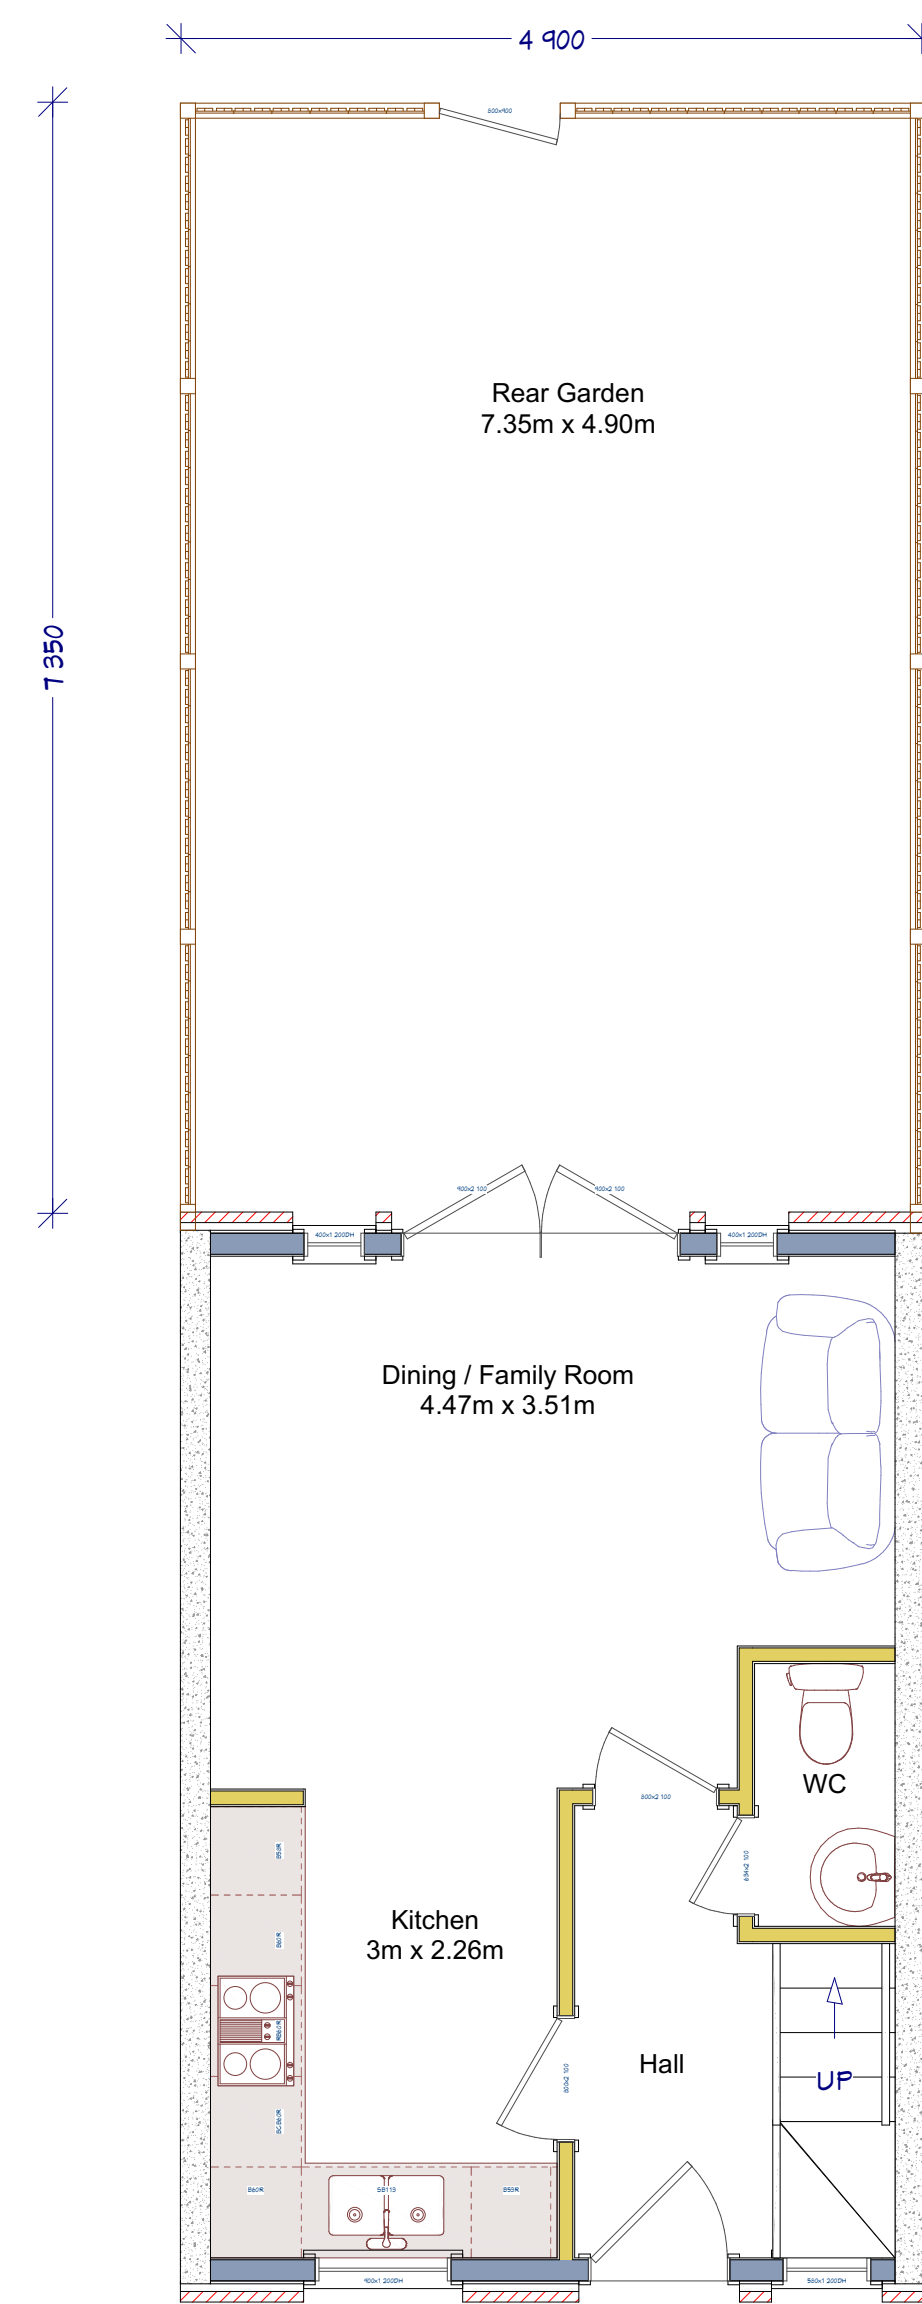

Existing  
Ground Floor Plan  
1:50

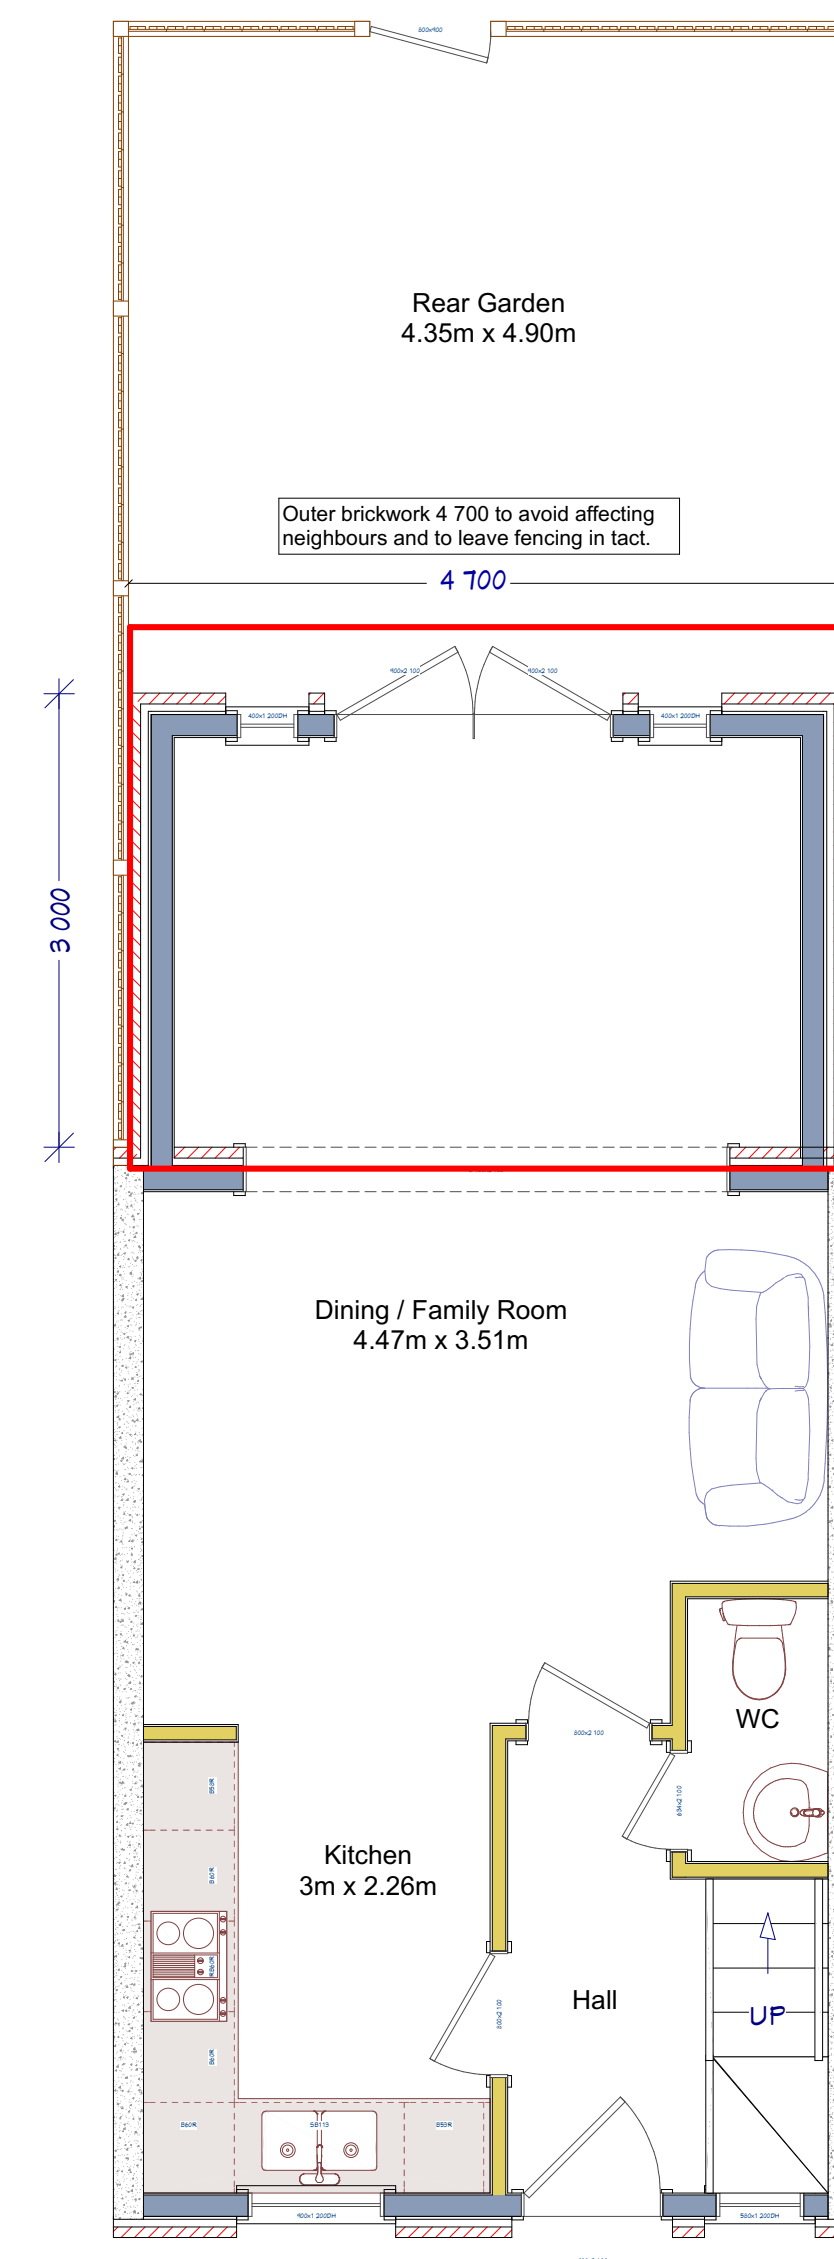

Proposed  
Ground Floor Plan  
1:50

## FLOOR PLANS

1:50

IMPORTANT: Copyright of Architecture & Design Services; All Rights Reserved. Sizes may be different on site and should be checked thoroughly prior to commencing works.

|   |                                                                                                   |          |
|---|---------------------------------------------------------------------------------------------------|----------|
| DRAWINGS PROVIDED BY:   |                                                                                                   | DATE:    |
|  <b>Architecture &amp; Design Services</b><br><small>1 ENGLAND 1 UK 1</small><br><small>w. <a href="http://architechdesignonline.com">architechdesignonline</a></small> |                                                                                                   | 31/01/21 |
| SHEET TITLE:   | Planning Drawings                                                                                 | SIZE: A1 |
| PROJECT DESCRIPTION:   | Proposed Alterations at:<br>2 Hawthorne Drive, Northwood, Kirkby,<br>Knowsley, Liverpool, L33 8WW | REV: 1.1 |
| CLIENT:   | Ms Hayley Stoba                                                                                   | SHEET:   |
| DRAWN BY:   | FD: JAB/LS 31/01/21<br>AMD:                                                                       | K-3      |