




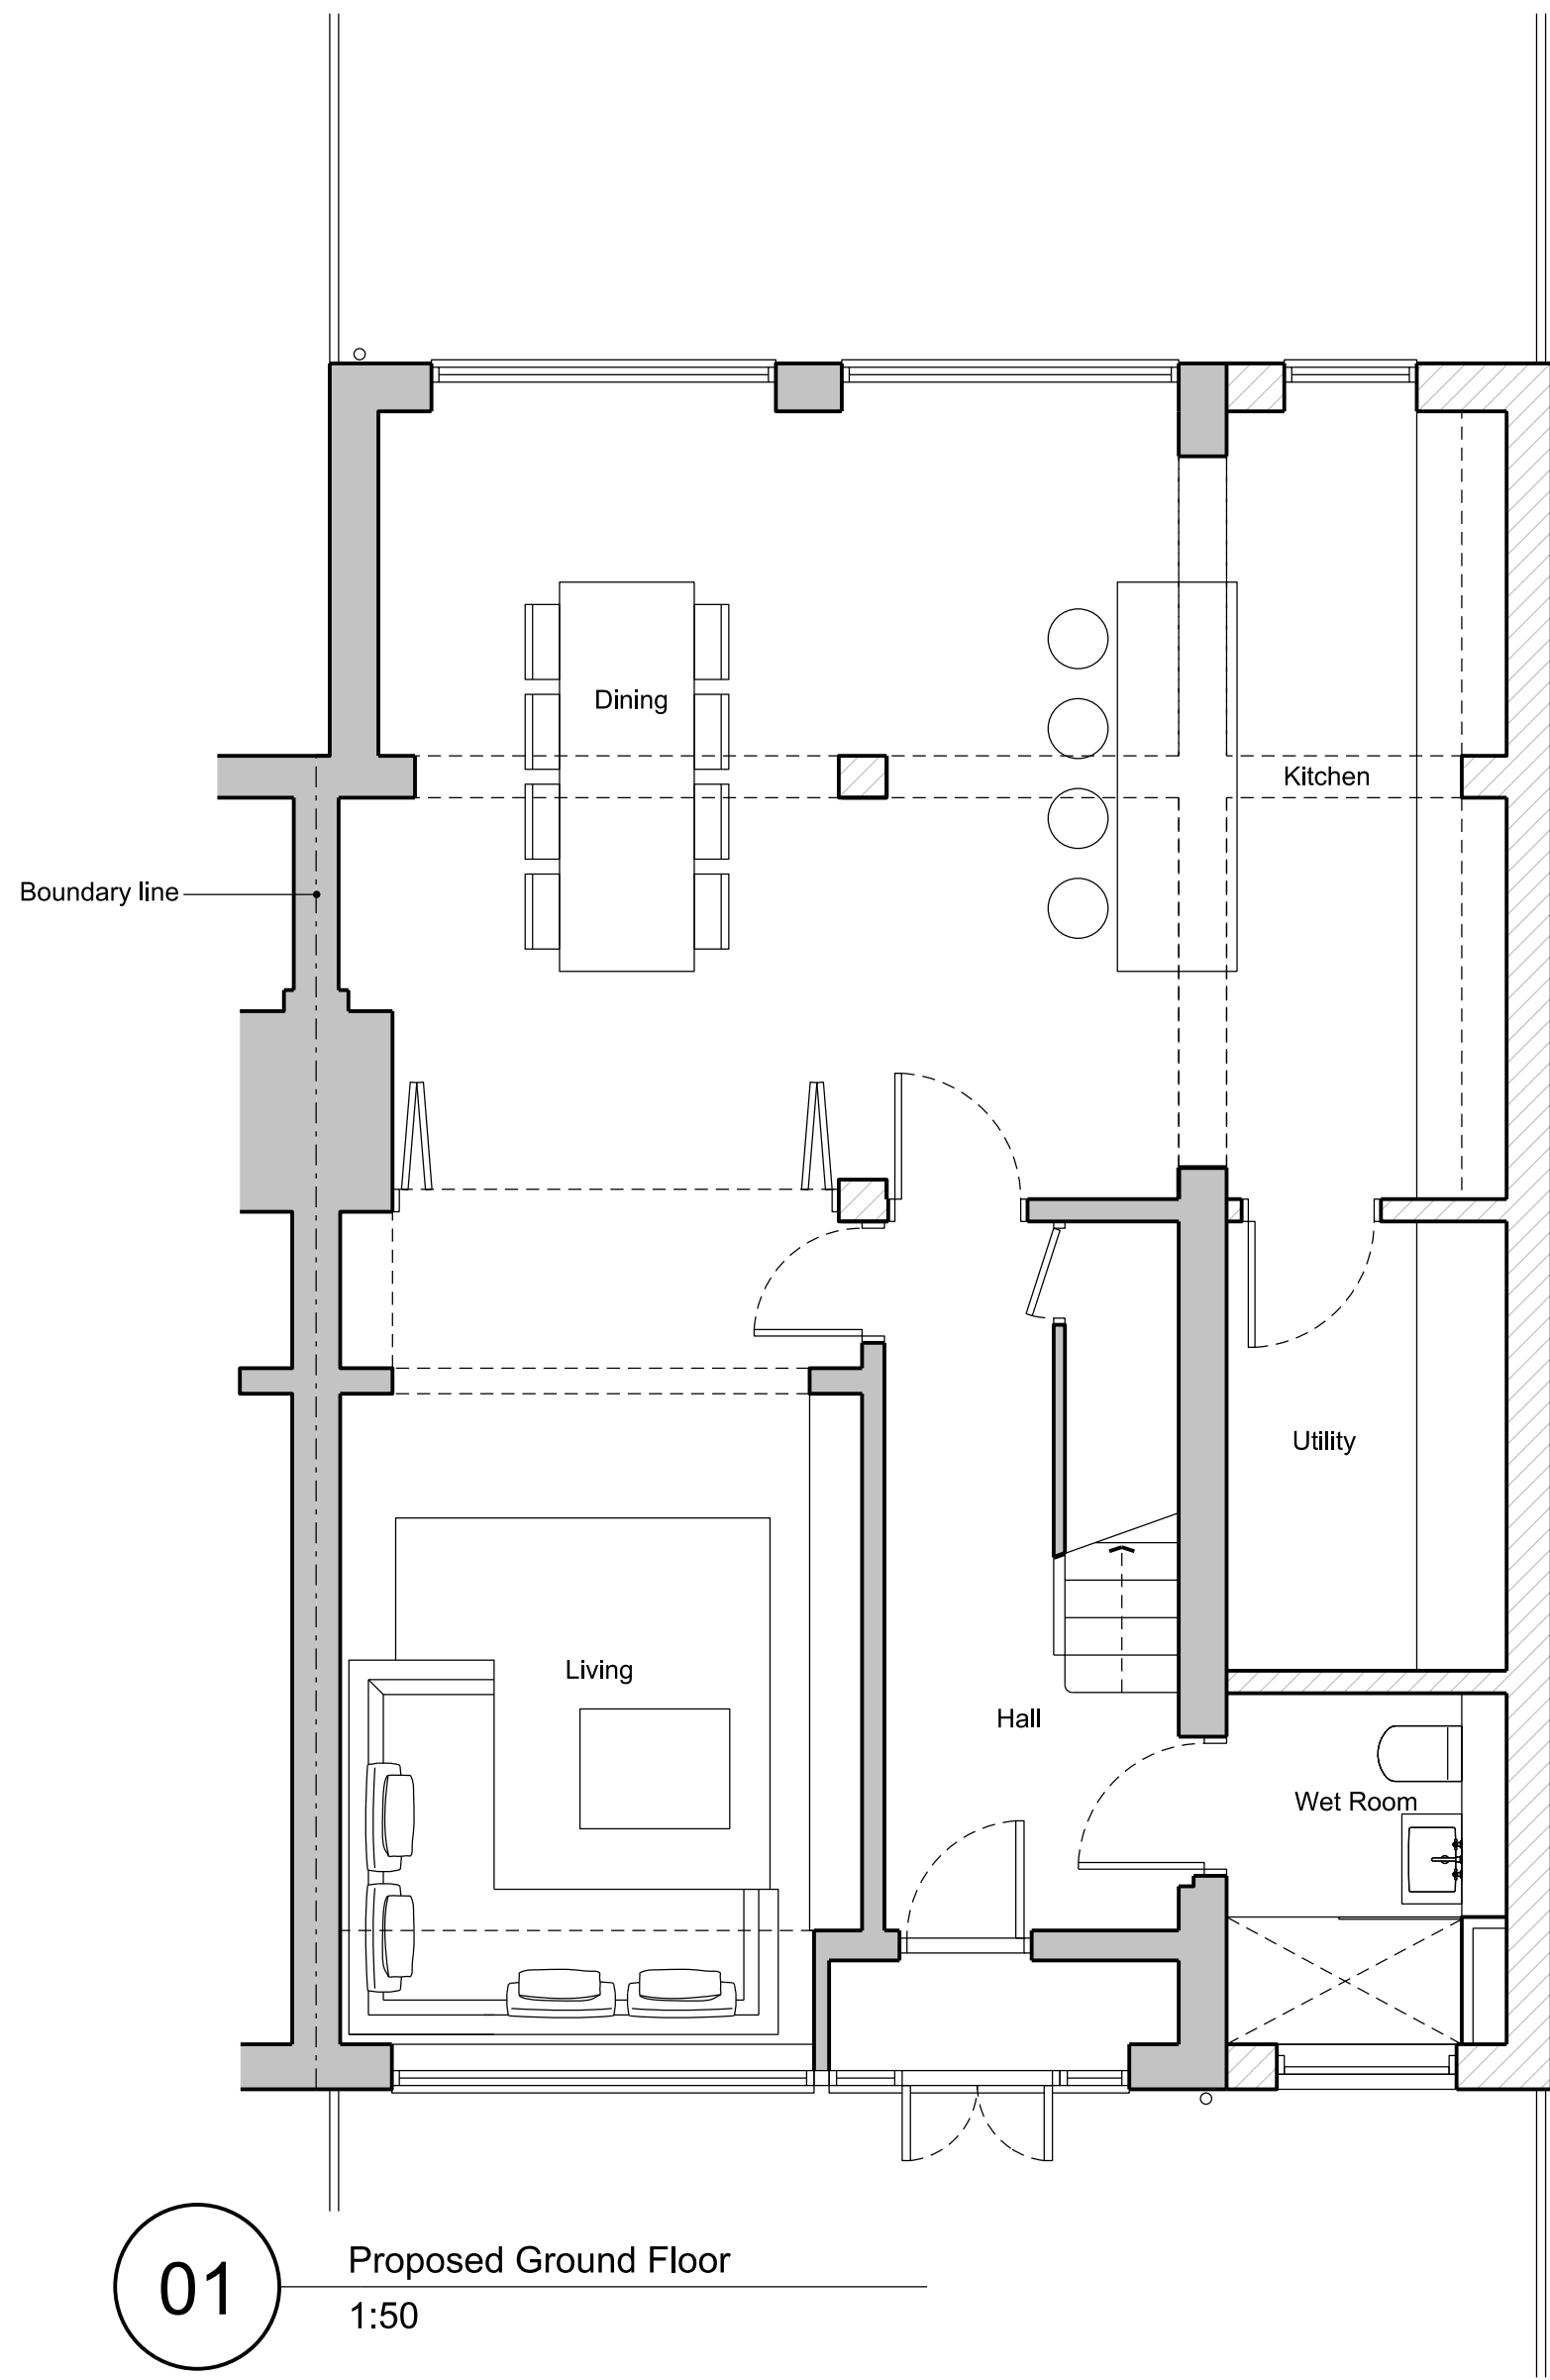


01 Proposed Ground Floor
1:50

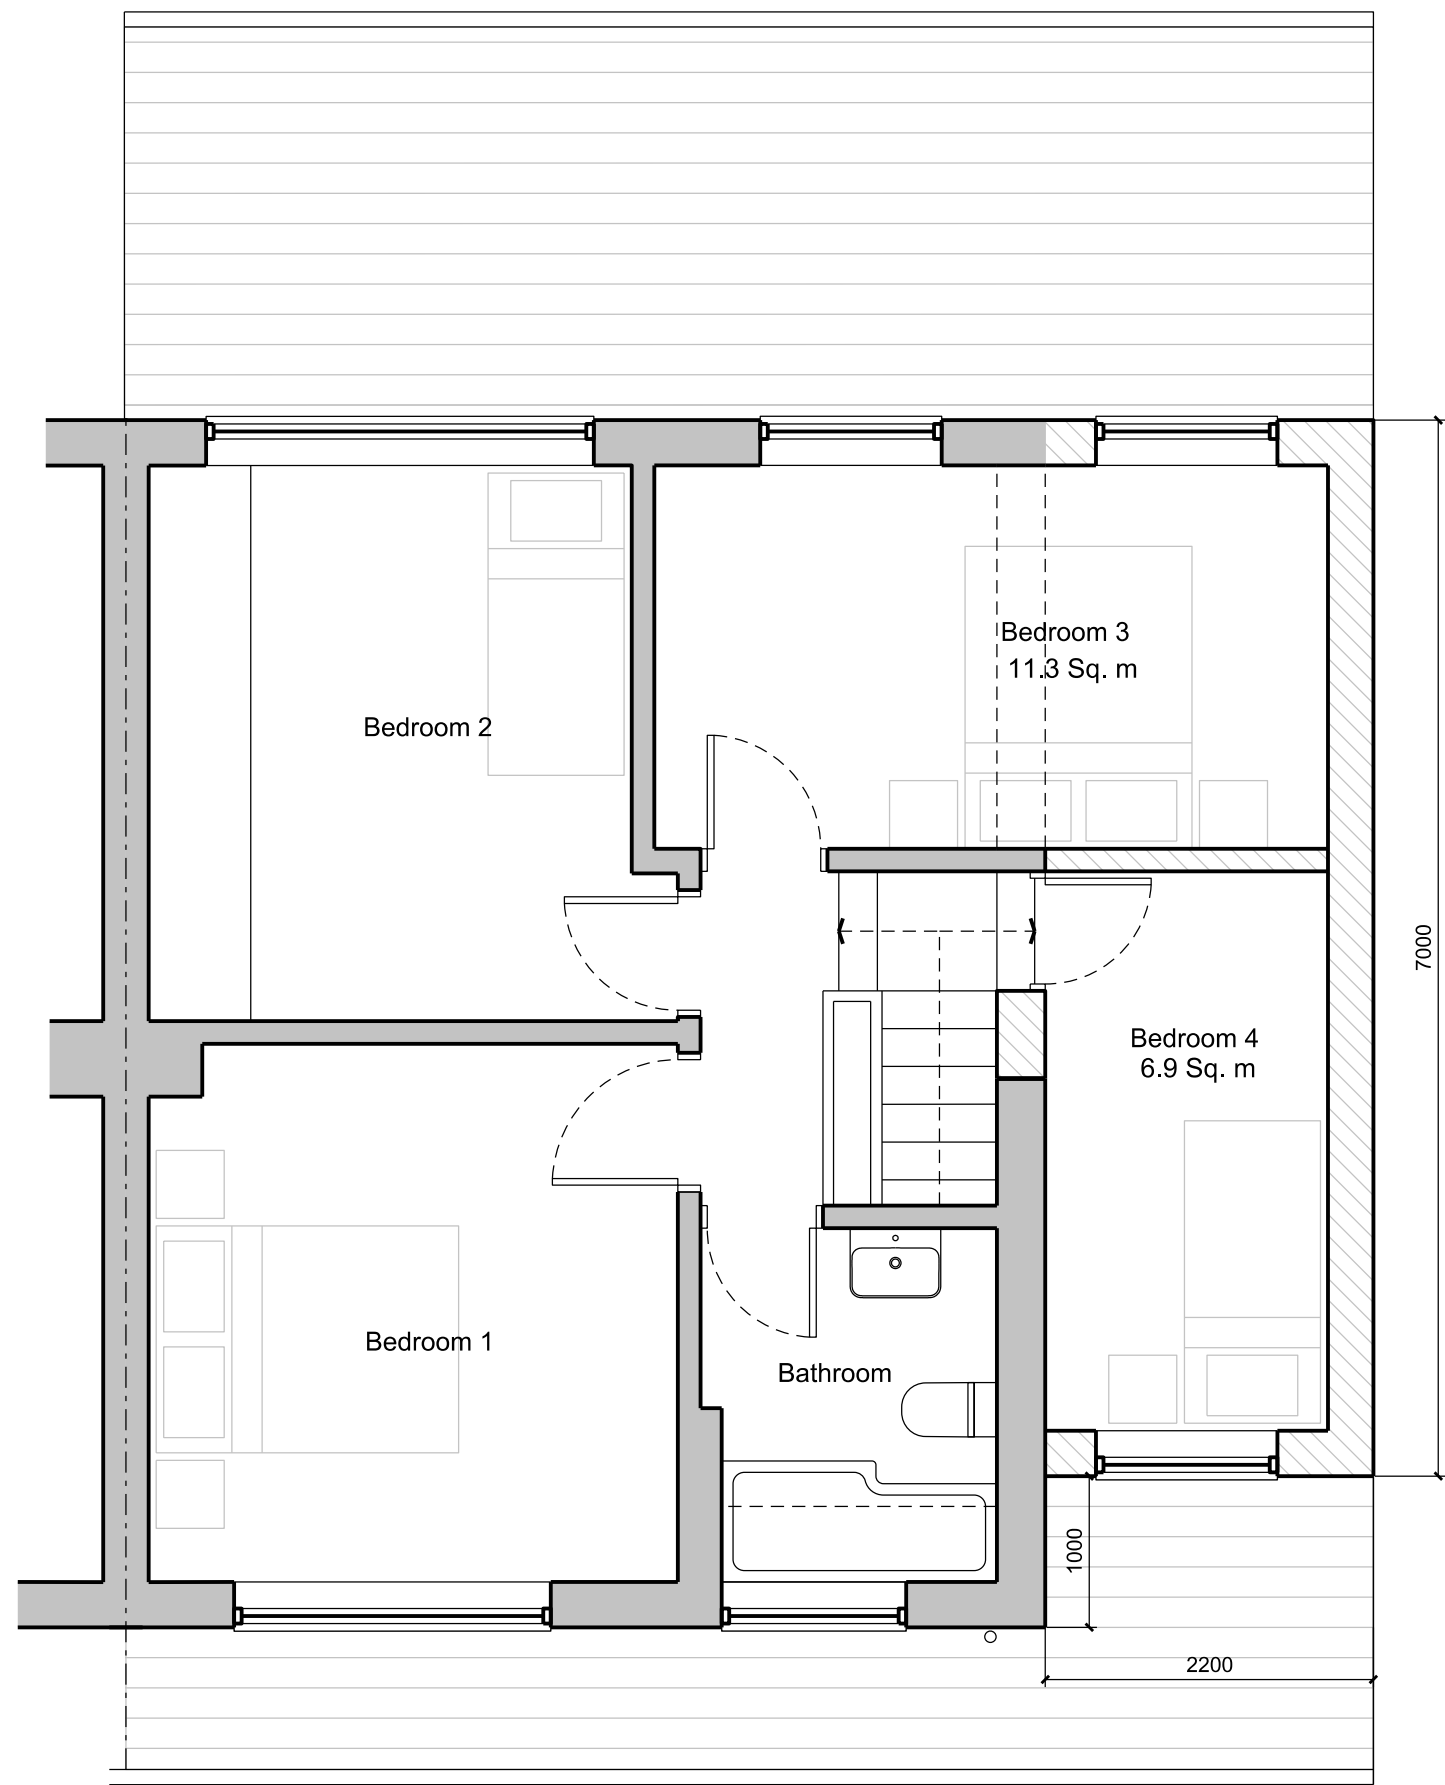


02 Proposed First Floor
1:50

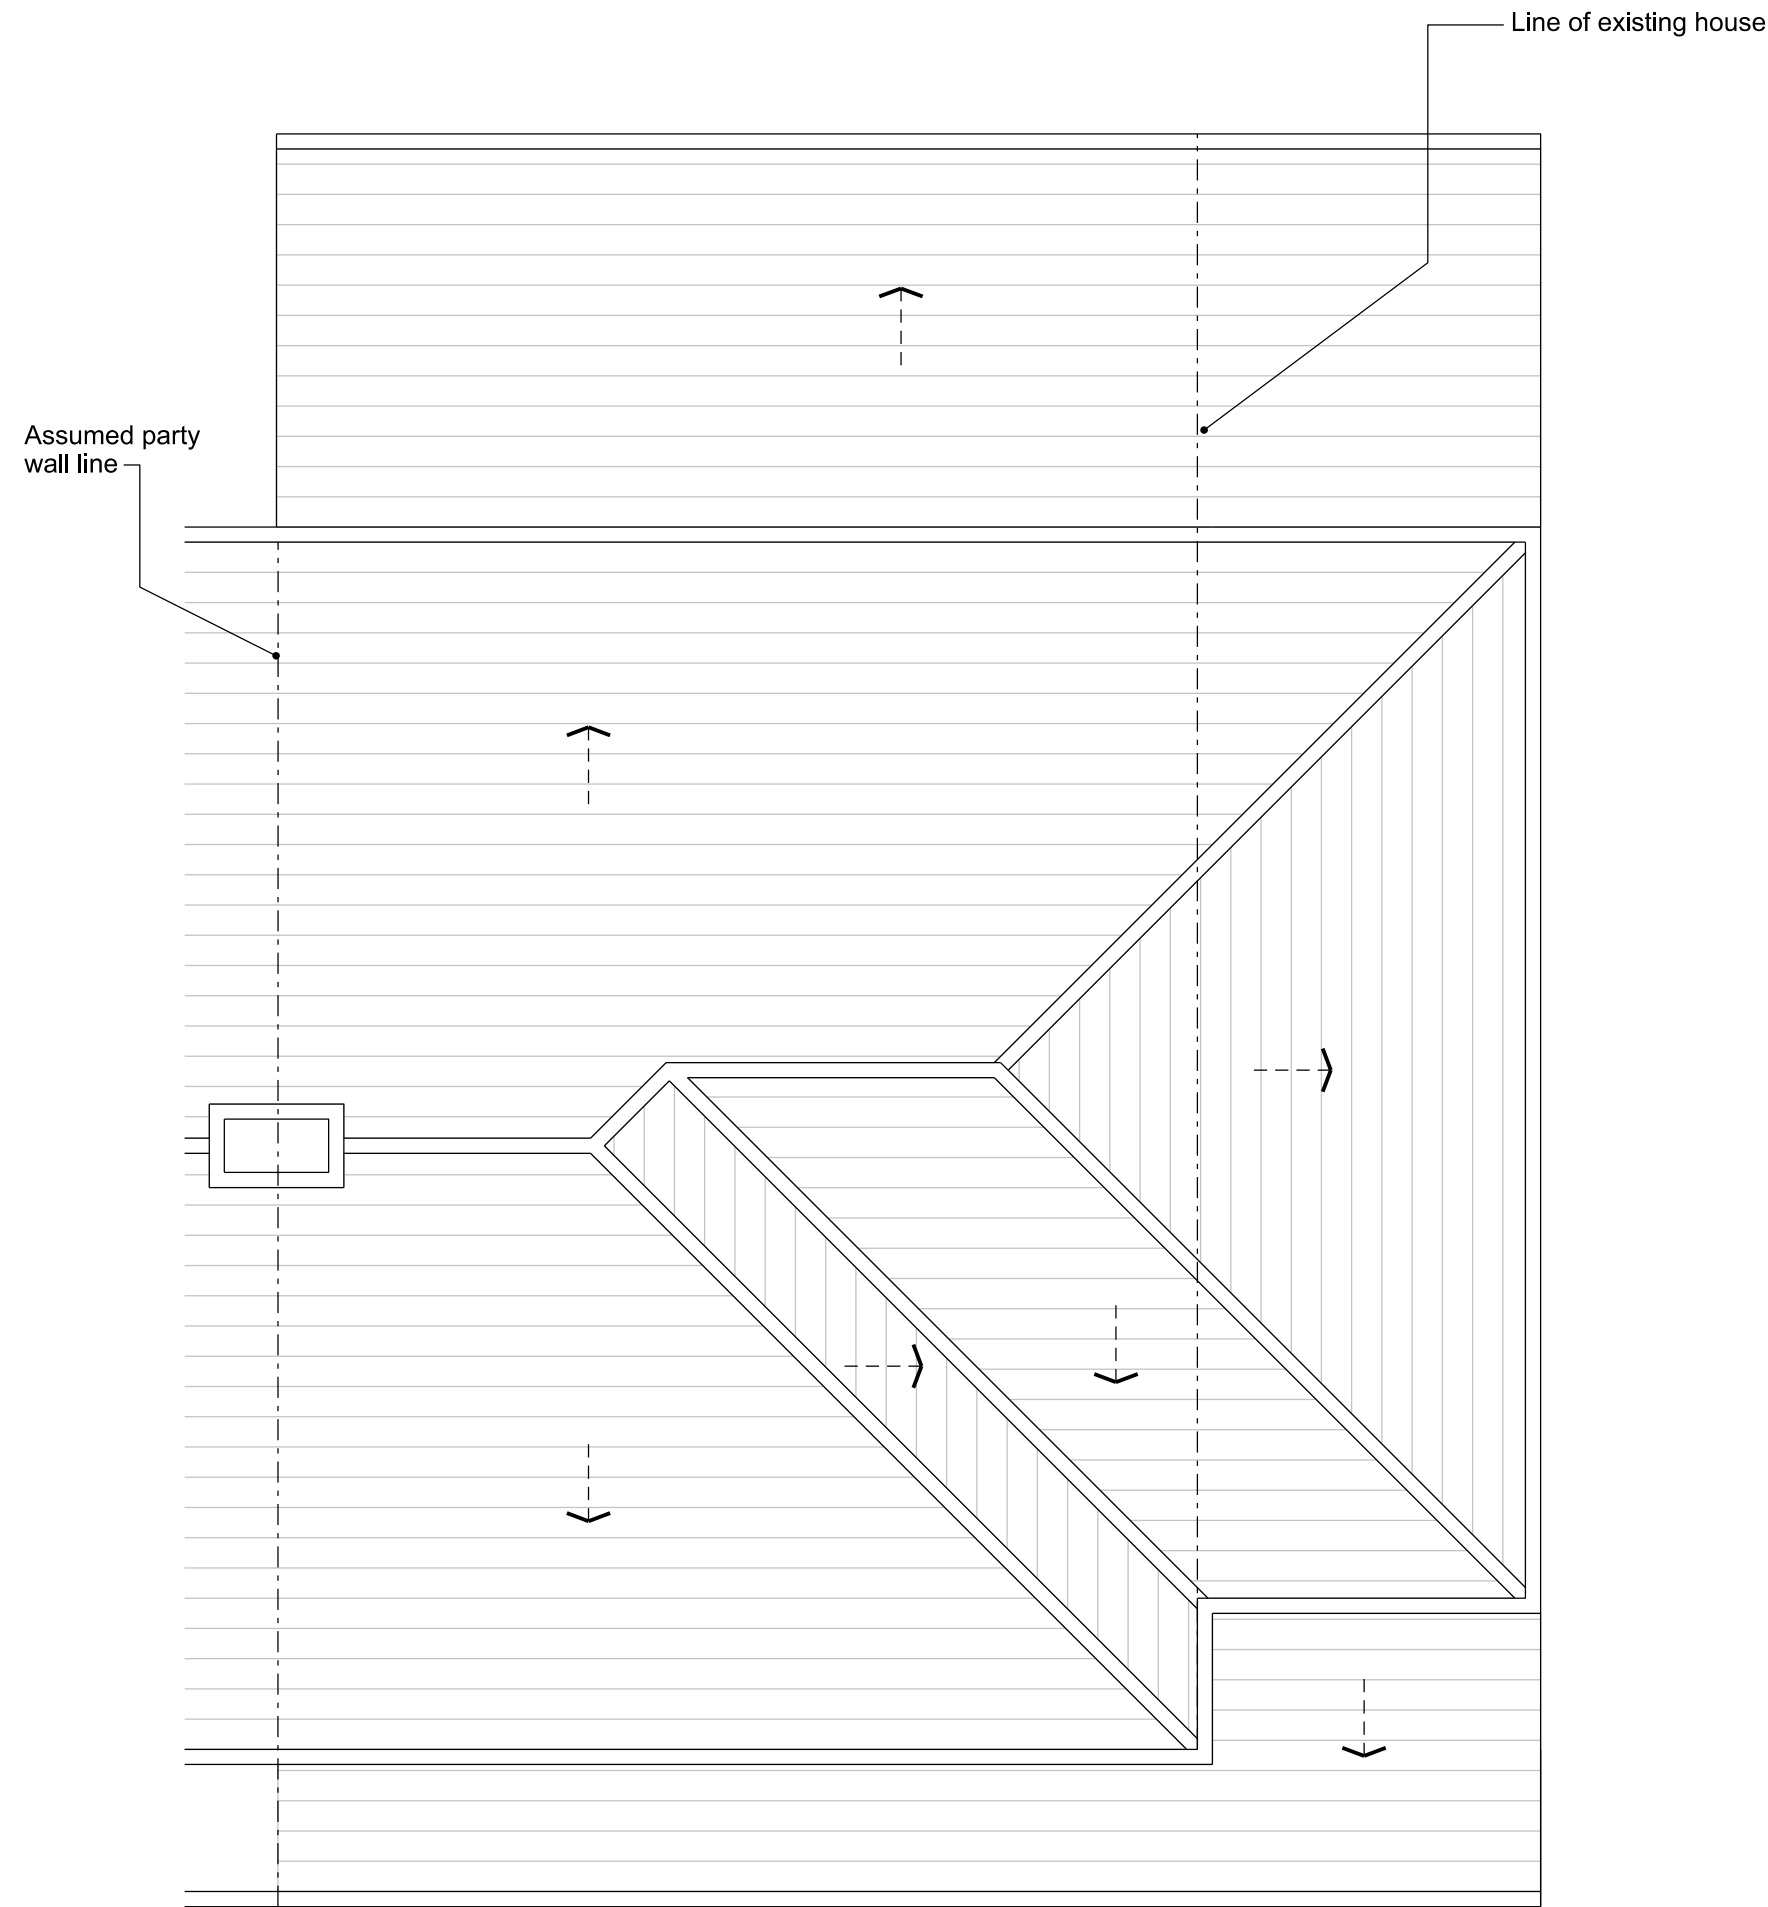


03 Proposed Roof Plan
1:50

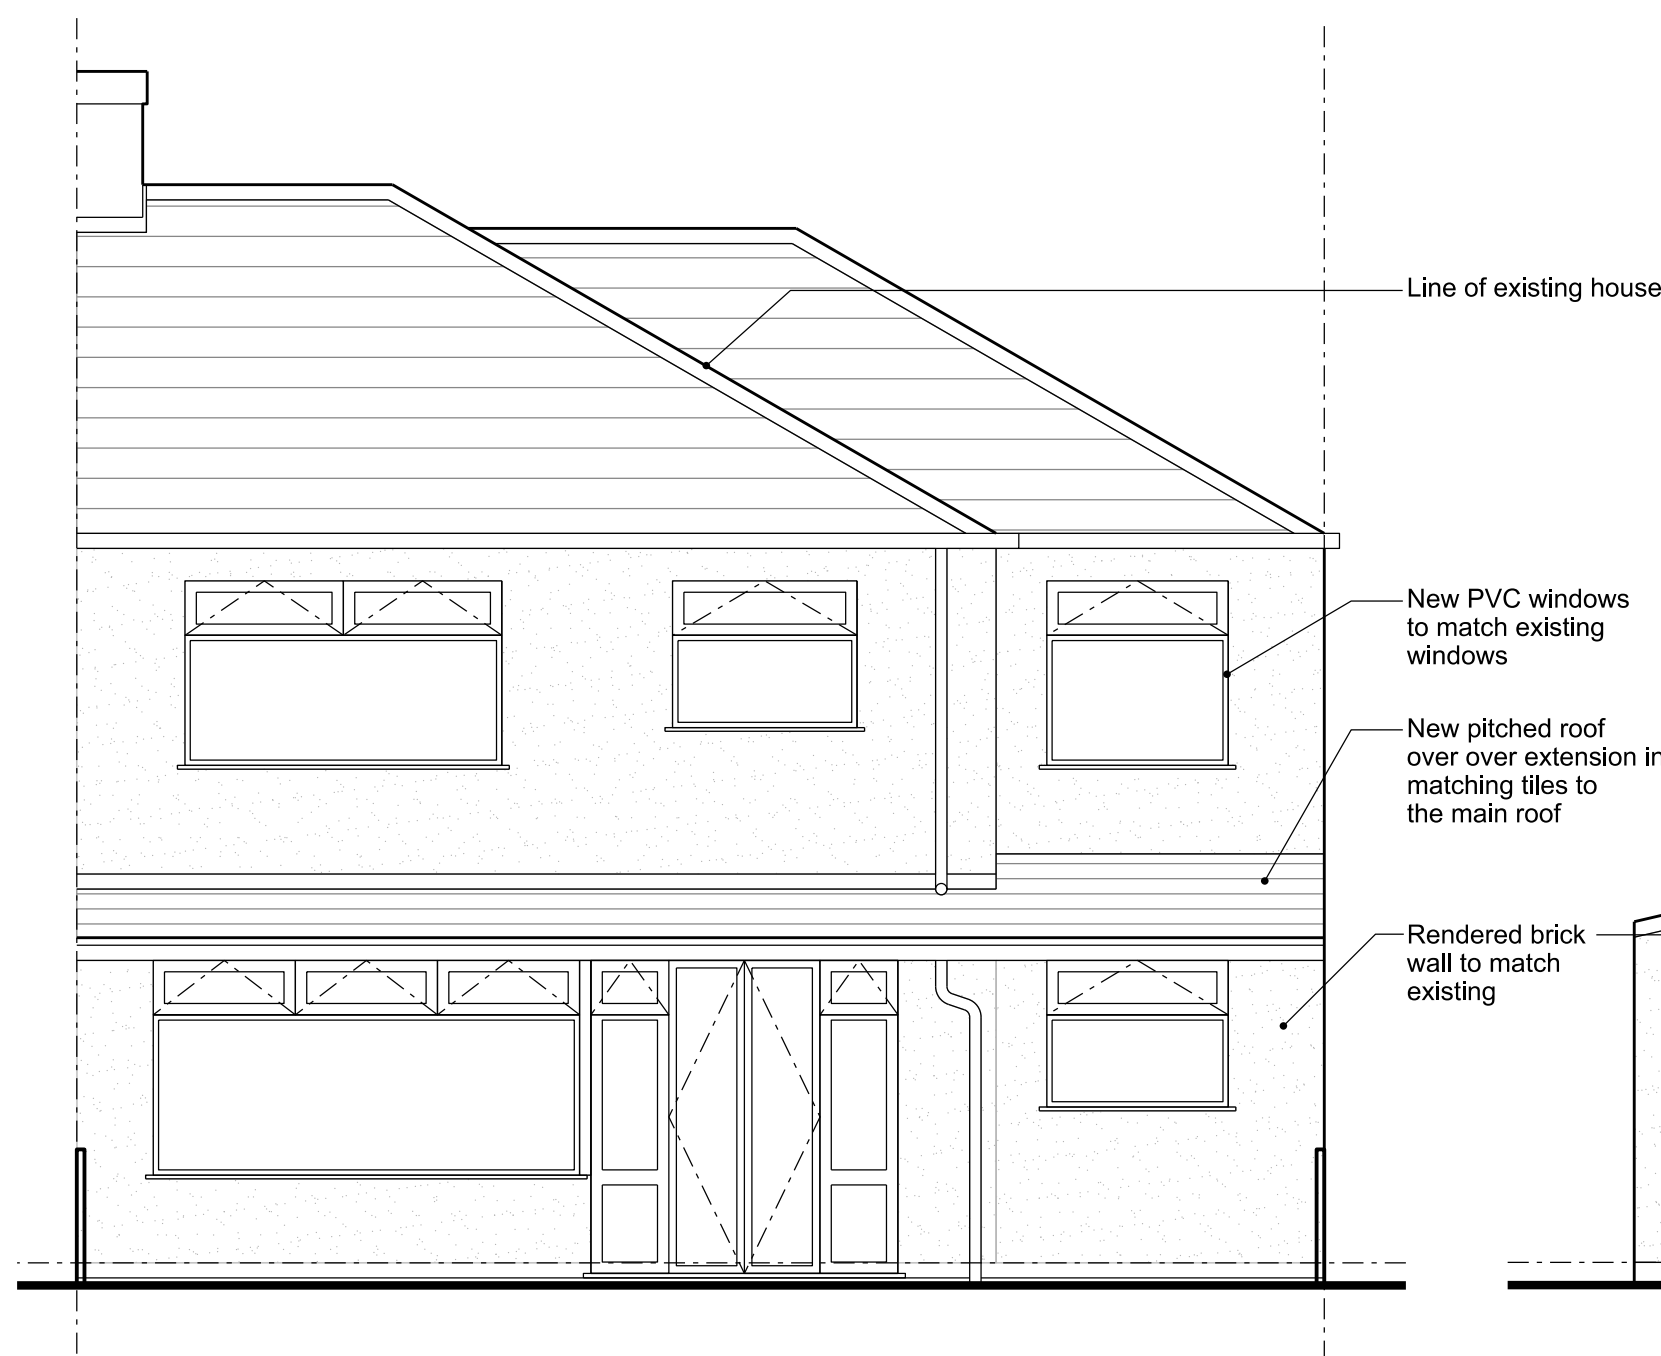

04 Proposed South West (Front) Elevation
1:50

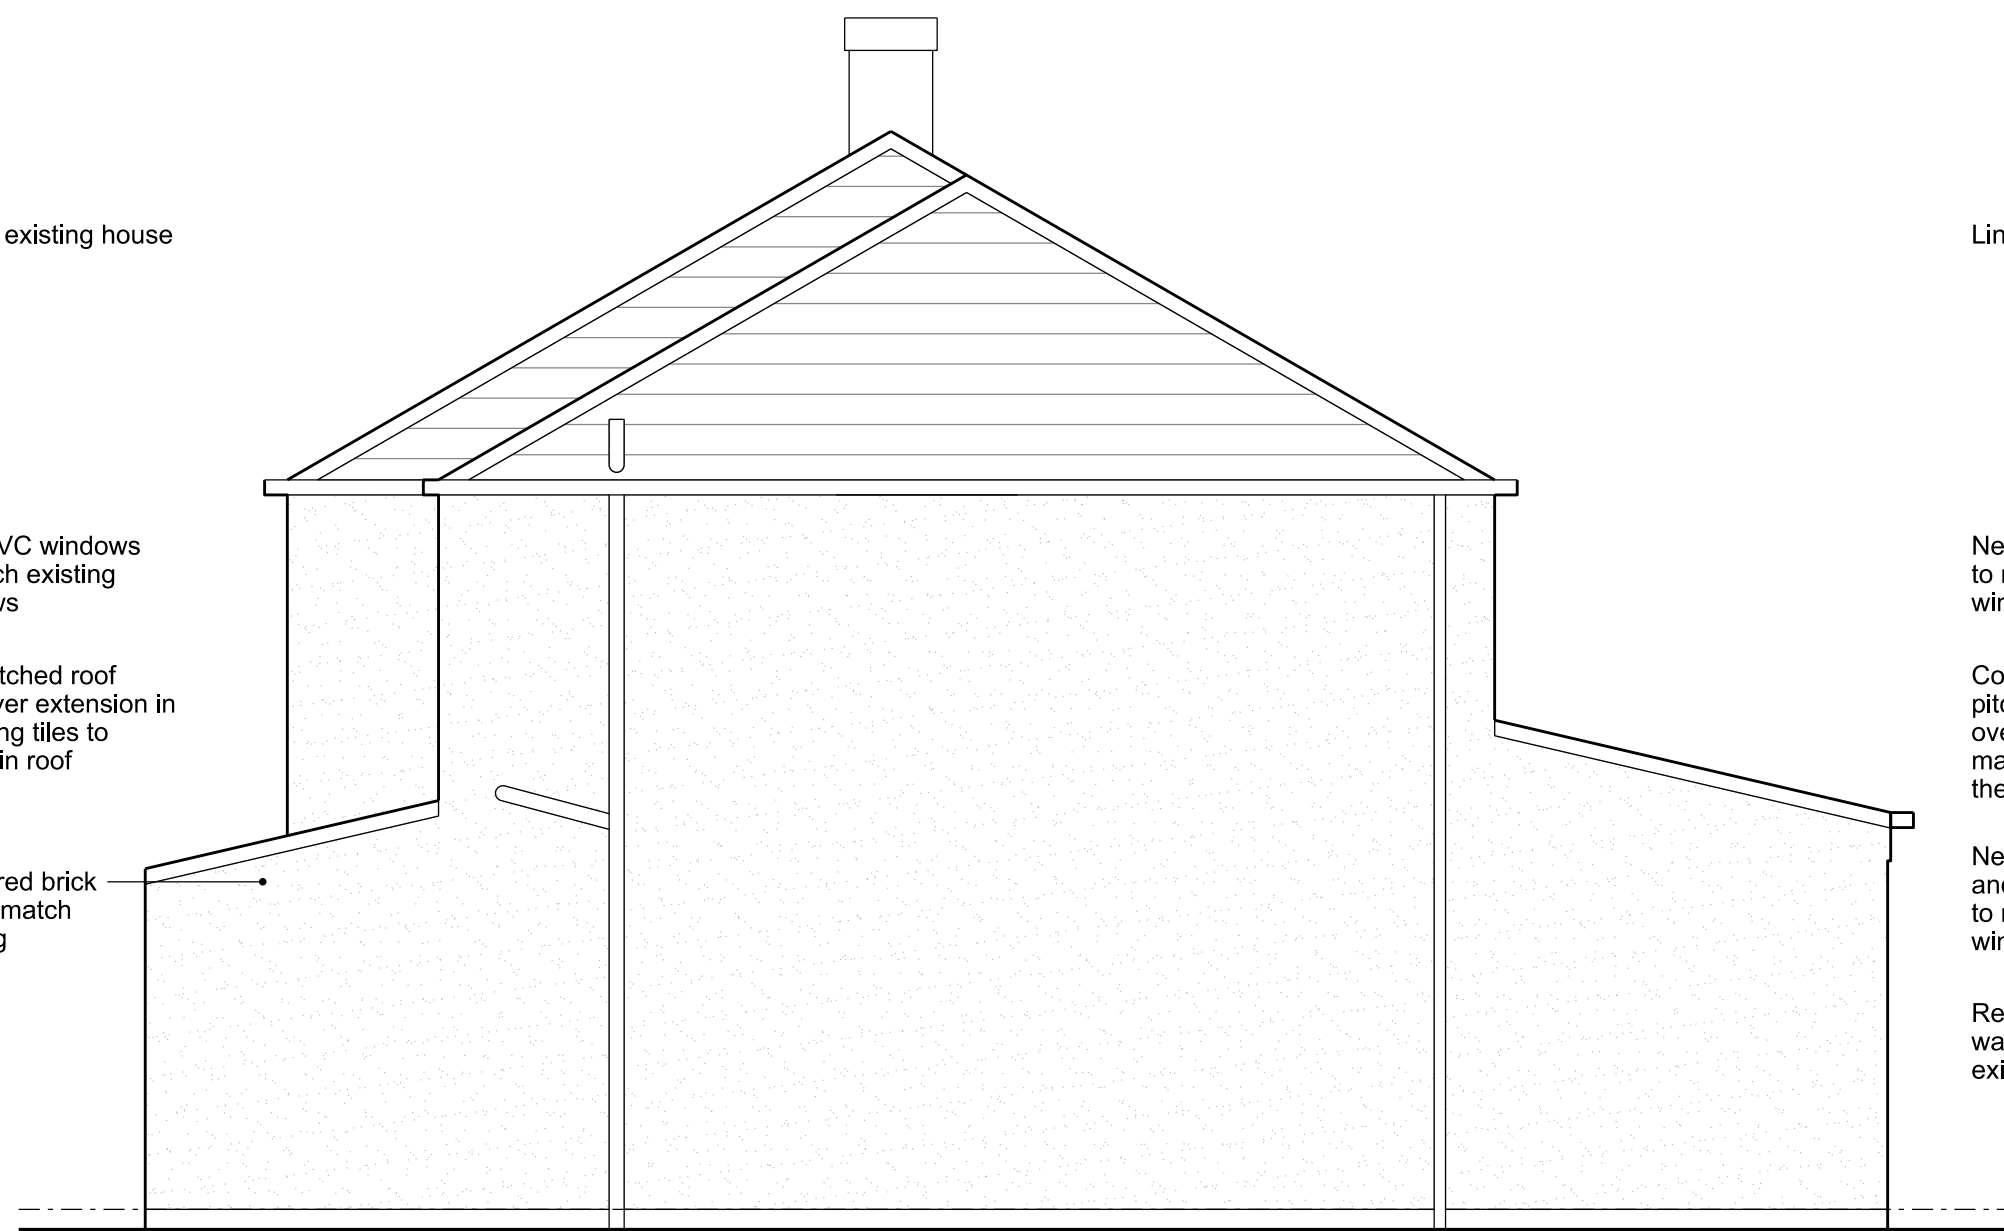

05 Proposed South East (Side) Elevation
1:50

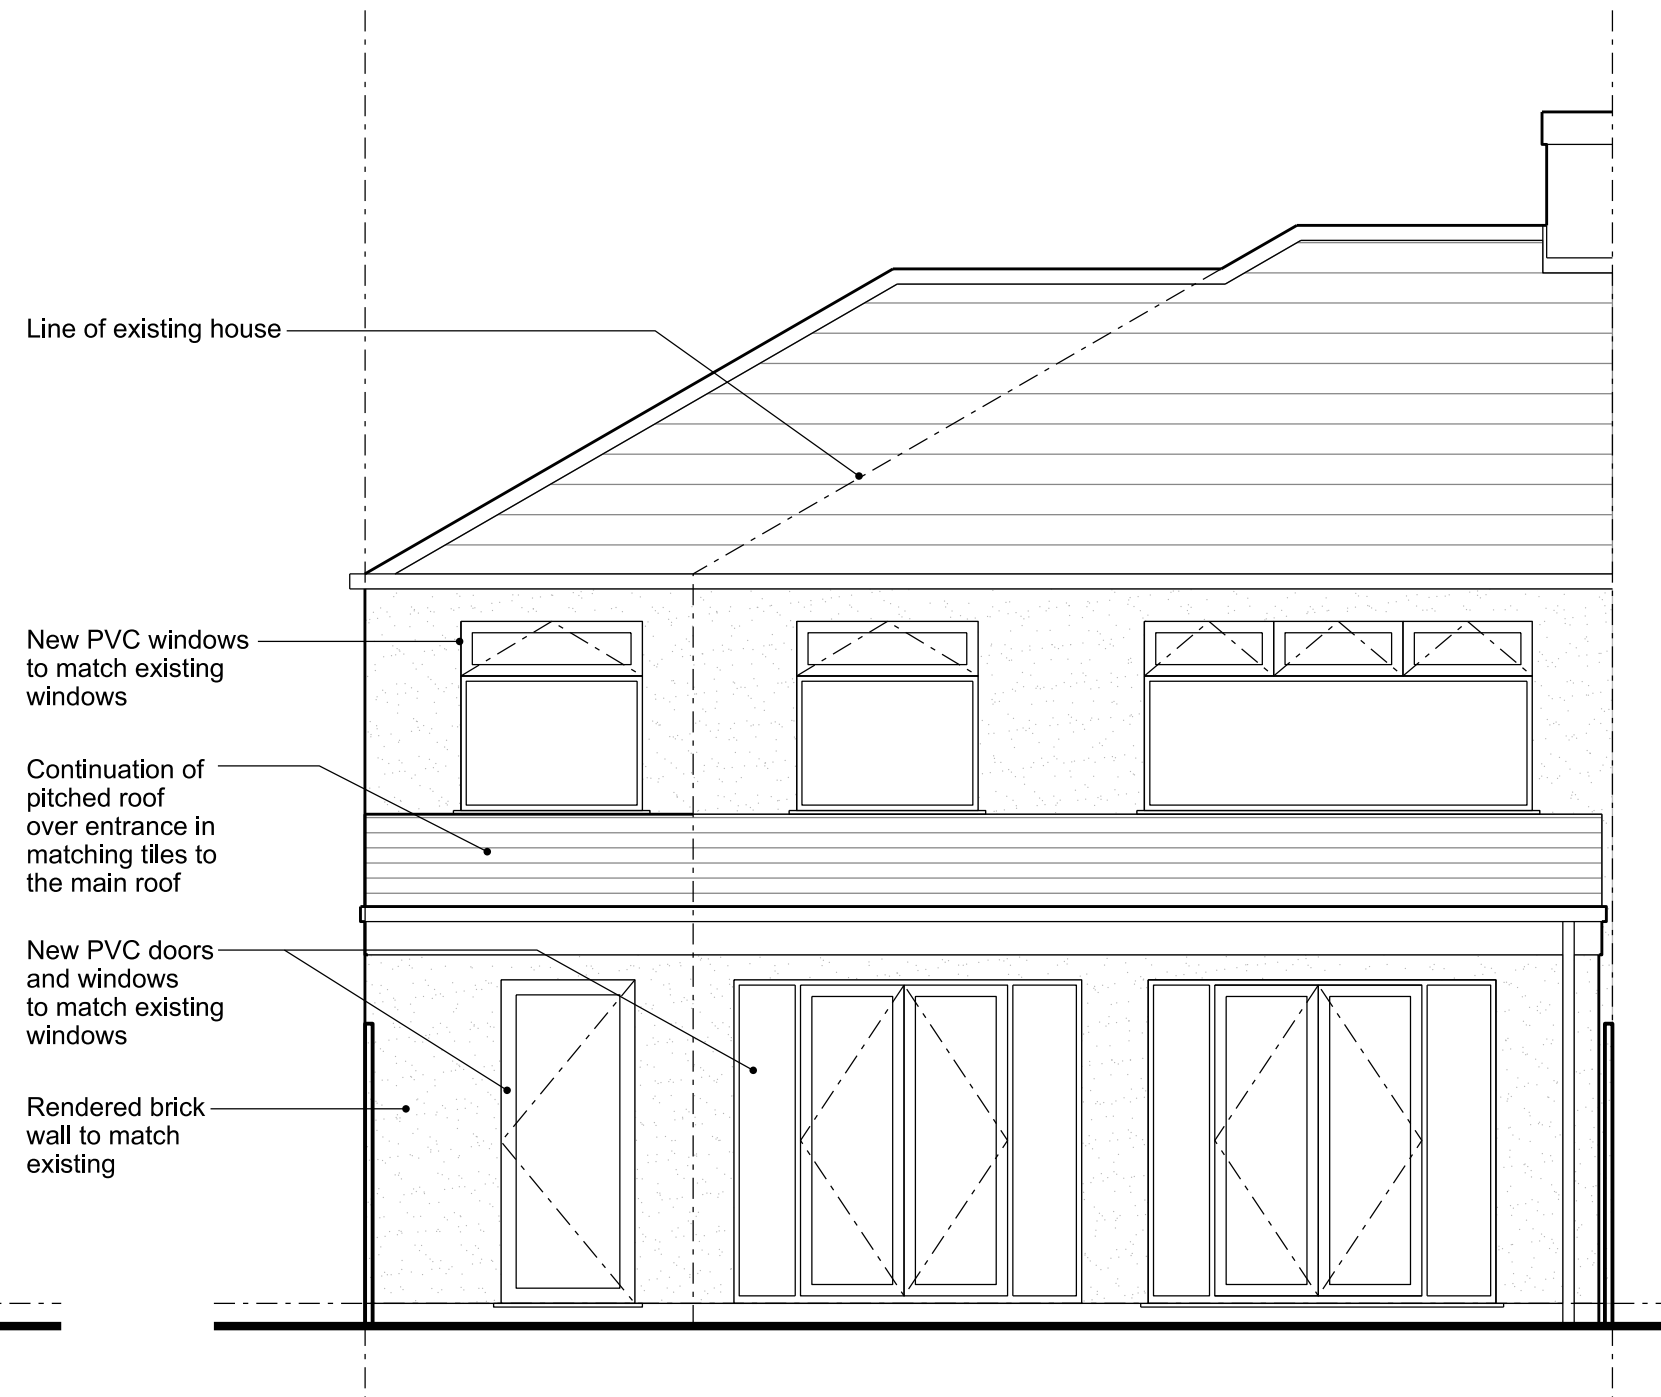



06 Proposed North East (Rear) Elevation
1:50

Safety, Health and Environmental Information

In addition to the hazards/risks normally associated with the types of work detailed on this drawing and noted in the Designer Risk Assessments and health and safety plan, note the following:
- It is assured that all works on this will be carried out by a competent Contractor working where appropriate, to be an approved method statement.
- Where applicable, significant residual risks are highlighted in the body of the drawing.


General Note

- All levels and dimensions are approximate, detailed site surveys must be carried out by Contractor before commencement on building works. All levels and dimensions to be confirmed on site.
- All existing drawing information is indicative and subject to the detailed site survey.
- Drawing is for information only.
- Do not scale from this drawing.
- This drawing is copyrighted.

 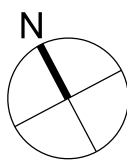

Scale bar

00	30.03.22	CH	CH	CH
Issue	Date	By	Chkd	Appd

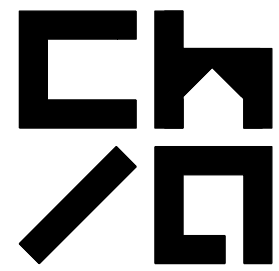

310 New Chester Road, Wirral CH62 4RH
Tel +44 (0)7898864814
www.clarkhillarchitects.co.uk

Client

Marty Ruane & Sarah Owens

Job Title

6 Acacia Avenue
Liverpool L36 5TW

Drawing Title

Proposed Plans and Elevations

Scale at A1 1:100 / 1:50

Discipline Architectural

Drawing Status
PLANNING

Job No	Drawing No	Issue
0025	CHA-DR-A-GAP-001	00