





Front Elevation as Existing

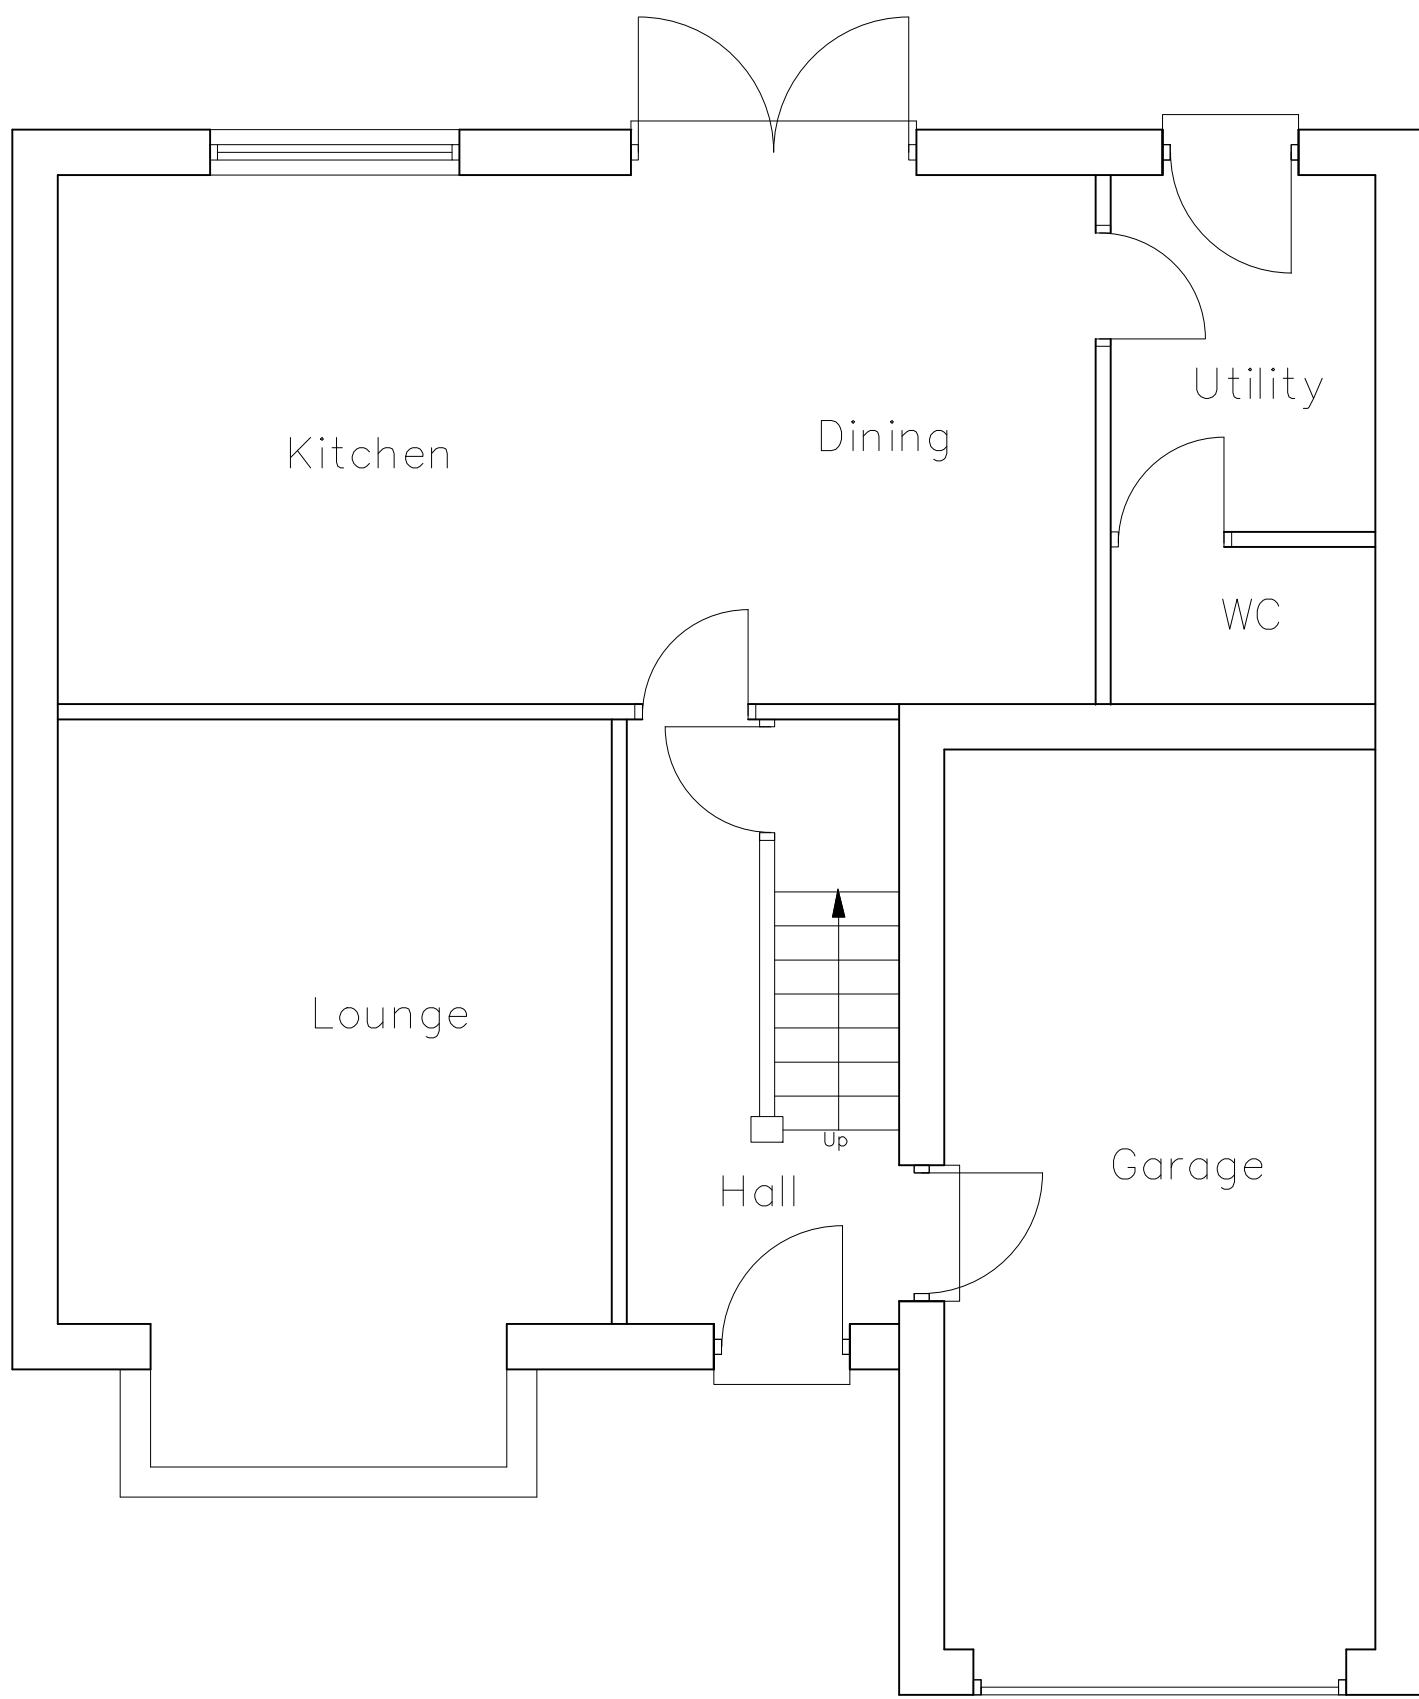

Ground Floor As Existing



Front Elevation as Proposed

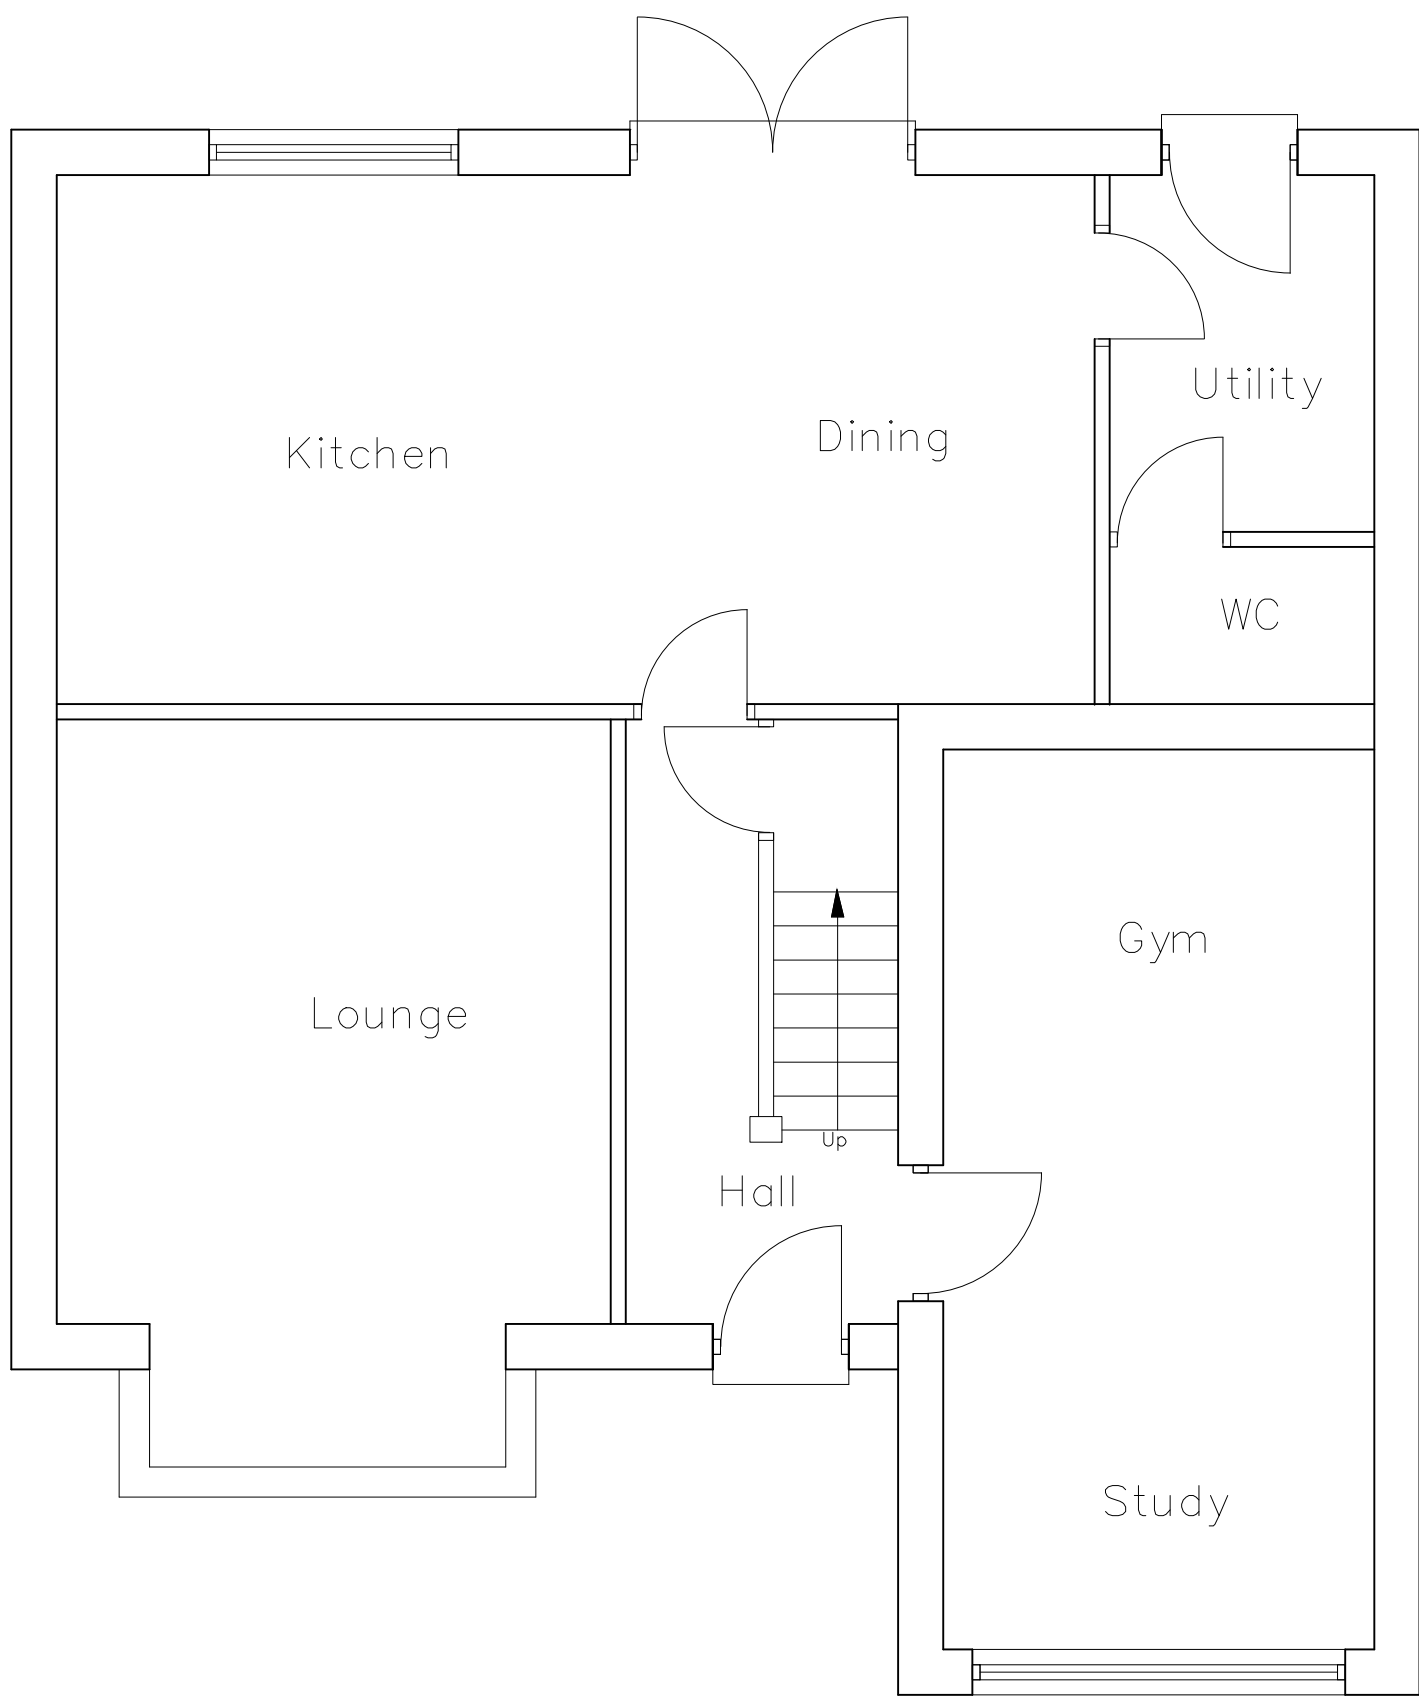

Ground Floor As Proposed

REV.	DATE	DESCRIPTION



Yarm Architectural Design

Proposed Garage Conversion at 49
Higherfield Crescent for Mr Gomes

PLANS AND ELEVATIONS AS
EXISTING AND PROPOSED

PLANNING DRAWING

SCALE 1:50	DATE 10.04.24
DRAWN J.B	
REF.	
DRAWING NO. 2024/0024/0001	REV.