




EXISTING SITE LOCATION PLAN | SCALE 1:1250

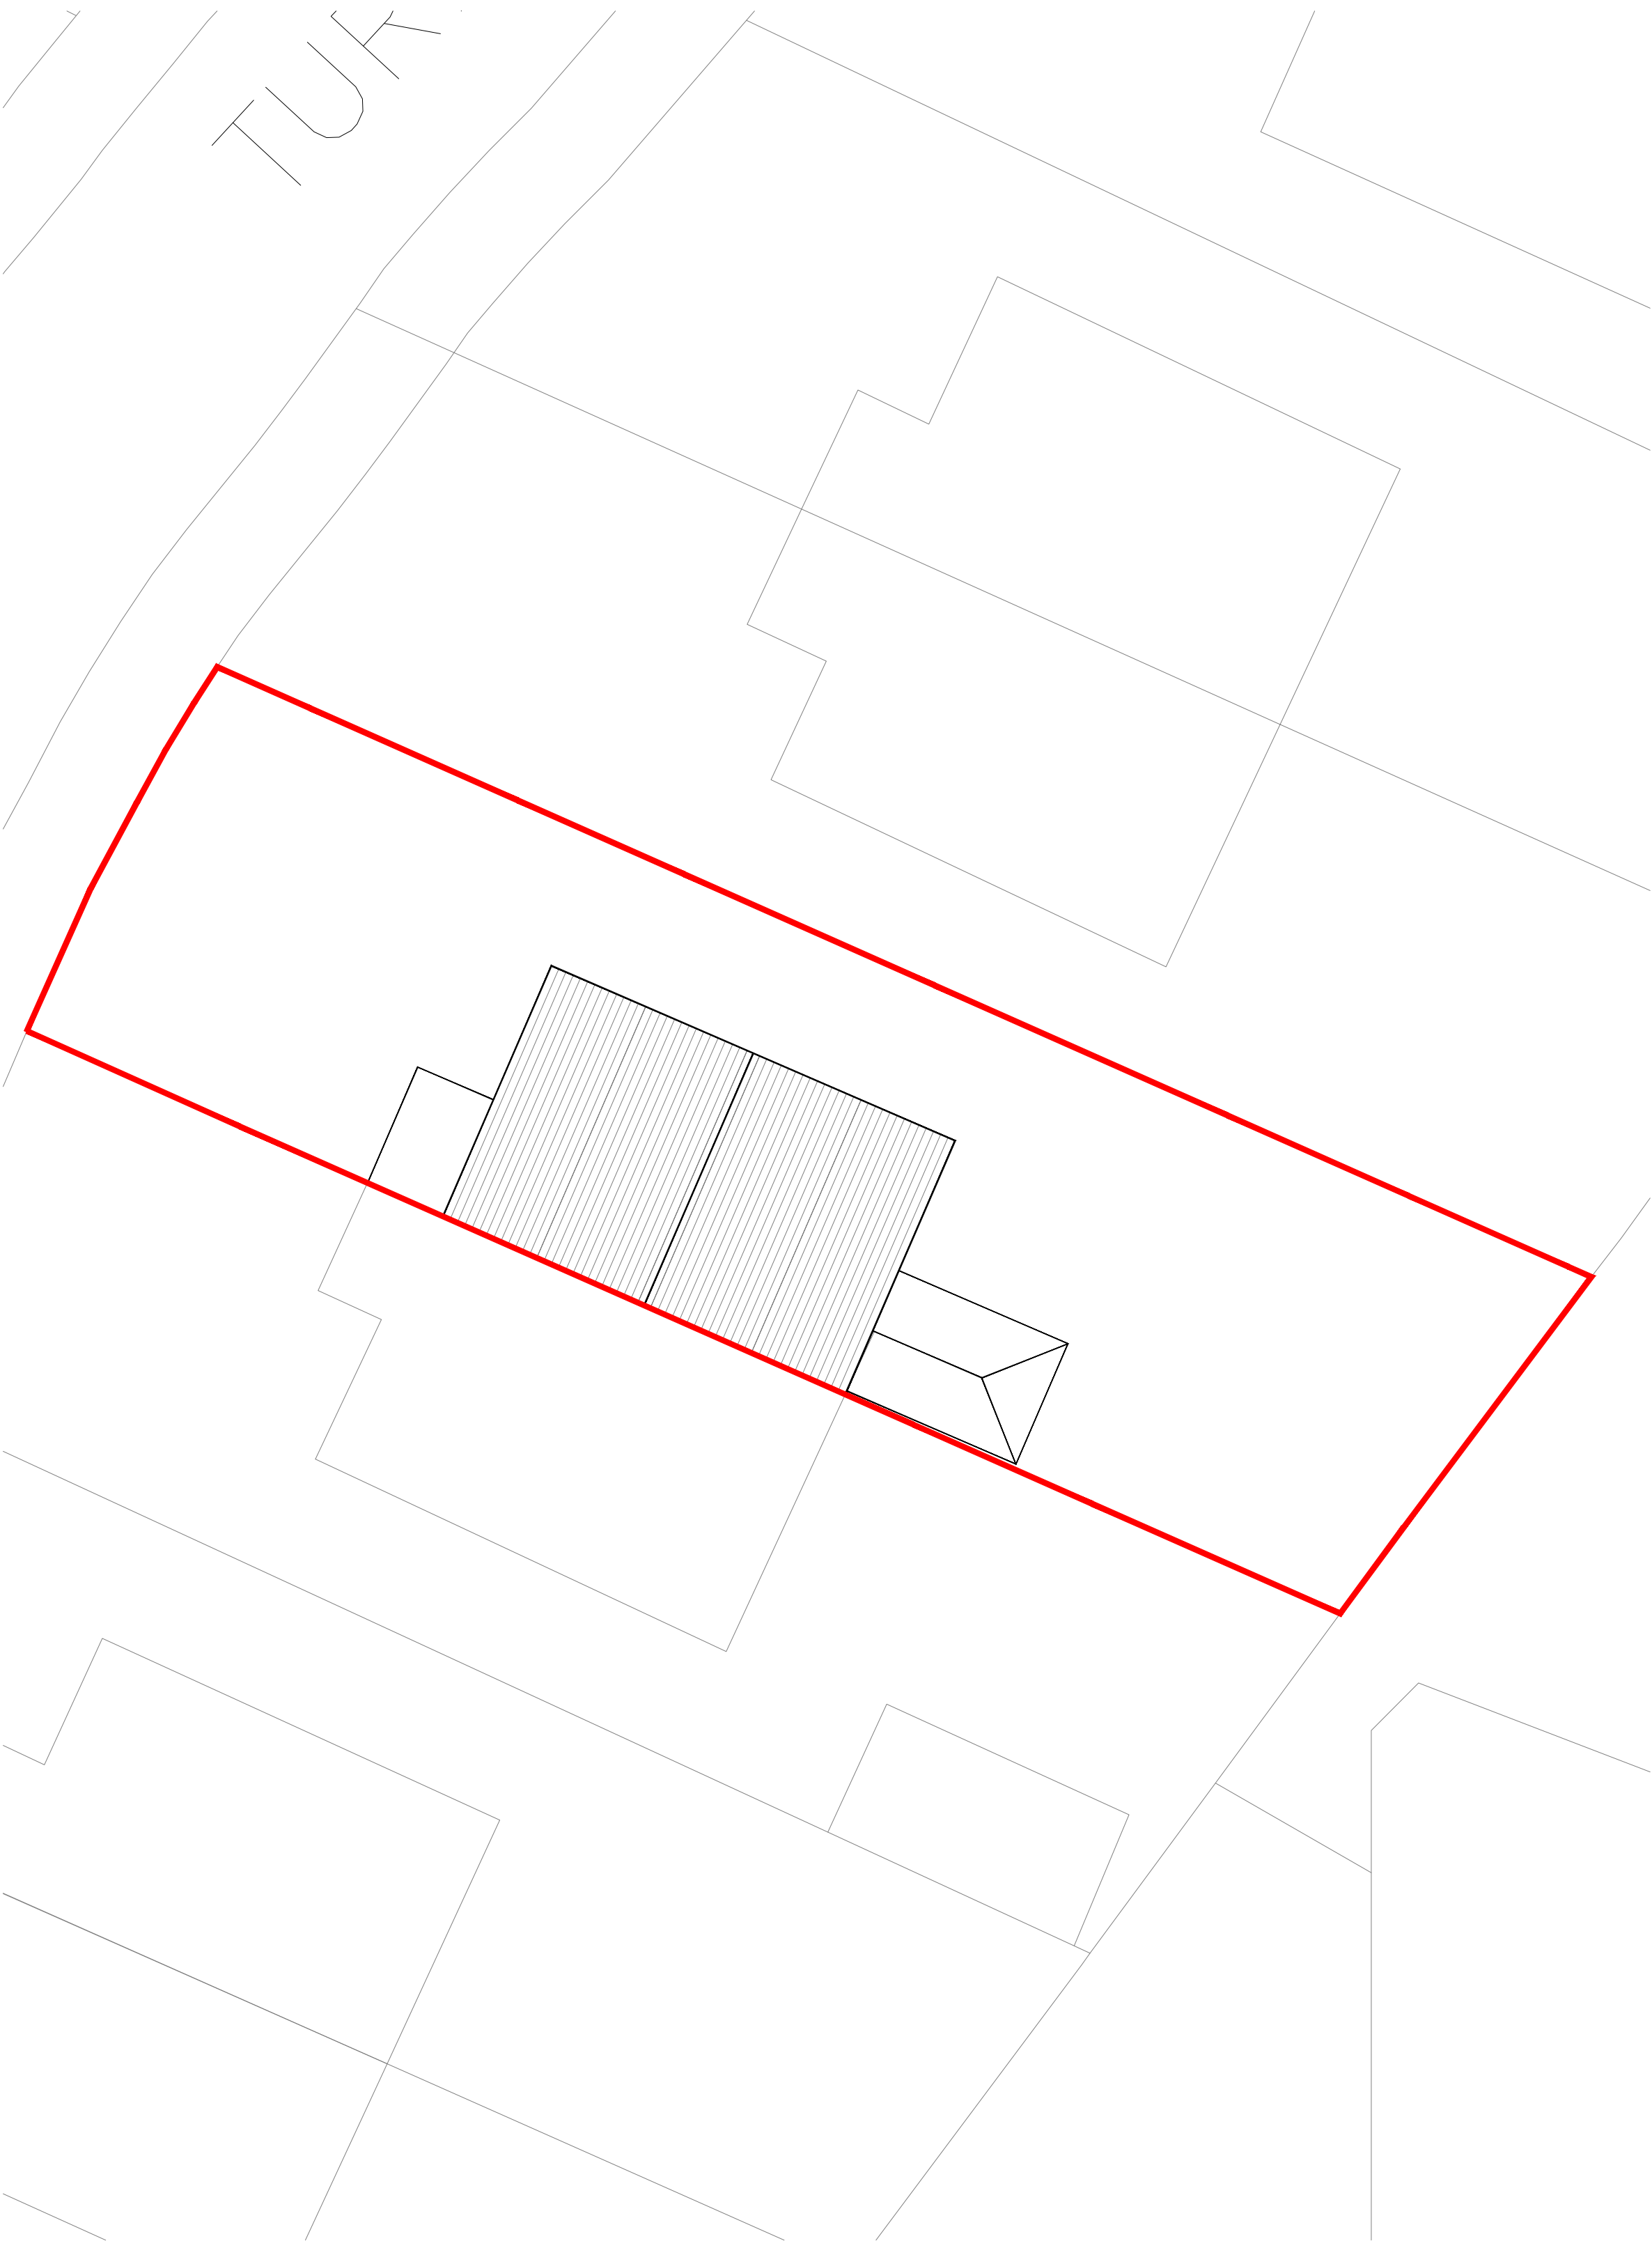

EXISTING SITE PLAN | SCALE 1:100





PROPOSED SITE LOCATION PLAN | SCALE 1:1250



PROPOSED SITE PLAN | SCALE 1:100

|                    |   |               |      |           |         |
|--------------------|---|---------------|------|-----------|---------|
| STATUS<br>PLANNING | © Copyright of PM DESIGNS. All rights reserved. ALL dimensions are in millimetres unless stated otherwise. ALL dimensions must be checked on site prior to construction and any discrepancies reported to the architect. Work is subject to change following detailed design. |               |      |           |         |
|                    | RevNo   | Revision note | Date | Signature | Checked |
|                    |   |               |      |           |         |

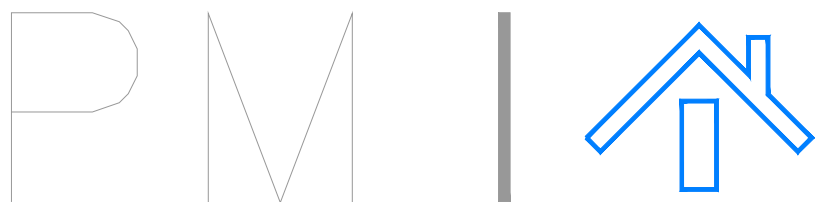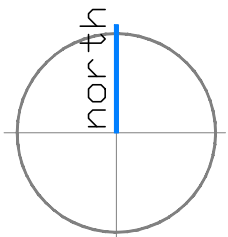

**PROJECT:** 6 TURNACRE ROAD  
LIVERPOOL  
L14 7QW

**CLIENT:** MR BARKER

**Drawing Title**  
EXISTING AND PROPOSED SITE AND LOCATION  
PLANS

Address: 222 Thomas Drive, Liverpool, L14 3LF  
Telephone: 07580804180  
Email: robertparle@pmdesigns.co.uk  
Website: www.pmdesigns.co.uk

**Drawing No.**  
A100

**Date:**  
JUNE 2022

**Scale:**  
VARIES @ A1

**Revision:**  
-

**Issue:**  
PLANNING STATUS