



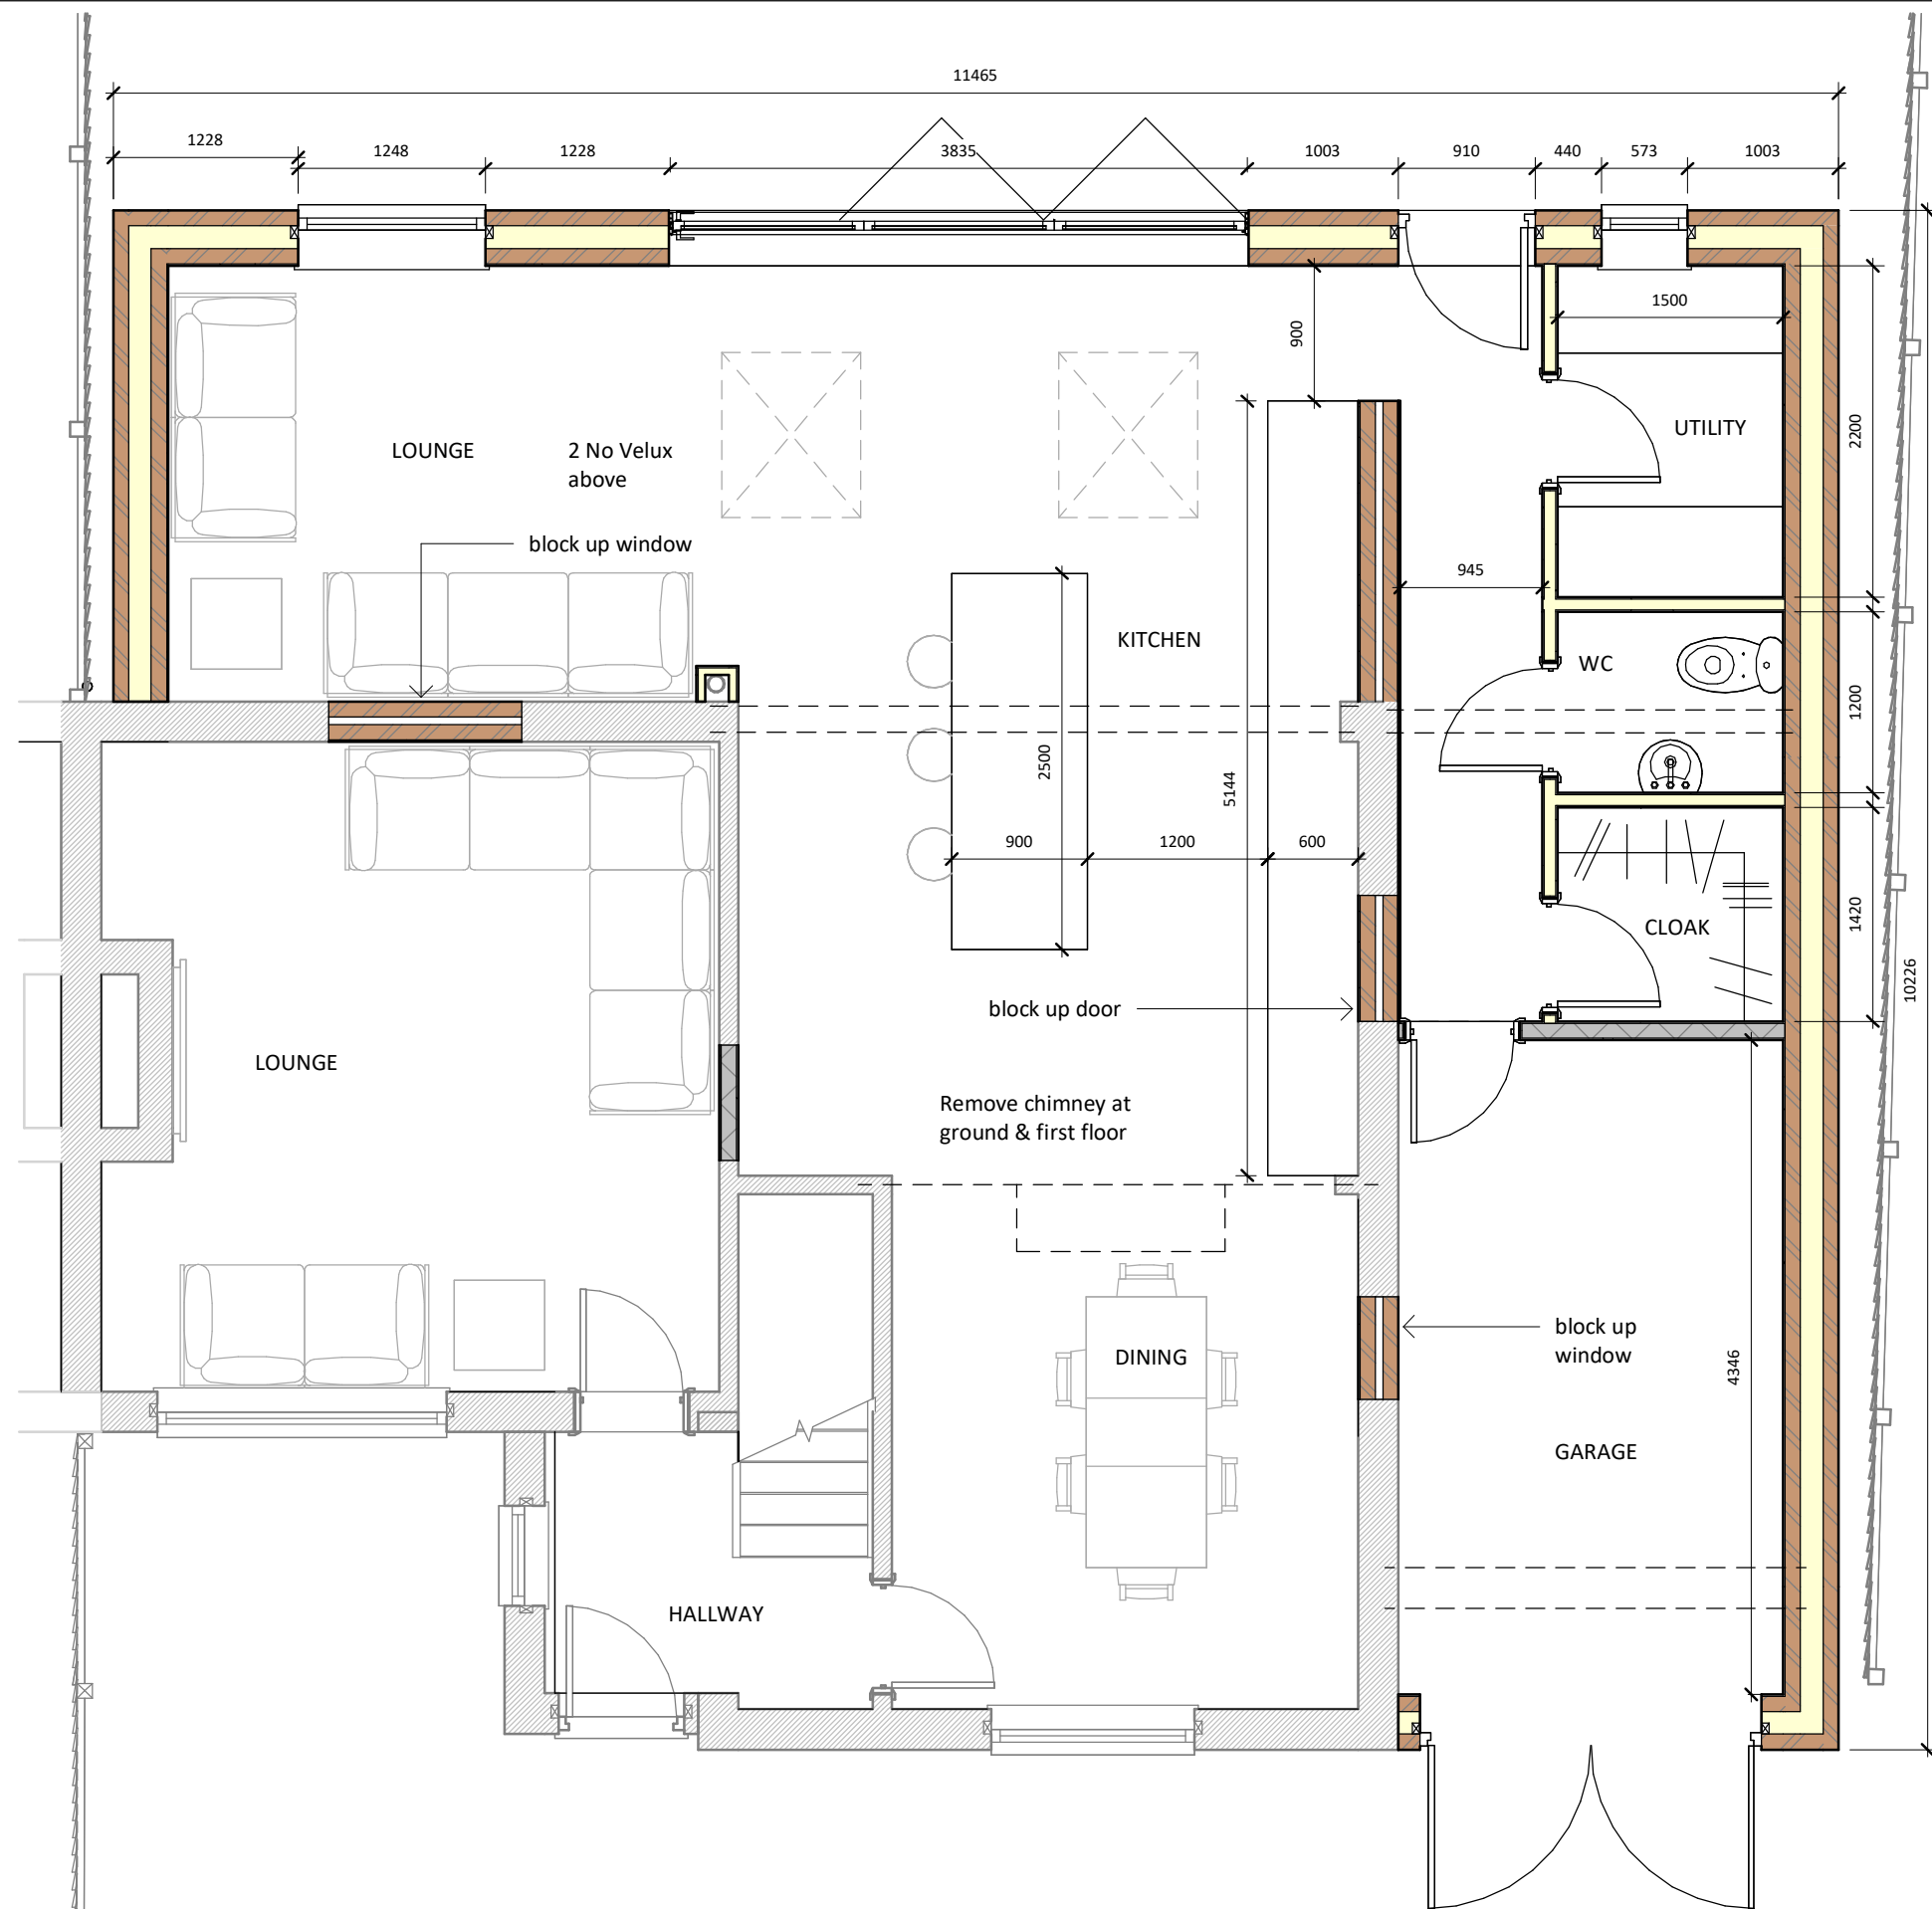

This drawing (or any part thereof) may not be copied, transmitted or disclosed to any third party or unauthorized person without the prior written permission of Future3Architecture. This drawing is to be read in conjunction with all other relevant drawings prepared by consultants and sub-contractors. Do not scale from this drawing. Work only to printed dimensions. Report any discrepancies to the Architect or representatives thereof.

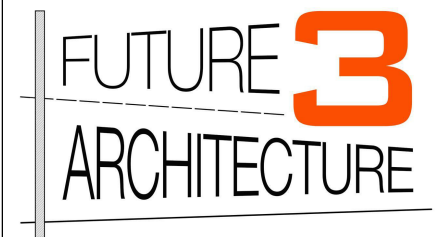

Contact:
07919222347
hello@future3.co.uk
155 Score Lane, Liverpool, L16 5EE
www.future3.co.uk

PROJECT
12 Central Avenue
Prescot
L34 1NB

PROJECT N° 24018

CLIENT
Terry Gainford

DRAWING
proposed ground floor plan

STATUS

SCALE (@ A3) 1 : 50

DRAWN BY LL

DATE 01.05.24

DRAWING NUMBER
24018 - 05

REV
A