





South Elevation

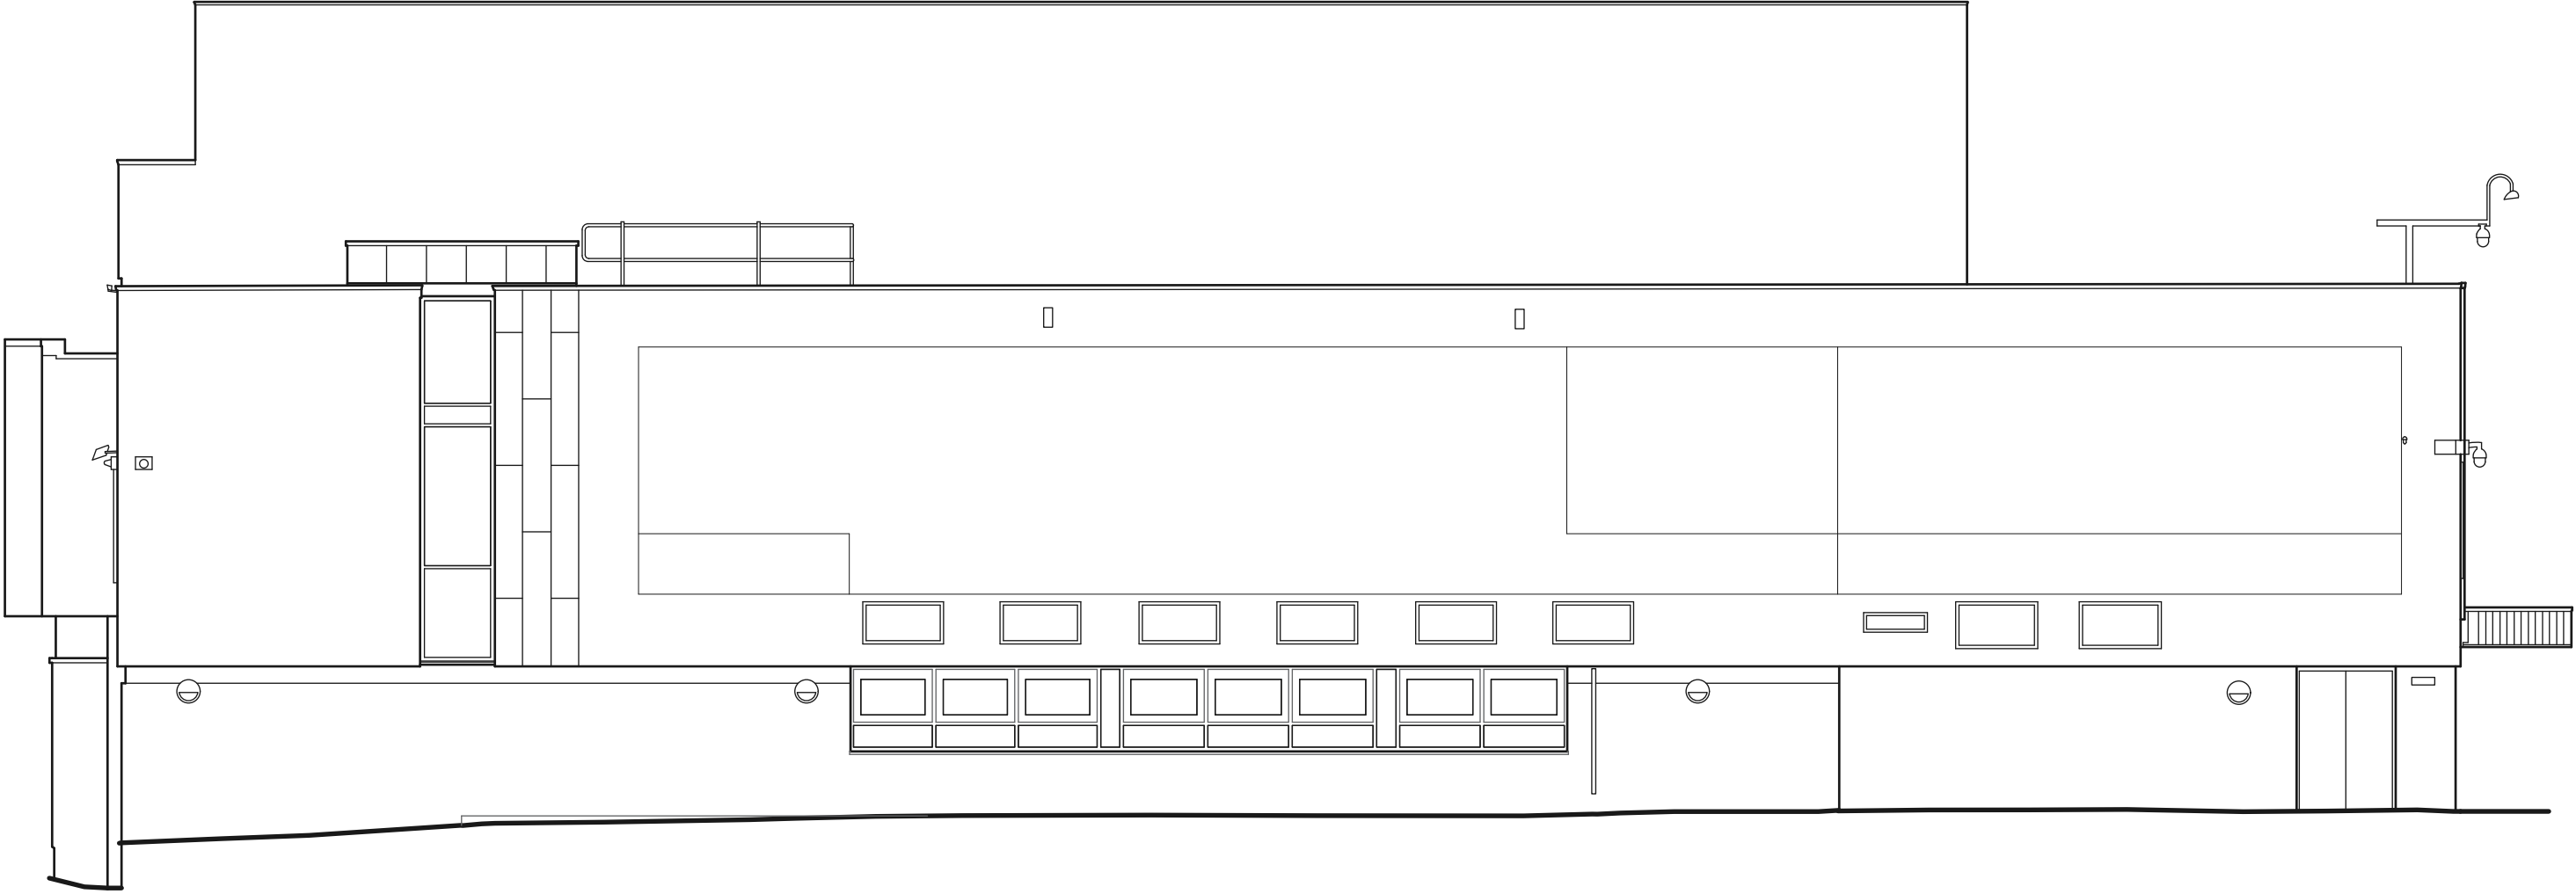

West Elevation

 

group/d
architects

groupd.co.uk
4 St Paul's Square / Liverpool / L3 9SJ
0151 542 5027
info@groupdarchitects.com

RIBA 
Chartered Practice

Status/Stage
Planning Issue
Project
SEND @ The Kirkby Centre
Address
Cherryfield Drive, L32 8XY

Scale
1:100 @ A2
Date
14/05/2025
Drawn by
JC
Title
E ELEVATIONS
Dwg No
24038 SU 200 C

Rev	Date	Description
-----	------	-------------