

Scale Bars		TO BE USED ONLY AS GUIDANCE			
1:100	mm	0	1000	2000	3000
1:200	mm	0	1000	2000	3000
1:500	M	0	5	10	15
1:1250	M	0	10	20	30

NOTES

- All dimensions and levels are to be checked on site.
- Any discrepancies are to be reported to the architect before any work commences
- This drawing shall not be scaled to ascertain any dimensions. Work to figured dimensions only.
- This drawing shall not be reproduced without express written permission from AEW.
- Title overlay drawings and ownership boundaries are produced using all reasonable endeavors. AEW cannot be responsible for the accuracy or scale discrepancy of base plans supplied to them.
- All works are to be undertaken in accordance with Building Regulations and the latest British Standards.
- All proprietary materials and products are to be used strictly in accordance with the manufacturers recommendations

This drawing contains the following model files: -
12211-AEW-BF-XX-M3-A-0005


CDM 2015

Client notified of duties: 14/06/21
Principal Designer: Nationwide CDM
Unless noted below, all known hazards have been highlighted on the drawing.




Proposed North West Elevation

Scale @ 1 : 200

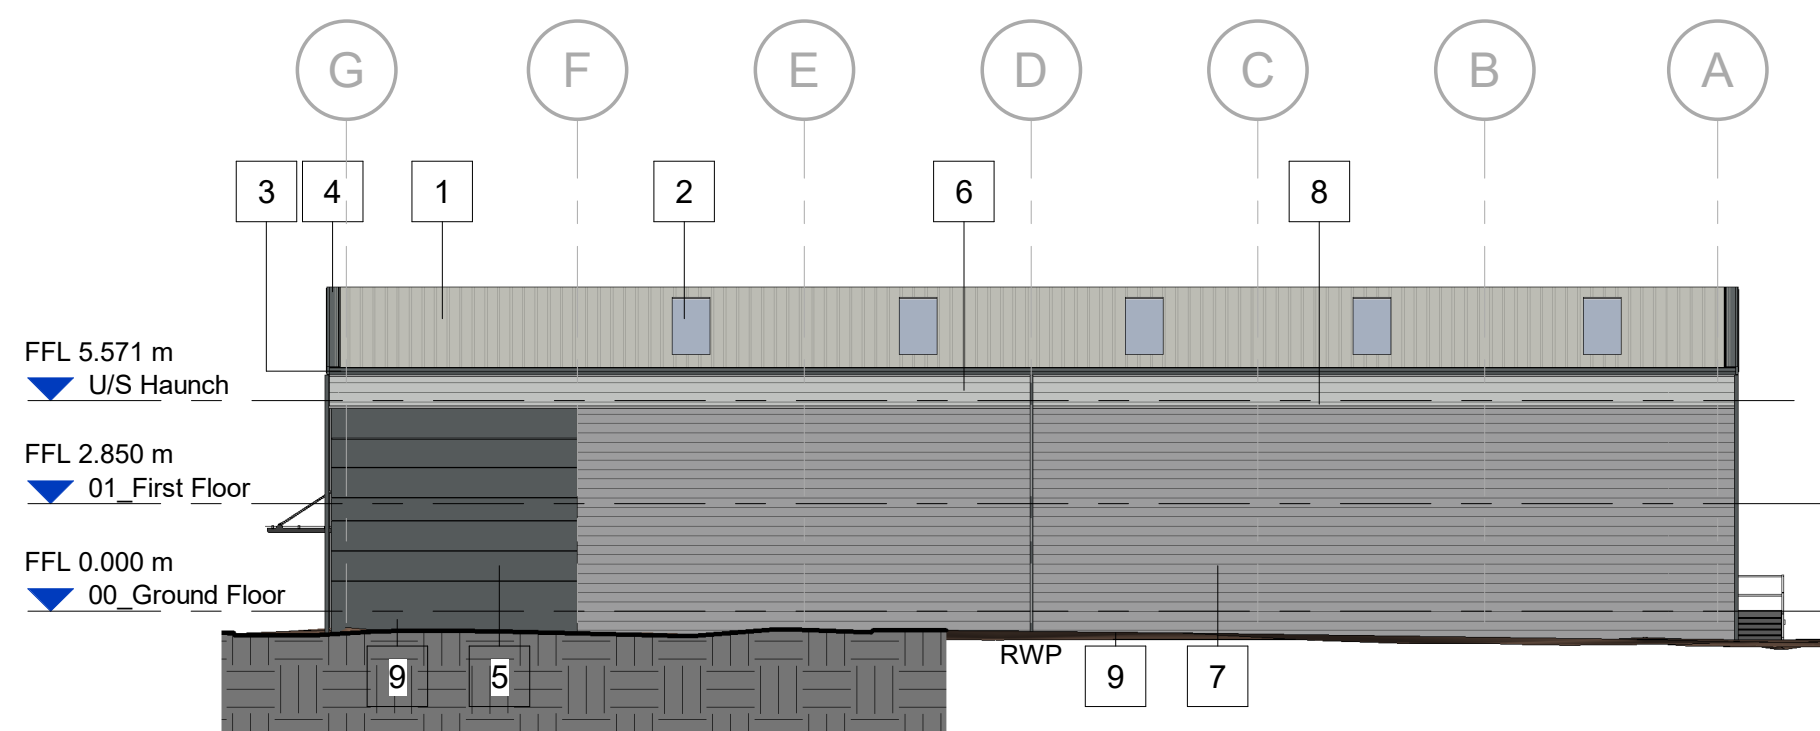

Proposed South West Elevation

Scale @ 1 : 200

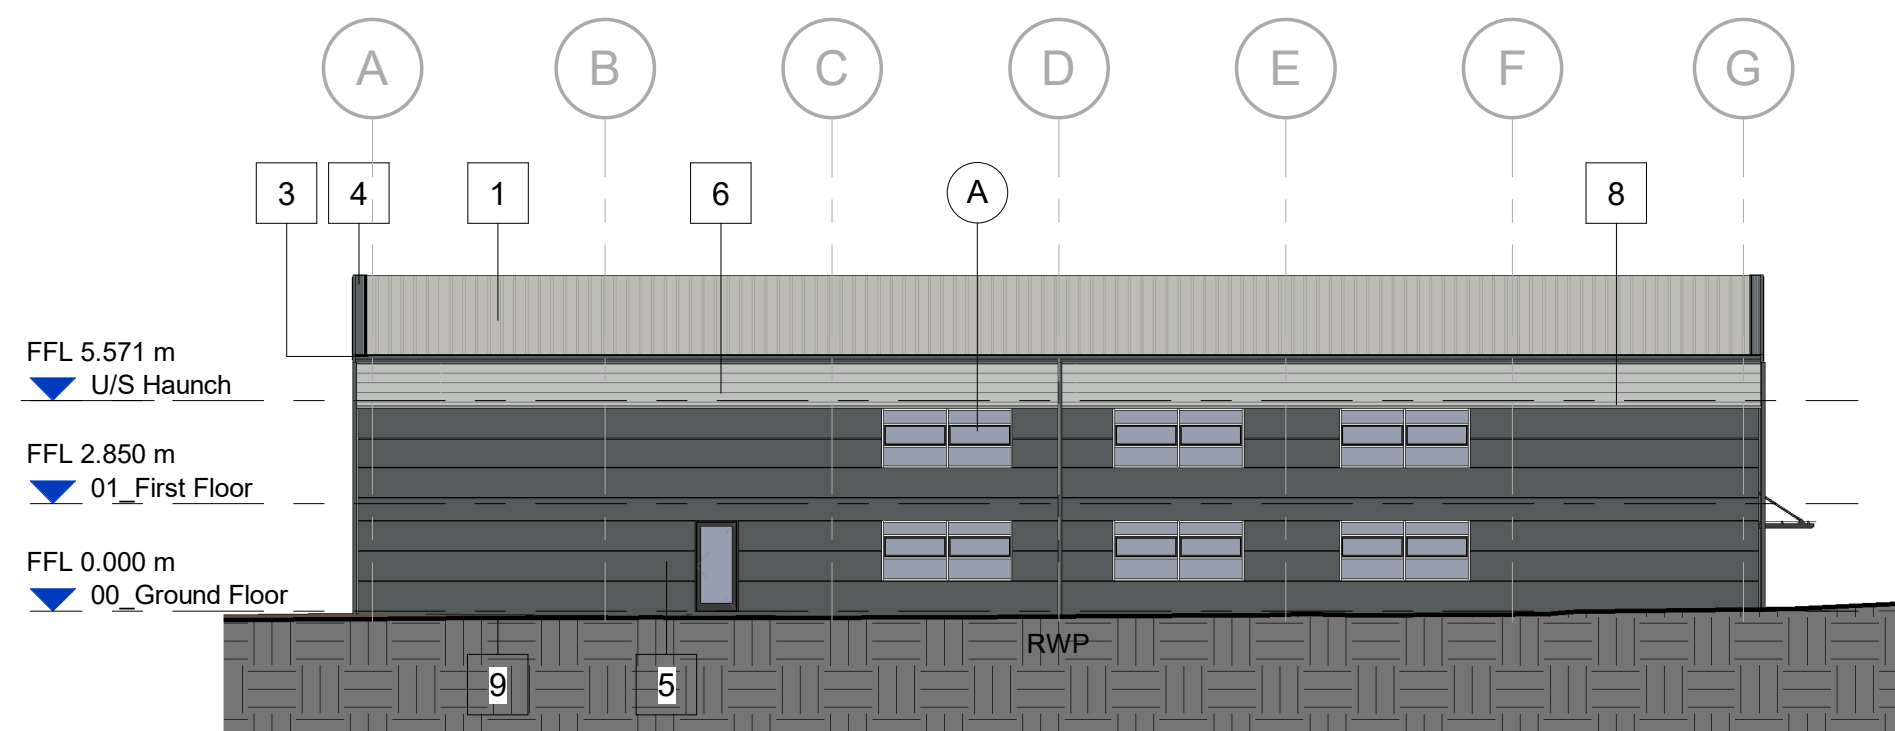

Proposed North East Elevation

Scale @ 1 : 200

BUILDING FABRIC - MATERIALS SCHEDULE

1	Roof Cladding – Trapezoidal Profile (MW5RS) Colorcoat HPS200 Ultra – Goosewing Grey (RAL 7038)	A	Glazing – Window section Aluminium framed, PPC Slate Grey (RAL 7012) Double glazed infill units
2	Rooflights GRP, in-plane, non-fragile, triple skinned Translucent	B	Office Entrance – Canopy Cantilevered Glazing, matched to Curtain Walling Steel arm supports, PPC Slate Grey (RAL 7012)
3	Rainwater Goods & Gutters (square) Outboard, proprietary plastisol coated pressed metal PPC Slate Grey (RAL 7012)	C	Office Entrance – Personnel Access Doorset Aluminium framed (TB), PPC Slate Grey (RAL 7012) Double glazed infill units (matched to Curtain Wall)
4	Verge Flashing Profiled plastisol coated pressed metal PPC Slate Grey (RAL 7012)	D	Personnel Access / Escape Doorset Galvanised Steel, PPC Silver Metallic (RAL 9006) Thermally insulated core
5	Wall Cladding – Type 1, Micro-Rib Profile Colorcoat Prisma – Slate Grey (RAL 7012)	E	Operational Door – Level Access Sectional Insulated Shutter Plastisol Coated finish, Grey Aluminium (RAL 9007)
6	Wall Cladding – Type 2, Trapezoid Profile (1000/32R) Colorcoat Prisma – Oyster (RAL 7035)	F	Building Signage Zone (Detail subject to separate application)
7	Wall Cladding – Type 3, Trapezoid Profile (1000/32R) Colorcoat Prisma – Silver Metallic (RAL 9006)		
8	Cladding Transition Flashing Profiled plastisol coated pressed metal PPC Slate Grey (RAL 7016)		
9	Cladding Base Drip Flashings Profiled plastisol coated pressed metal PPC finish to match above cladding		



Proposed South East Elevation

Scale @ 1 : 200

P04	17/05/22	General Update	DJS	DRS
P03	25/02/22	General Update	DJS	DRS
P02	11/02/22	Planning Issue	CF	DRS
P01	23/12/21	Initial Issue	EF	CF
Rev	Date	Description	Drawn by	Checked By

Status	Purpose of Issue
S2	For Information

drawing stage	Planning
client	

Network Space Land Limited

project

Sovereign Business Park, Huyton

drawing title

Unit F - Proposed GA Elevations

date	Dec 21	drawn	EF
scale @ A1	As indicated	checked	CF

Rev P04

12211-AEW-BF-ZZ-DR-A-0557

project

drawing title

Unit F - Proposed GA Elevations

aew architects
0161 214 4370
www.aewarchitects.com