



refer to street
scenes for linking
boundary walls


Front Elevation [East]



Front Elevation [North]



Side Elevation [West]

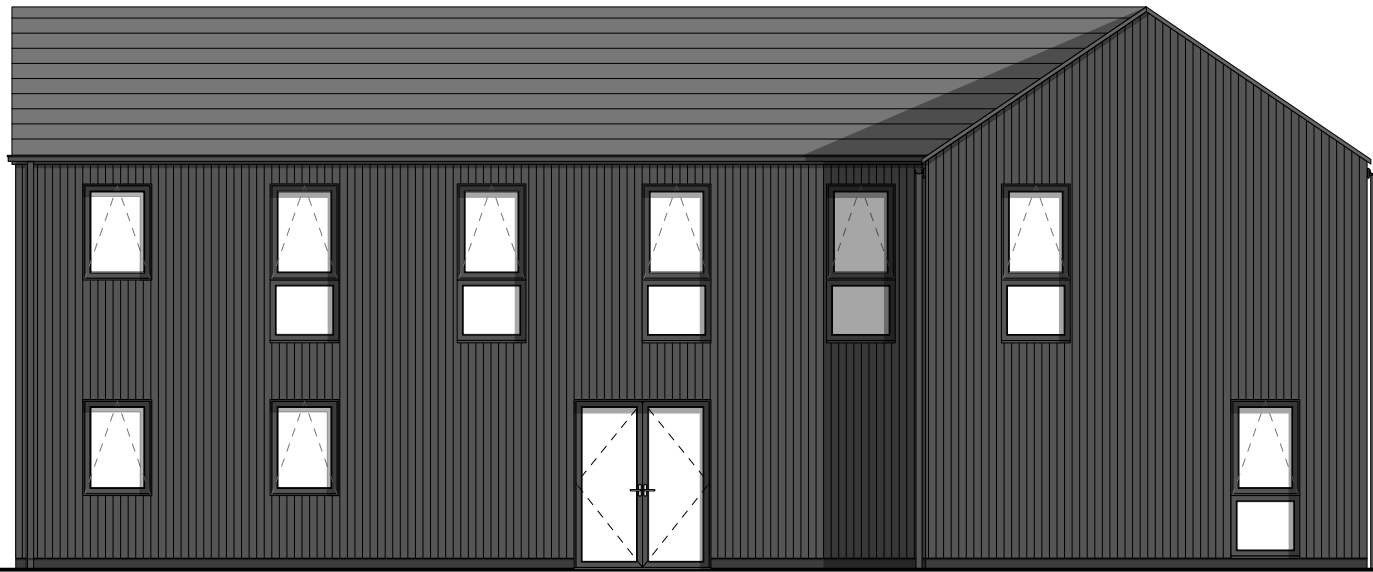

Rear Elevation [South]

OFD Apartment Block F - Elevations

Drawing Title: OFD Block F Elevations
Date: 14.10.2025
Drawing no: 1367 - 173
Scale: 1:100 @ A3
Drawn: KJ

revision: A
revision notes: A 03/11/2025 Drawings updated to reflect general design amendments



DK-Architects

26 Old Haymarket
Liverpool
L1 6ER
0151 231 1209 T
mail@dk-architects.com E
www.dk-architects.com W