



Section E-E Door Jamb Detail
Scale 1:2


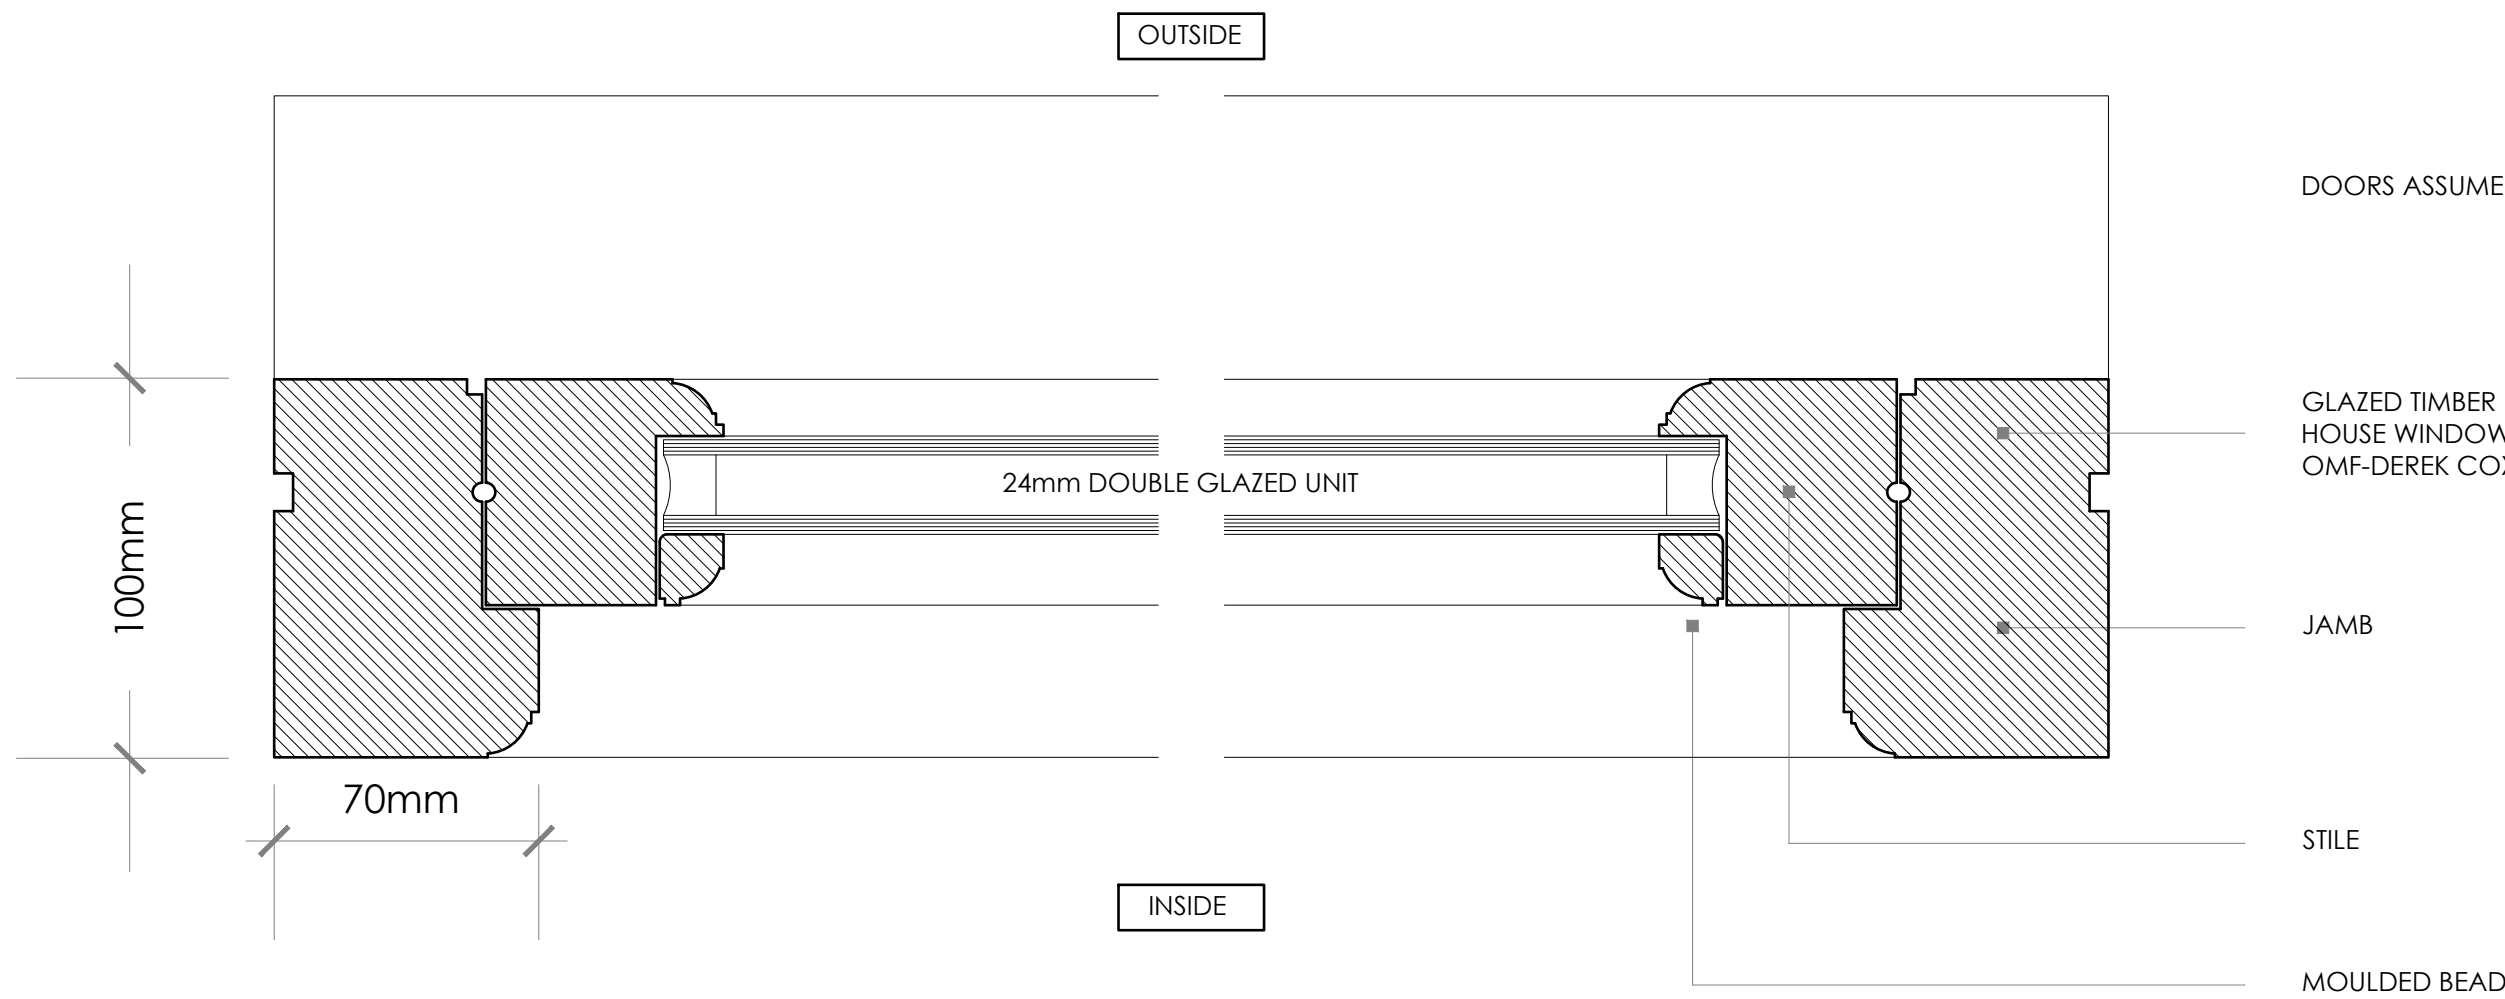


New glazed screens & doors to East Elevation C within existing openings. Traditional painted timber frames with mouldings & bead details to match existing house details. Double glazed with traditional hardware locking facility & concealed trickle vent.
Outermost part of frame set back $\frac{1}{2}$ brick reveal.


Note that it is the window manufacturer's sole responsibility to take accurate structural opening measurements prior to manufacture.

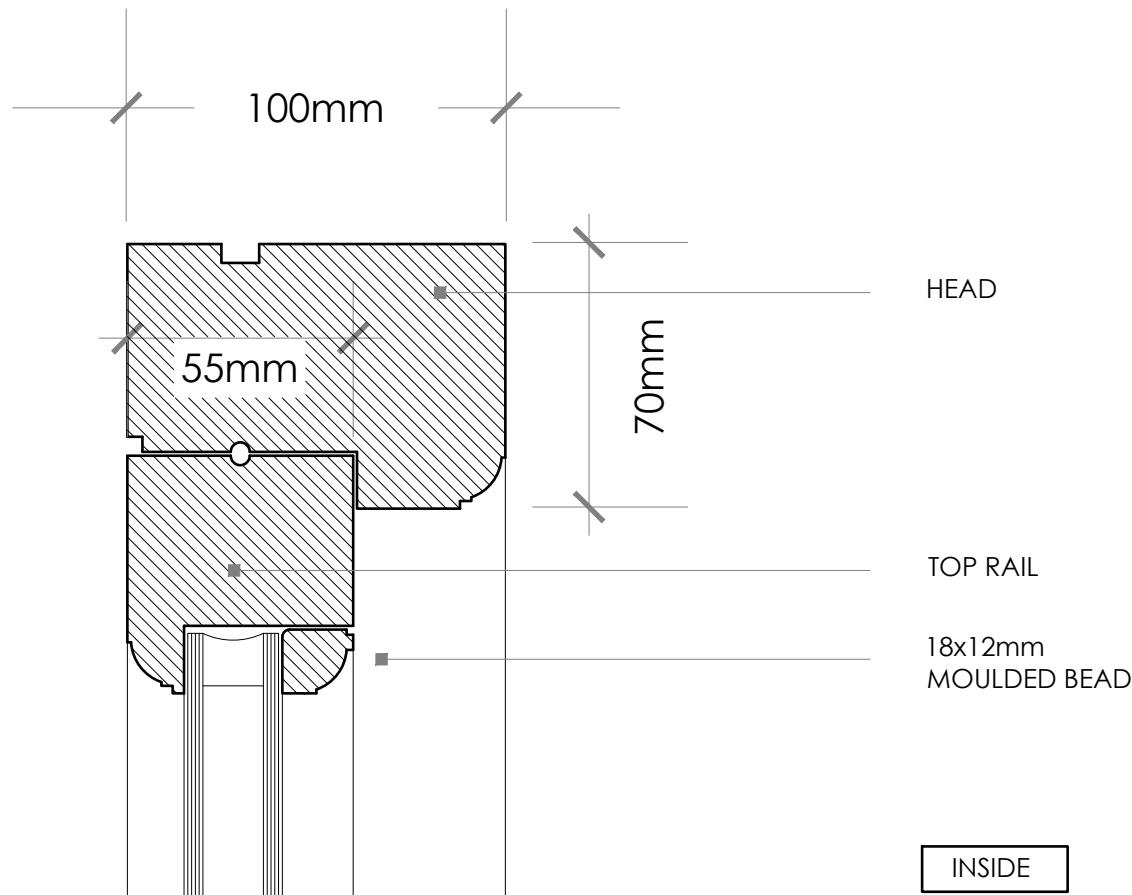

Section F-F
Head & Cill Detail
Scale 1:2

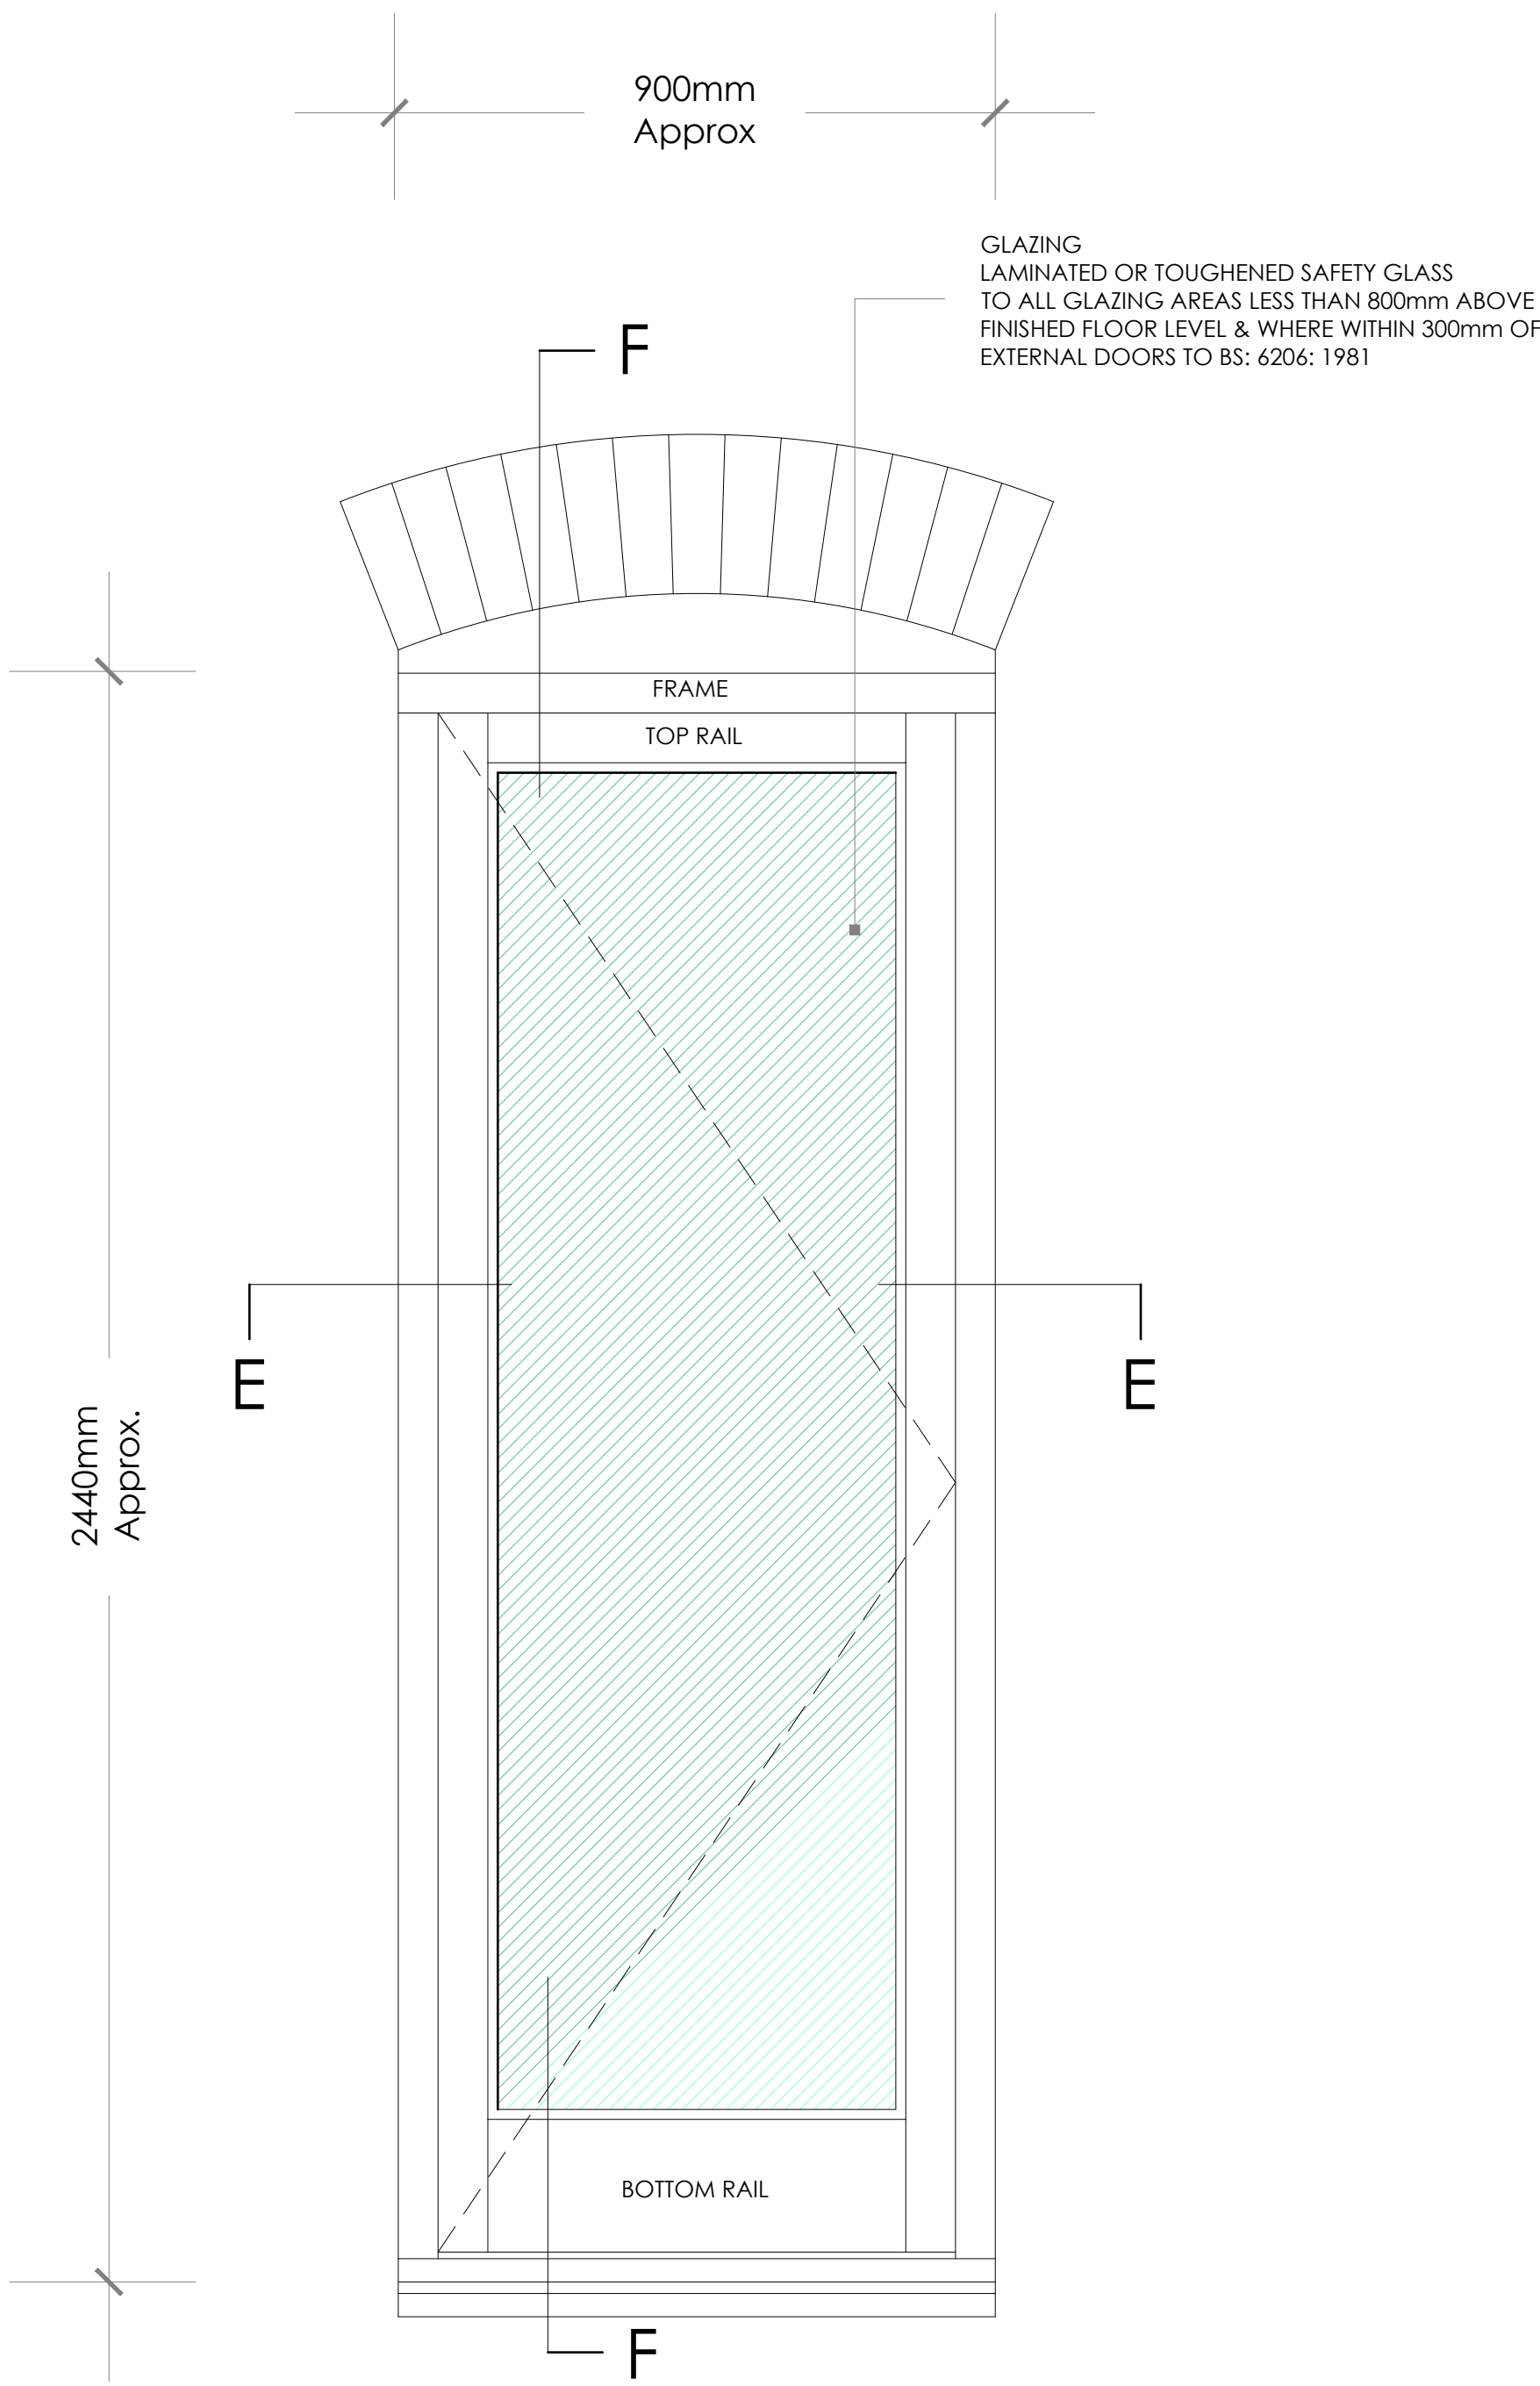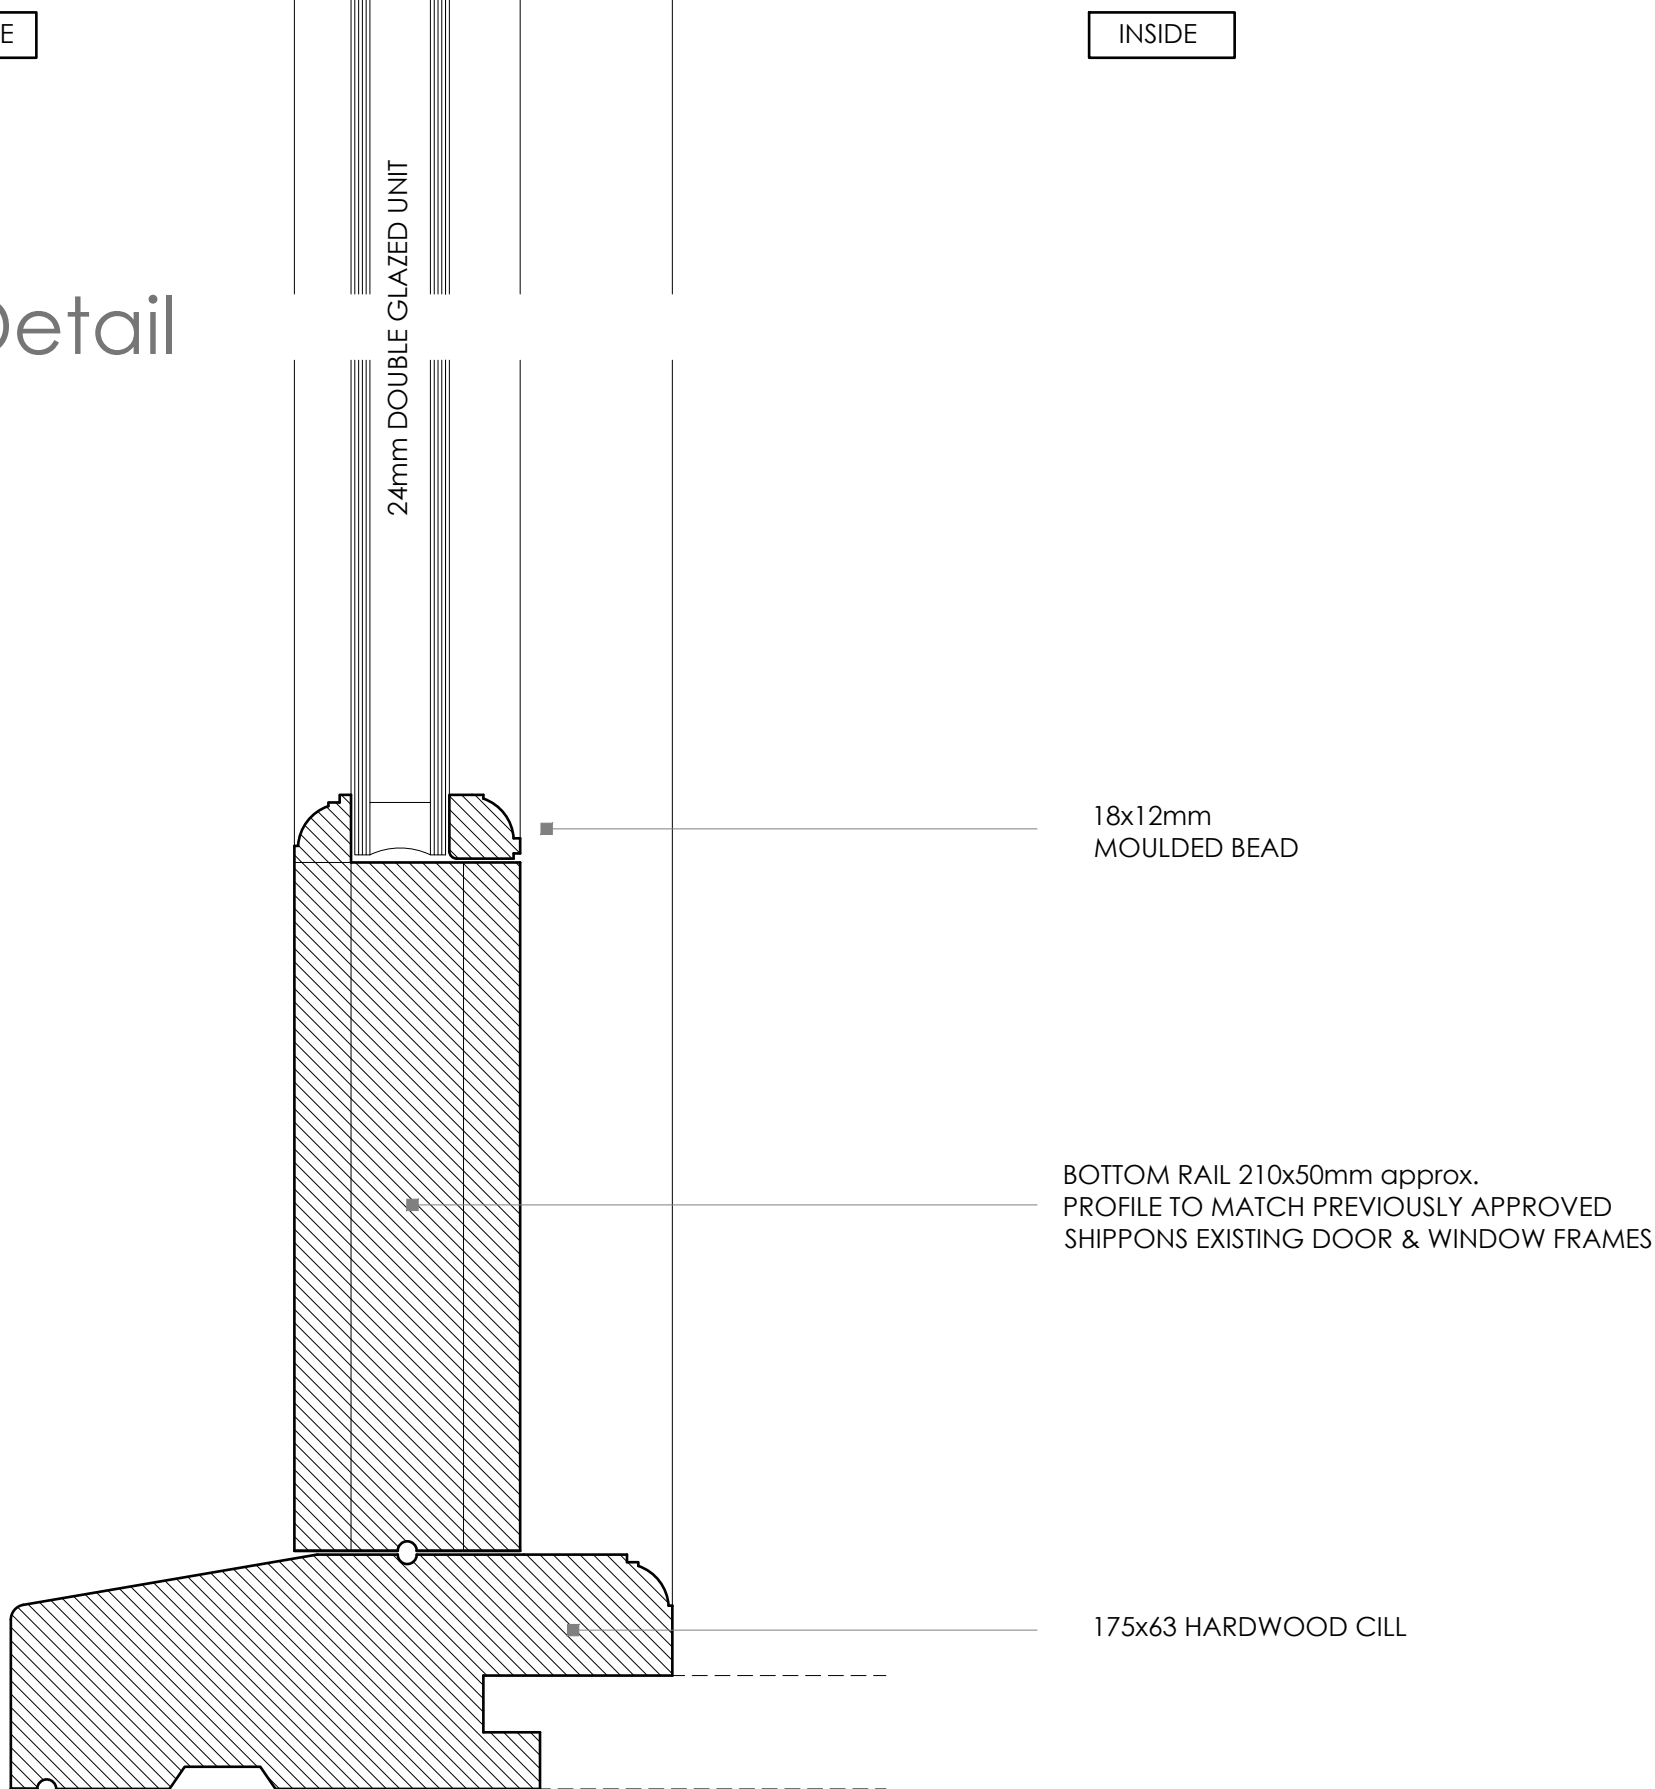

Single Glazed Door
Scale 1:10

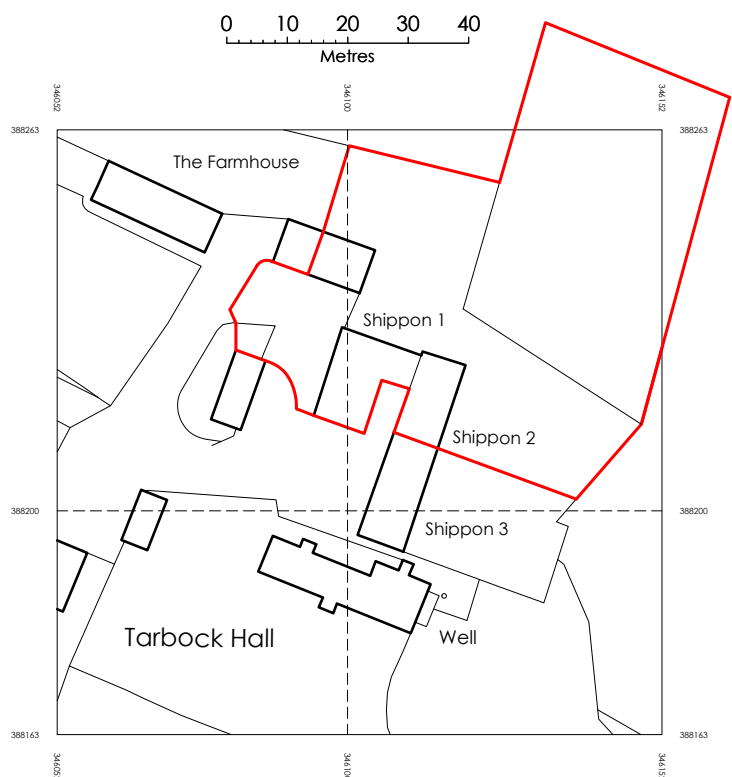

©Crown Copyright and database right 2022
Ordnance Survey License: 100048957
Reproduction in whole or part is prohibited
without the prior permission of Ordnance Survey
Serial No. 239782

LOCATION PLAN scale 1: 1250

DAMIANFIELD
ARCHITECTS

Springwood House, 4 Rose Lane, Mossley Hill, Liverpool, L18 5ED
T 07950 830844 www.damianfieldarchitects.co.uk
RIBA Membership 09128282 ARB Registration 062412H

**PROPOSED WORKS TO
Shippons 1 & 2**
Ox Lane, Tarbock Hall Estate
Tarbock Green, Prescot, L35 1QA

TITLE
**SINGLE GLAZED DOOR
FROM UTILITY ROOM**

PROJECT	TYPE	(CATEGORY)	NUMBER	REVISION
431	A	(31)	11	-
SCALE	1:2 & 1:10 @ A1	DATE	10/03/2025	

ANY DISCREPANCIES BETWEEN DRAWINGS OR BETWEEN DRAWINGS & ACTUAL SITE CONDITIONS SHOULD BE IMMEDIATELY BE BROUGHT TO THE ATTENTION OF THE ARCHITECTS.