



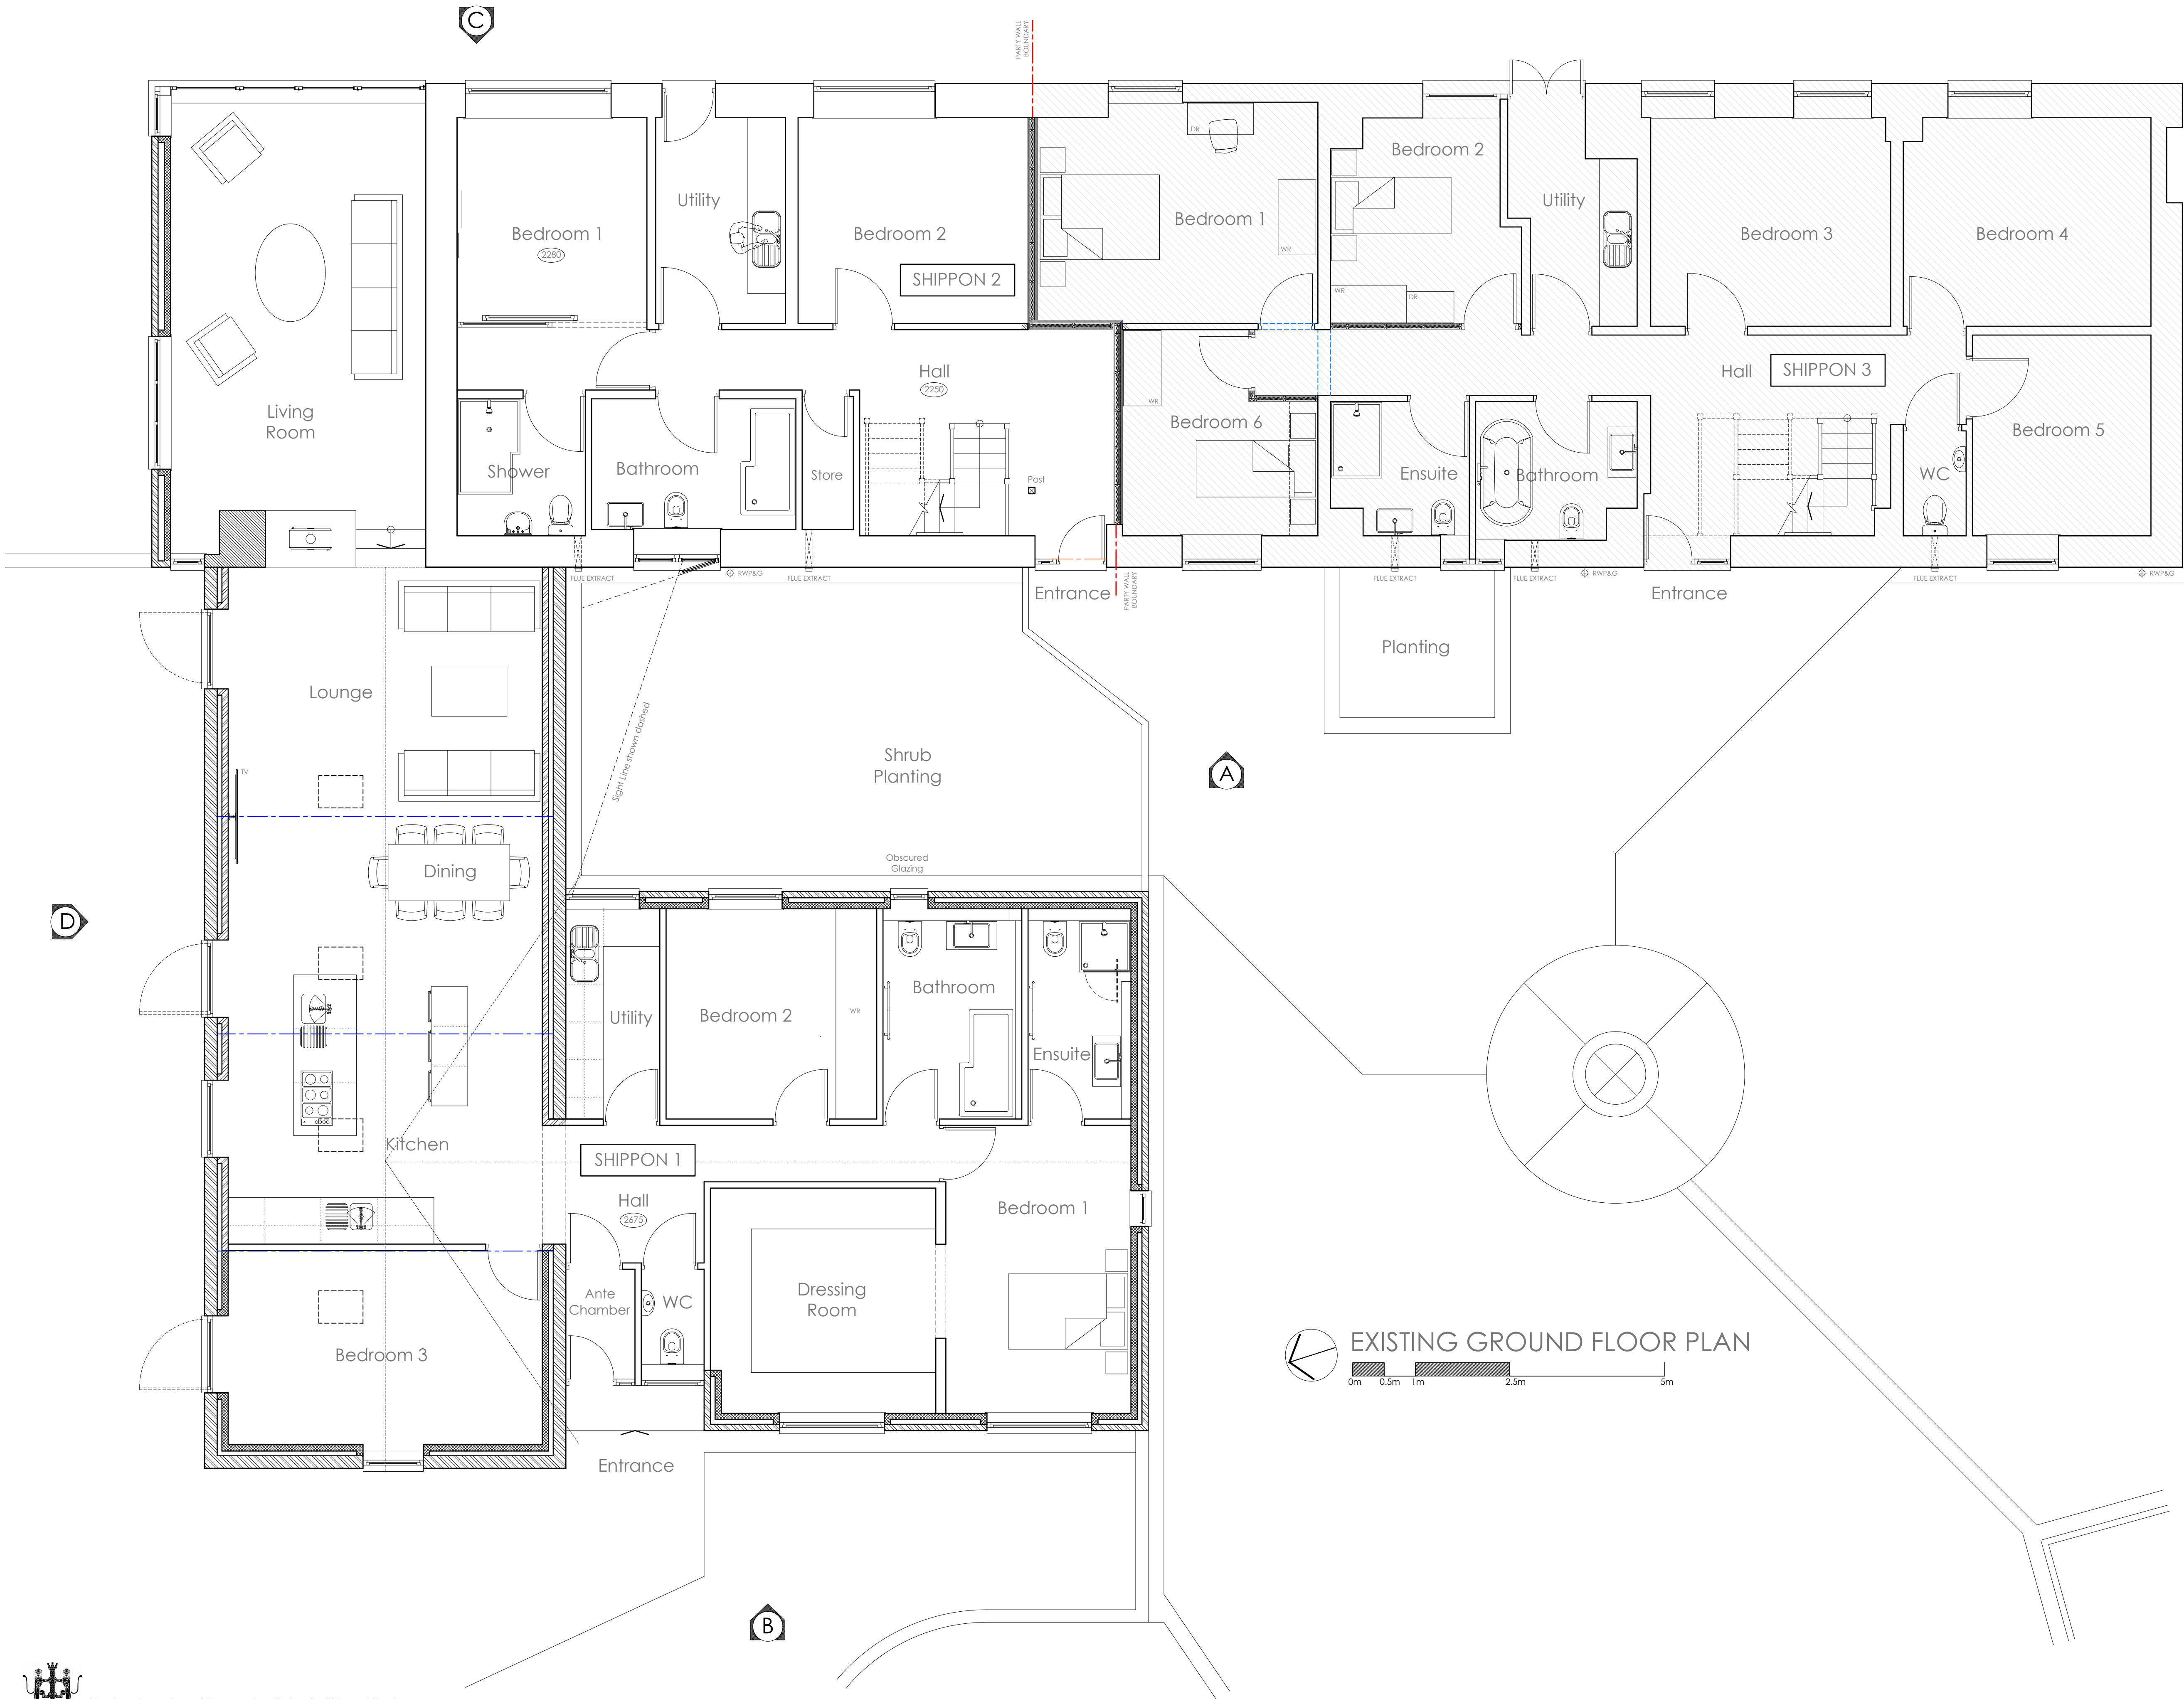

LEGEND

ELEVATION - DRAWING REFERENCE
SECTION - DRAWING REFERENCE
DETAIL LAYOUT - DRAWING REFERENCE
ASSEMBLY - DRAWING REFERENCE
STORE 3B002
ROOM NAME/ ROOM NO FOR FINISHES REFER TO SCHEDULE
LEVEL
X.X.X 4.1
DOOR NO. FOR TYPE/ DETAIL REFERENCE REFER TO SCHEDULE
WINDOW NO. FOR TYPE/ DETAIL REFERENCE REFER TO SCHEDULE
GRID LINE REFERENCE
WALL TYPE/ DETAIL REFERENCE REFER TO SPECIFICATION
WARDROBE NO. FOR TYPE/ DETAIL REFERENCE REFER TO SCHEDULE
PANEL NO. FOR TYPE/ DETAIL REFERENCE REFER TO SCHEDULE
HEAT DETECTOR
SMOKE DETECTOR
MAINS OPERATED SMOKE ALARMS & ALARM SYSTEM WITH A BATTERY BACK UP IS REQUIRED TO AT LEAST GRADE D CATEGORY L33 STANDARD IN ACCORDANCE WITH BS 5839 PART 6:2004
NOTE:
ALL ELECTRICAL WORK COVERED BY PART P (ELECTRICAL SAFETY) MUST BE DESIGNED, INSTALLED, INSPECTED & TESTED BY A PERSON COMPETENT TO DO SO.
THIS PERSON MUST BE REGISTERED WITH AN AUTHORIZED SELF-CERTIFICATION SCHEME (eg BRE CERTIFICATION, BS, ELECSA, NICEIC OR NAPIT CERTIFICATION), PRIOR TO COMPLETION AN APPROPRIATE BS7671 ELECTRICAL INSTALLATION CERTIFICATE MUST BE PROVIDED BY THE COMPETENT PERSON.

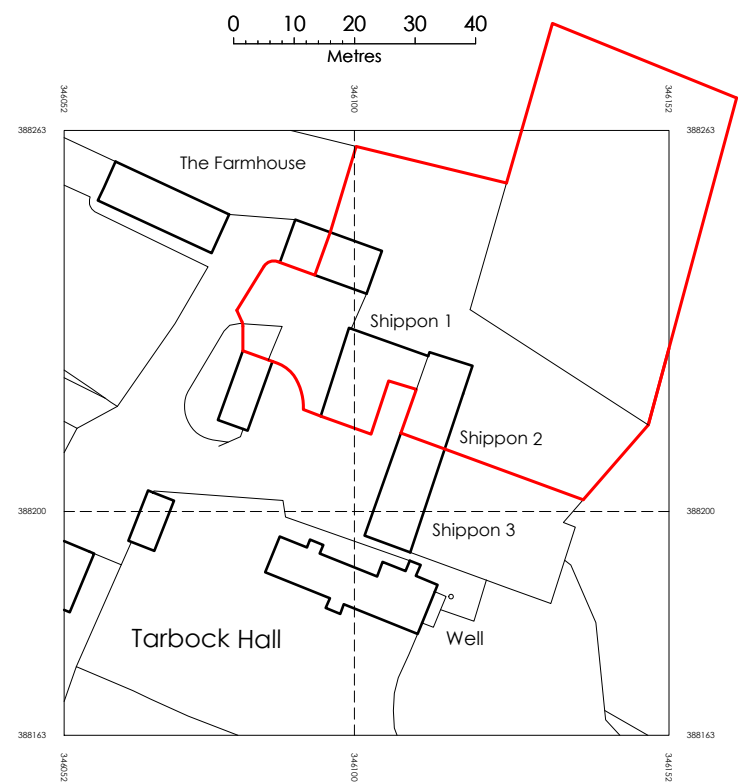

©Crown Copyright and database right 2022
Ordnance Survey License: 100048957
Reproduction in whole or part is prohibited without the prior permission of Ordnance Survey Serial No. 239782

LOCATION PLAN scale 1: 1250

DAMIANFIELD
ARCHITECTS

Springwood House, 4 Rose Lane, Mossley Hill, Liverpool, L18 5ED
1 07950 830844 www.damianfieldarchitects.co.uk
RIBA Membership 091 28282 ARB Registration 062412H

PROPOSED WORKS TO
Shippons 1 & 2
Ox Lane, Tarbock Hall Estate
Tarbock Green, Prescot, L35 1QA

TITLE
EXISTING GROUND FLOOR PLAN
GENERAL ARRANGEMENT

DRAWING NO.

PROJECT	TYPE	(CATEGORY)	NUMBER	REVISION
431	L	(--)	01	A

SCALE 1:50 @ A1

DATE 10/03/2025

ANY DISCREPANCIES BETWEEN DRAWINGS OR BETWEEN DRAWINGS & ACTUAL SITE CONDITIONS SHOULD BE IMMEDIATELY BE BROUGHT TO THE ATTENTION OF THE ARCHITECTS.