



REVISION	ISSUE	DATE
-	PLANNING APPLICATION DRAFT	03/03/25
A	PLANNING APPLICATION	10/03/25

LEGEND	
	ELEVATION - DRAWING REFERENCE
	SECTION - DRAWING REFERENCE
	DETAIL LAYOUT - DRAWING REFERENCE
	ASSEMBLY - DRAWING REFERENCE
	STORE 3B002
	LEVEL X.X.X 4.1
	DOOR NO. FOR TYPE/DETAIL REFERENCE REFER SCHEDULE
	WINDOW NO. FOR TYPE/DETAIL REFERENCE REFER SCHEDULE
	GRID LINE REFERENCE
	WALL TYPE/DETAIL REFERENCE REFER TO SPECIFICATION
	ROOF PROFILE NO. FOR TYPE/DETAIL REFERENCE REFER SCHEDULE
	PANEL NO. FOR TYPE/DETAIL REFERENCE REFER SCHEDULE
	HEAT DETECTOR
	SMOKE DETECTOR
MAINS OPERATED SMOKE ALARMS & ALARM SYSTEM WITH A BATTERY BACK UP IS REQUIRED TO AT LEAST GRADE D CATEGORY (D3 STANDARD) IN ACCORDANCE WITH BS 5839 PART 6:2004	
NOTE: ALL ELECTRICAL WORK COVERED BY PART P (ELECTRICAL SAFETY) MUST BE DESIGNED, INSTALLED, INSPECTED & TESTED BY A PERSON COMPETENT TO DO SO. THIS PERSON MUST BE REGISTERED WITH AN AUTHORIZED SELF-CERTIFICATION SCHEME (E.g. NICEIC CERTIFICATION, SS, ELECA, NICEIC OR NAPP CERTIFICATION). PRIOR TO COMPLETION AN APPROPRIATE BS7671 ELECTRICAL INSTALLATION CERTIFICATE MUST BE PROVIDED BY THE COMPETENT PERSON.	

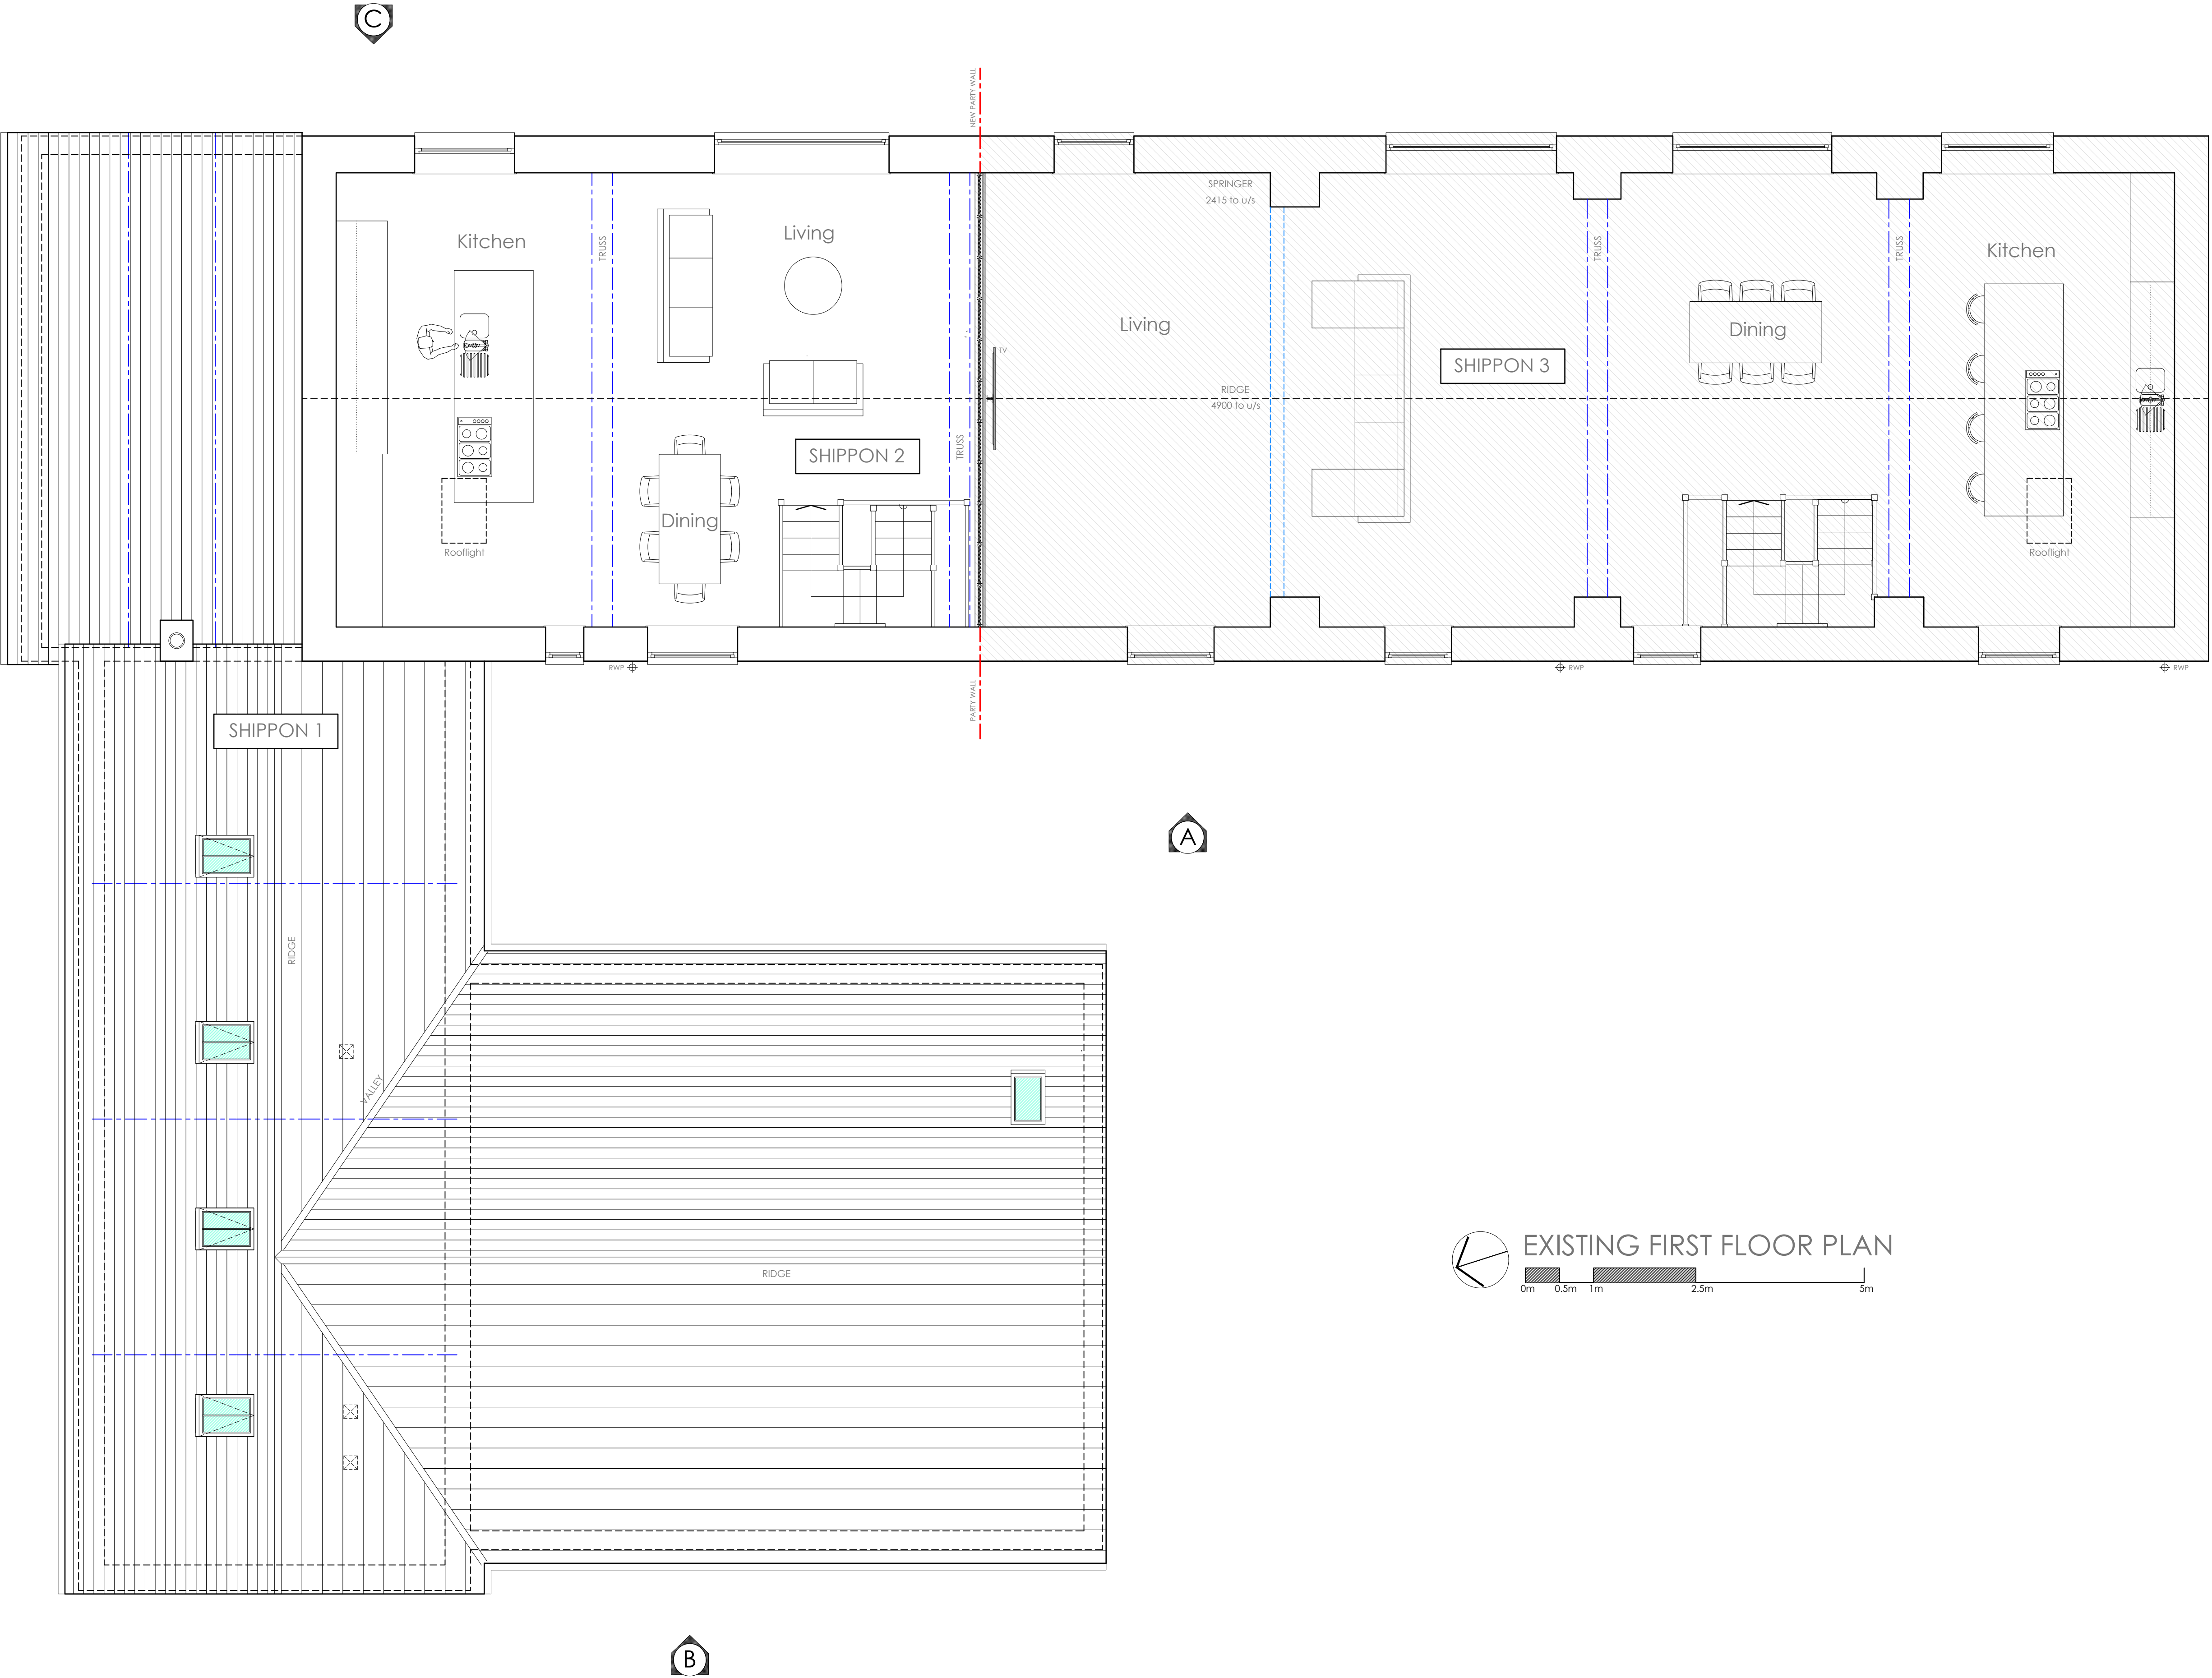

EXISTING FIRST FLOOR PLAN

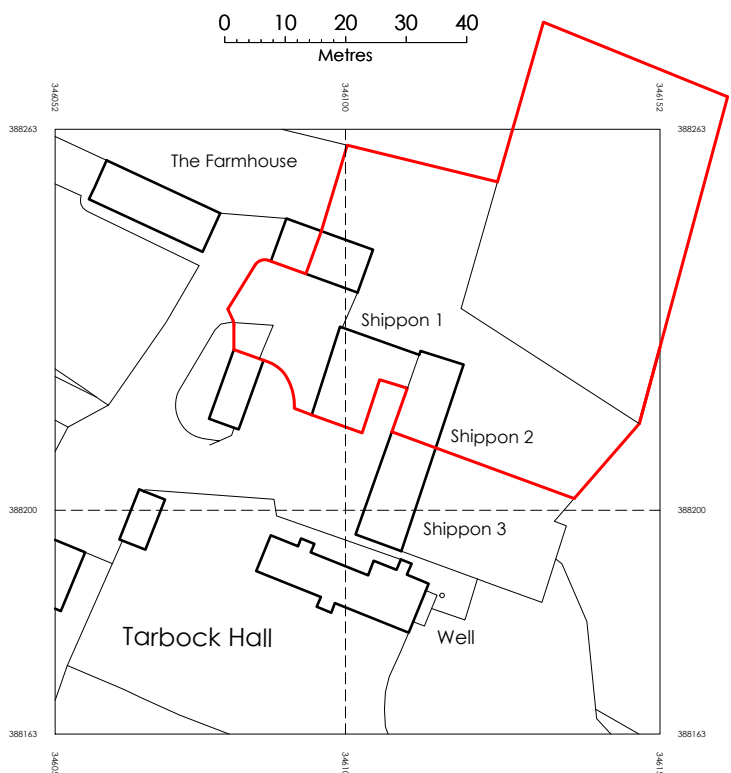

LOCATION PLAN scale 1: 1250

DAMIANFIELD
ARCHITECTS

Springwood House, 4 Rose Lane, Mossley Hill, Liverpool, L18 5ED
t 07950 830844 www.damianfieldarchitects.co.uk
RIBA Membership 09128282 ARB Registration 062412H

PROPOSED WORKS TO
Shippins 1 & 2
Ox Lane, Tarbock Hall Estate
Tarbock Green, Prescot, L35 1QA

TITLE
EXISTING FIRST FLOOR PLAN
GENERAL ARRANGEMENT

PROJECT	TYPE	CATEGORY	NUMBER	REVISION
431	L	(--)	02	A

SCALE 1:50 @ A1 DATE 10/03/2025

ANY DISCREPANCIES BETWEEN DRAWINGS OR BETWEEN DRAWINGS & ACTUAL SITE CONDITIONS SHOULD BE IMMEDIATELY BE BROUGHT TO THE ATTENTION OF THE ARCHITECTS.