



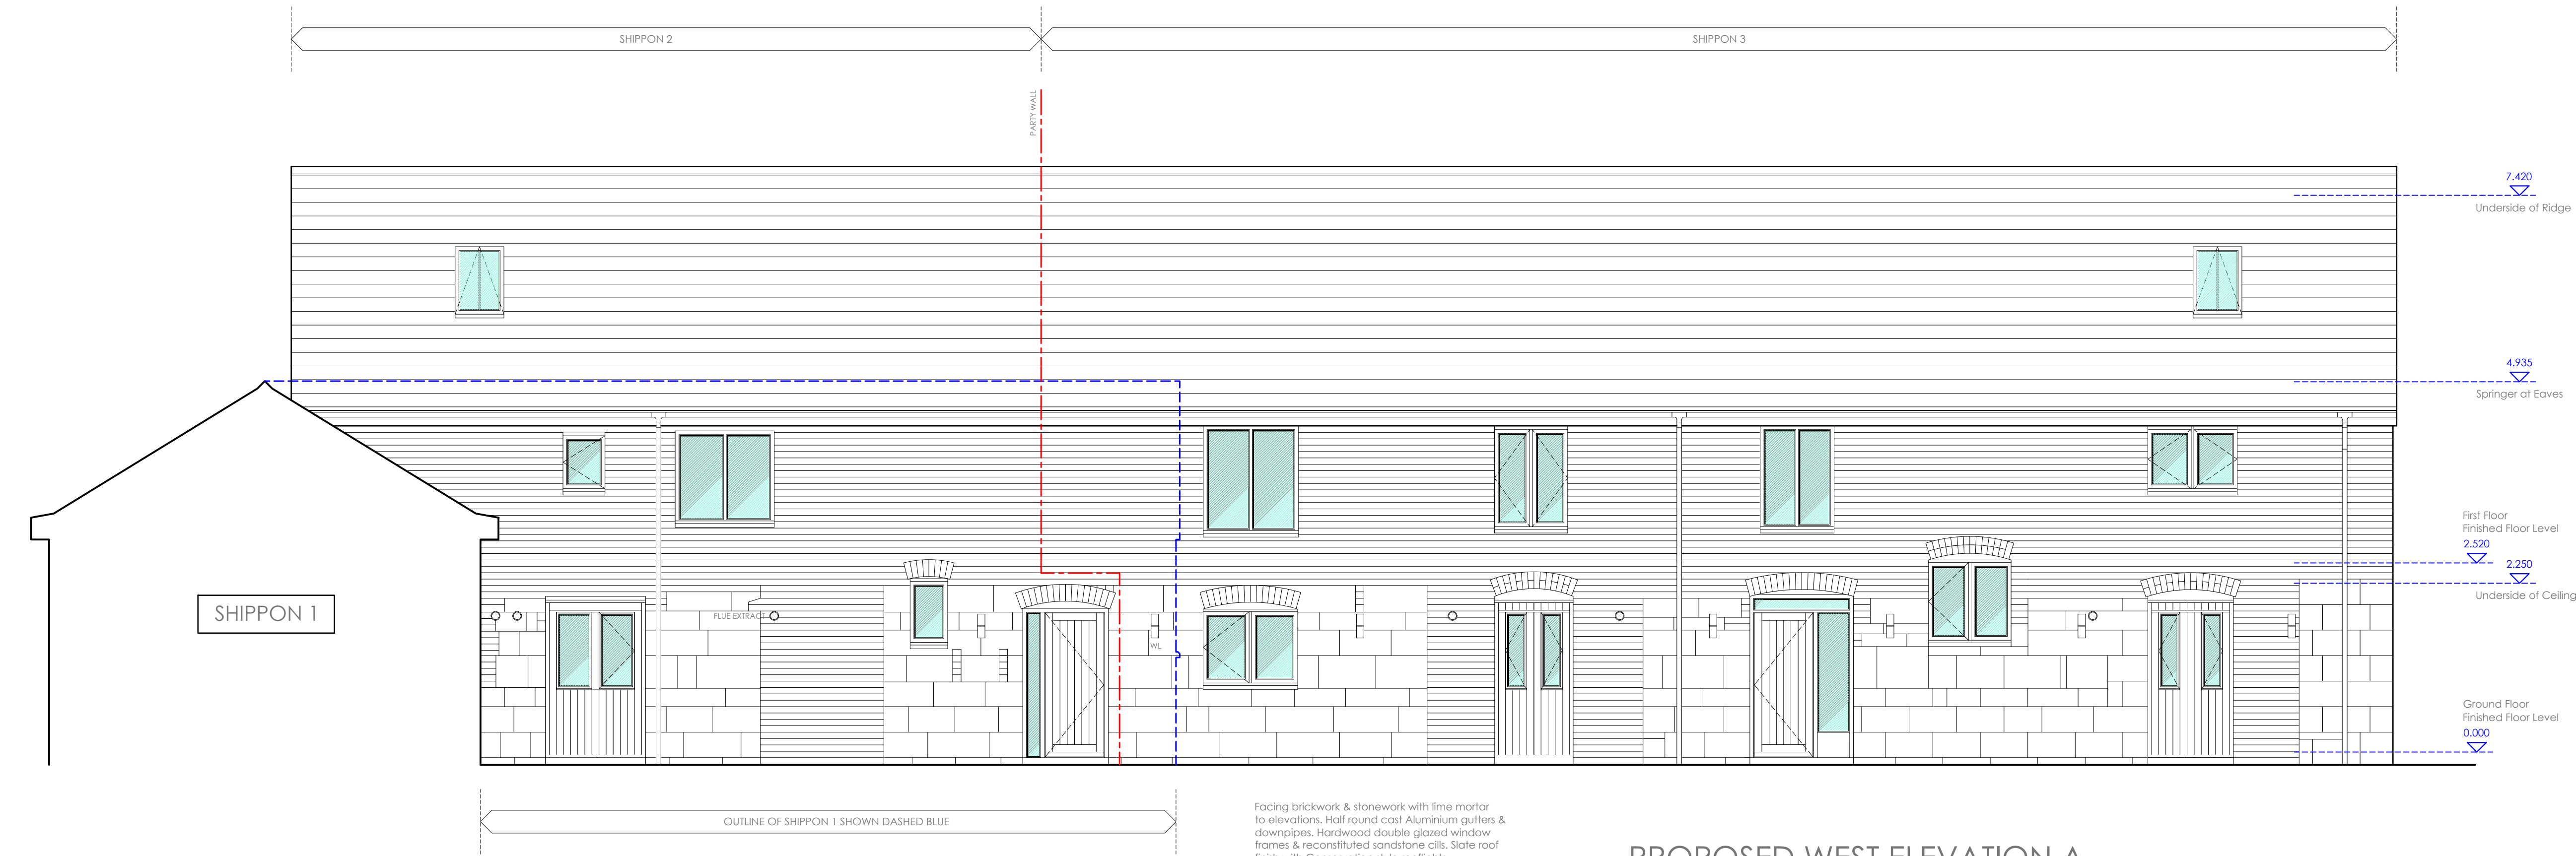


PROPOSED WEST ELEVATION A
THERE IS NO ALTERATION TO THIS ELEVATION

 

PROPOSED EAST ELEVATION C

LEGEND

- ELEVATION - DRAWING REFERENCE
- SECTION - DRAWING REFERENCE
- DETAIL LAYOUT - DRAWING REFERENCE
- ASSEMBLY - DRAWING REFERENCE
- STORE 3B002
- ROOM NAME/ ROOM NO FOR FINISHES REFER TO SCHEDULE
- LEVEL
- DOOR NO. FOR TYPE/ DETAIL REFERENCES REFER SCHEDULE
- WINDOW NO. FOR TYPE/ DETAIL REFERENCES REFER SCHEDULE
- GRID LINE REFERENCE
- WALL TYPE/ DETAIL REFERENCE. REFER TO SPECIFICATION
- HARDWARE NO. FOR TYPE/ DETAIL REFERENCE REFER SCHEDULE
- PANEL NO. FOR TYPE/ DETAIL REFERENCES REFER SCHEDULE
- HEAT DETECTOR
- SMOKE DETECTOR
- MAINT OPERATED SMOKE ALARMS & ALARM SYSTEM WITH A BATTERY BACK UP IS REQUIRED TO AT LEAST GRADE D CATEGORY (D3 STANDARD IN ACCORDANCE WITH BS 5839 PART 6:2004
- NOTE:
ALL ELECTRICAL WORK COVERED BY PART P (ELECTRICAL SAFETY) MUST BE DESIGNED, INSTALLED, INSPECTED & TESTED BY A PERSON COMPETENT TO DO SO. THIS PERSON MUST BE REGISTERED WITH AN AUTHORIZED SELF-CERTIFICATION SCHEME (eg BRE CERTIFICATION, SIS, ELECSA, NICEIC OR NAPIT CERTIFICATION). PRIOR TO COMPLETION AN APPROPRIATE BS7671 ELECTRICAL INSTALLATION CERTIFICATE MUST BE PROVIDED BY THE COMPETENT PERSON.

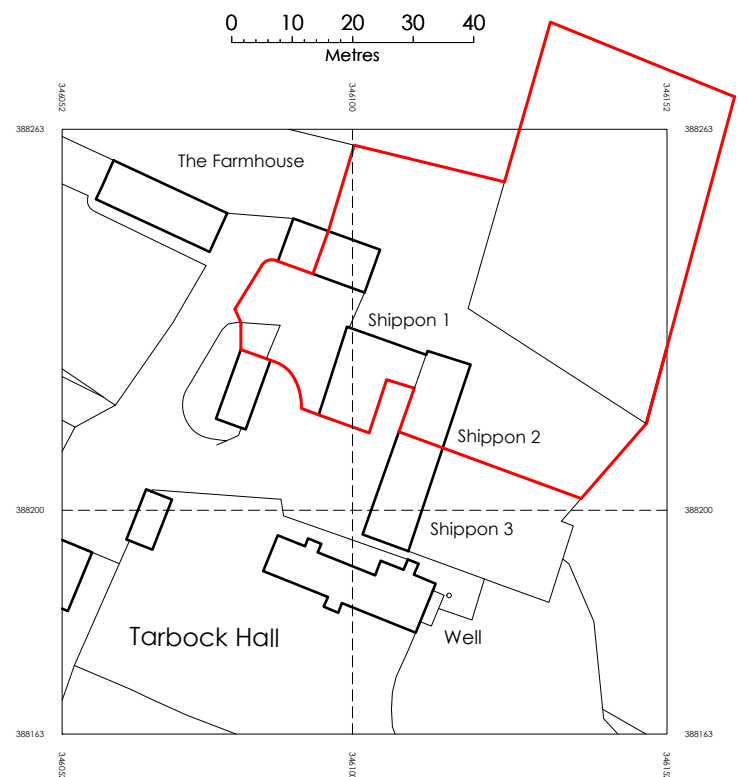

©Crown Copyright and database right 2022
Ordnance Survey License: 100048957
Reproduction in whole or part is prohibited without the prior permission of Ordnance Survey
Serial No. 239782

LOCATION PLAN scale 1: 1250

DAMIANFIELD
ARCHITECTS

Springwood House, 4 Rose Lane, Mossley Hill, Liverpool, L18 5ED
t 07950 830844 www.damianfieldarchitects.co.uk
RIBA Membership 09128282 ARB Registration 062412H

PROPOSED WORKS TO
Shippons 1 & 2
Ox Lane, Tarbock Hall Estate
Tarbock Green, Prescot, L35 1QA

TITLE
PROPOSED ELEVATIONS
GENERAL ARRANGEMENT

DRAWING NO.

PROJECT	TYPE	CATEGORY	NUMBER	REVISION
431	L	(--)	06	-

SCALE 1:50 @ A1

DATE 10/03/2025

ANY DISCREPANCIES BETWEEN DRAWINGS OR BETWEEN DRAWINGS & ACTUAL SITE CONDITIONS SHOULD BE IMMEDIATELY BROUGHT TO THE ATTENTION OF THE ARCHITECTS.