



NOTES

All dimensions to be checked on site. Figured dimensions to be read in preference to scaled. Keith Davidson Partnership accepts no responsibility for any unauthorised amendments to the drawing and does not permit unauthorised copying of the drawing. This drawing is copyright and remains the property of Keith Davidson Partnership unless otherwise agreed.


- LEGEND
- New Wall
 - Blocked Up Opening
 - Existing Walls

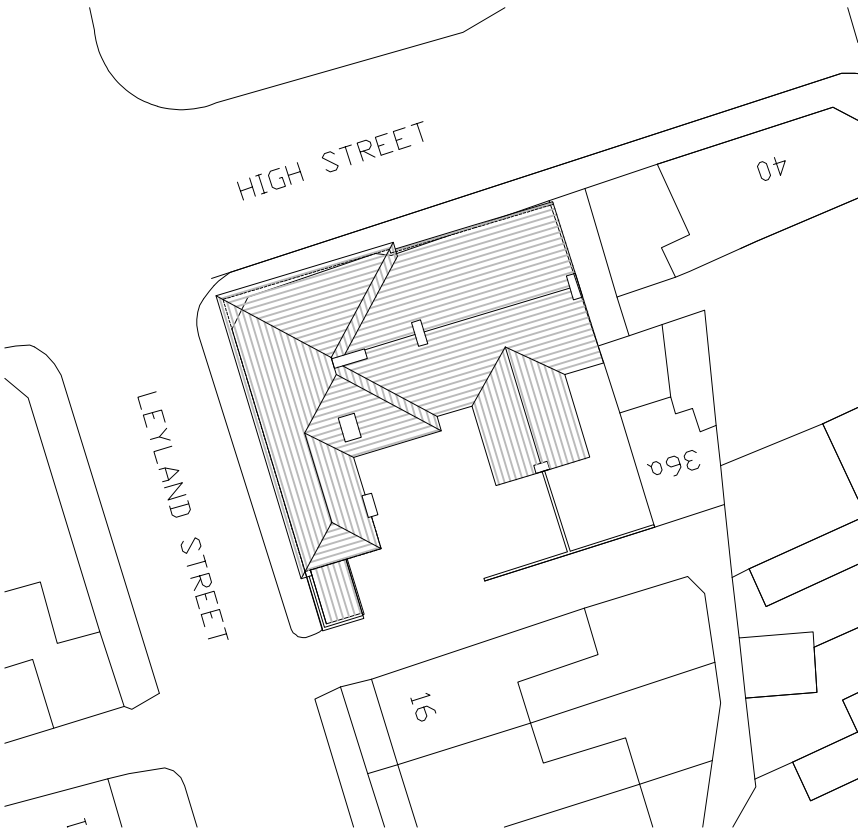

Proposed Site Plan (Roof Layout)
Scale 1:200

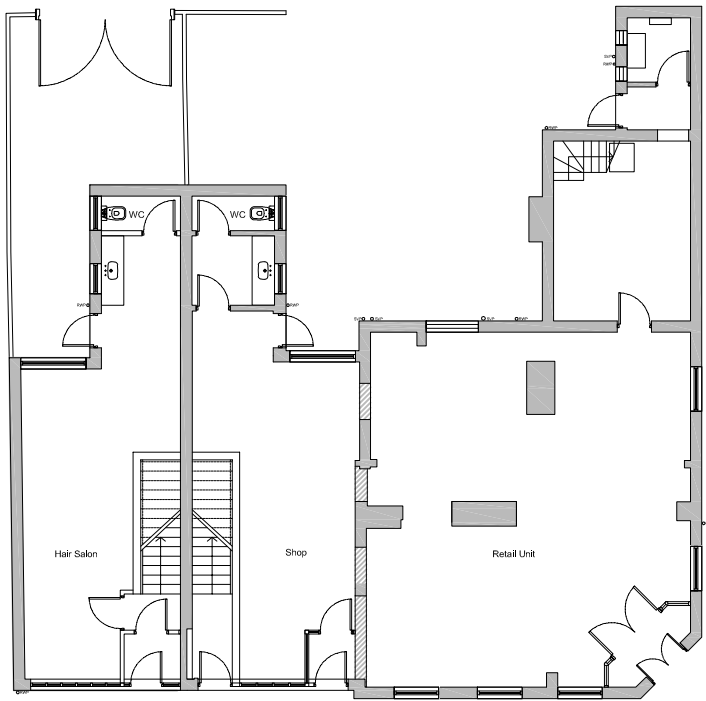

Proposed Ground Floor Plan
Scale 1:100

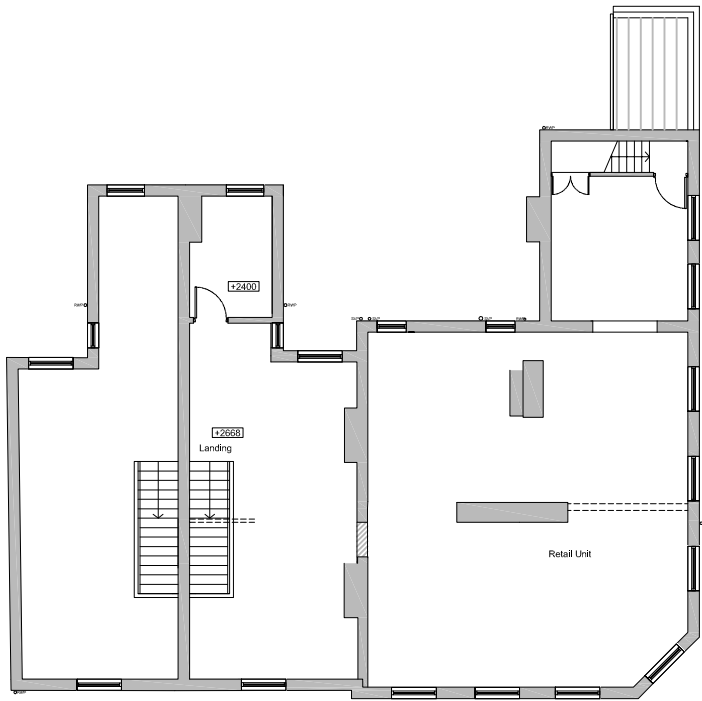

Proposed First Floor Plan
Scale 1:100



Proposed High Street Elevation
Scale 1:100




Proposed Leyland Street Elevation
Scale 1:100



Proposed Rear Elevation
Scale 1:100



Proposed Side Elevation
Scale 1:100

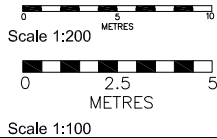

C	Windows to rear elevation revised and shop front notes updated	RM	DB	DB
B	Layout Revised	RM	DB	DB
A	Layout Revised	RM	DB	DB

Version	Amendment	Drawn & Date	Checked & Date	Approved & Date
---------	-----------	--------------	----------------	-----------------

KeithDavidsonPartnership

13 Seymour Terrace
Seymour Street
Liverpool
L3 5PE

Telephone : +44 (0) 151 709 1777
Email : info@keithdavidsonpartnership.com
Web : keithdavidsonpartnership.com

Internal Project Number
1030

Client
TBC

Project Name
32-34 High Street_Shop Front

Drawing Title Proposed Plans and Elevations			
Scale	Original Size	Planning	
1:100	A1	Checked RM	Approved DB
Date 29.03.21	Drawn RM	Checked DB	Approved DB
Drawing Number 201		Status C	Revision C