


This drawing (or any part thereof) may not be copied, transmitted or disclosed to any third party or unauthorized person without the prior written permission of Future3Architecture  
This drawing is to be read in conjunction with all other relevant drawings prepared by consultants and sub-contractors. Do not scale from this drawing. Work only to printed dimensions. Report any discrepancies to the Architect or representatives thereof.

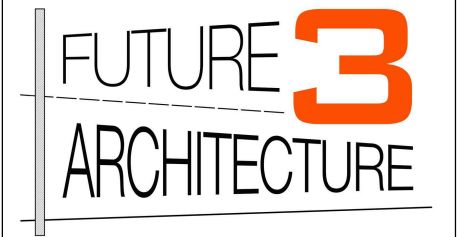

Contact:  
07919222347  
hello@future3.co.uk  
155 Score Lane, Liverpool, L16 5EE  
www.future3.co.uk

PROJECT  
23 Derwent Avenue  
Prescot  
L34 2ST

PROJECT N° 25005

CLIENT  
Kevin Cornwell & Jennie Platt

DRAWING  
Location Plan & Existing Site Plan

STATUS  
SCALE (@ A3) As indicated




DRAWN BY LL

DATE 23.01.25

| DRAWING NUMBER | REV |
|----------------|-----|
| 25005 - 01     | A   |



LOCATION PLAN 1:1250

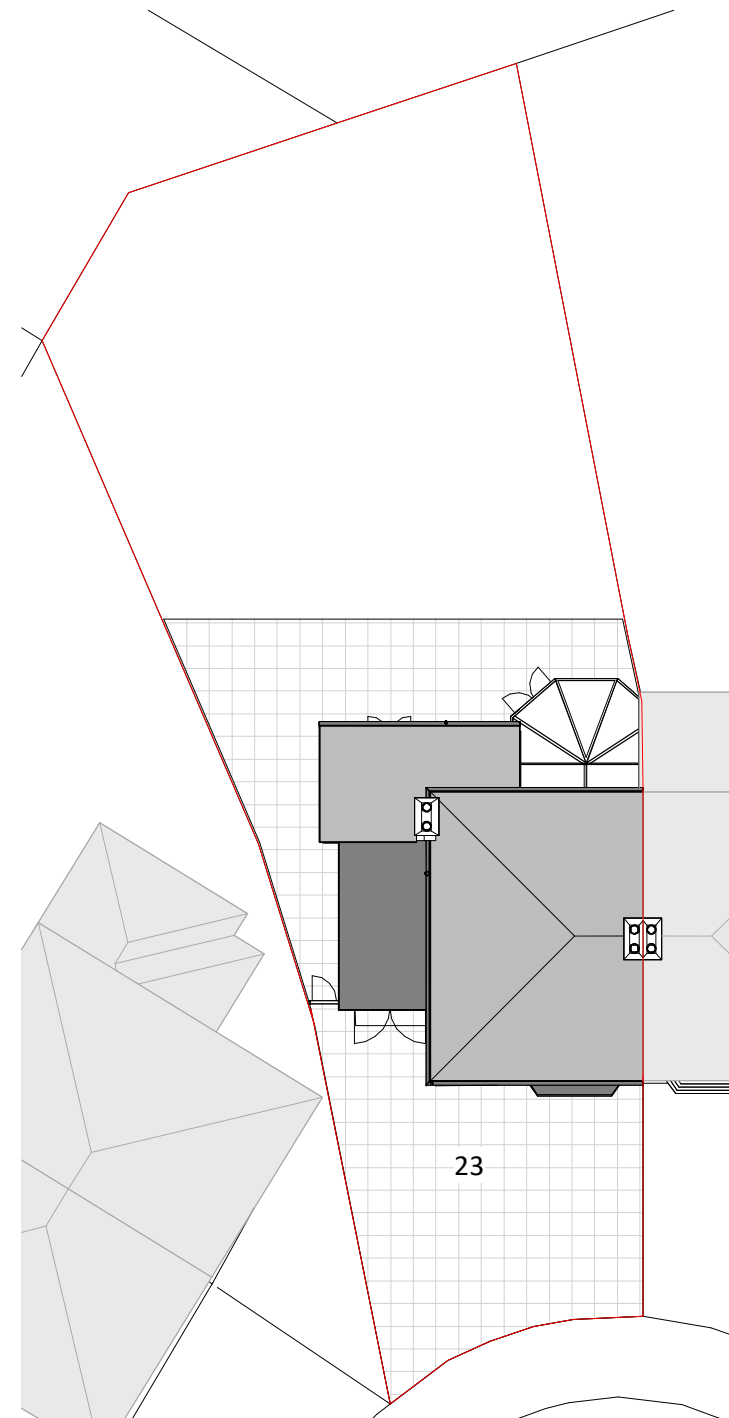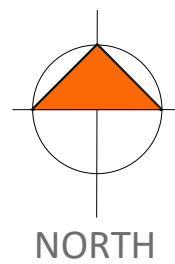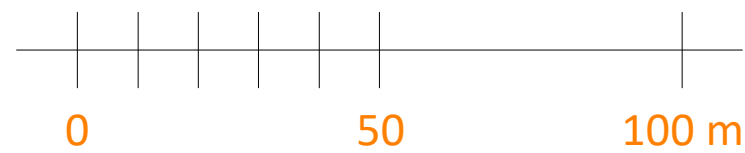

SITE PLAN 1:200

