



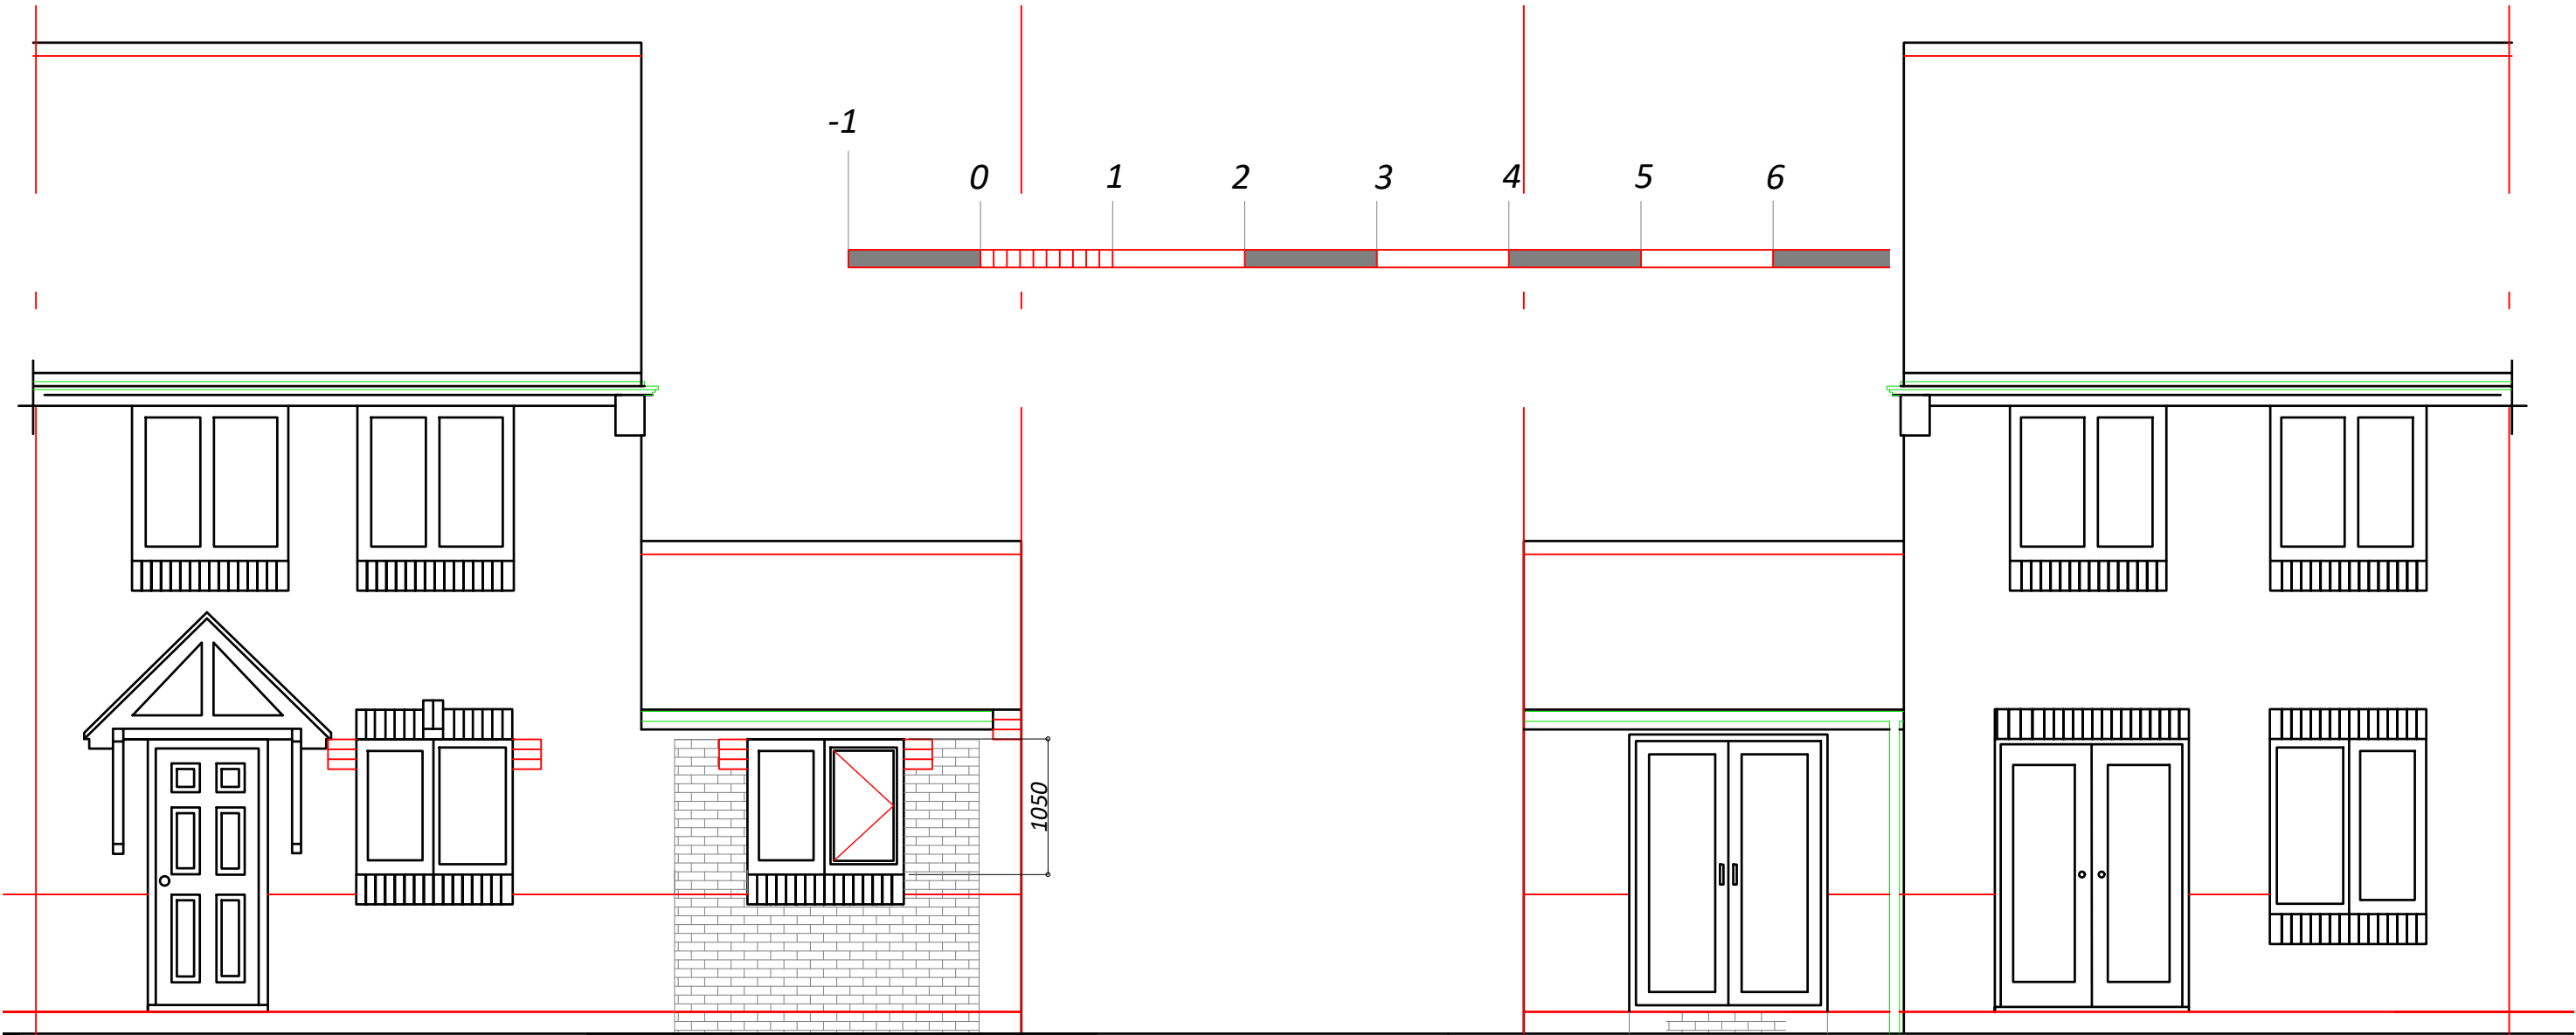

Proposed front elevation

Proposed rear elevation

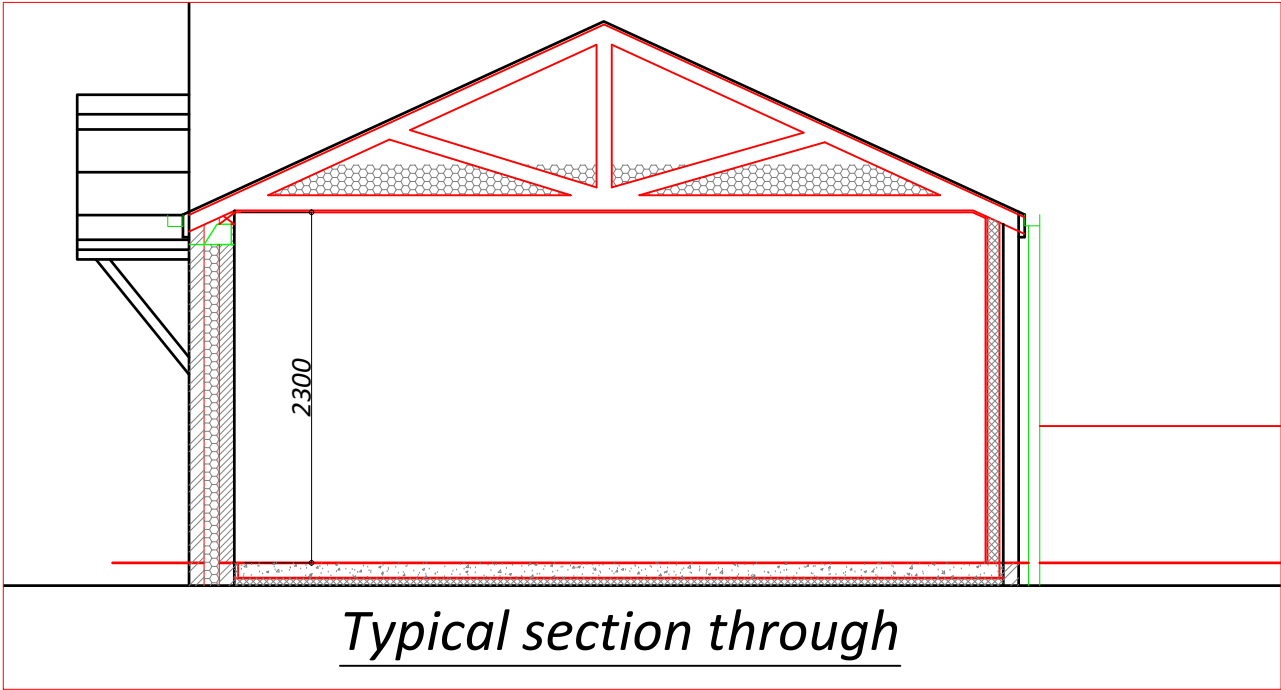

Typical section through

REV:	DESCRIPTION:	BY:	DATE:
STATUS:		CONSTRUCTION	
CLIENT:			
ARCHITECT:			
SITE:			
125 Hillside Avenue, Huyton			
TITLE:			
Conversion of garage to habitable accommodation and alterations			
SCALE AT A3: 1:50		DATE: May 23	CHECKED:
PROJECT NO:		DRAWING NO: Hillside/125/03	REVISION: