



SITE LOCATION

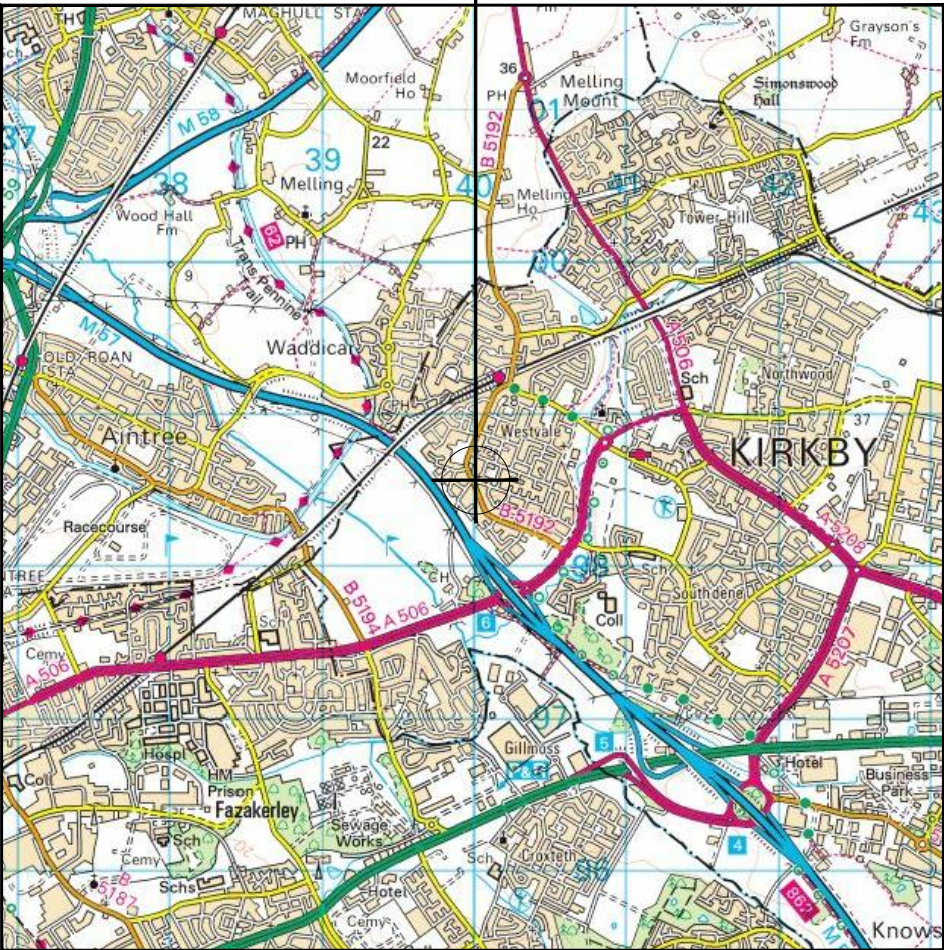

Reproduced by permission of Ordnance Survey on behalf of the Controller of Her Majesty's Stationary Office
All rights reserved. © Crown Copyright licence no. 100022432

SITE AREA PLAN

 


SITE PHOTOGRAPH



SITE LOCATION


PARKING LOCATION

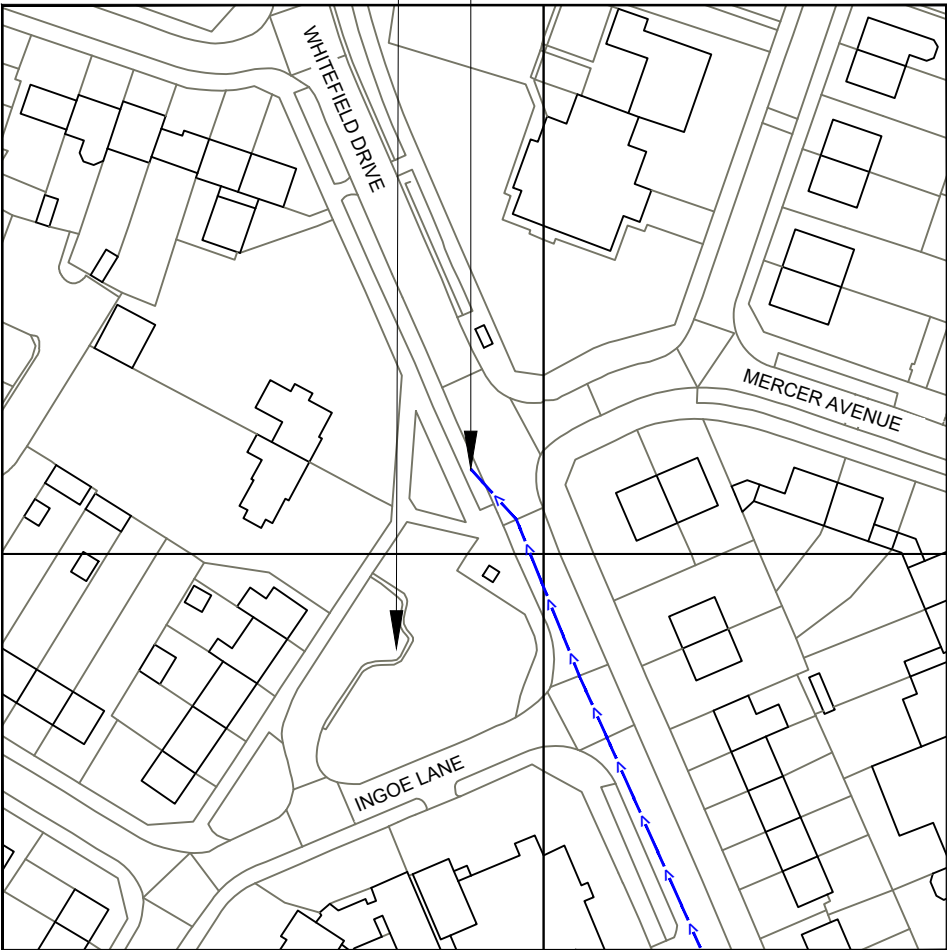

Reproduced by permission of Ordnance Survey on behalf of
the Controller of Her Majesty's Stationary Office
All rights reserved. © Crown Copyright licence no. 100022432

NGR E: 339988 N: 398514

SITE LOCATION PLAN

 

GOOGLE MAPS QR CODE

GOOGLE MAPS - <https://goo.gl/maps/hqdzxtUdjMVbNBGd6>
STREETVIEW - <https://goo.gl/maps/f1XZrrwqG91o4AiP9>

NOTES:
1. ALL DIMENSIONS IN MM UNLESS OTHERWISE NOTED.

Access Route To Site:

A	Issued for Planning	JDS	PN	28.06.21
REV	MODIFICATION	BY	CH	DATE

**CK Hutchison
Networks (UK)
Limited**

Great Brighams Mead,
Vastern Road, Reading,
Berkshire, England,
RG1 8DJ

Design Consultant & Principal Contractor:



Great British Communications
Lapwing House, Block 3 Forward Point,
Tan House Lane, Widnes, Cheshire, WAB 0SL
t. 44 (0)151 420 4128
www.gbcservices.co.uk

Site Name: **PIGEON HOUSE SW**

3UK Cell ID: **KSY17831**

Address:
**WHITEFIELD DRIVE
KIRKBY
KNOWSLEY
L32 4SY**

Title: **002 SITE LOCATION PLAN**


Project: **UNILATERAL SW**

Purpose of Issue: **PLANNING**


Site ID:
TBC

Drawing No: **KSY17831_PLANNING_REV_A**

Issue: **A**

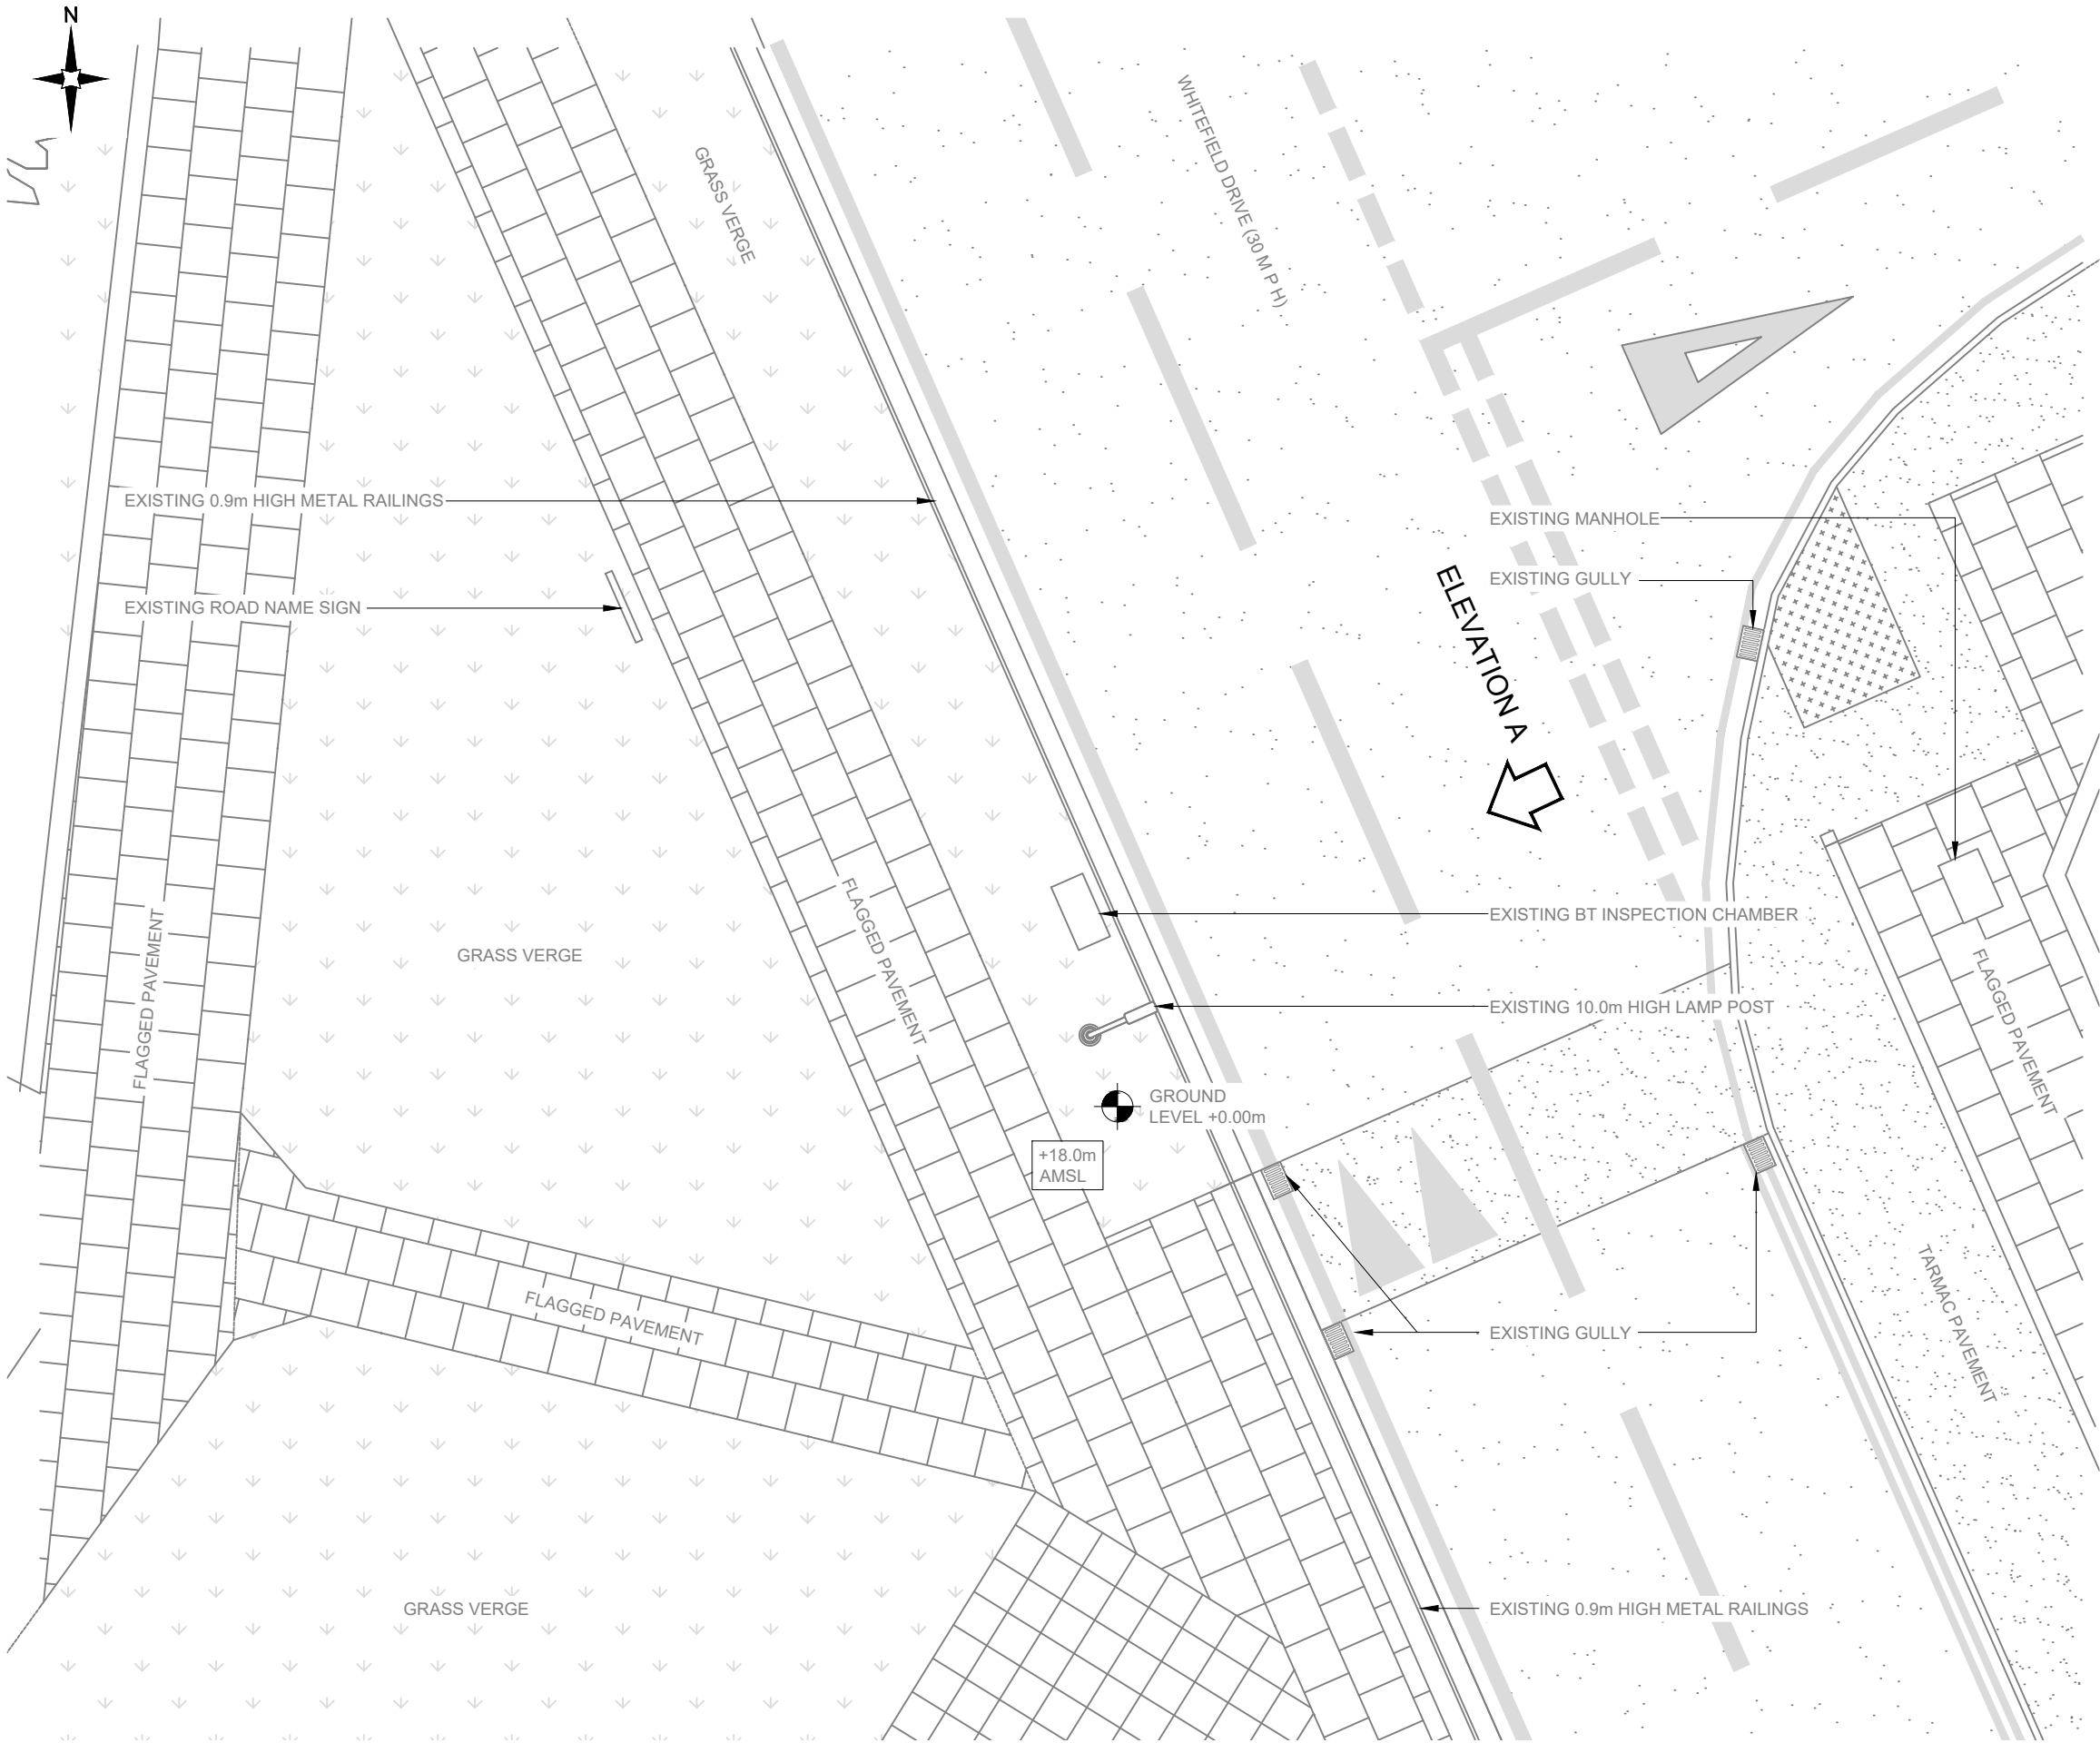

EXISTING SITE PLAN

 

NOTES:

1. ALL DIMENSIONS IN MM UNLESS OTHERWISE NOTED.

A	Issued for Planning	JDS	PN	28.06.21
REV	MODIFICATION	BY	CH	DATE

CK Hutchison Networks (UK) Limited

Great Brighams Mead, Vastern Road, Reading, Berkshire, England, RG1 8DJ

Design Consultant & Principal Contractor:

GBC

Great British Communications

Lapwing House, Block 3 Forward Point, Tan House Lane, Widnes, Cheshire, WAB 0SL

t. 44 (0)151 420 4128

www.gbcservices.co.uk

Site Name:

PIGEON HOUSE SW

3UK Cell ID:

KSY17831

Address:

WHITEFIELD DRIVE
KIRKBY
KNOWSLEY
L32 4SY

Title:

100 EXISTING SITE PLAN

Project:

UNILATERAL SW

Purpose of Issue:

PLANNING

Site ID:


TBC

Drawing No:


KSY17831_PLANNING_REV_A

Issue:

A

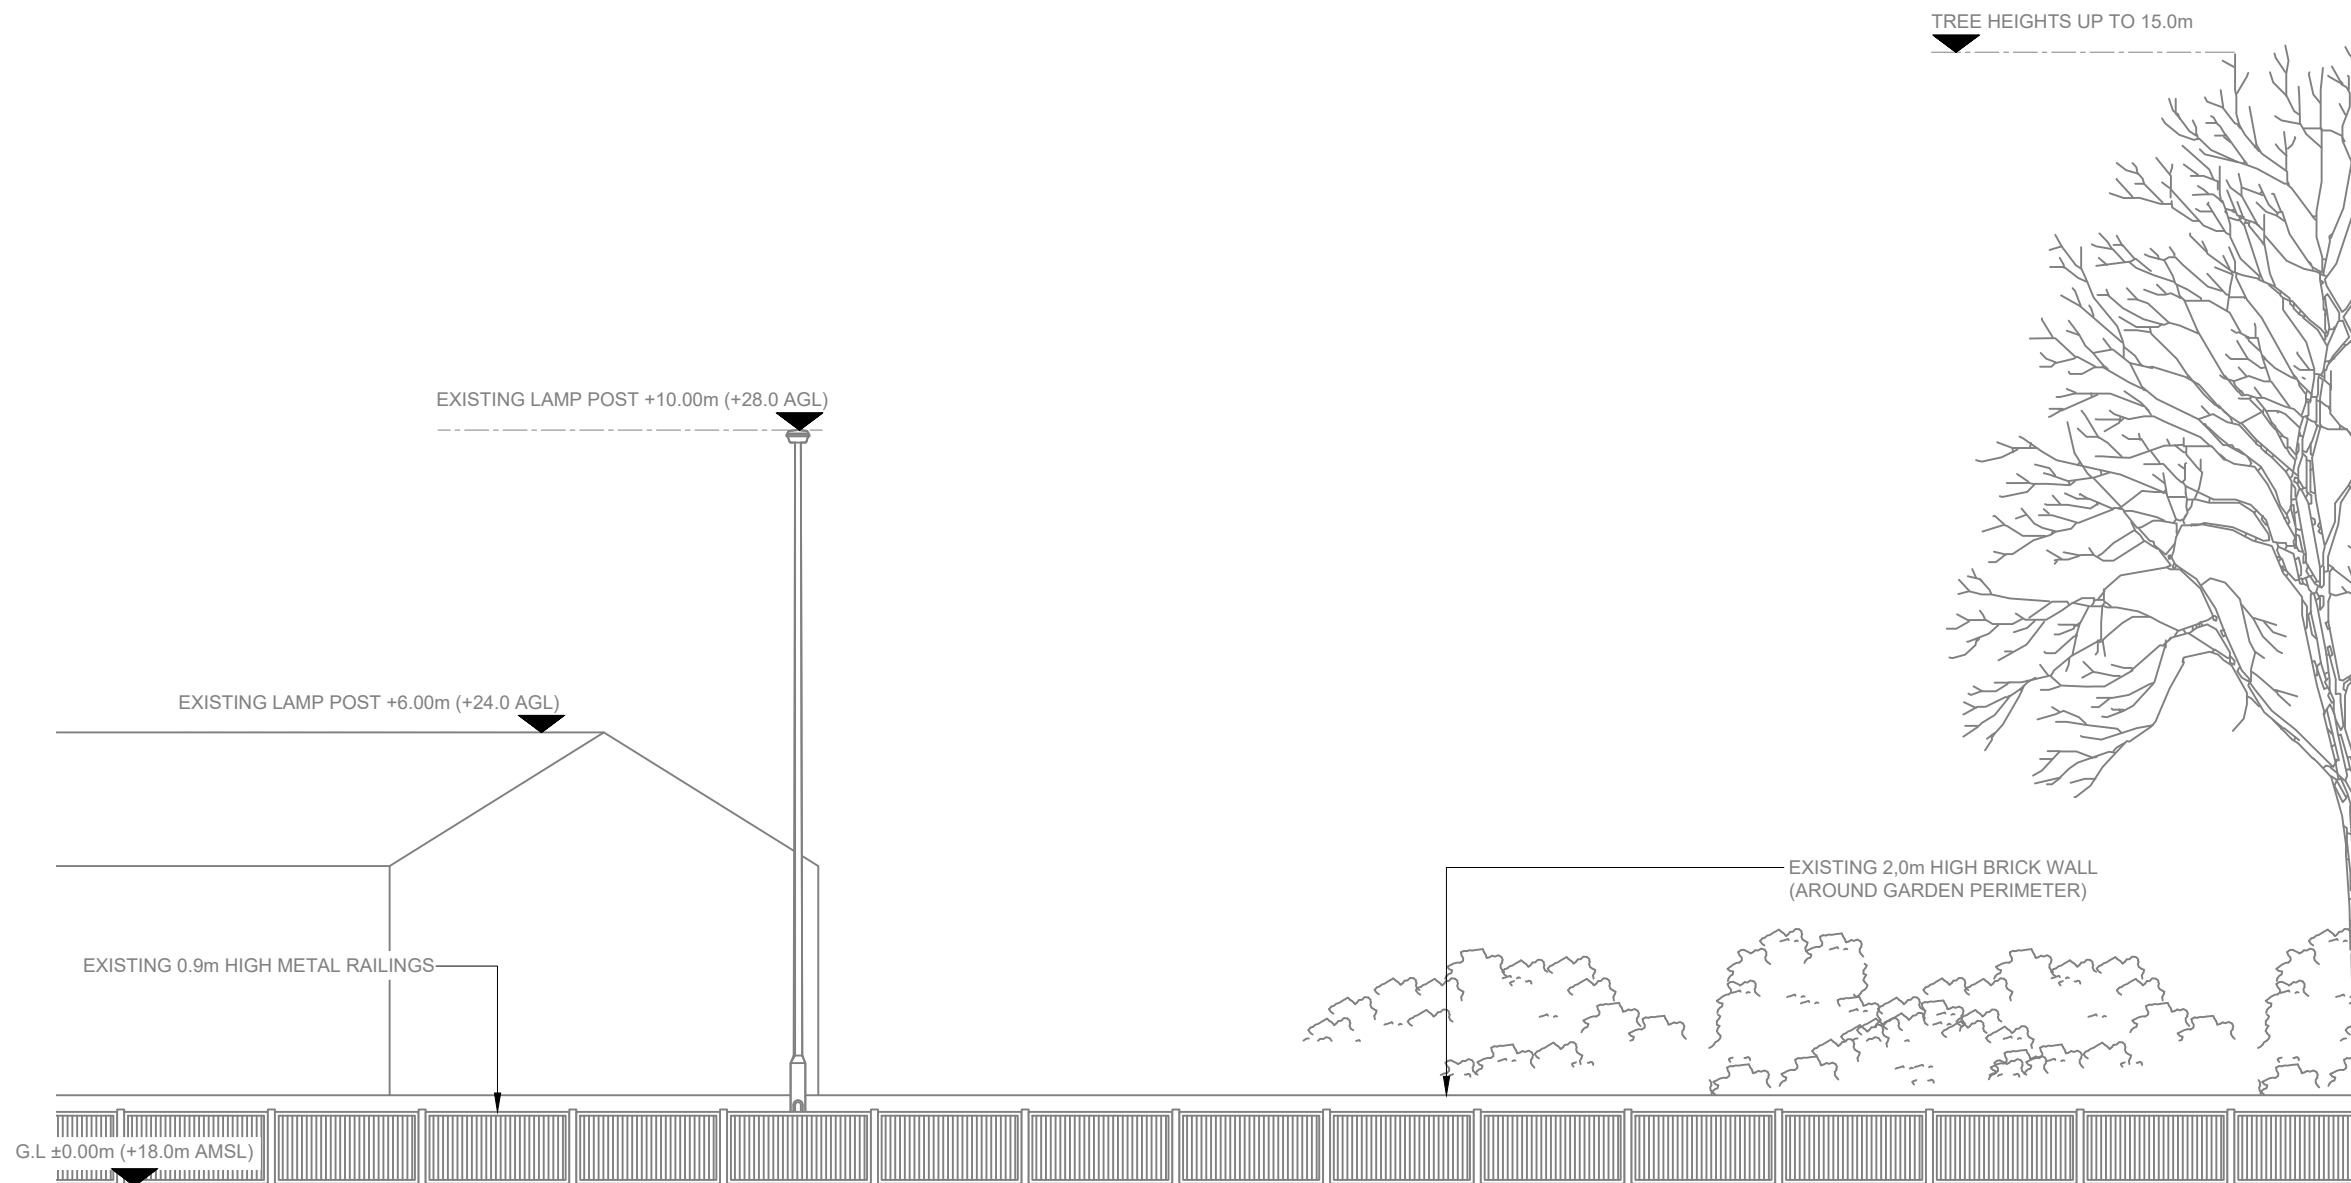

EXISTING ELEVATION A

 

1. ALL DIMENSIONS IN MM UNLESS OTHERWISE NOTED.

A	Issued for Planning	JDS	PN	28.06.21
REV	MODIFICATION	BY	CH	DATE

Great Brighams Mead,
Vastern Road, Reading,
Berkshire, England,
RG1 8DJ

Design Consultant & Principal Contractor:



Great British Communications
Lapwing House, Block 3 Forward Point,
Tan House Lane, Widnes, Cheshire, WAB 0SL
t. 44 (0)151 420 4128
www.gbcservices.co.uk

Site Name:

PIGEON HOUSE SW

3UK Cell ID:

KSY17831

Address:

WHITEFIELD DRIVE
KIRKBY
KNOWSLEY
L32 4SY

Title:

150 EXISTING SITE ELEVATION

Project:

UNILATERAL SW

Purpose of Issue:	
-------------------	--

PLANNING

Site ID:


TBC

Drawing No:


KSY17831_PLANNING_REV_A

Issue:

v1.8

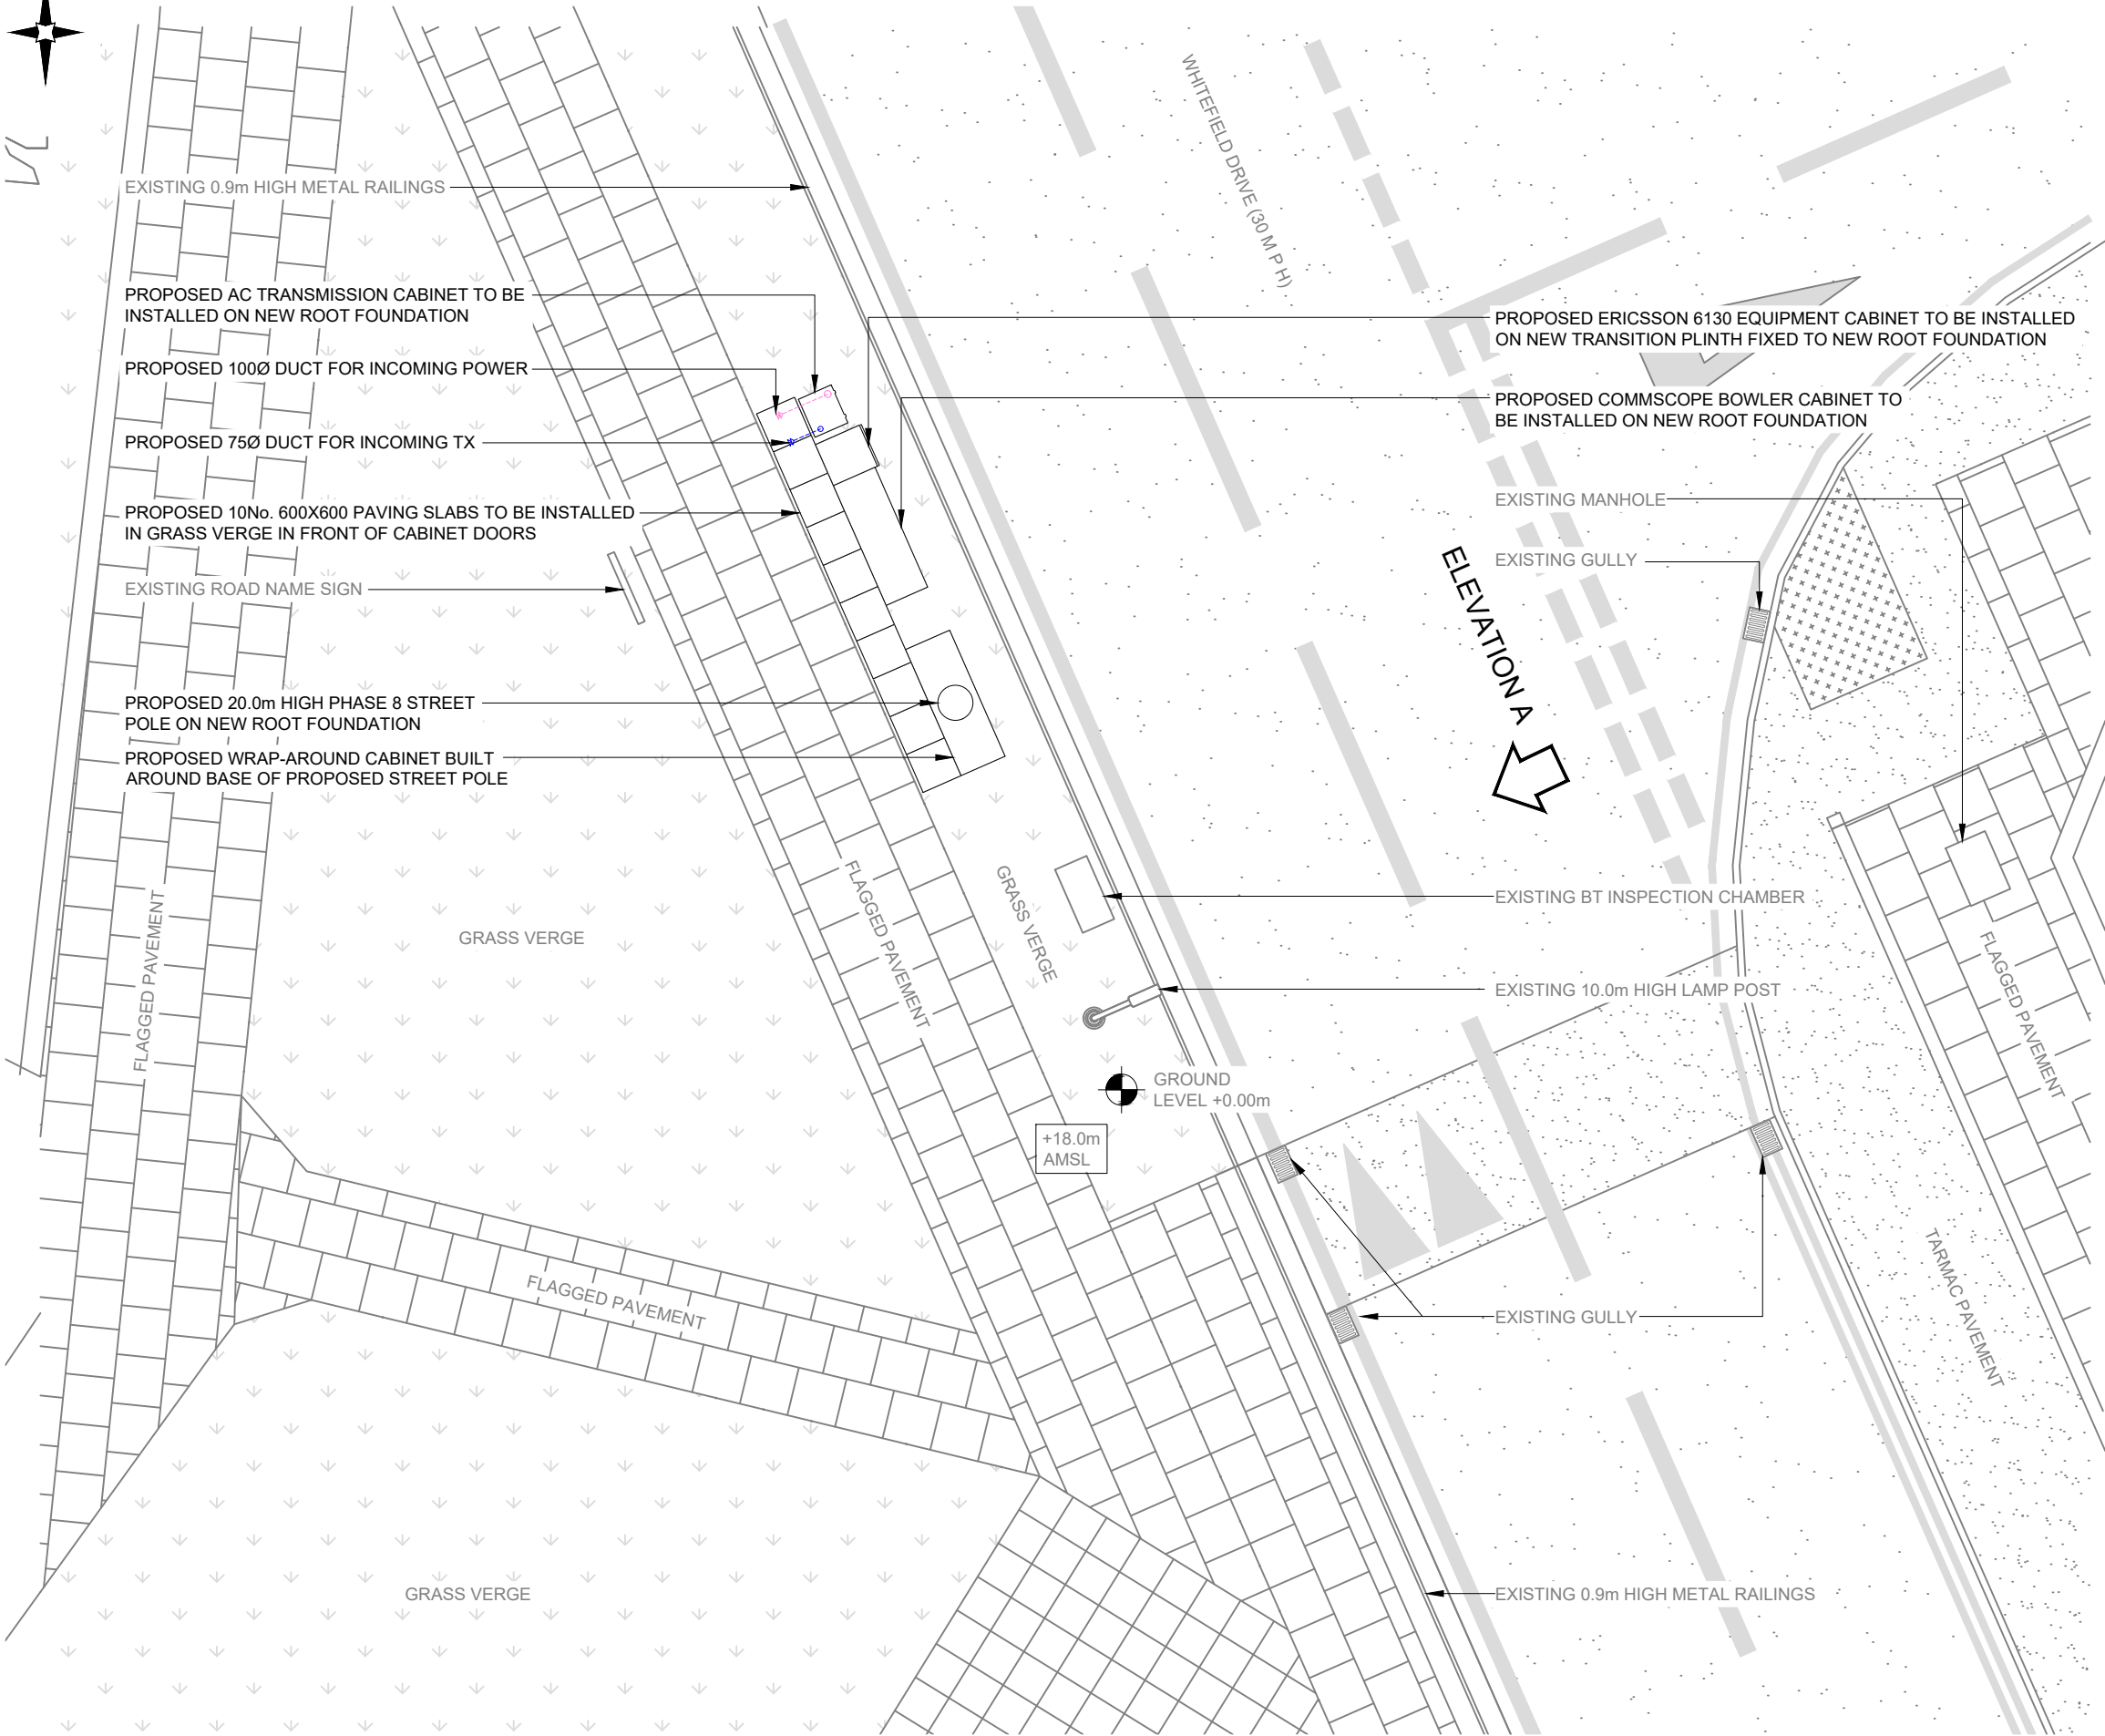

PROPOSED SITE PLAN

 

NOTES:

1. ALL DIMENSIONS IN MM UNLESS OTHERWISE NOTED.

A	Issued for Planning	JDS	PN	28.06.21
REV	MODIFICATION	BY	CH	DATE

CK Hutchison
Networks (UK)
Limited

Great Brighams Mead,
Vastern Road, Reading,
Berkshire, England,
RG1 8DJ

Design Consultant & Principal Contractor:



Great British Communications
Lapwing House, Block 3 Forward Point,
Tan House Lane, Widnes, Cheshire, WAB 0SL
t. 44 (0)151 420 4128
www.gbcservices.co.uk

Site Name:

PIGEON HOUSE SW

3UK Cell ID:

KSY17831

Address:

WHITEFIELD DRIVE
KIRKBY
KNOWSLEY
L32 4SY

Title:

215 PROPOSED SITE PLAN

Project:

UNILATERAL SW

Purpose of Issue:

PLANNING

Site ID:


TBC

Drawing No:

KSY17831_PLANNING_REV_A

Issue:

A

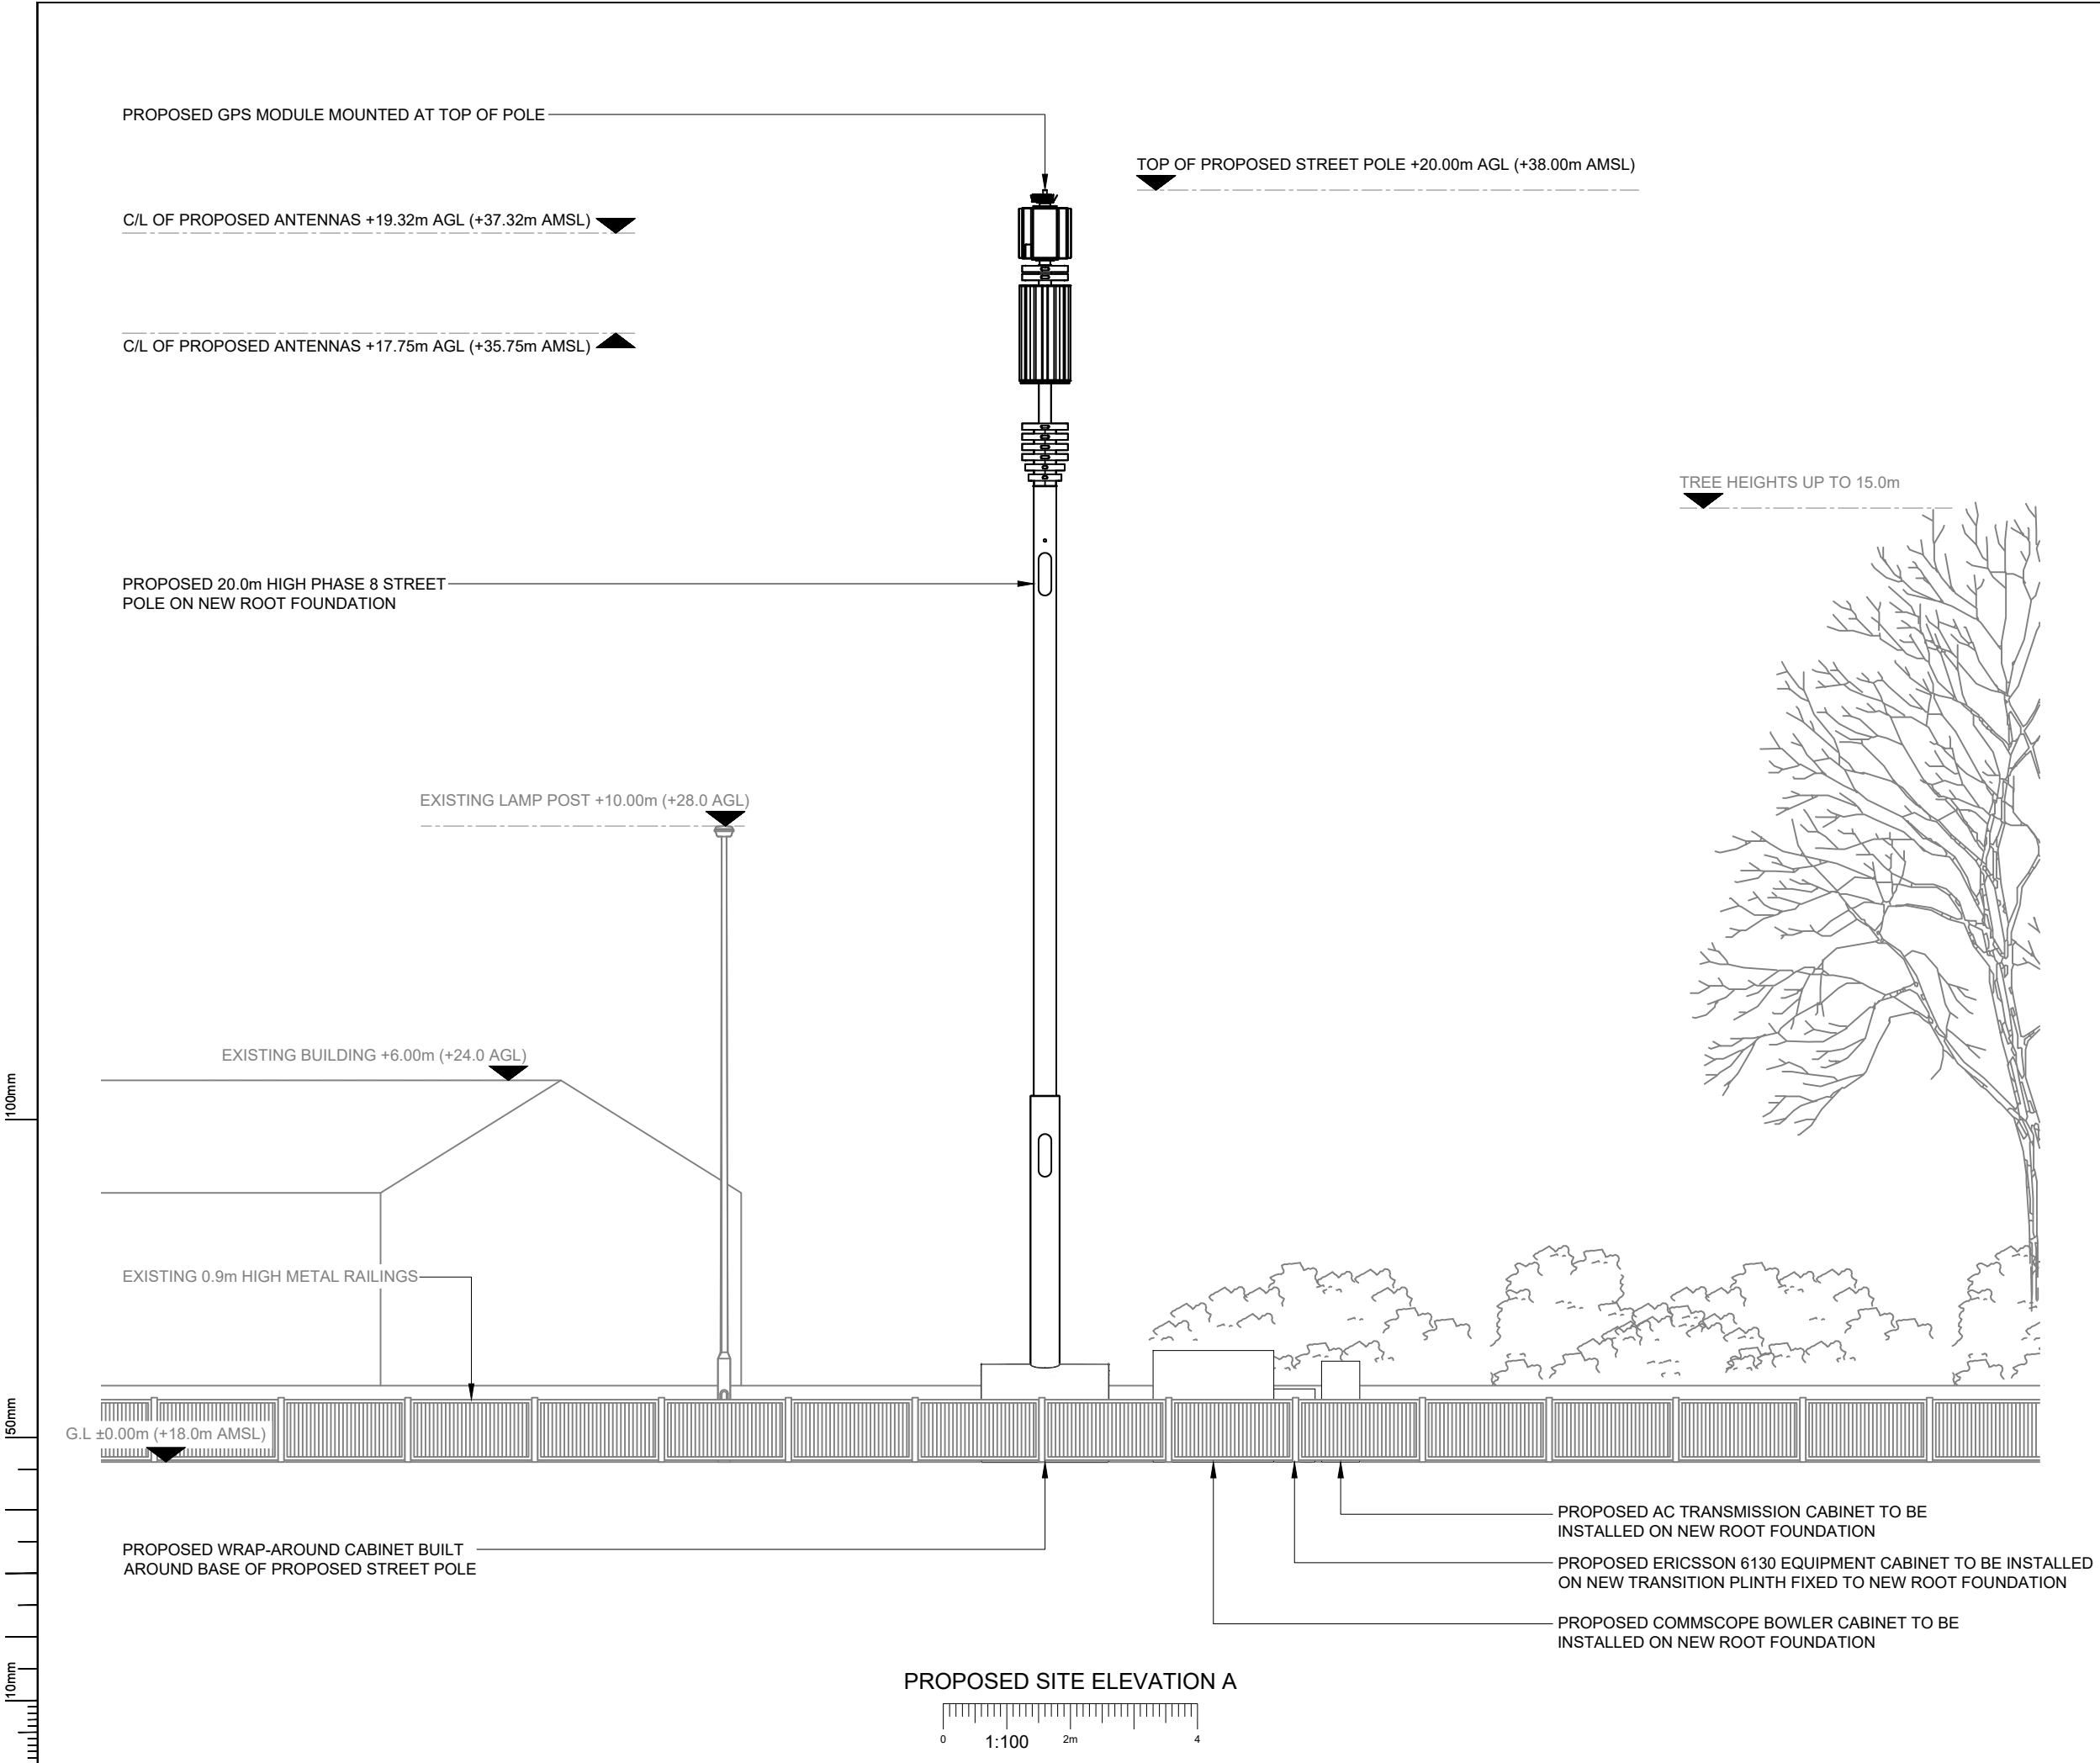

NOTES:
1. ALL DIMENSIONS IN MM UNLESS OTHERWISE NOTED.

A	Issued for Planning	JDS	PN	28.06.21
REV	MODIFICATION	BY	CH	DATE

CK Hutchison Networks (UK) Limited

Great Brighams Mead,
Vastern Road, Reading,
Berkshire, England,
RG1 8DJ

Design Consultant & Principal Contractor:

GBC

Great British Communications
Lapwing House, Block 3 Forward Point,
Tan House Lane, Widnes, Cheshire, WAB 0SL
t. 44 (0)151 420 4128
www.gbcservices.co.uk

Site Name:

PIGEON HOUSE SW

3UK Cell ID:

KSY17831

Address:

**WHITEFIELD DRIVE
KIRKBY
KNOWSLEY
L32 4SY**

Title:

265 PROPOSED SITE ELEVATION

Project:

UNILATERAL SW

Purpose of Issue:

PLANNING

Site ID:

TBC

Drawing No:
KSY17831_PLANNING_REV_A

Issue:
A

PROPOSED ANTENNA & RF EQUIPMENT SCHEDULE																					
EXISTING/PROPOSED	ANTENNA REFERENCE	FUNCTION	FEEDER/FIBRE									BIAS T's/RRU's			ANTENNAS						
			LENGTH(m) & DIAMETER (SEE GUIDANCE NOTES BELOW)			TYPE (COAX OR FIBRE)	FEEDERS QTY	FIBRE QTY	FIBRE LENGTH	FILTER	DIPLEXER	BIAS T	RRU QTY (HL= HIGH LEVEL, E= ENCLOSURE)	ANT. REF.	ANTENNA MANUFACTURERS PART No.	BRG°	HEIGHT TO TOP (m)	HEIGHT TO C/L (m)	HEIGHT TO U/S (m)	LOCATION (POLE MOUNTED, HEADFRAME, WITHIN SHROUD ETC)	
			MF1	MF(J1)	TOTAL																
SECTOR 1	PROPOSED	A1	5G	-	-	-	DC FIBRE	-	3	24m	-	-	-	-	A1a	AIR 6488	180°	19.72	19.32	18.92	UPPER HEADFRAME
		A2	800	$\frac{1}{2}"=17$	$\frac{1}{2}"=7m^{(2)}$	24m	DC FIBRE+COAX	4	-	-	-	-	E	A2a	HUAWEI AHP4517R12v06	180°	18.50	17.75	17.00	LOWER HEADFRAME	
			1400	$\frac{1}{2}"=17$	$\frac{1}{2}"=7m^{(2)}$	24m	DC FIBRE+COAX	4	-	-	1	-	E	A2c							
				1	-	-	-	E	A2d												
			1800 /2100	$\frac{1}{2}"=17$	$\frac{1}{2}"=7m^{(2)}$	24m	DC FIBRE+COAX	4	-	-	-	-	E	A2e							
			-	-	-	-	-	-	-	-	-	E	A2f								
			-	-	-	-	-	-	-	-	-	-	-	A2g							
		SECTOR 2	PROPOSED	B1	5G	-	-	-	DC FIBRE	-	3	24m	-	-	-	-	B1a	AIR 6488	300°	19.72	19.32
B2	800			$\frac{1}{2}"=17$	$\frac{1}{2}"=7m^{(2)}$	24m	DC FIBRE+COAX	4	-	-	-	-	E	B2a	HUAWEI AHP4517R12v06	300°	18.50	17.75	17.00	LOWER HEADFRAME	
	1400			$\frac{1}{2}"=17$	$\frac{1}{2}"=7m^{(2)}$	24m	DC FIBRE+COAX	4	-	-	1	-	E	B2c							
				1	-	-	-	E	B2d												
	1800 /2100			$\frac{1}{2}"=17$	$\frac{1}{2}"=7m^{(2)}$	24m	DC FIBRE+COAX	4	-	-	-	-	E	B2e							
	-			-	-	-	-	-	-	-	-	E	B2f								
	-			-	-	-	-	-	-	-	-	-	-	B2g							
SECTOR 3	PROPOSED			C1	5G	-	-	-	DC FIBRE	-	3	24m	-	-	-	-	C1a	AIR 6488	60°	19.72	19.32
		C2	800	$\frac{1}{2}"=17$	$\frac{1}{2}"=7m^{(2)}$	24m	DC FIBRE+COAX	4	-	-	-	-	E	C2a	HUAWEI AHP4517R12v06	60°	18.50	17.75	17.00	LOWER HEADFRAME	
			1400	$\frac{1}{2}"=17$	$\frac{1}{2}"=7m^{(2)}$	24m	DC FIBRE+COAX	4	-	-	1	-	E	C2c							
				1	-	-	-	E	C2d												
			1800 /2100	$\frac{1}{2}"=17$	$\frac{1}{2}"=7m^{(2)}$	24m	DC FIBRE+COAX	4	-	-	-	-	E	C2e							
			-	-	-	-	-	-	-	-	-	E	C2f								
			-	-	-	-	-	-	-	-	-	-	-	C2g							

GPS LINE KEY			
SECTOR ID	NODE TYPE	NODE C/L (m) AGL	GPS NODE CABLE LENGTH (m)
1	GPS	20.00m	35m

A	Issued for Planning	JDS	PN	28.06.21
REV	MODIFICATION	BY	CH	DATE
CK Hutchison Networks (UK) Limited Great Brighams Mead, Vastern Road, Reading, Berkshire, England, RG1 8DJ				
Design Consultant & Principal Contractor: GBC Great British Communications Lapwing House, Block 3 Forward Point, Tan House Lane, Widnes, Cheshire, WAB 0SL t. 44 (0)151 420 4128 www.gbcservices.co.uk				
Site Name:		PIGEON HOUSE SW		
3UK Cell ID:		KSY17831		
Address:		WHITEFIELD DRIVE KIRKBY KNOWSLEY L32 4SY		
Title:		304 PROPOSED CONFIGURATION ANTENNA SCHEDULE		
Project:		UNILATERAL SW		
Purpose of Issue:		PLANNING		
		Site ID: TBC		
Drawing No:			Issue:	
KSY17831_PLANNING_REV_A			A	

DEPENDENCY	STATUS
RF Compliance	Sector A - Step 1.0 SW Sector B - Step 1.0 SW Sector C - Step 1.0 SW
Building Regulations Approval	N/A
Asbestos	N/A
Planning Conditions	TBC by Local Authority
Geotech Report	N/A
Structural Calculations	N/A
Intrusive Building Survey	N/A
Global Design Check	N/A
Rigging Survey	N/A
FIXITS	N/A
Power	Proposed 1 phase 100A supply - DNO Quote Approval Required
Transmission Solution	Fibre only
Cooling Solution	Manufacturers Cooling
Line of Site Survey	N/A
Services Search	Completed - 03/06/2021
Trial Hole Report	Pending
Other	-

A	Issued for Planning					JDS	PN	28.06.21	
REV	MODIFICATION					BY	CH	DATE	
CK Hutchison Networks (UK) Limited Great Brighams Mead, Vastern Road, Reading, Berkshire, England, RG1 8DJ									
Design Consultant & Principal Contractor:  Great British Communications Lapwing House, Block 3 Forward Point, Tan House Lane, Widnes, Cheshire, WAB 0SL t. 44 (0)151 420 4128 www.gbcservices.co.uk									
Site Name: PIGEON HOUSE SW									
3UK Cell ID: KSY17831									
Address: WHITEFIELD DRIVE KIRKBY KNOWSLEY L32 4SY									
Title: 307 EQUIPMENT SCHEDULES & DEPENDENCIES									
Project: UNILATERAL SW									
Purpose of Issue: PLANNING									
Site ID: TBC									
Drawing No: KSY17831_PLANNING_REV_A								Issue: A	