




Warrington Road

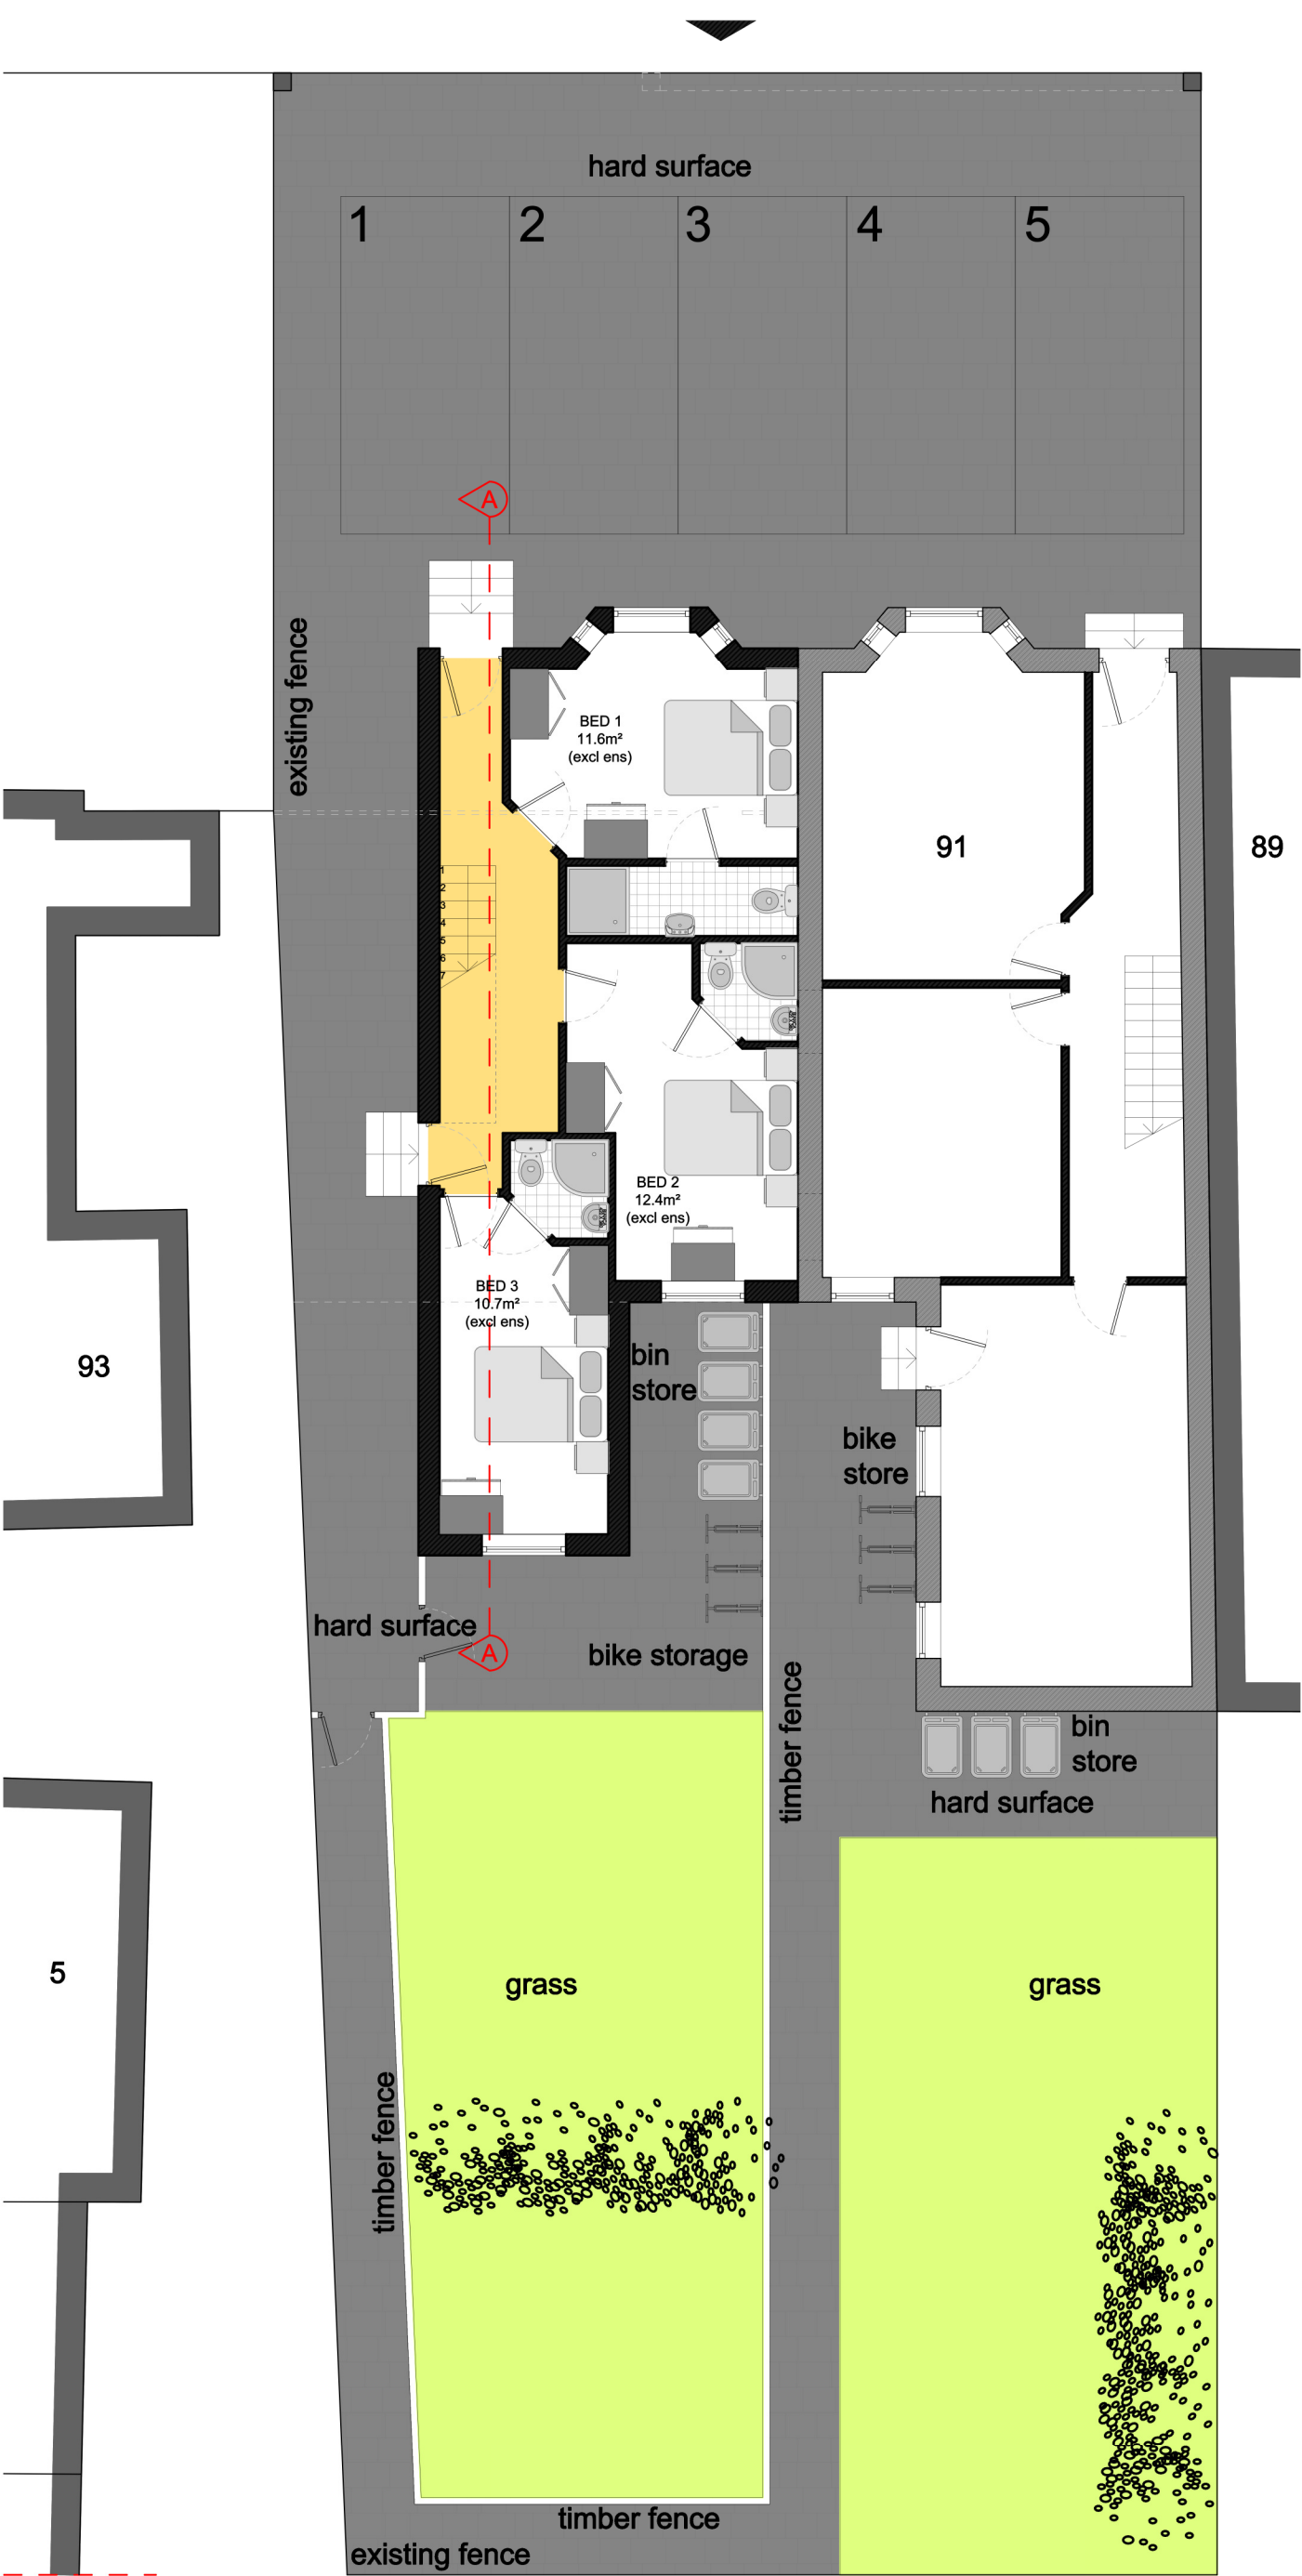


GROUND

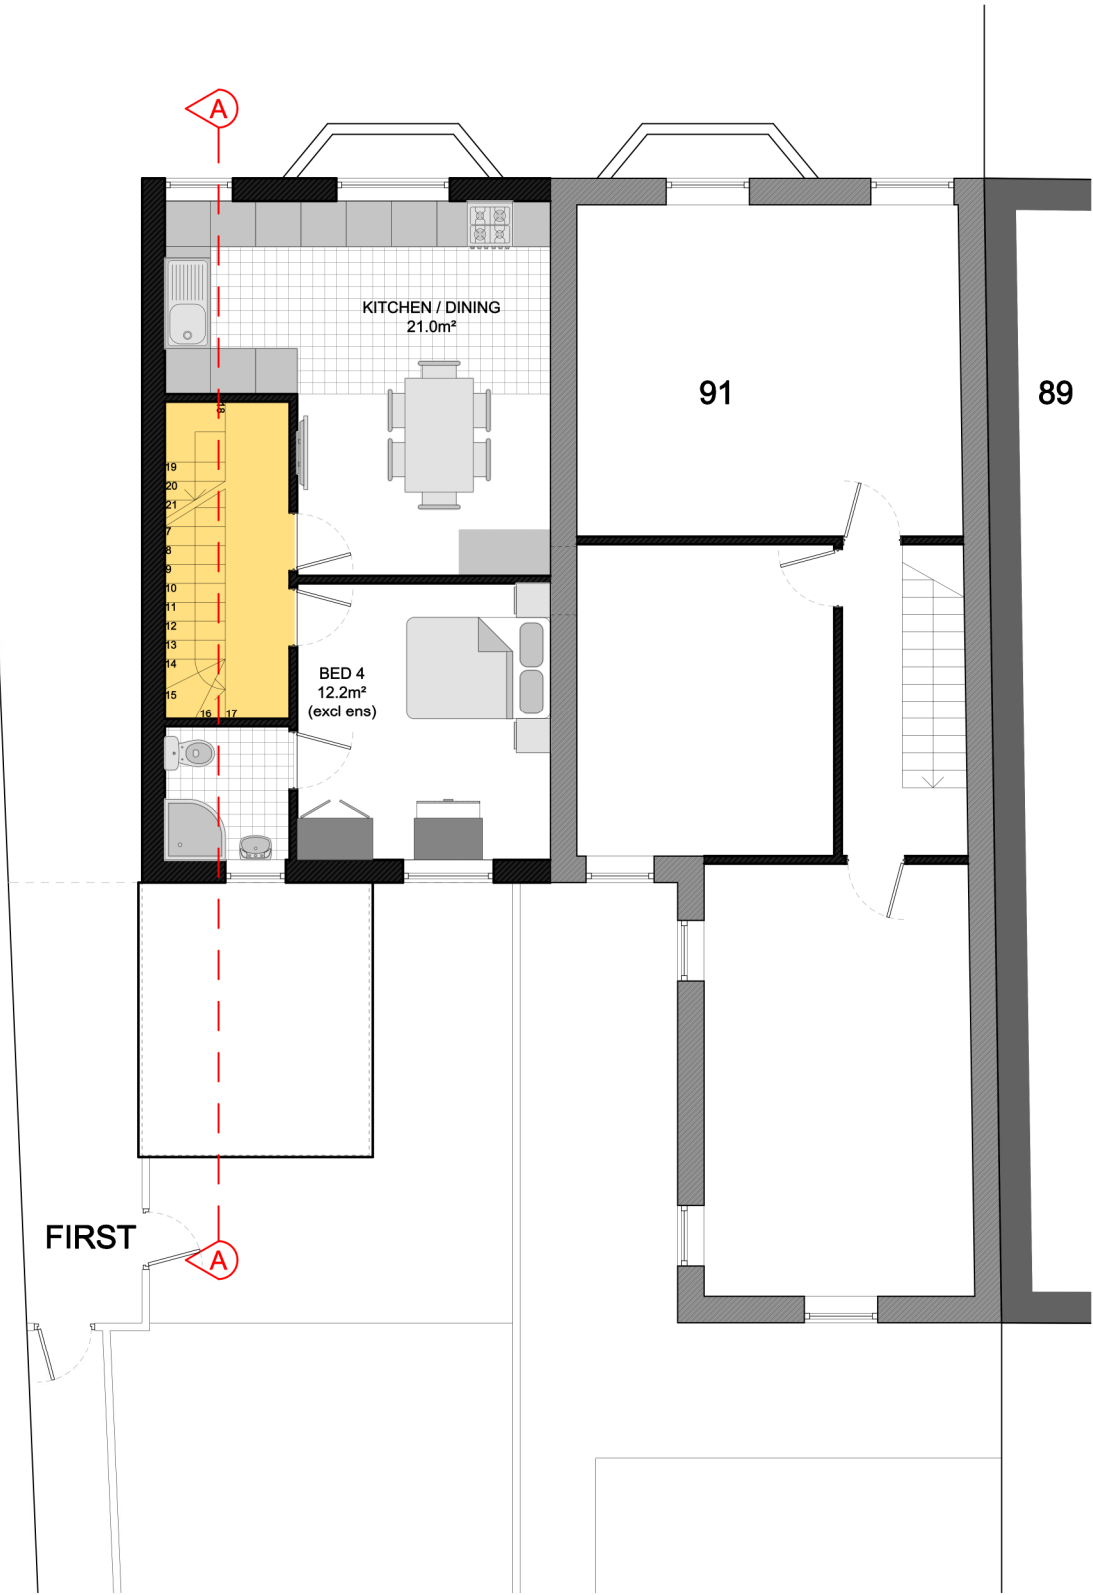

FIRST

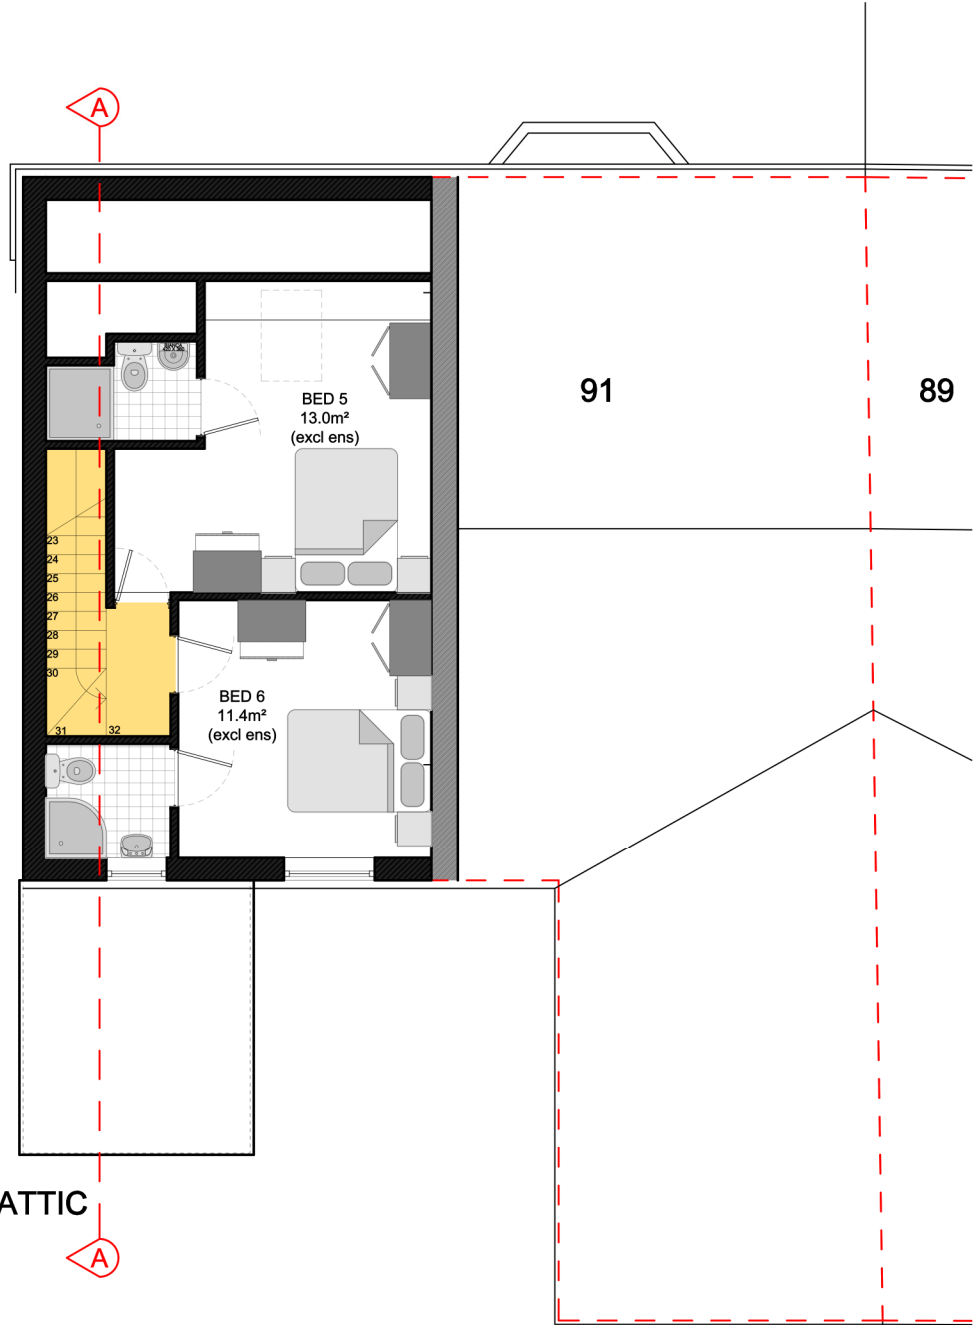

ATTIC

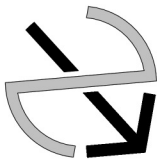

NOTES

GRANT ERSKINE ARCHITECTS LTD SHALL HAVE NO RESPONSIBILITY FOR ANY USE MADE OF THIS DOCUMENT OTHER THAN FOR THAT WHICH IT WAS PREPARED AND ISSUED.

ALL DIMENSIONS SHOULD BE CHECKED ON SITE.

DO NOT SCALE FROM THIS DRAWING.

ANY DRAWING ERRORS OR DIVERGENCES SHOULD BE BROUGHT TO THE ATTENTION OF GRANT ERSKINE ARCHITECTS LTD AT THE ADDRESS SHOWN BELOW.

REVISION / DESCRIPTION	DRAWN	CHECKED	DATE

PROJECT TITLE NEW BUILD HMO AT 91 WARRINGTON ROAD PRESCOT	
PROJECT NUMBER 20202011	
DRAWING TITLE PROPOSED SITE PLAN AND FLOOR PLANS	SCALE 1/100 @A2
DATE 17.06.2020	
DRAWING No. (20)A004	REVISION =

**GRANT
ERSKINE
ARCHITECTS**

Suite 5, 3rd Floor
61 Mosley Street
Manchester
M2 3HZ

07974 099796
0161 236 9761

info@granterskinearchitects.com
www.granterskinearchitects.com

Grant Erskine Architects Limited Reg. No. 07477118