
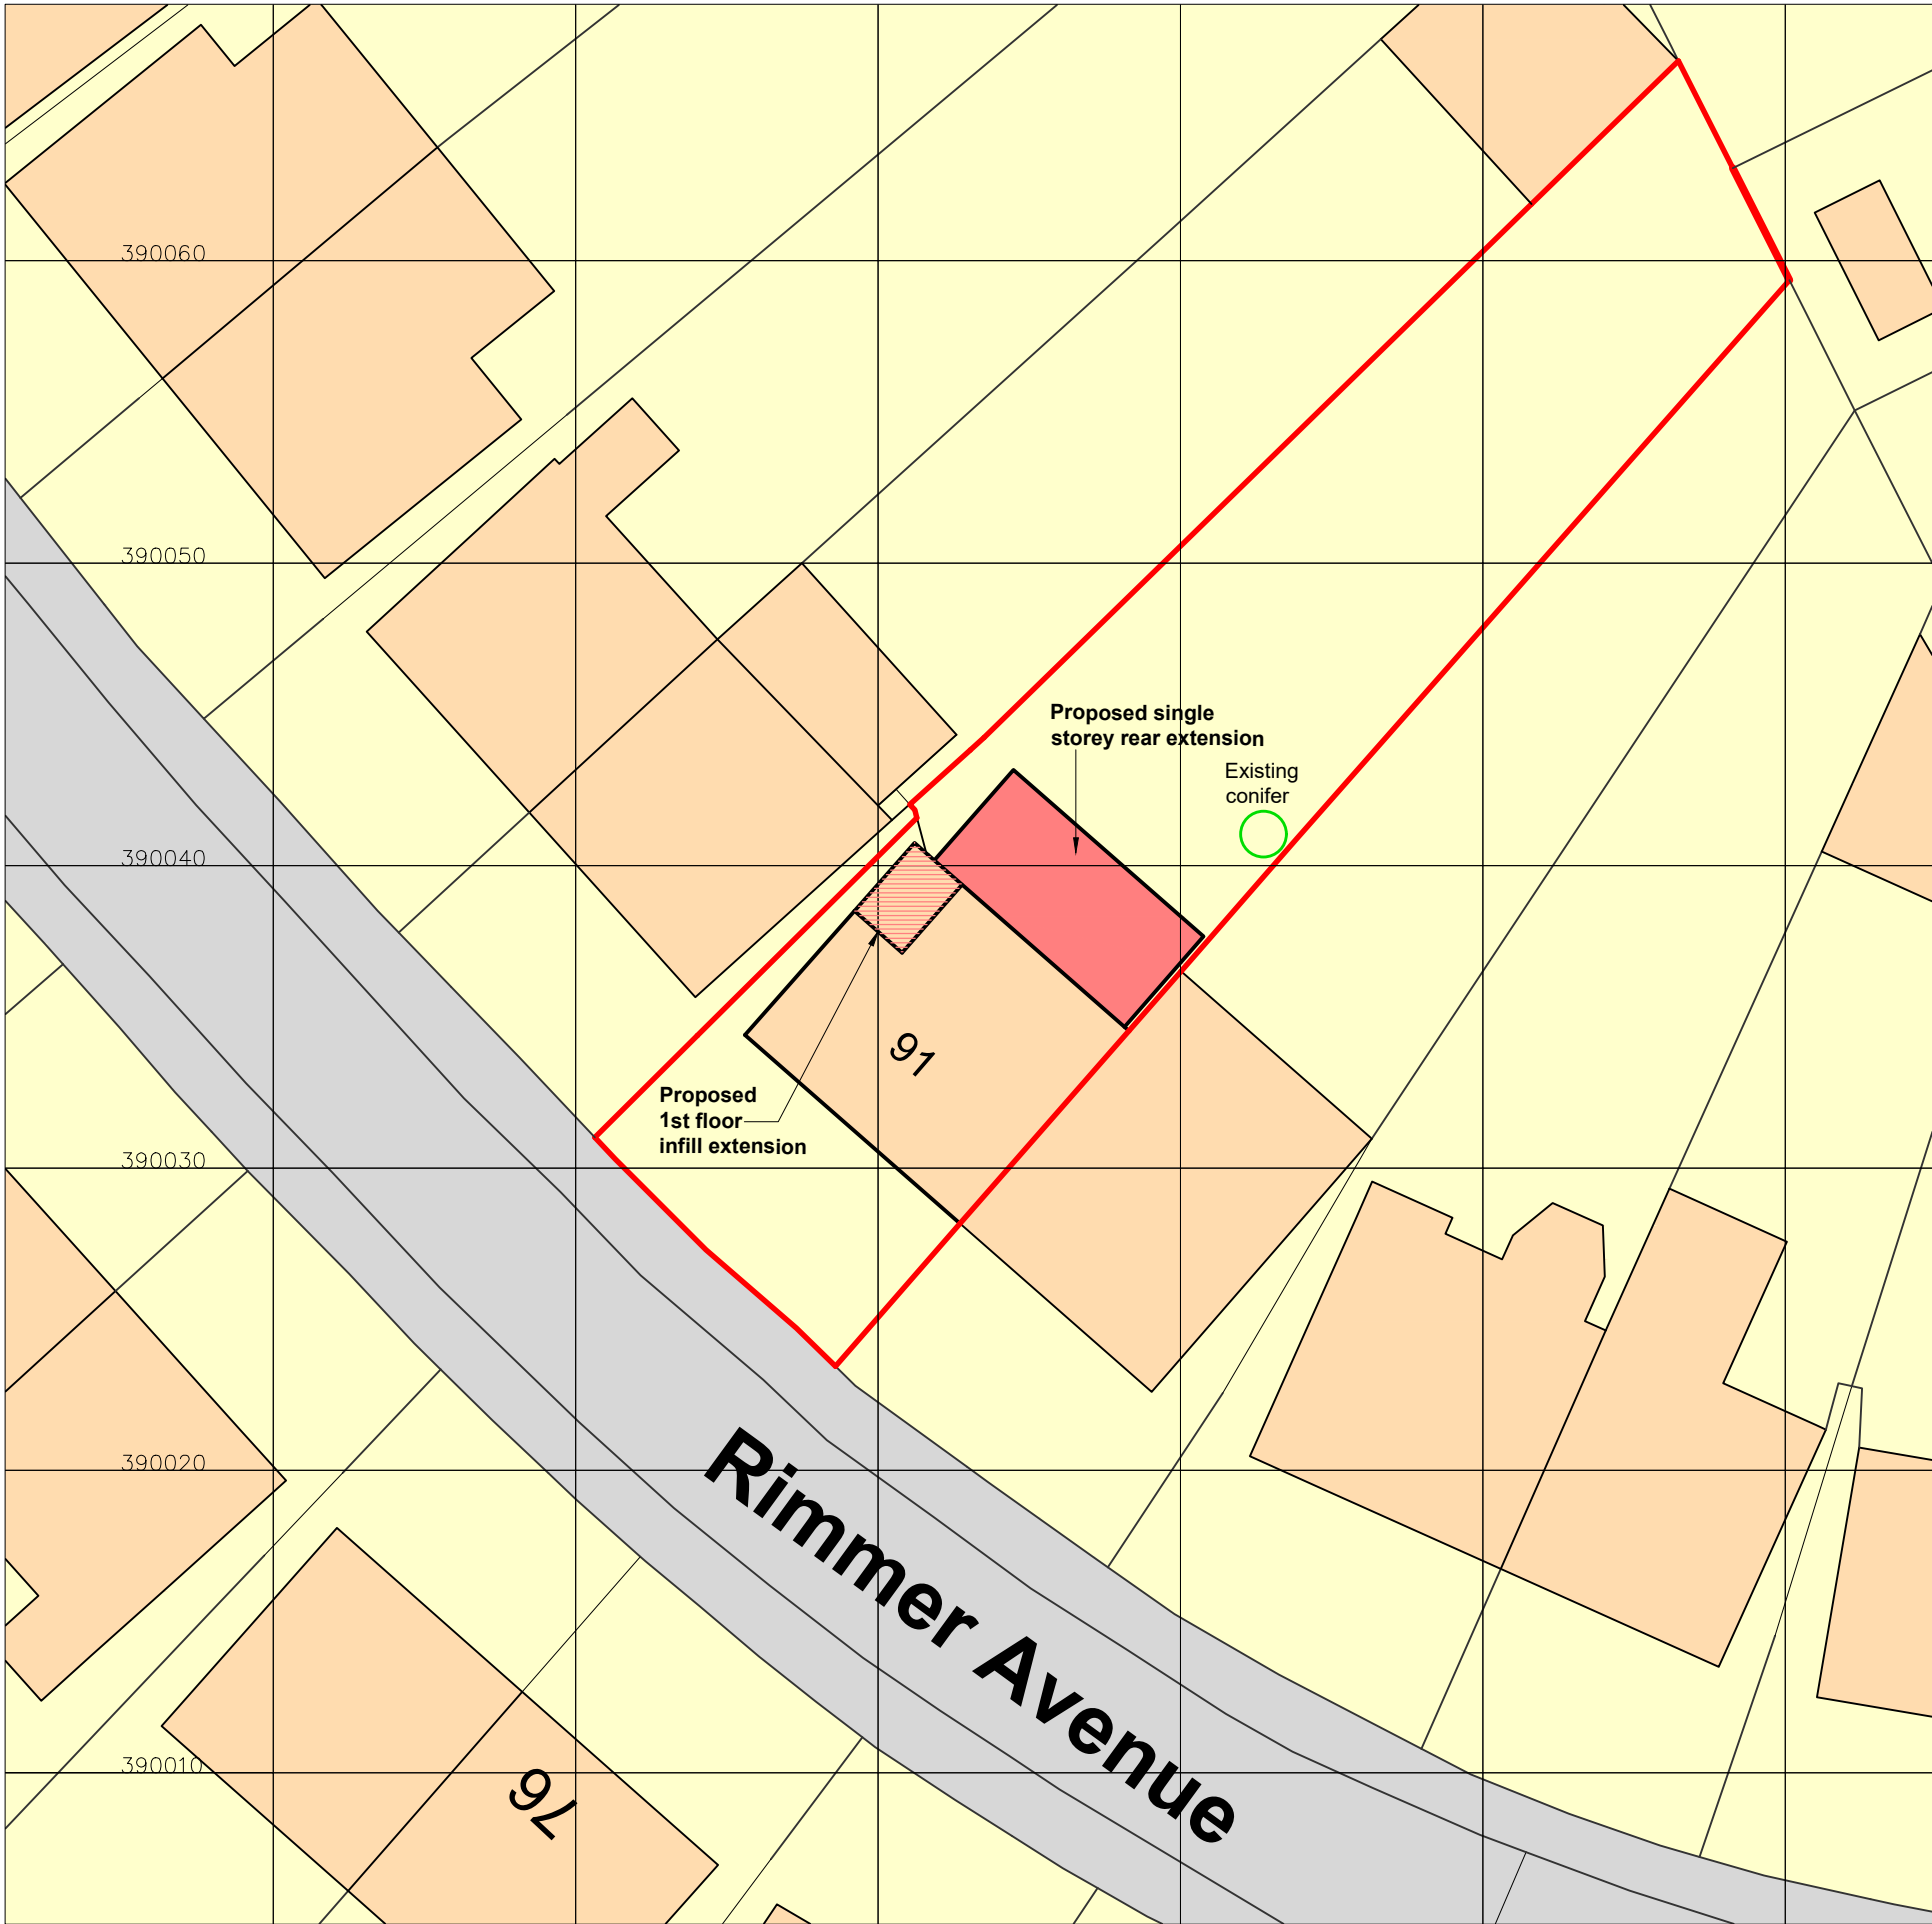


Proposed Site Plan

(Scale 1:250)

 

Scale Bar

ISSUED

Rev.	Date	Description	Status	Rev. by
Project 91 Rimmer Avenue Liverpool L16 2NF				
Title Proposed Site Plan				
Client				
Drawn by M.M	Checked by	Drawing Number		Rev.
Scale 1:250 @ A3	Date August 2024	091-002		P1