




Existing Front Elevation
(Scale 1:50)

0m 1m 2m 3m 4m 5m


Scale Bar

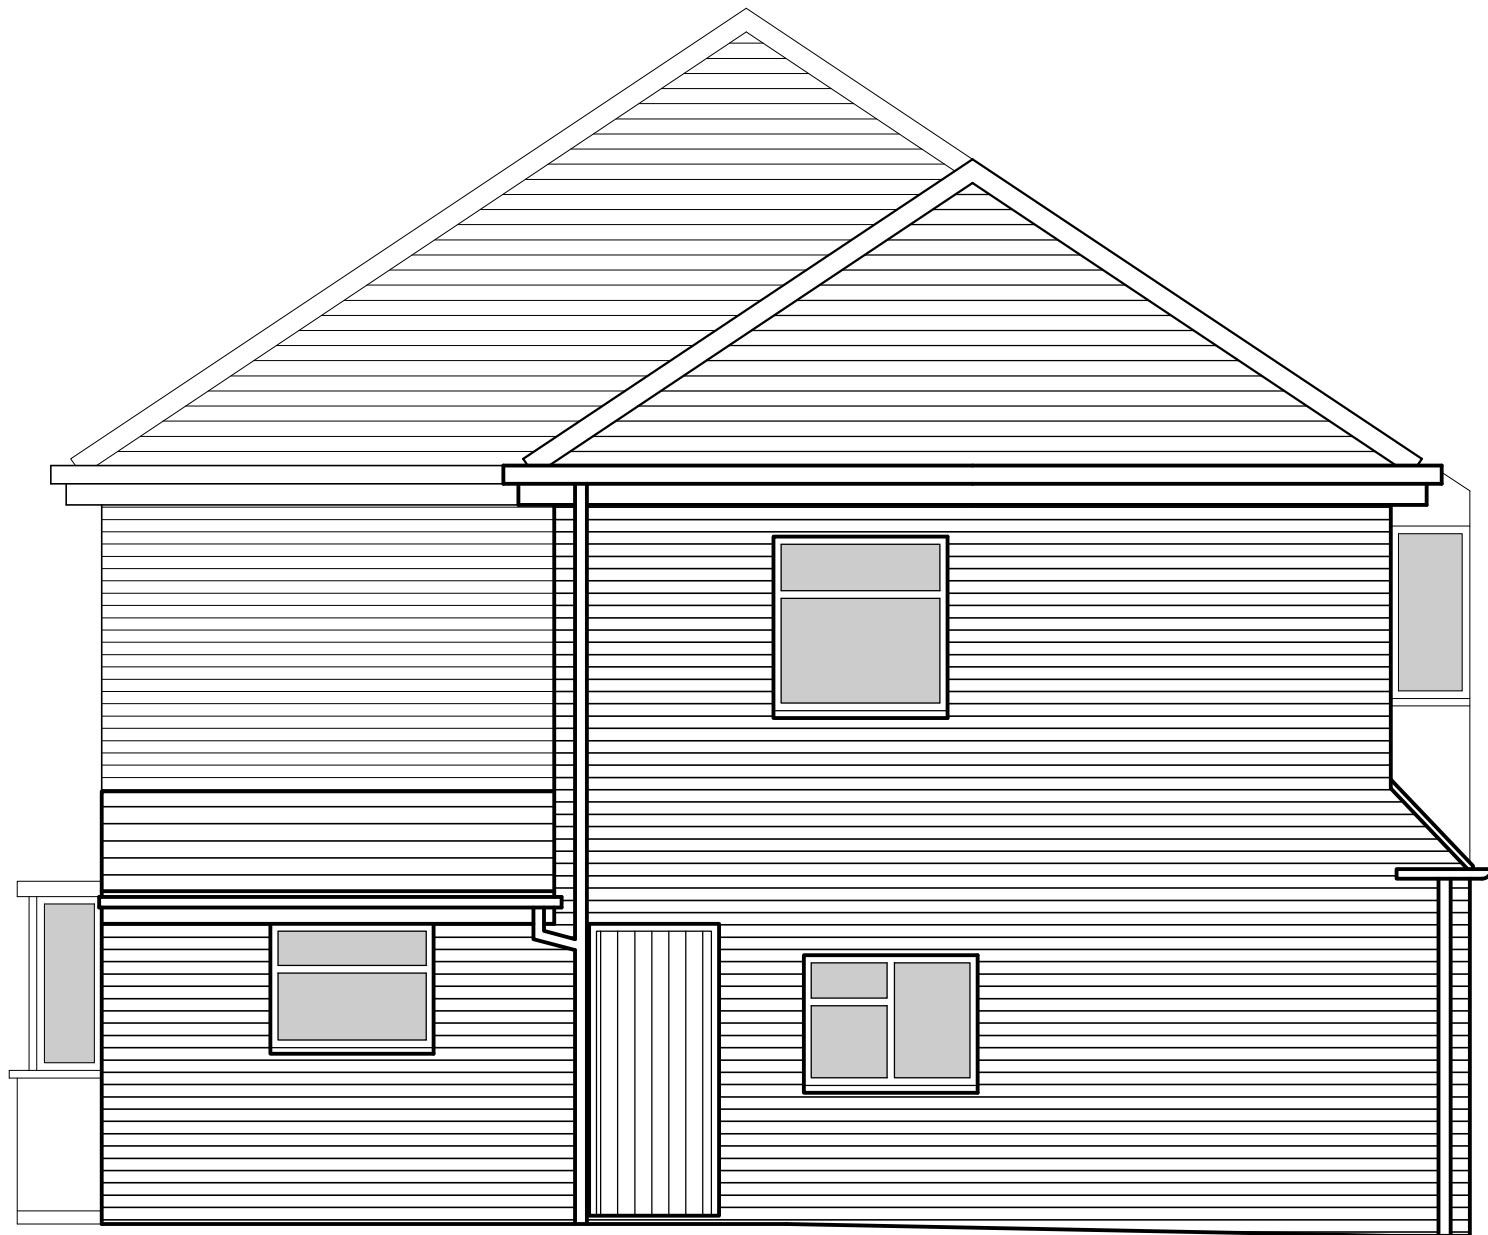

Existing Left Side Elevation
(Scale 1:50)




Existing Rear Elevation
(Scale 1:50)

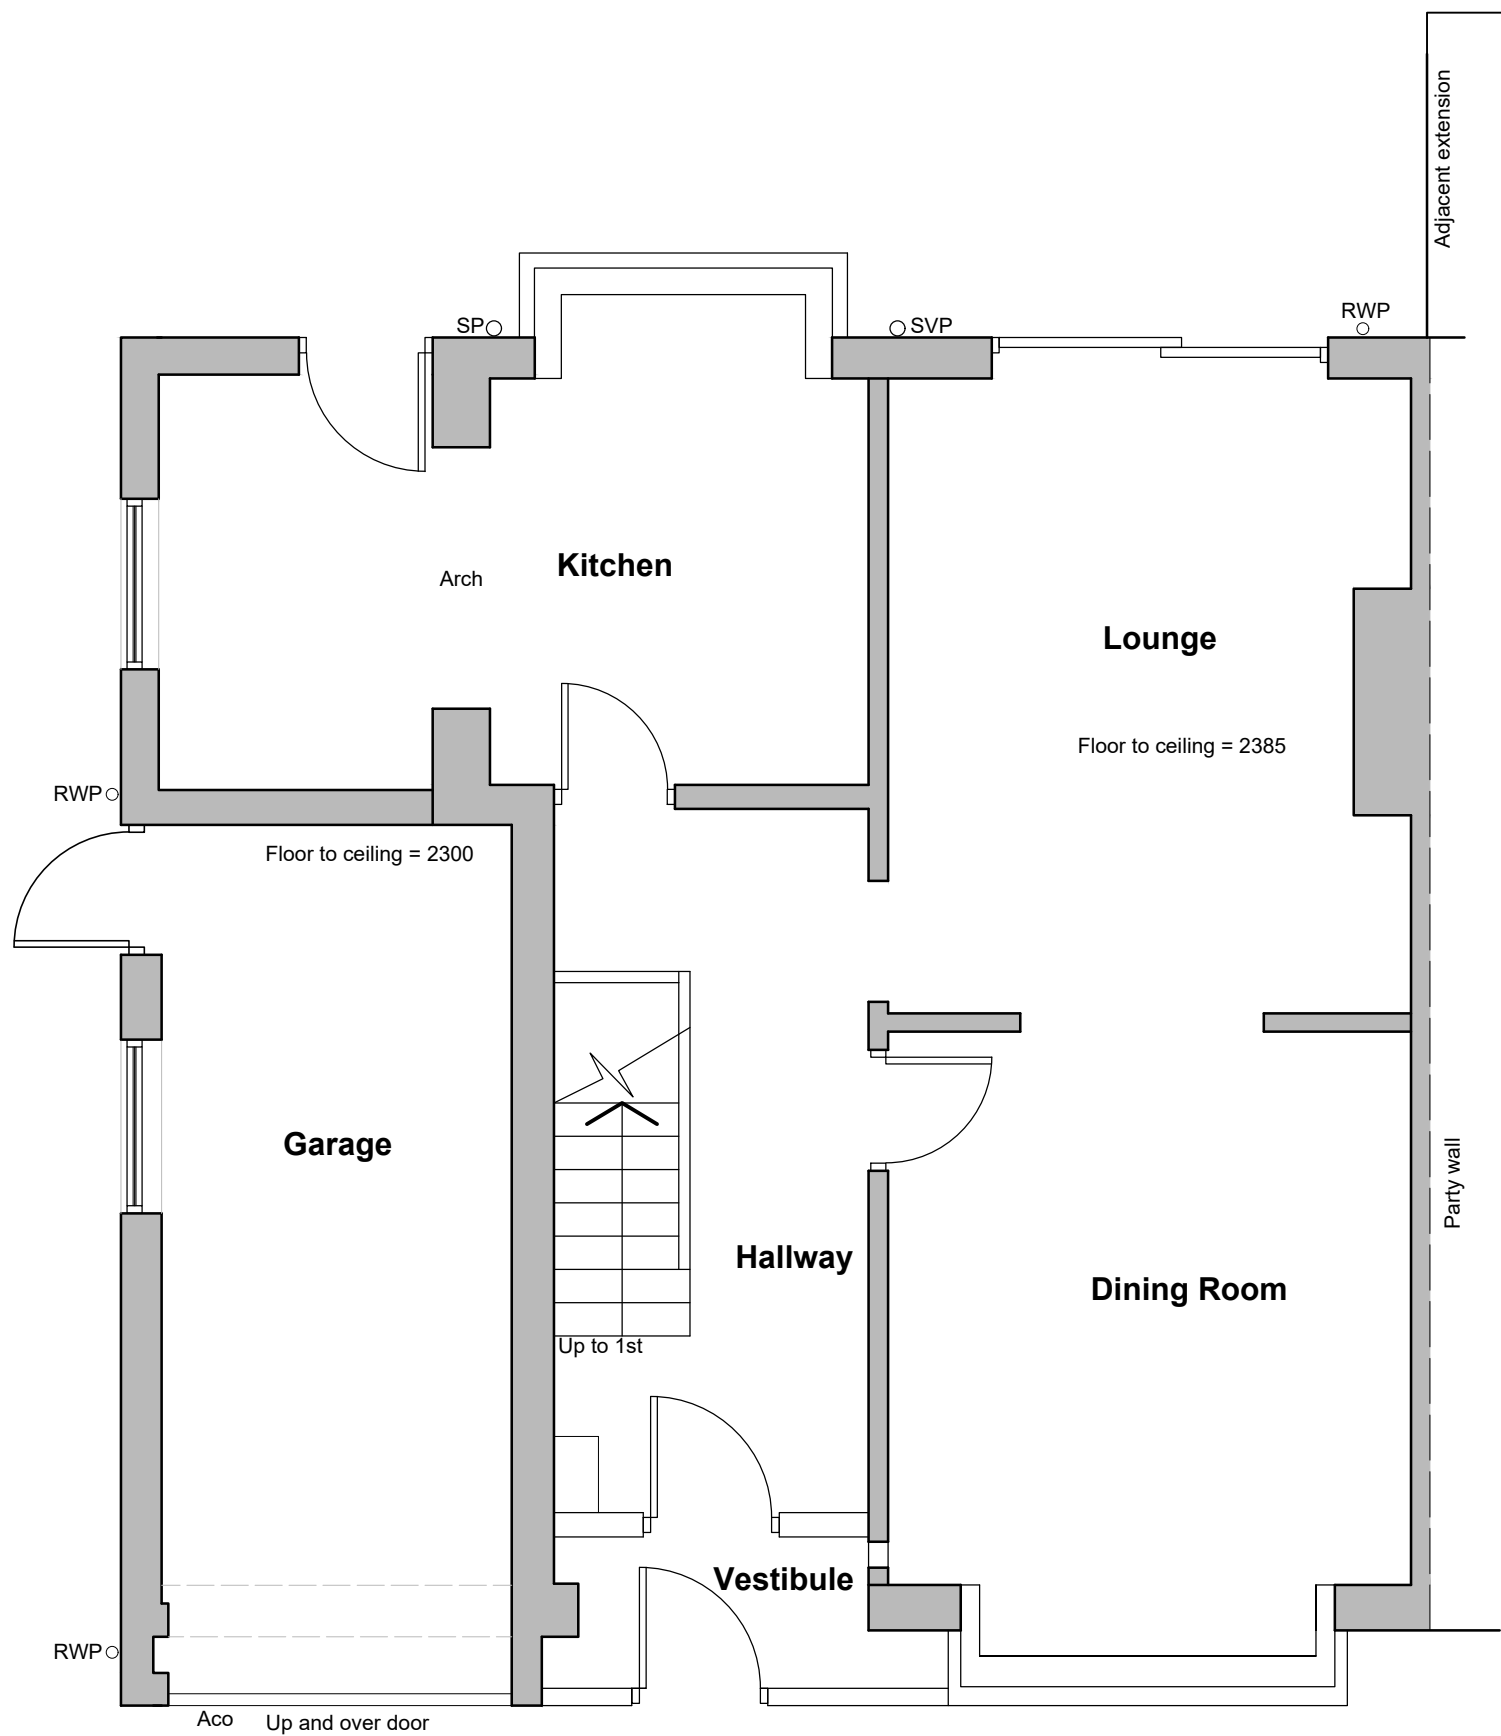


Existing Ground Floor Plan
(Scale 1:50)

0m 1m 2m 3m 4m 5m

Scale Bar

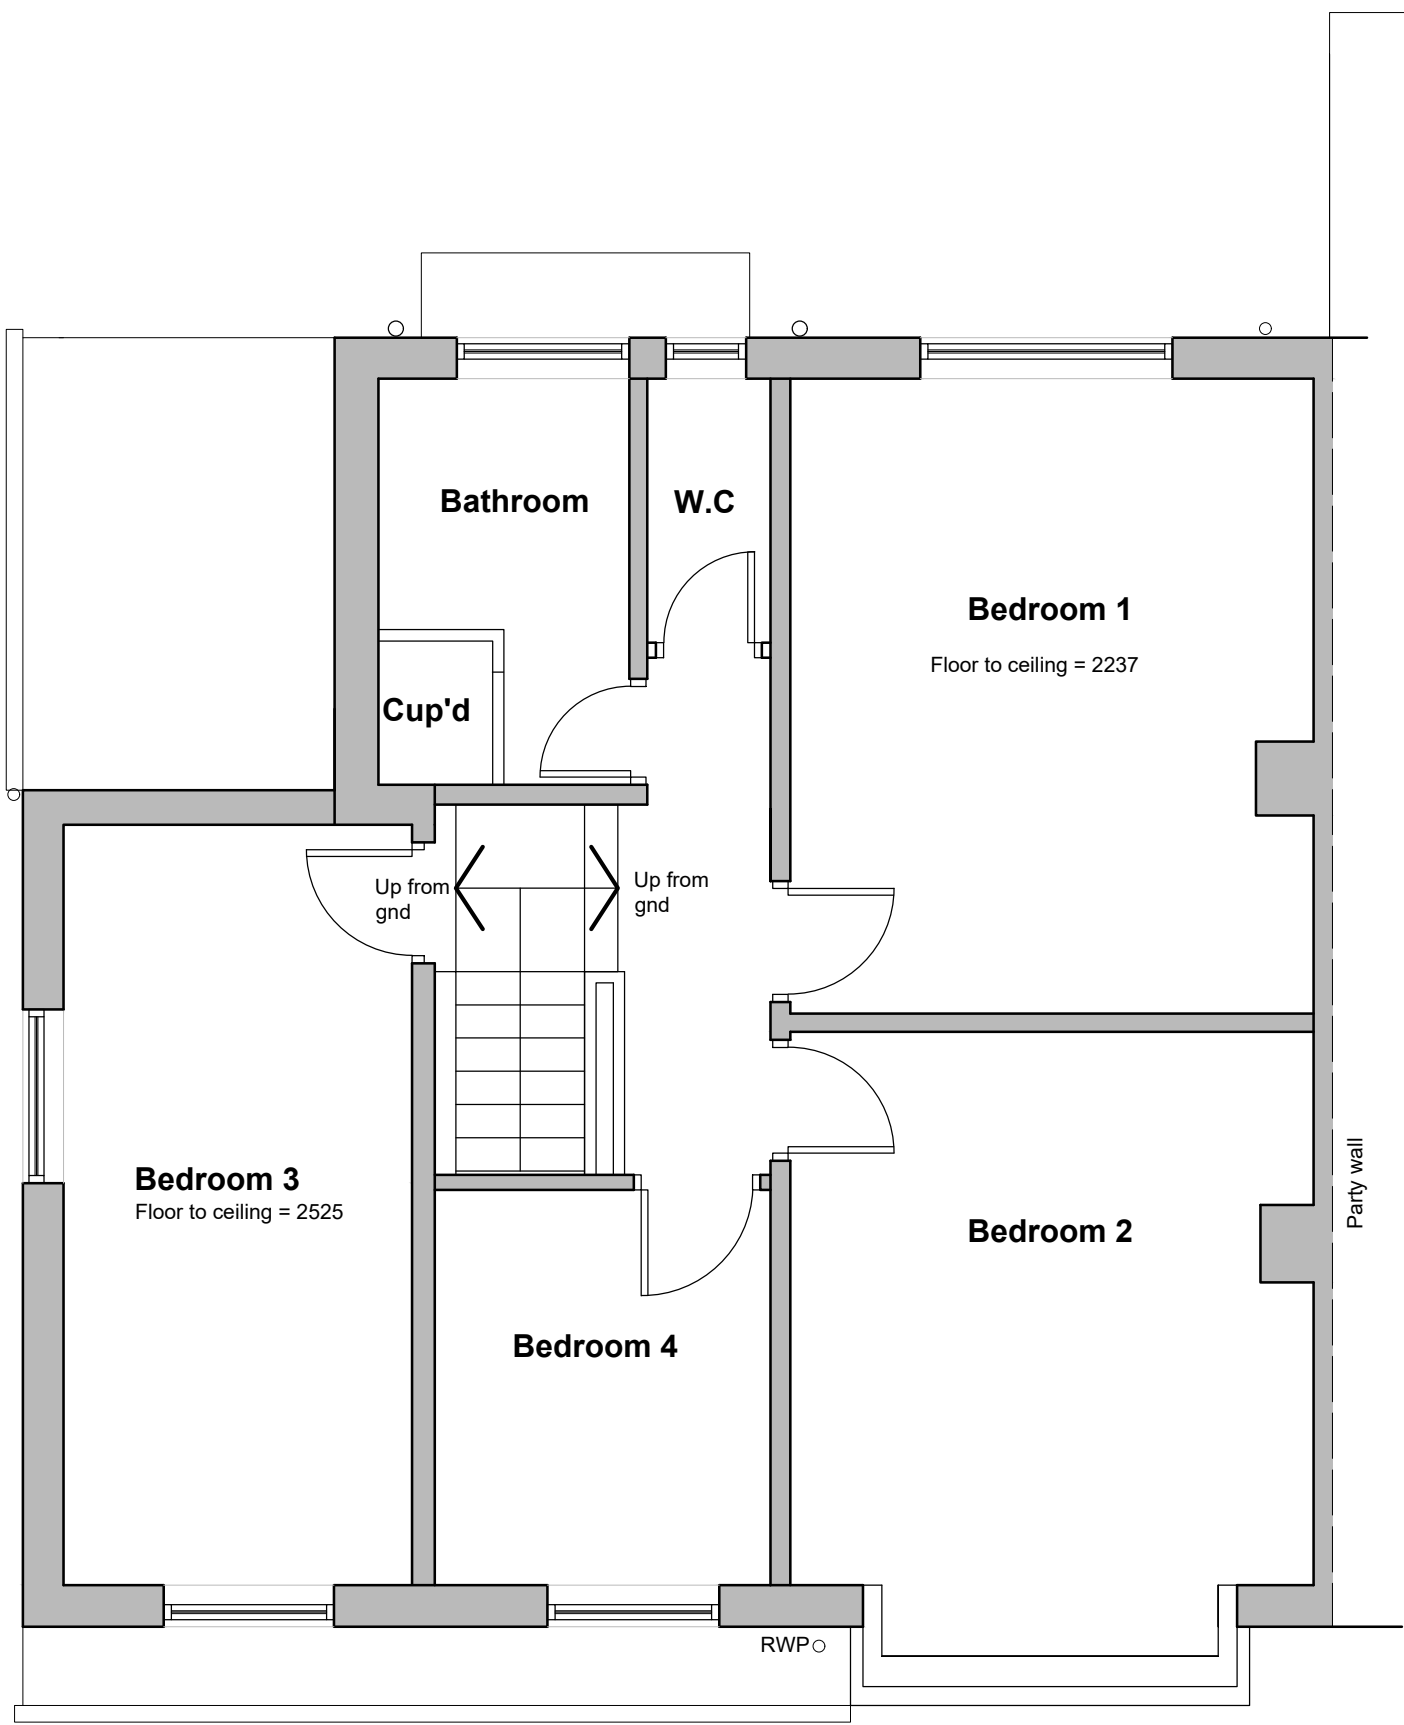

Existing First Floor Plan
(Scale 1:50)

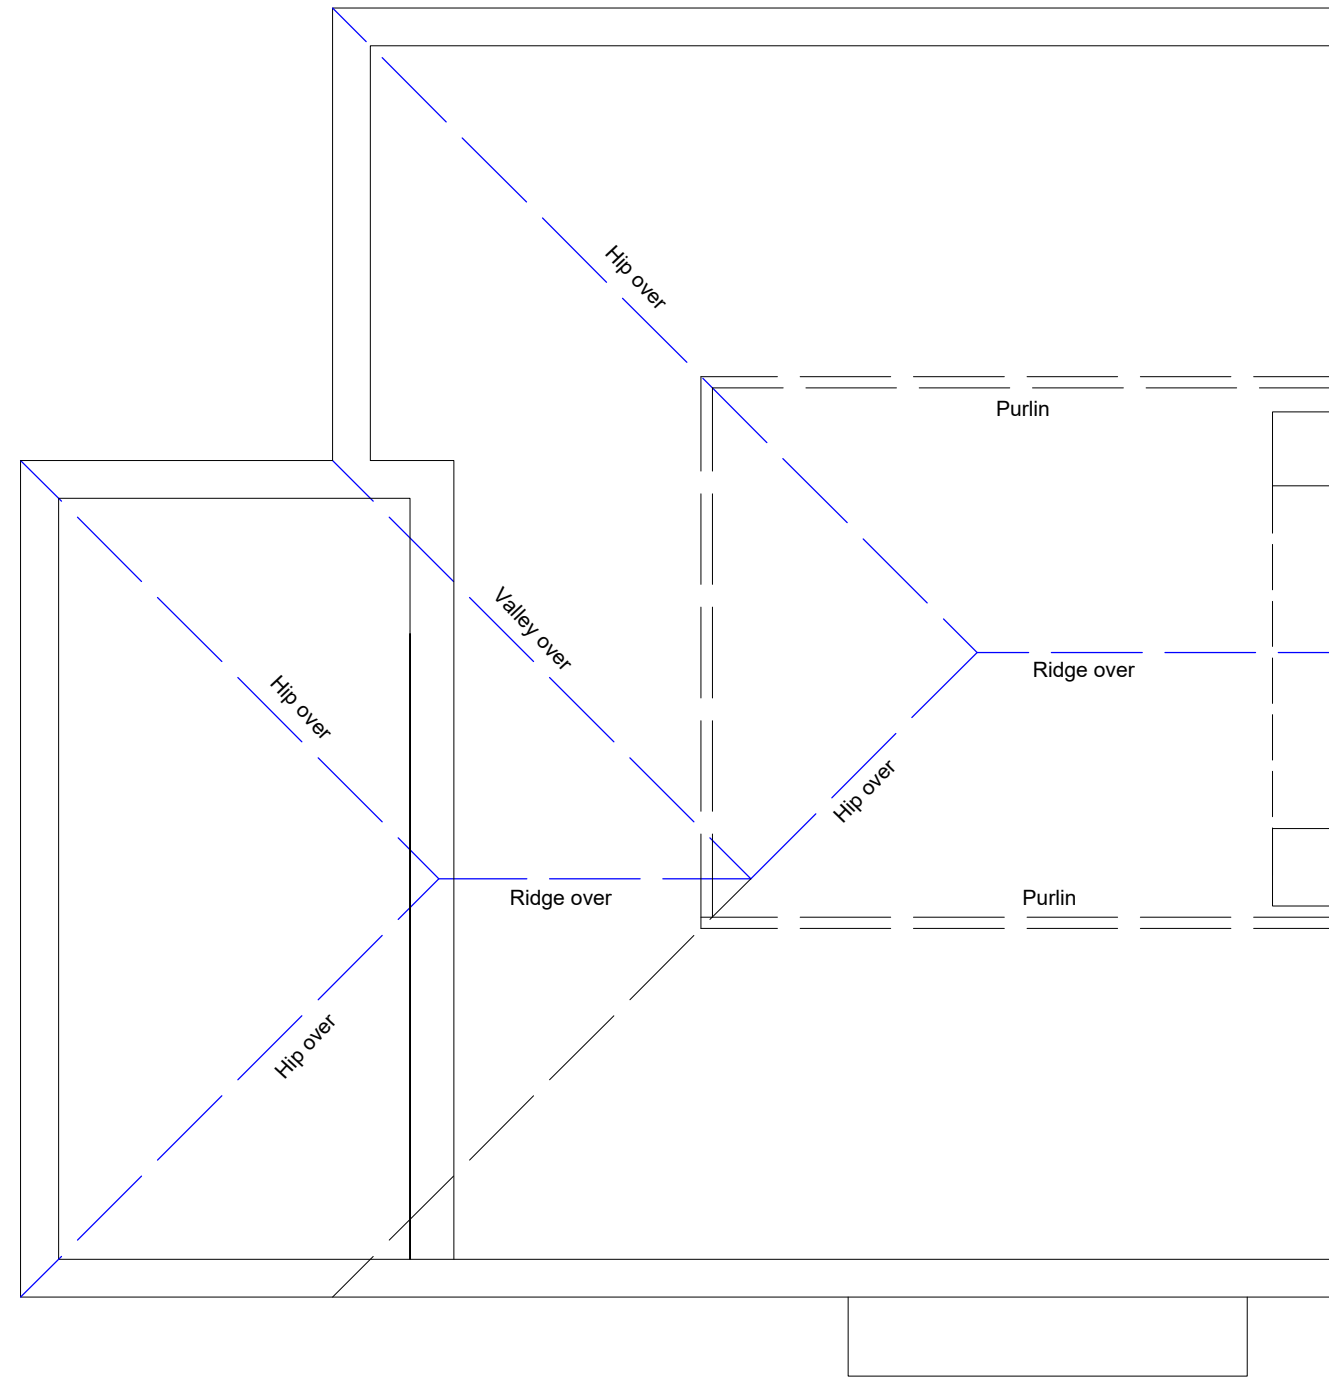

Existing Attic Floor Plan
(Scale 1:50)

- GENERAL NOTES**
- This drawing to be read in conjunction with all relevant designers, specifications etc.
 - Any discrepancies, contradictions to be notified to project designer
 - All works to the approval of the Local Authority Building Control and Planning Officers
 - All works to comply with the current Building regulations and subsequent amendments whether detailed in these drawings or not.
 - All works to comply with the relevant codes of practice and British Standards and to be fitted in accordance with the manufactures instructions and recommendations.
 - Drawings are the copyright of MM Architectural Services Ltd and must not be reproduced or distributed without express permission

Issued				
P1	06.08.24	First Issue	Planning	M
Rev.	Date	Description	Status	Rev. by
Project 91 Rimmer Avenue Liverpool L16 2NF				
Title Existing Plans & Elevations				
Client				
Drawn by M.Matthews				
Checked by		Drawing Number		Rev.
Scale 1:50 @ A1		Date August 2024		P1
		091-003		

