


GENERAL NOTES

- This drawing to be read in conjunction with all relevant designers, specifications etc.
- Any discrepancies, contradictions to be notified to project designer
- All works to the approval of the Local Authority Building Control and Planning Officers
- All works to comply with the current Building regulations and subsequent amendments whether detailed in these drawings or not.
- All works to comply with the relevant codes of practice and British Standards and to be fitted in accordance with the manufactures instructions and recommendations.
- All roof structure is indicative only (opening up works required)
- Drawings are the copyright of MM Architectural Services Ltd and must not be reproduced or distributed without express permission

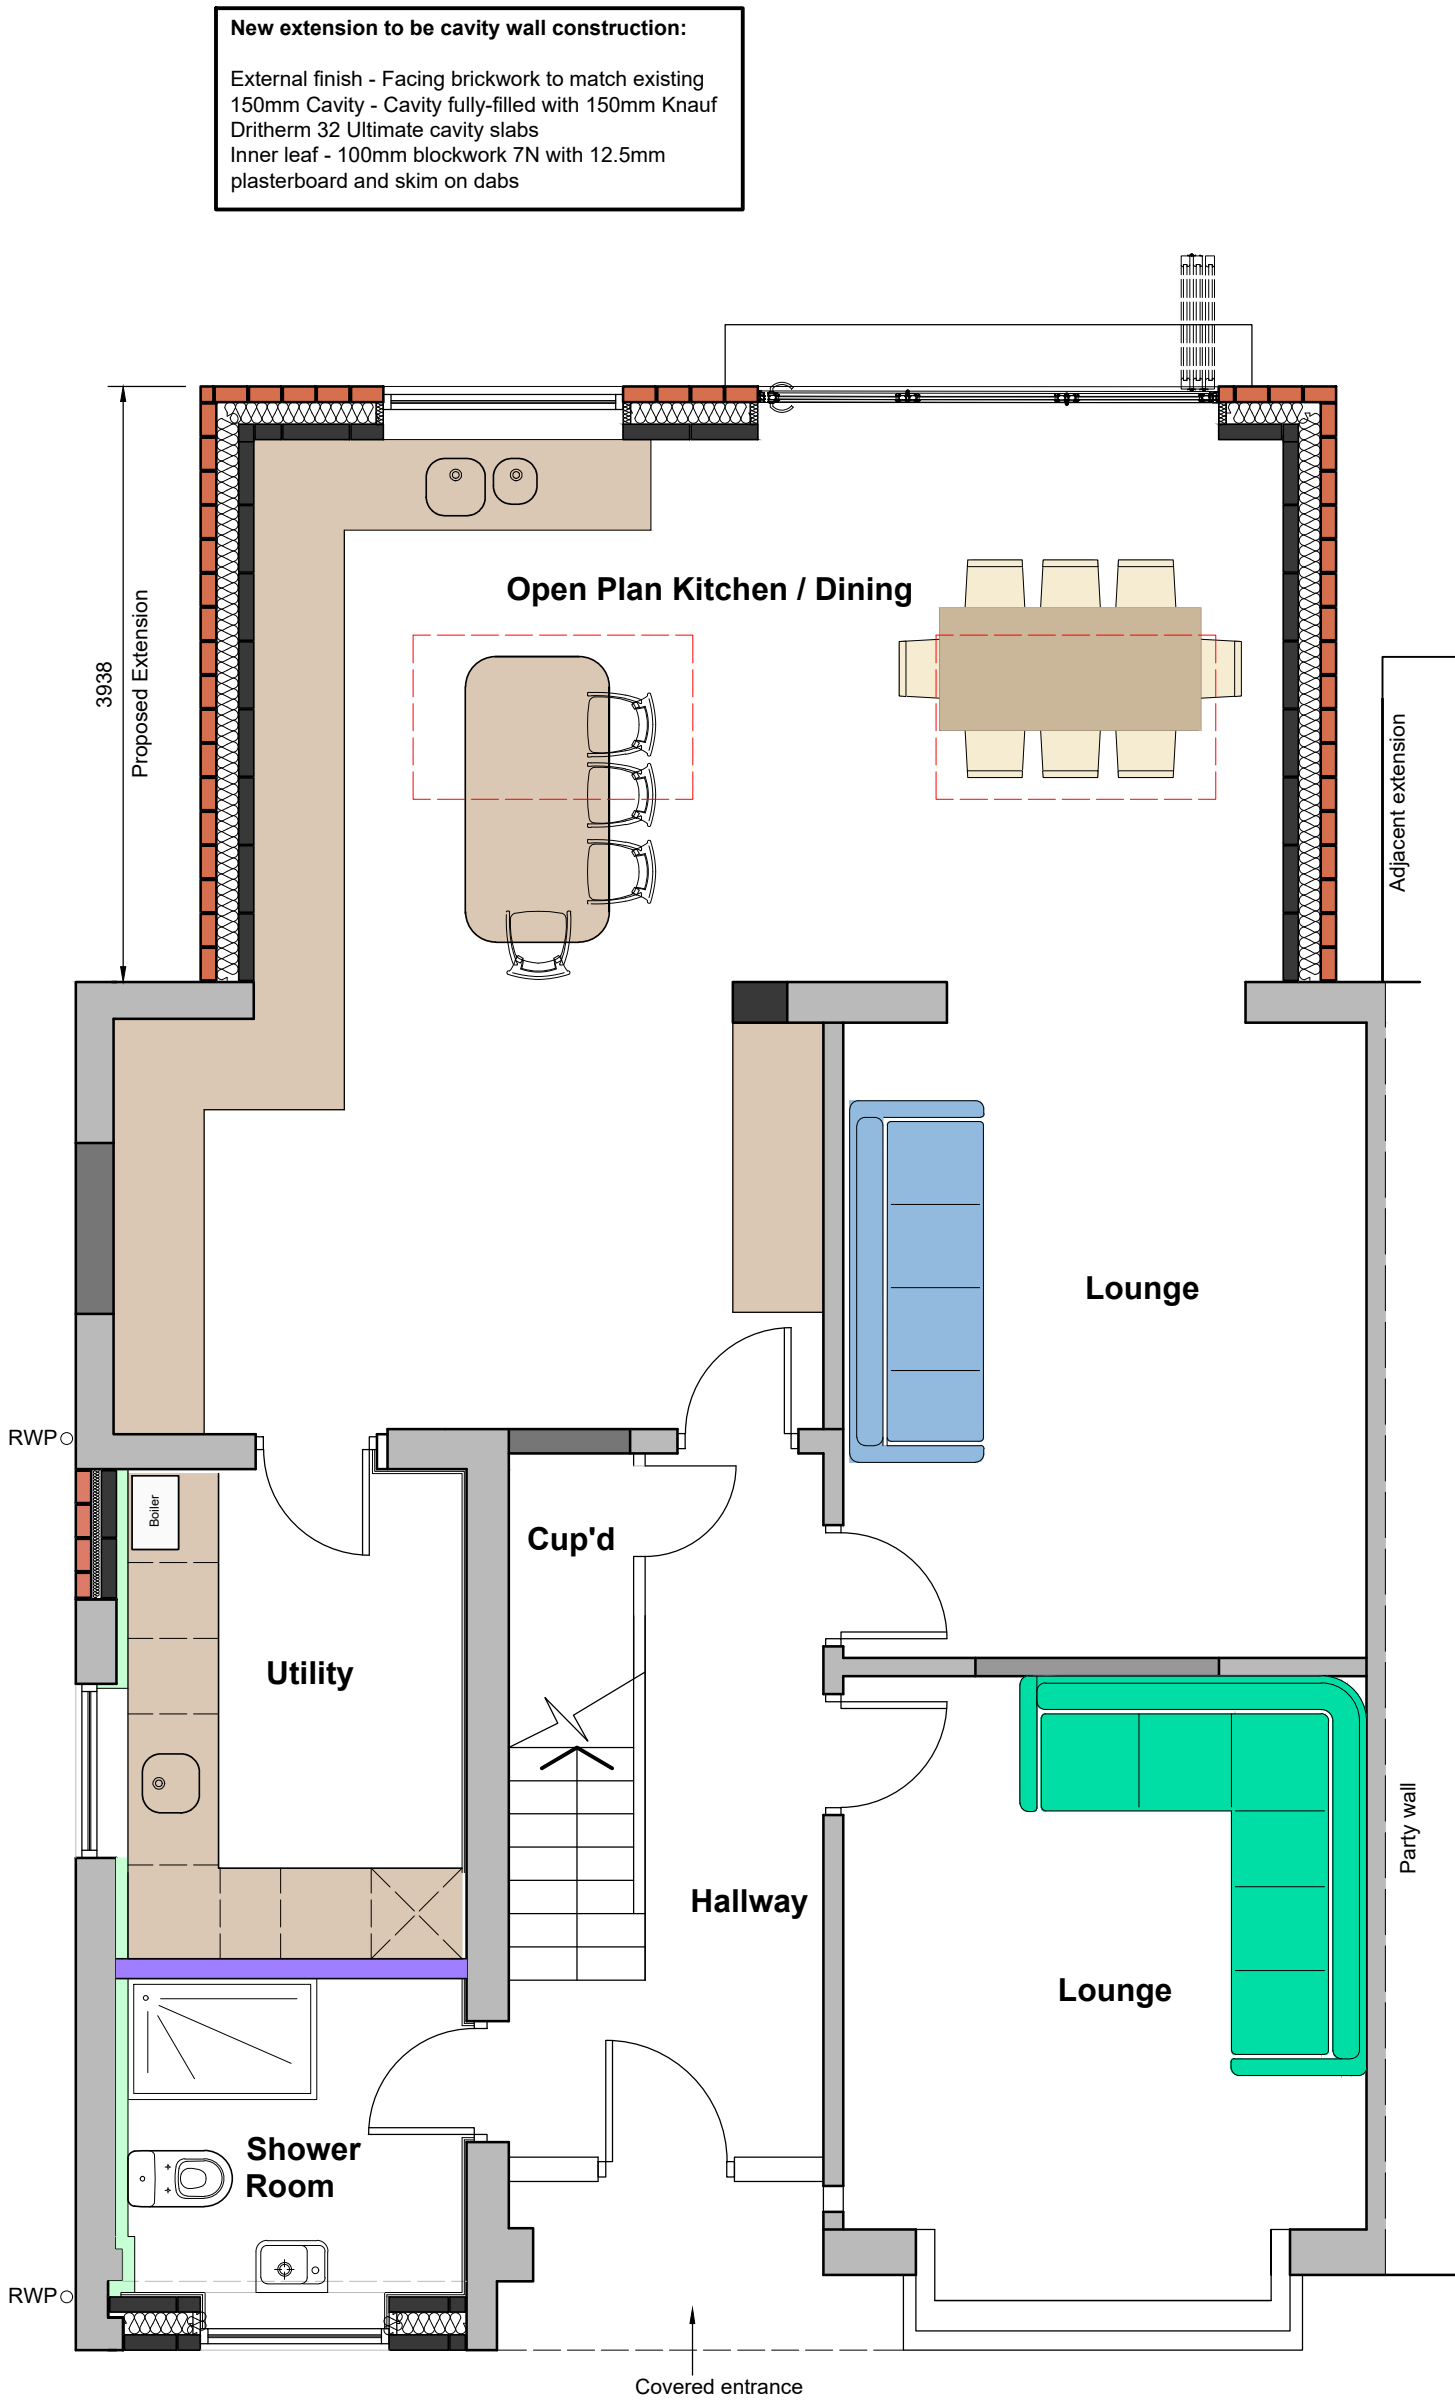


Proposed Ground Floor Plan

(Scale 1:50)




Scale Bar

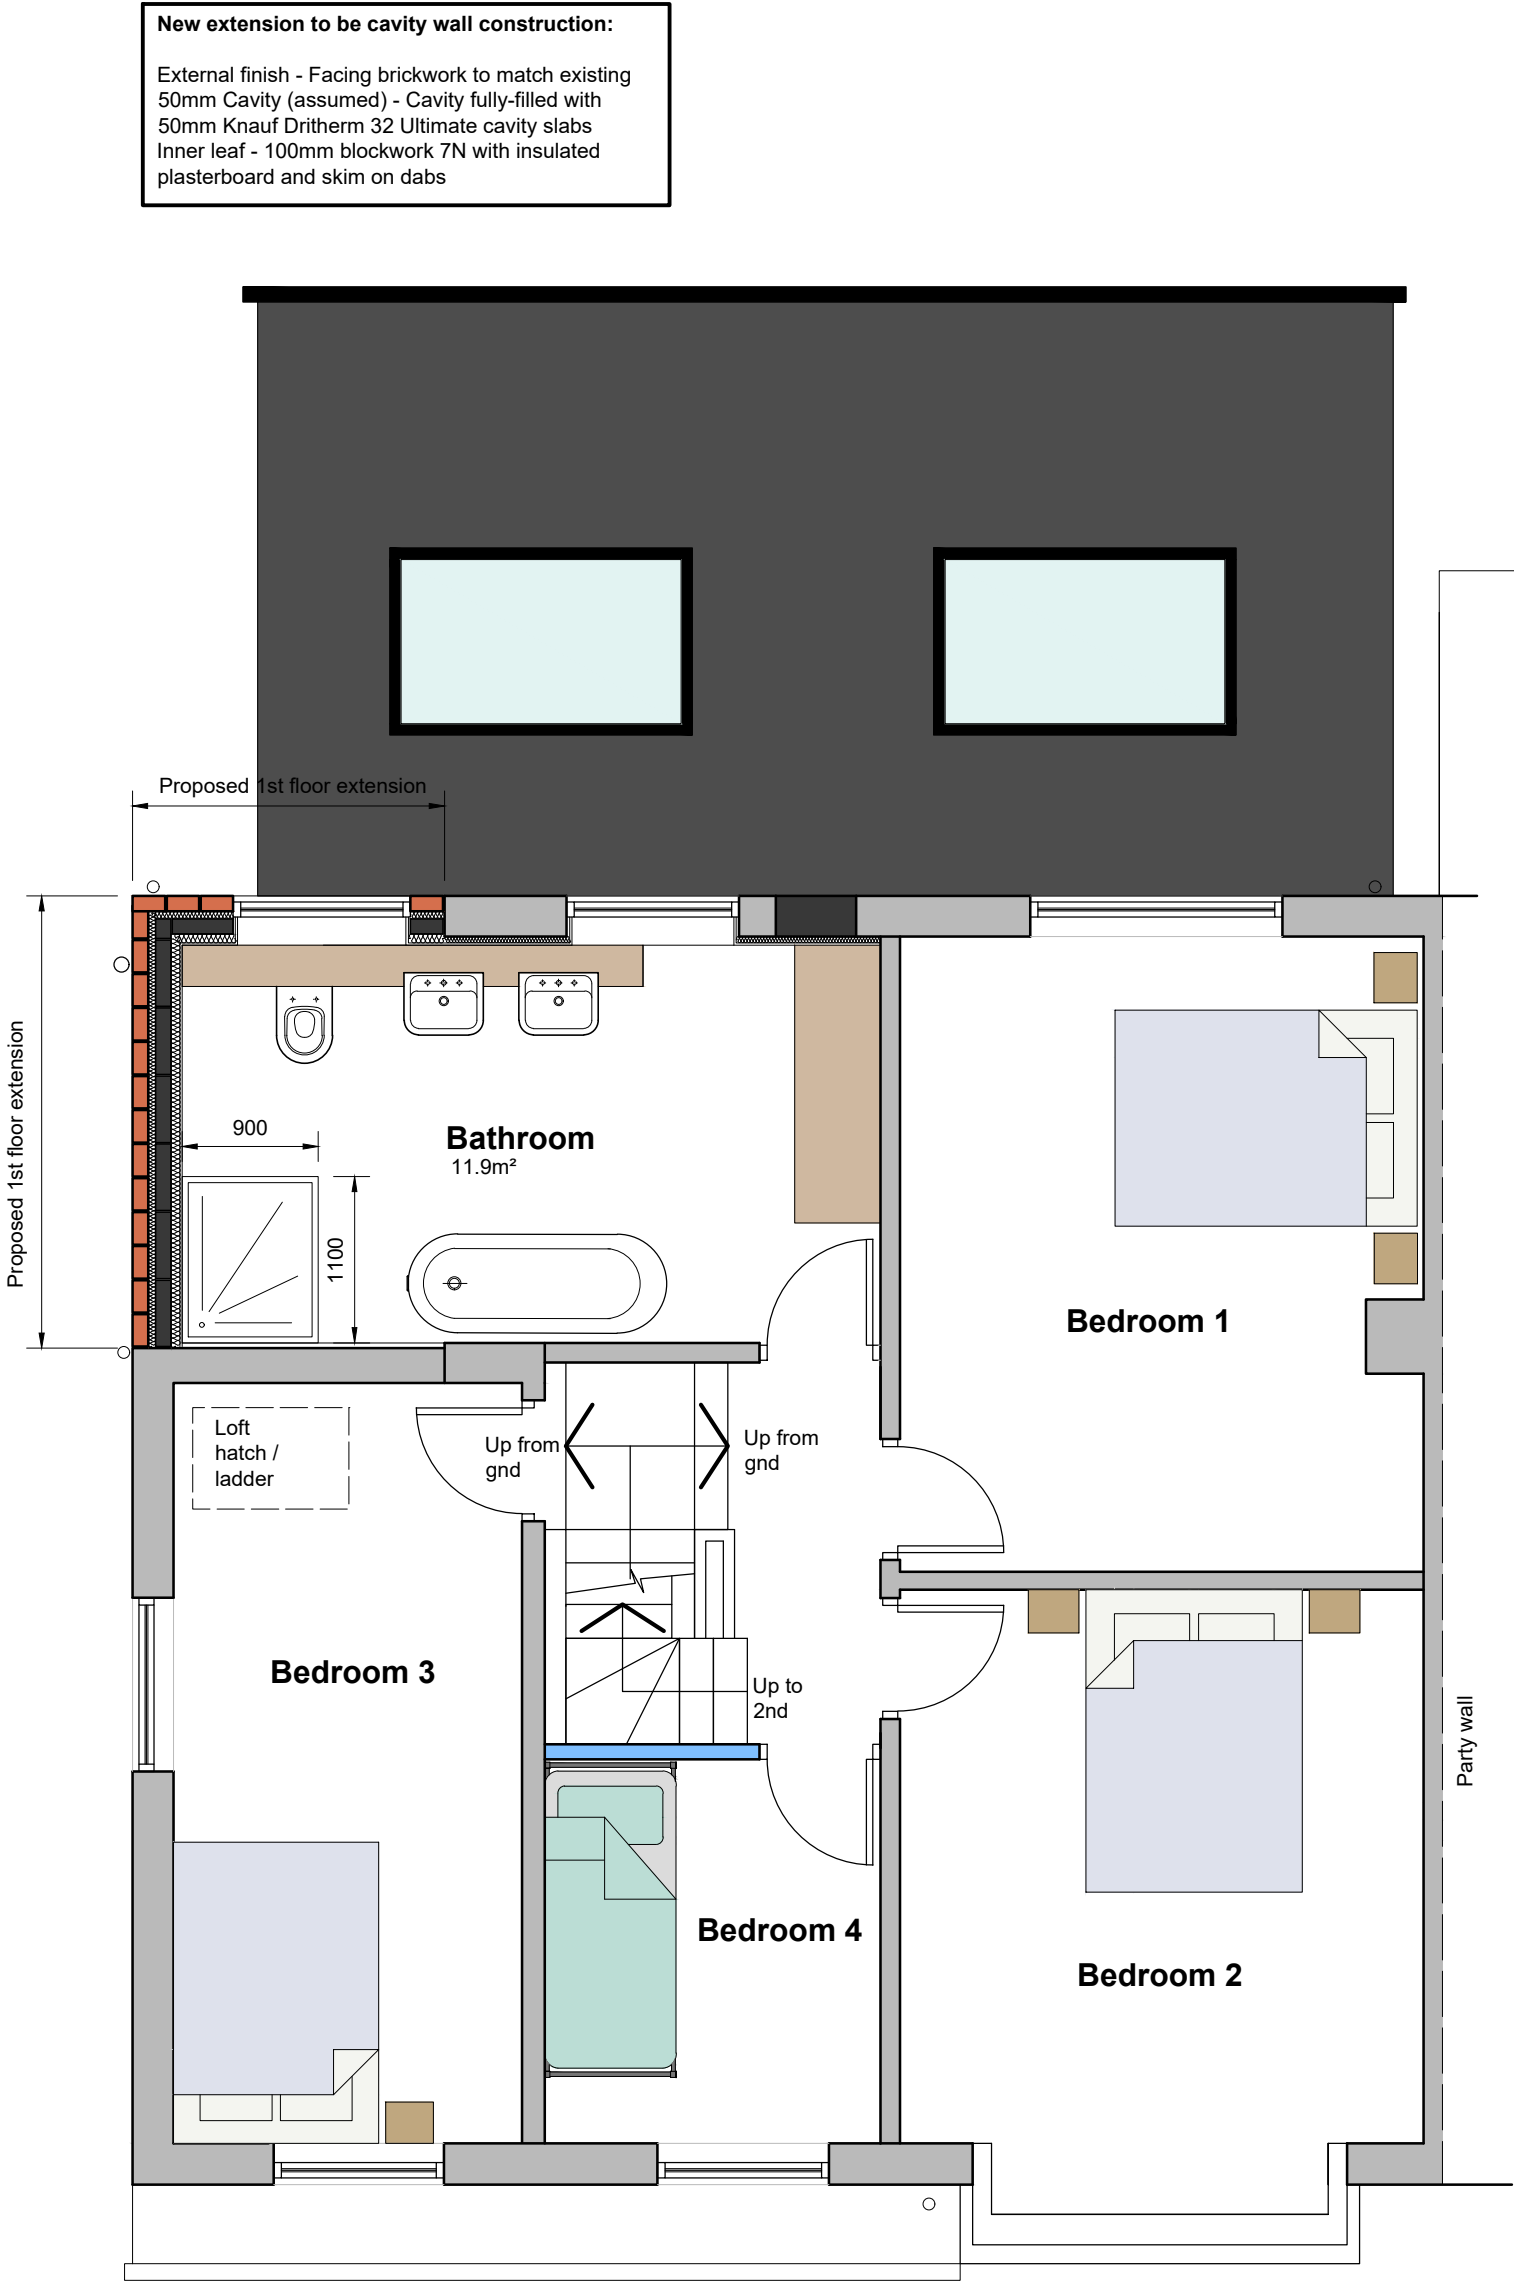

Proposed First Floor Plan

(Scale 1:50)

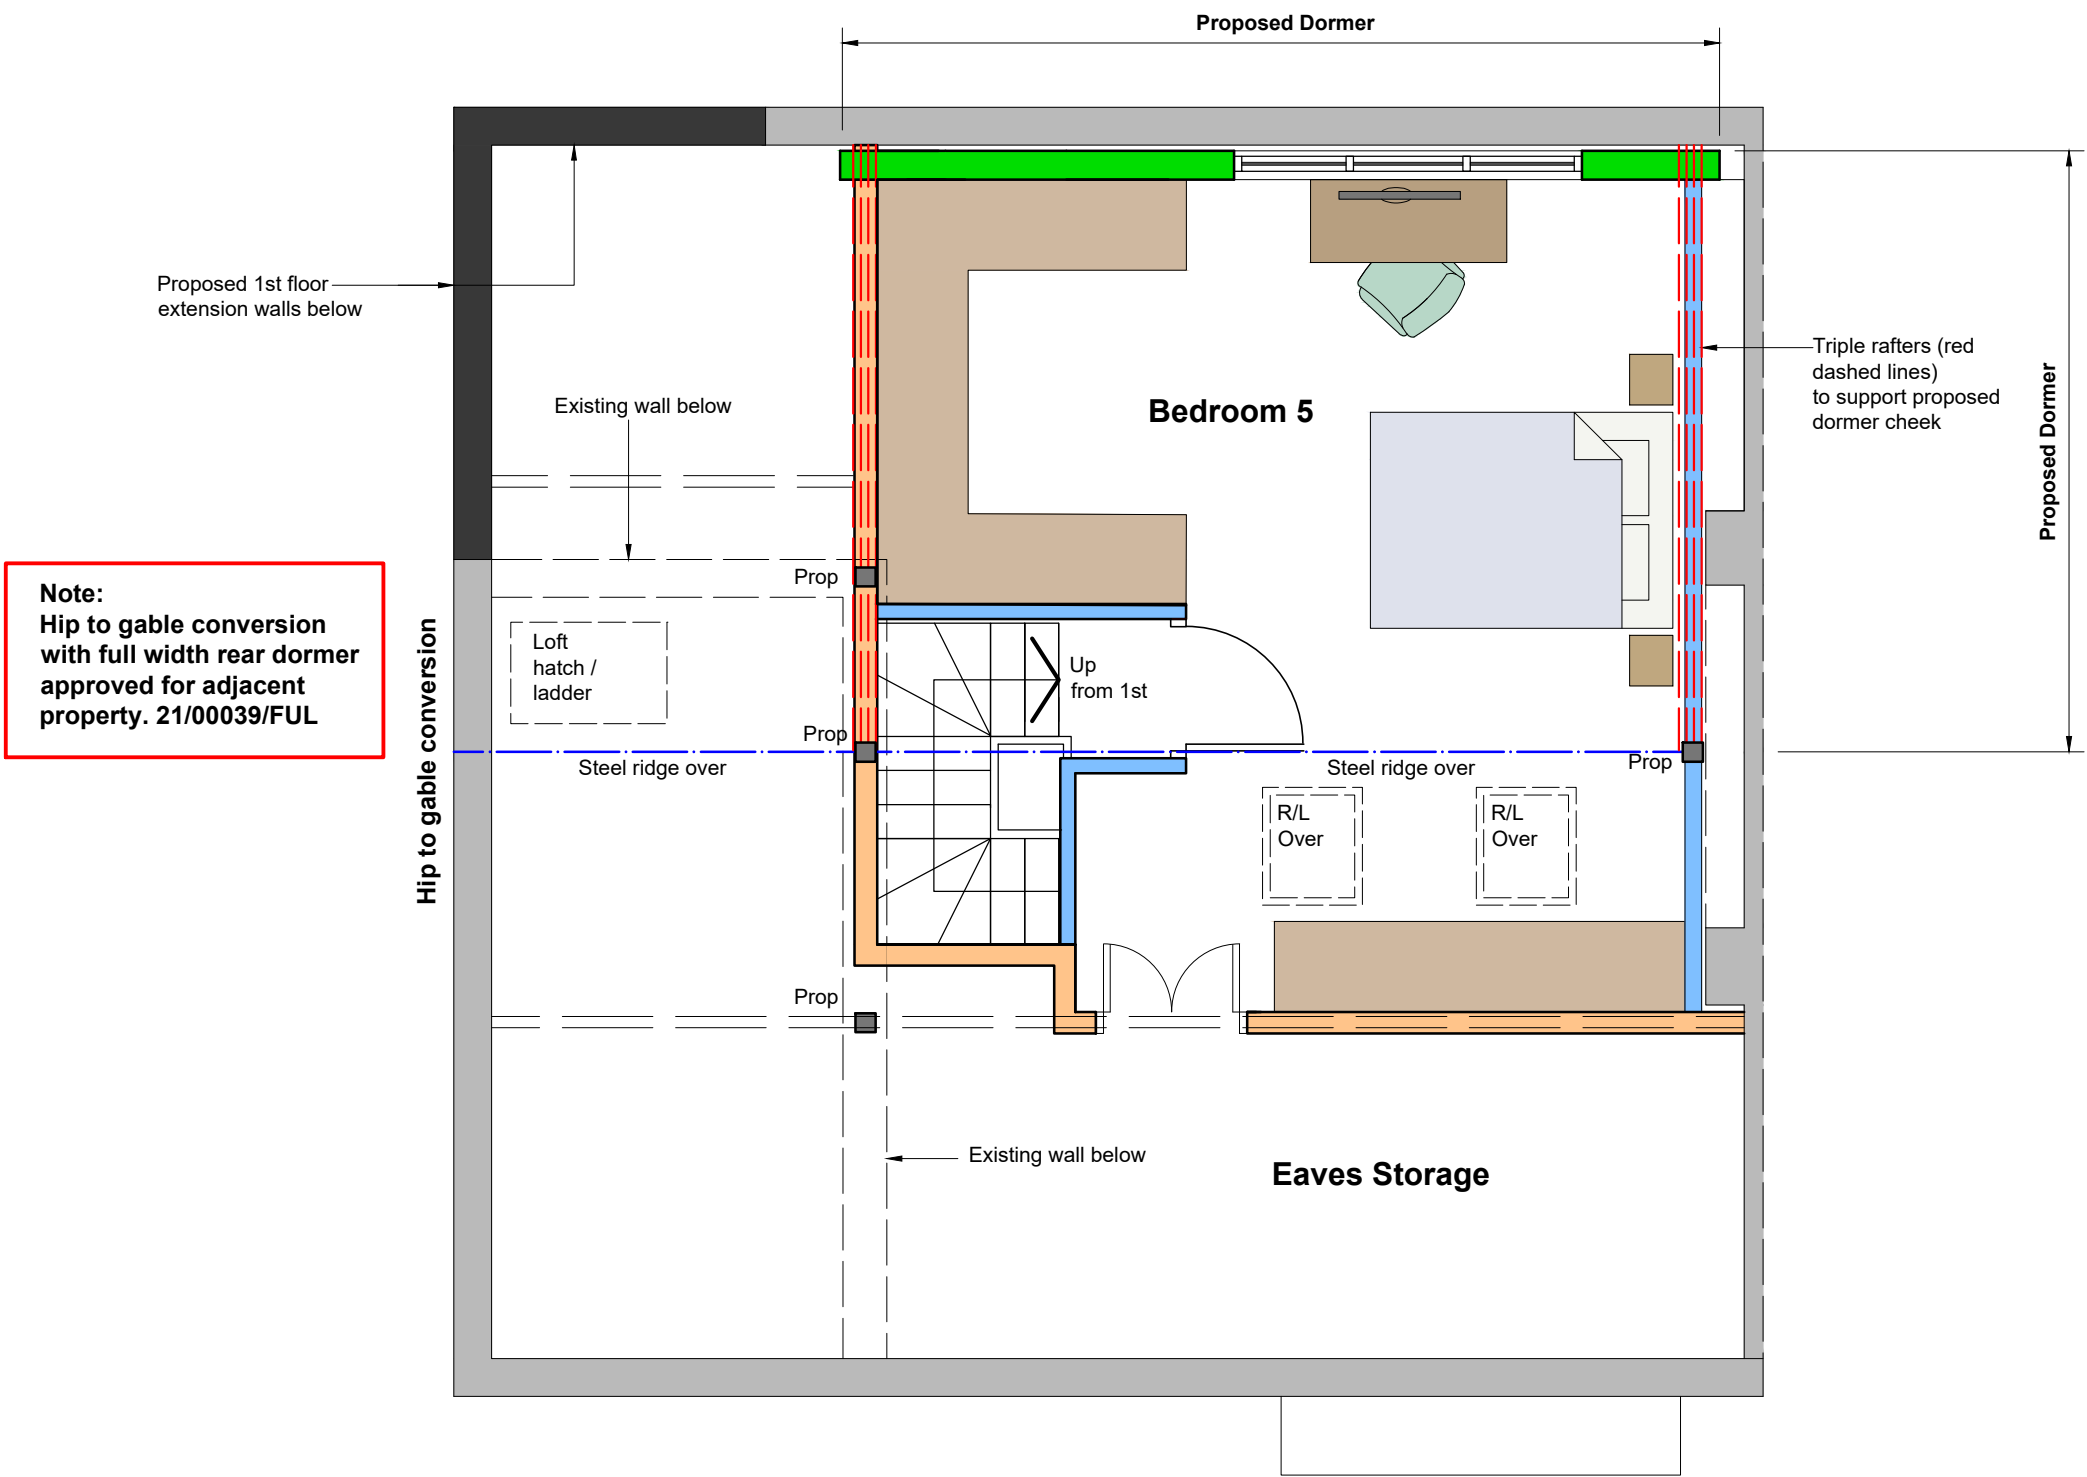

Proposed Second Floor Plan

(Scale 1:50)

Issued

Rev.	Date	Description	Status	Rev. by
P1	06.08.24	First Issue	Planning	M

Project 91 Rimmer Avenue
Liverpool
L16 2NF

Title Proposed Plans

Client

Drawn by M.Matthews	Checked by	Drawing Number 091-004	Rev. P1
Scale 1:50 @ A1	Date August 2024		

