

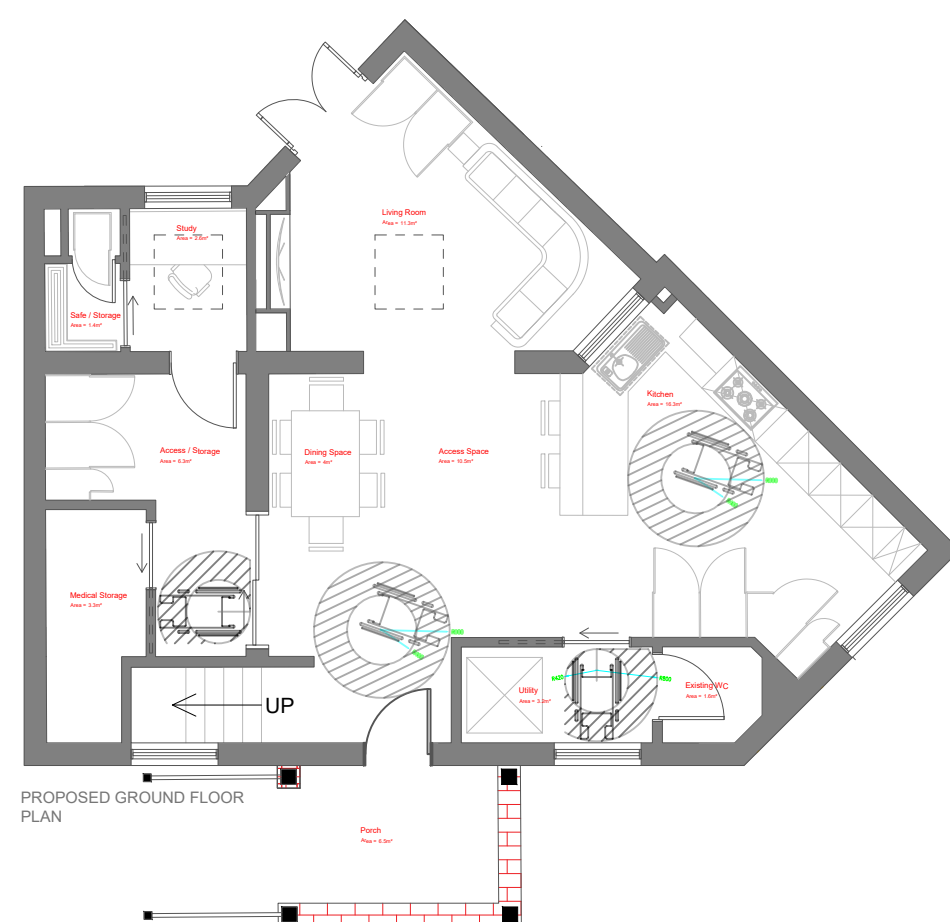
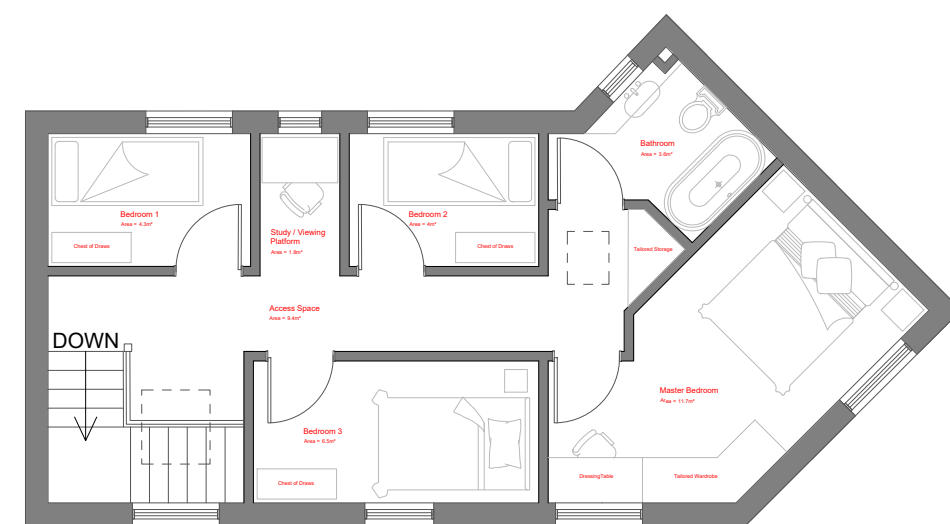
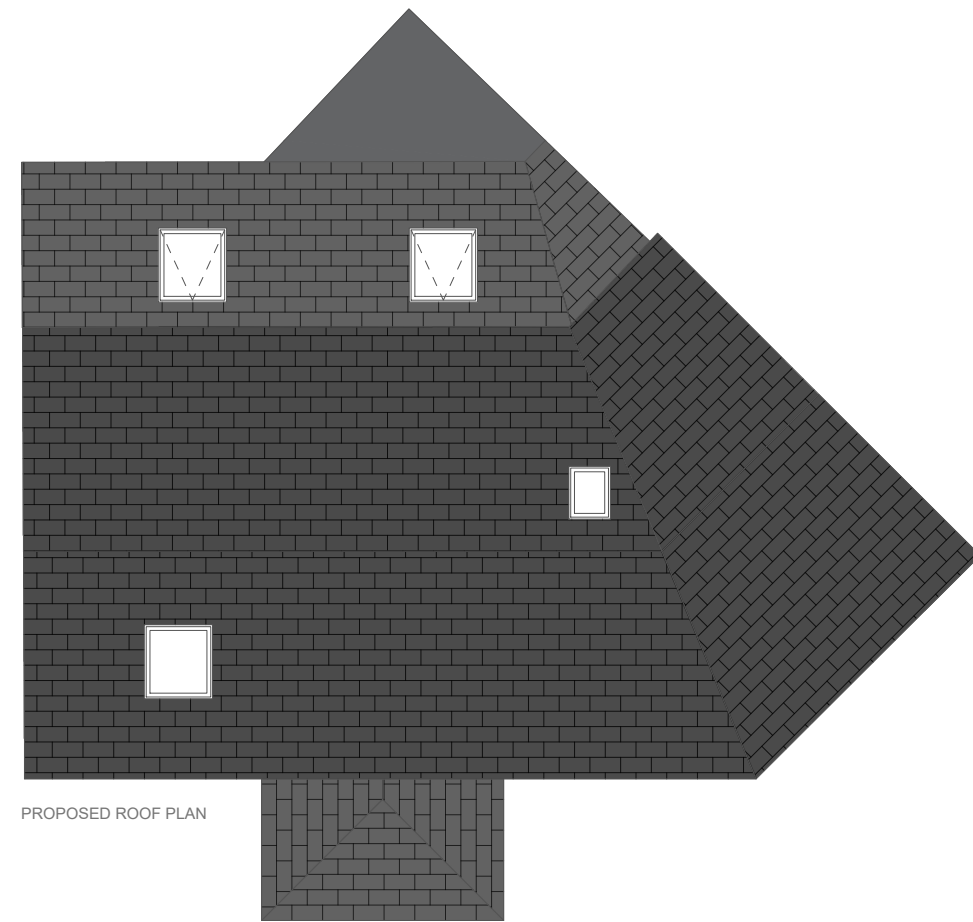
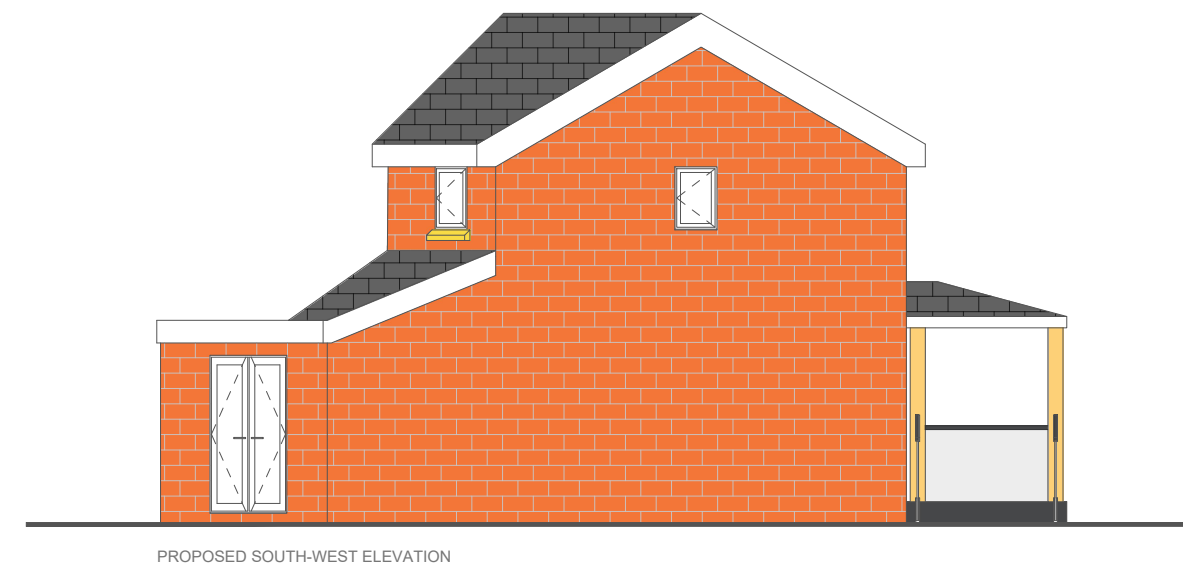



Proposed Plans

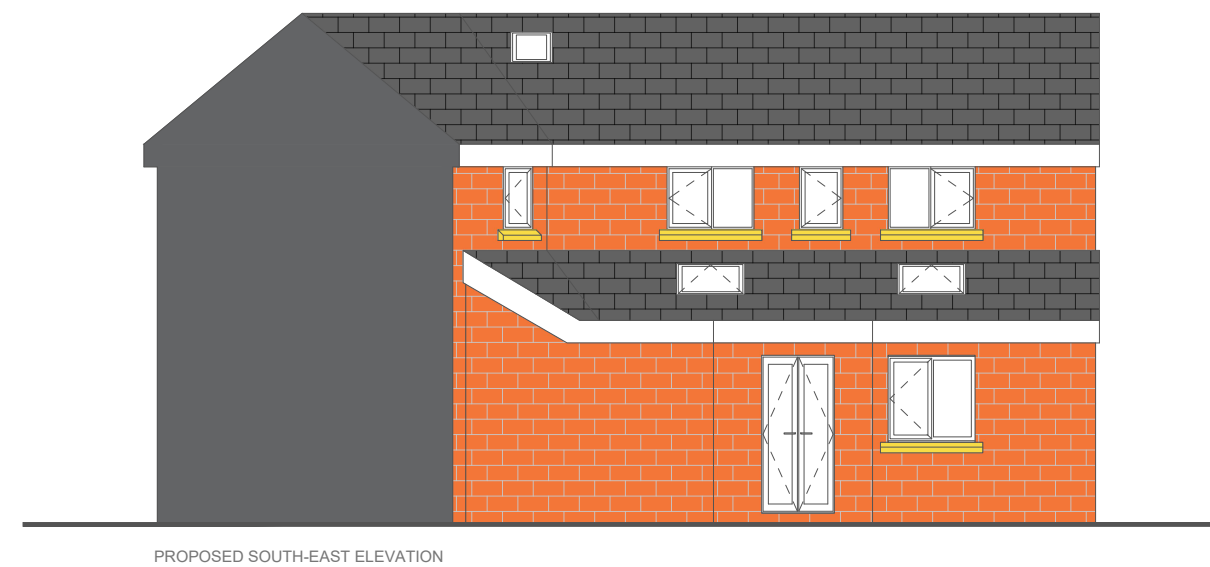

Proposed Elevations

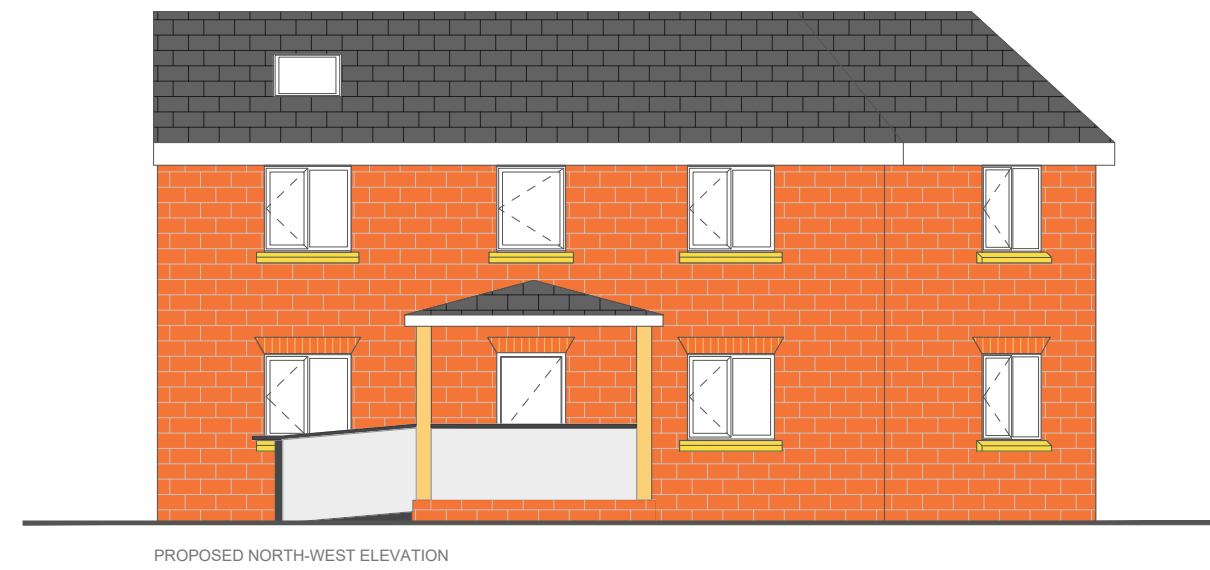

Proposed Site Plan

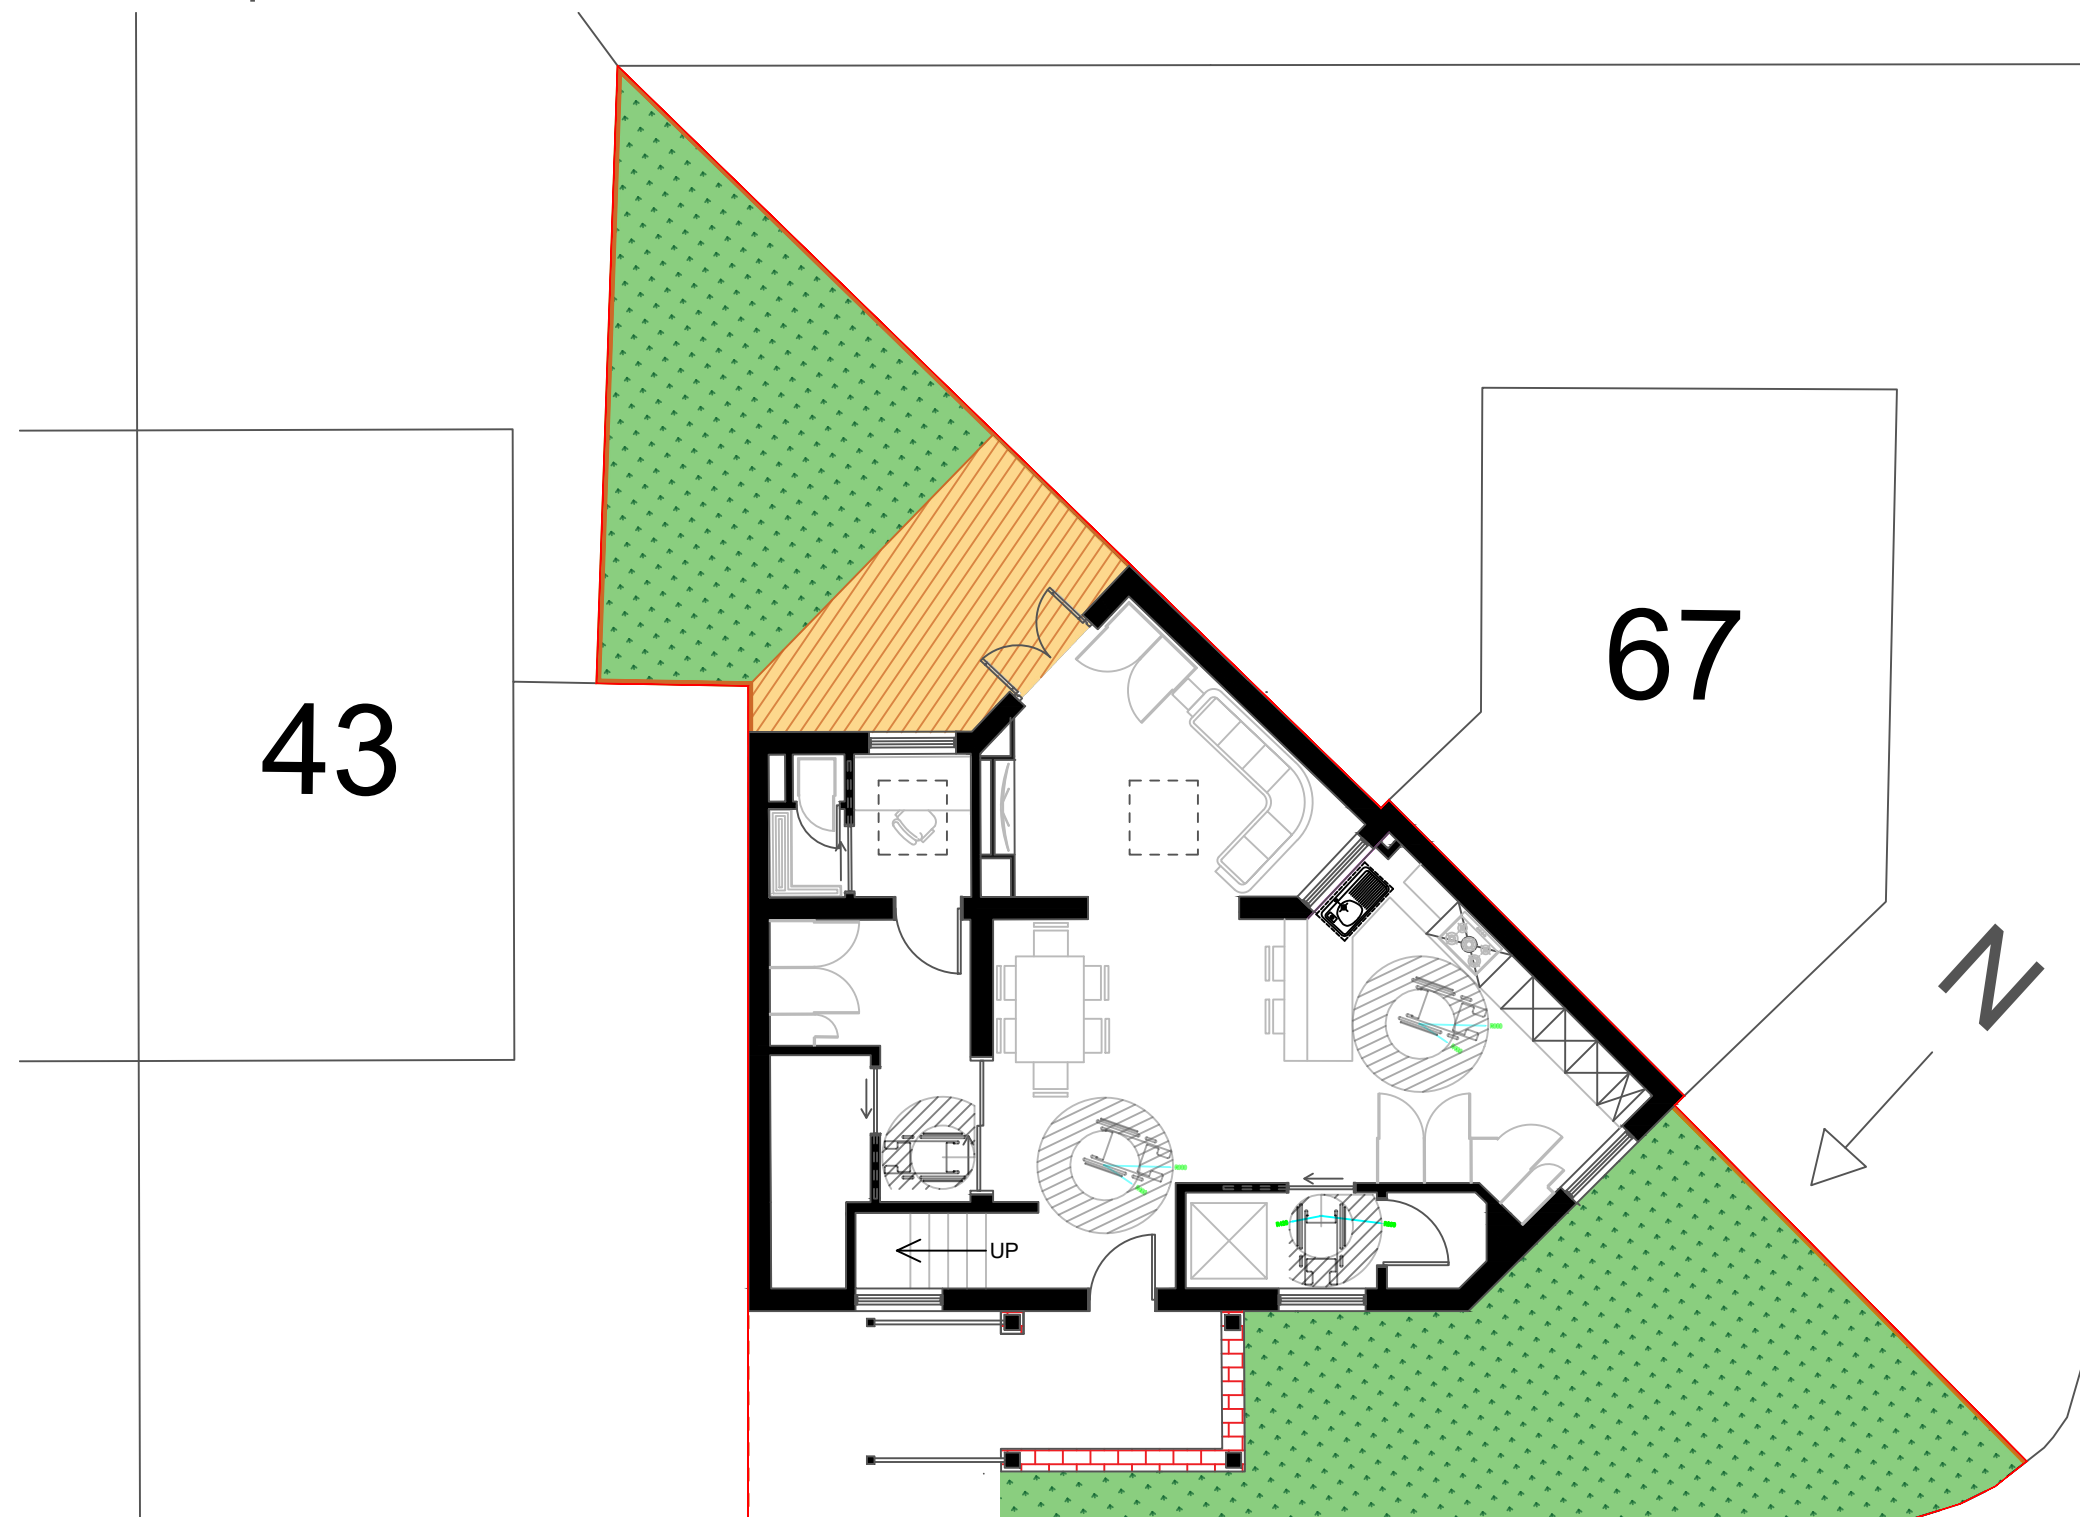

Notes

Do not scale, use figured dimensions only.

All dimensions to be verified on site prior to the commencement of any work or the production of any shop drawing. All discrepancies to be reported to RABD LTD.

This drawing is to be read in conjunction with all related Architectural Consultant's and Engineer's drawings and any other relevant information.

This drawing is copyright © of RRBD LTD.

[illegible]

General Notes



All drawings are to be read in conjunction with specialist M&E drawings and specifications. This drawing must be read in conjunction with GA plans

Critical

Any discrepancies must be reported to RRBD LTD immediately.

DRAWING STATUS

AS-RECORDED
AS-BUILT
FOR PLANNING
FOR-CONSTRUCTION
FOR DISCUSSION
FOR COORDINATION
FOR TENDER

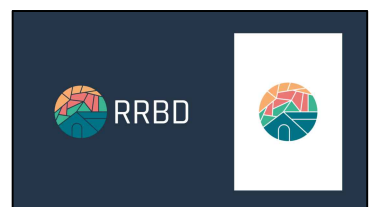 

Client
David Williamson

Project
**45 Wimborne Place,
LI4 8AA**

Drawing Title
Proposed Plans, Elevations and Site Plan

Scale	Date
1:100 @ A2	18.02.2022

Drawn by AE Checked by -

Job No.	Drawing No.	Rev.
18/02/2022	(A)102	-