
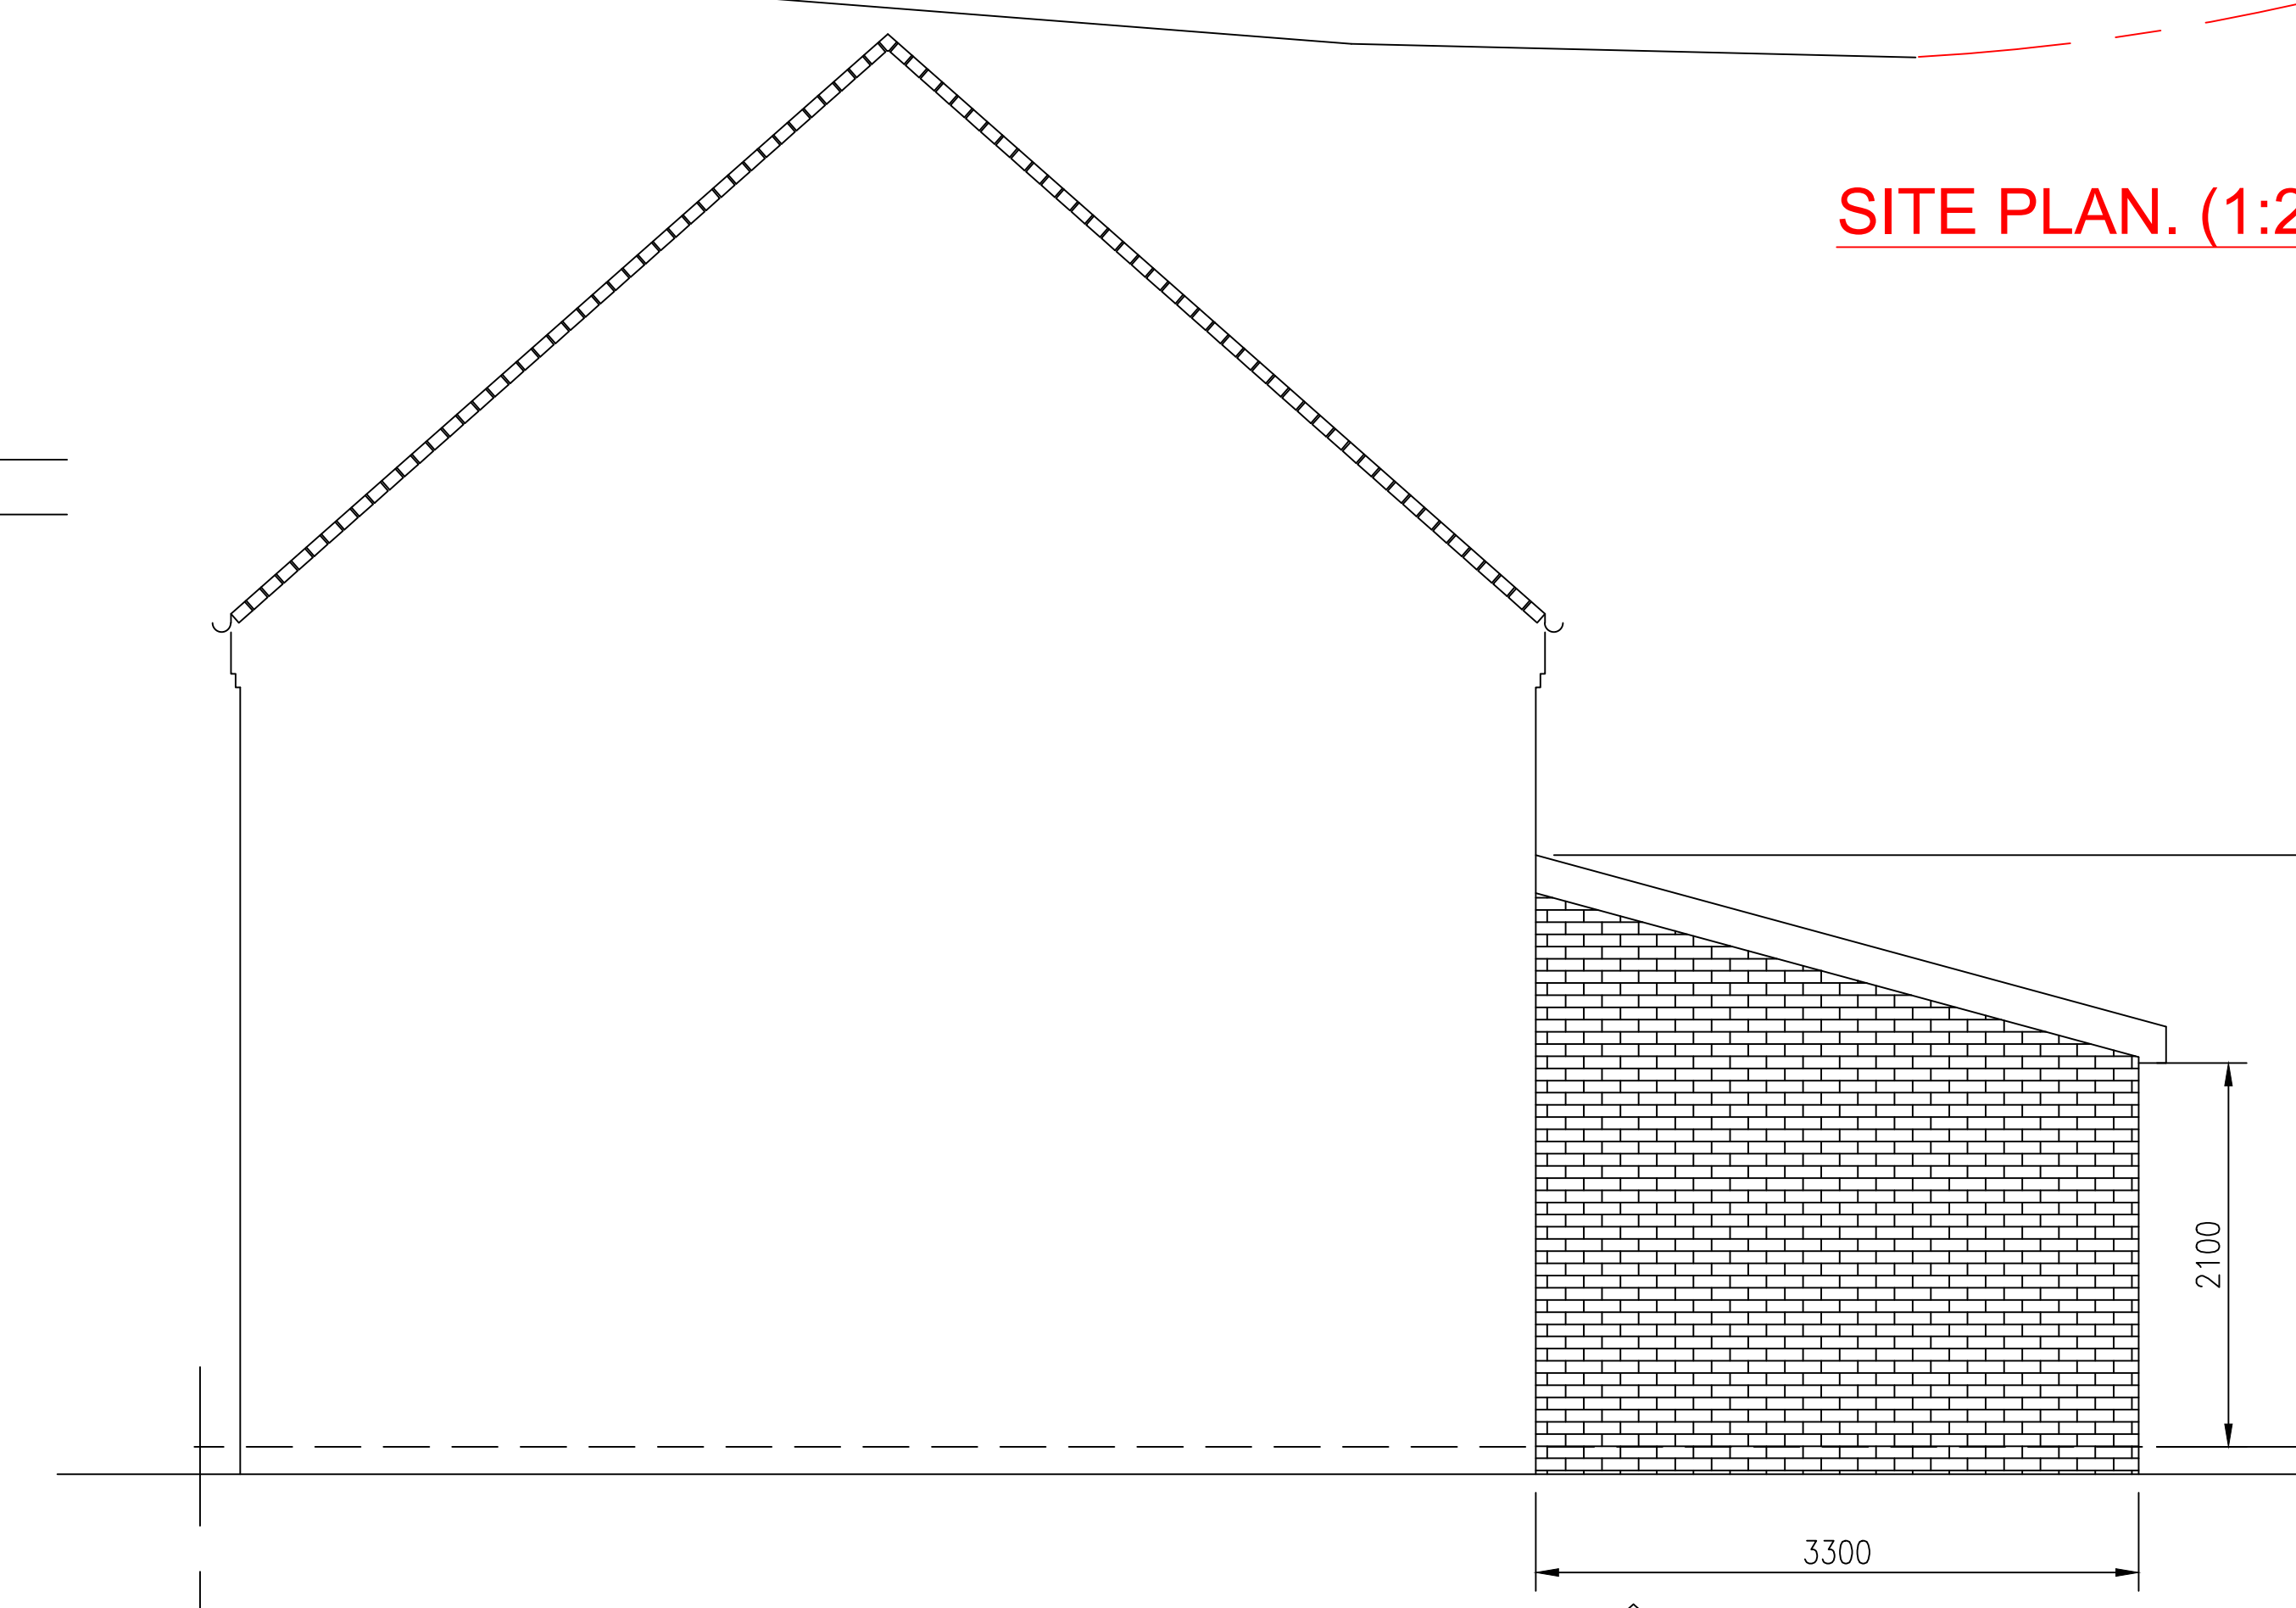
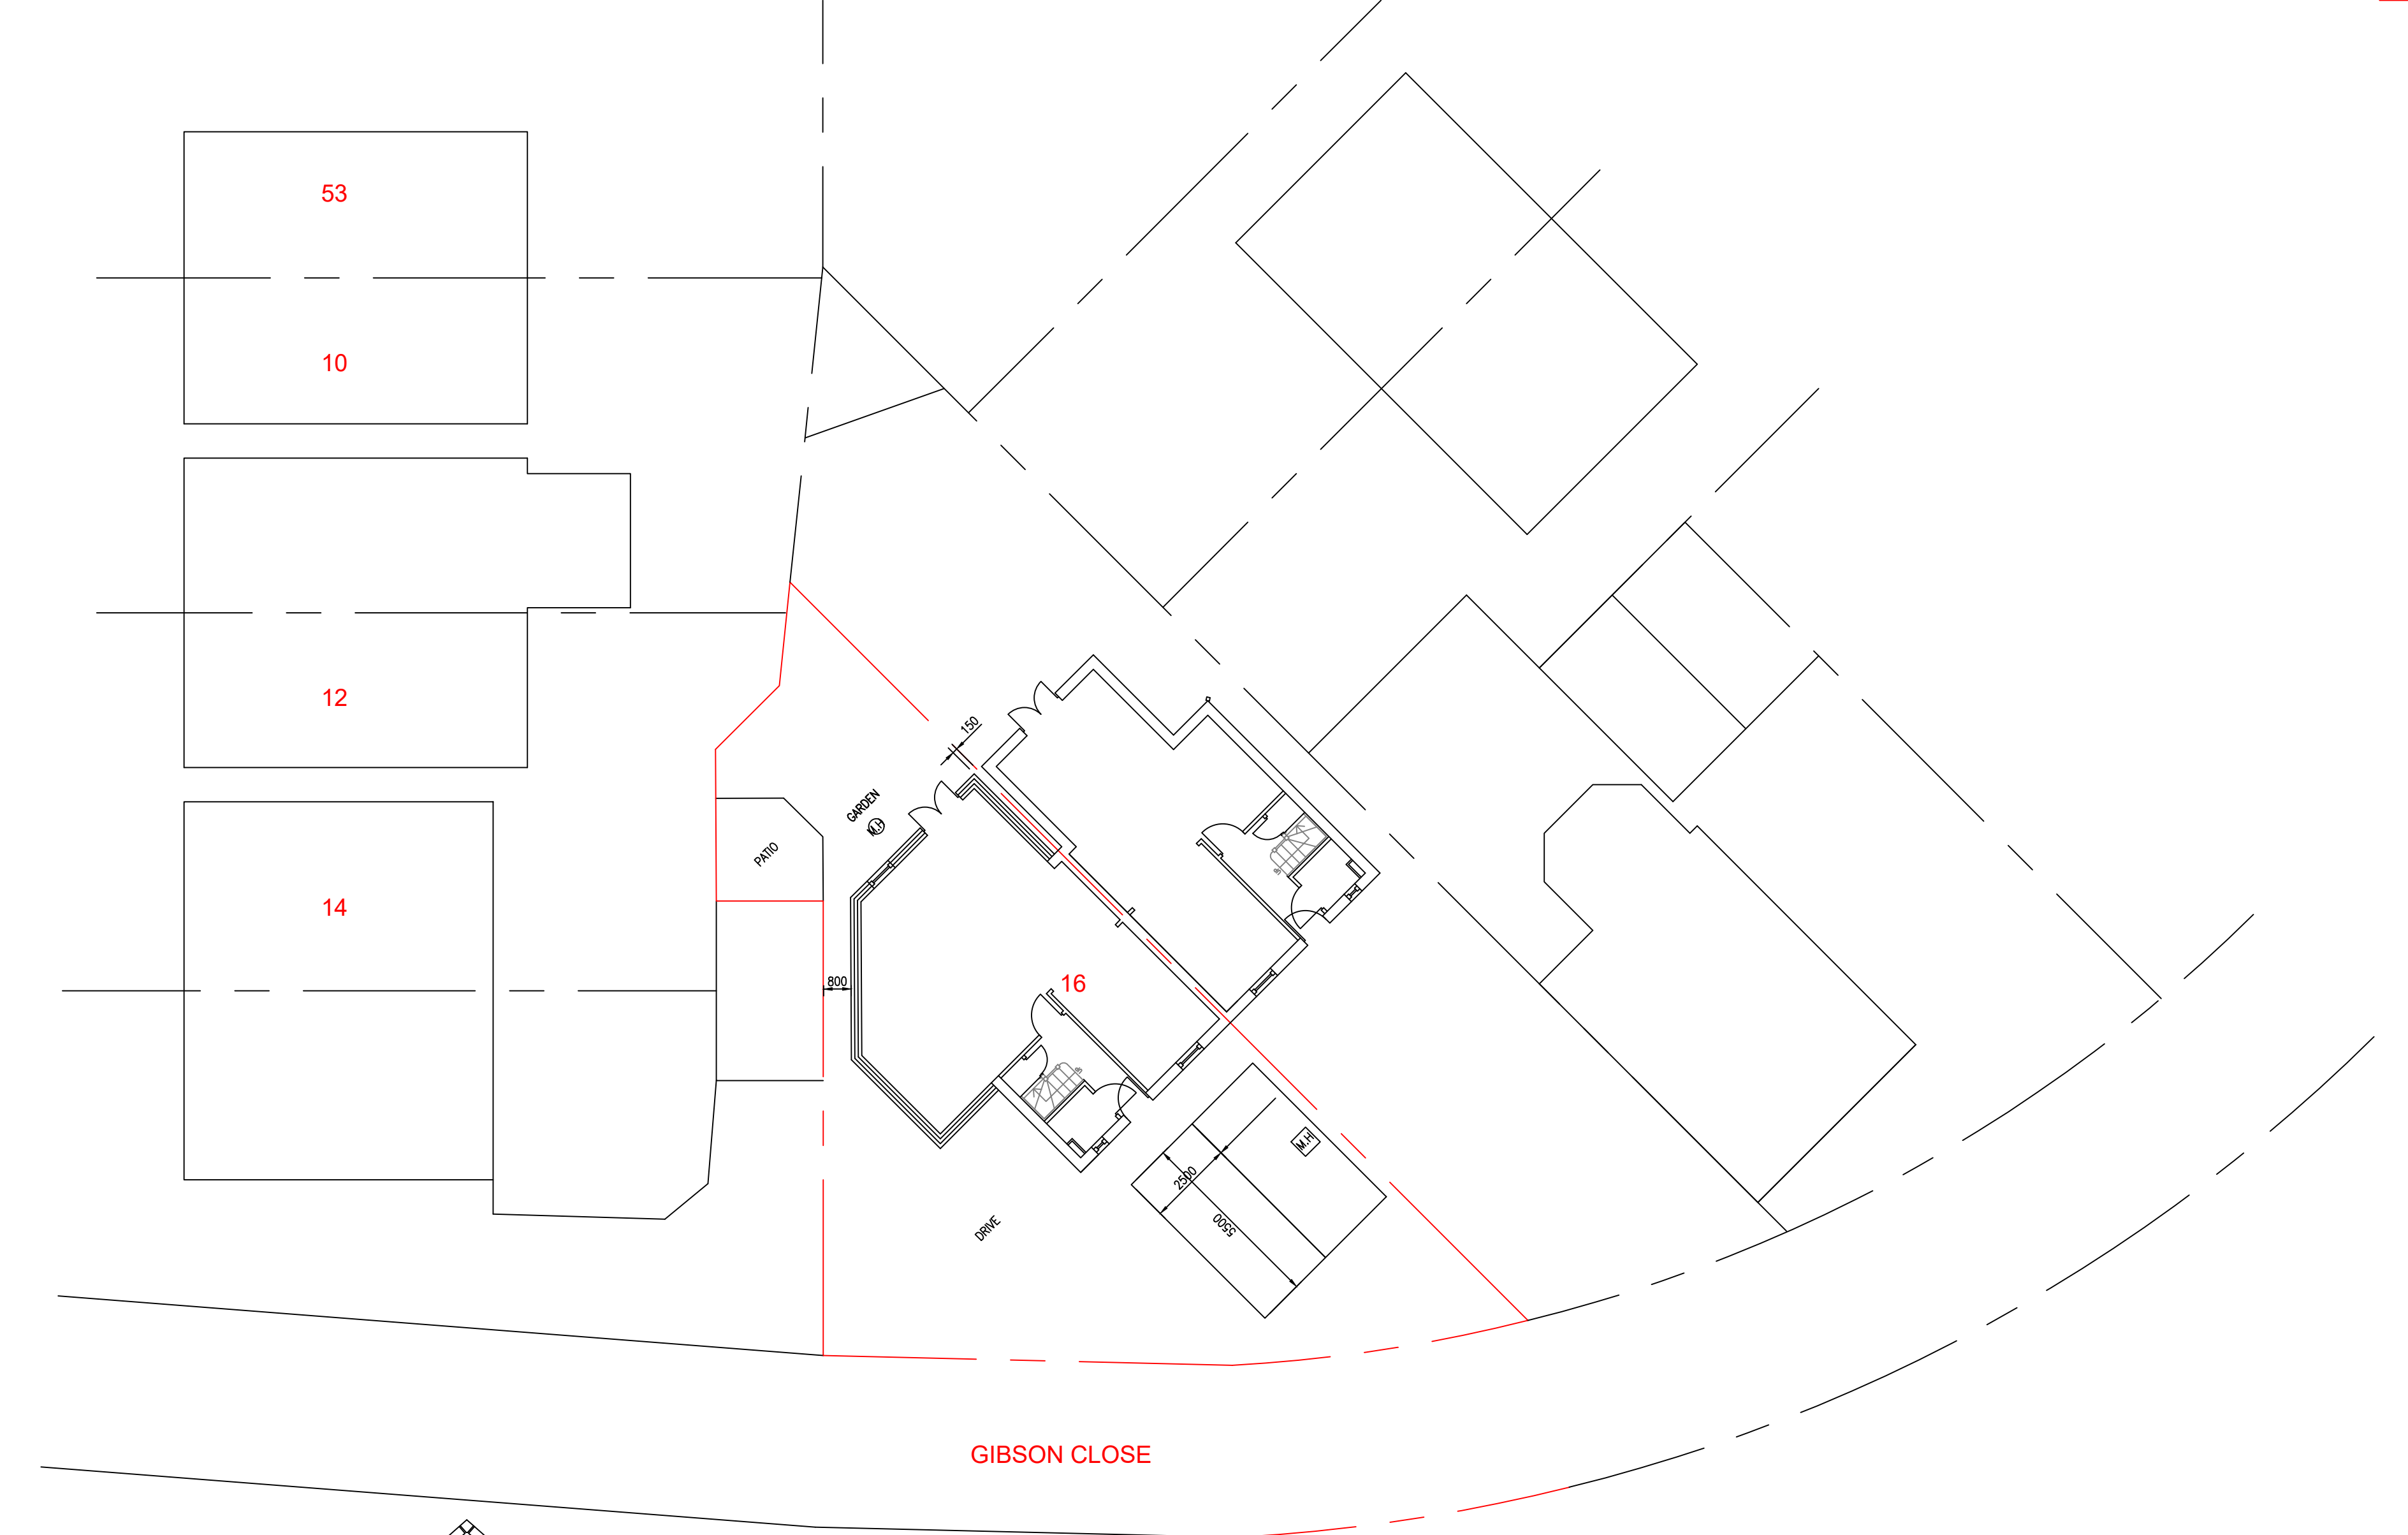
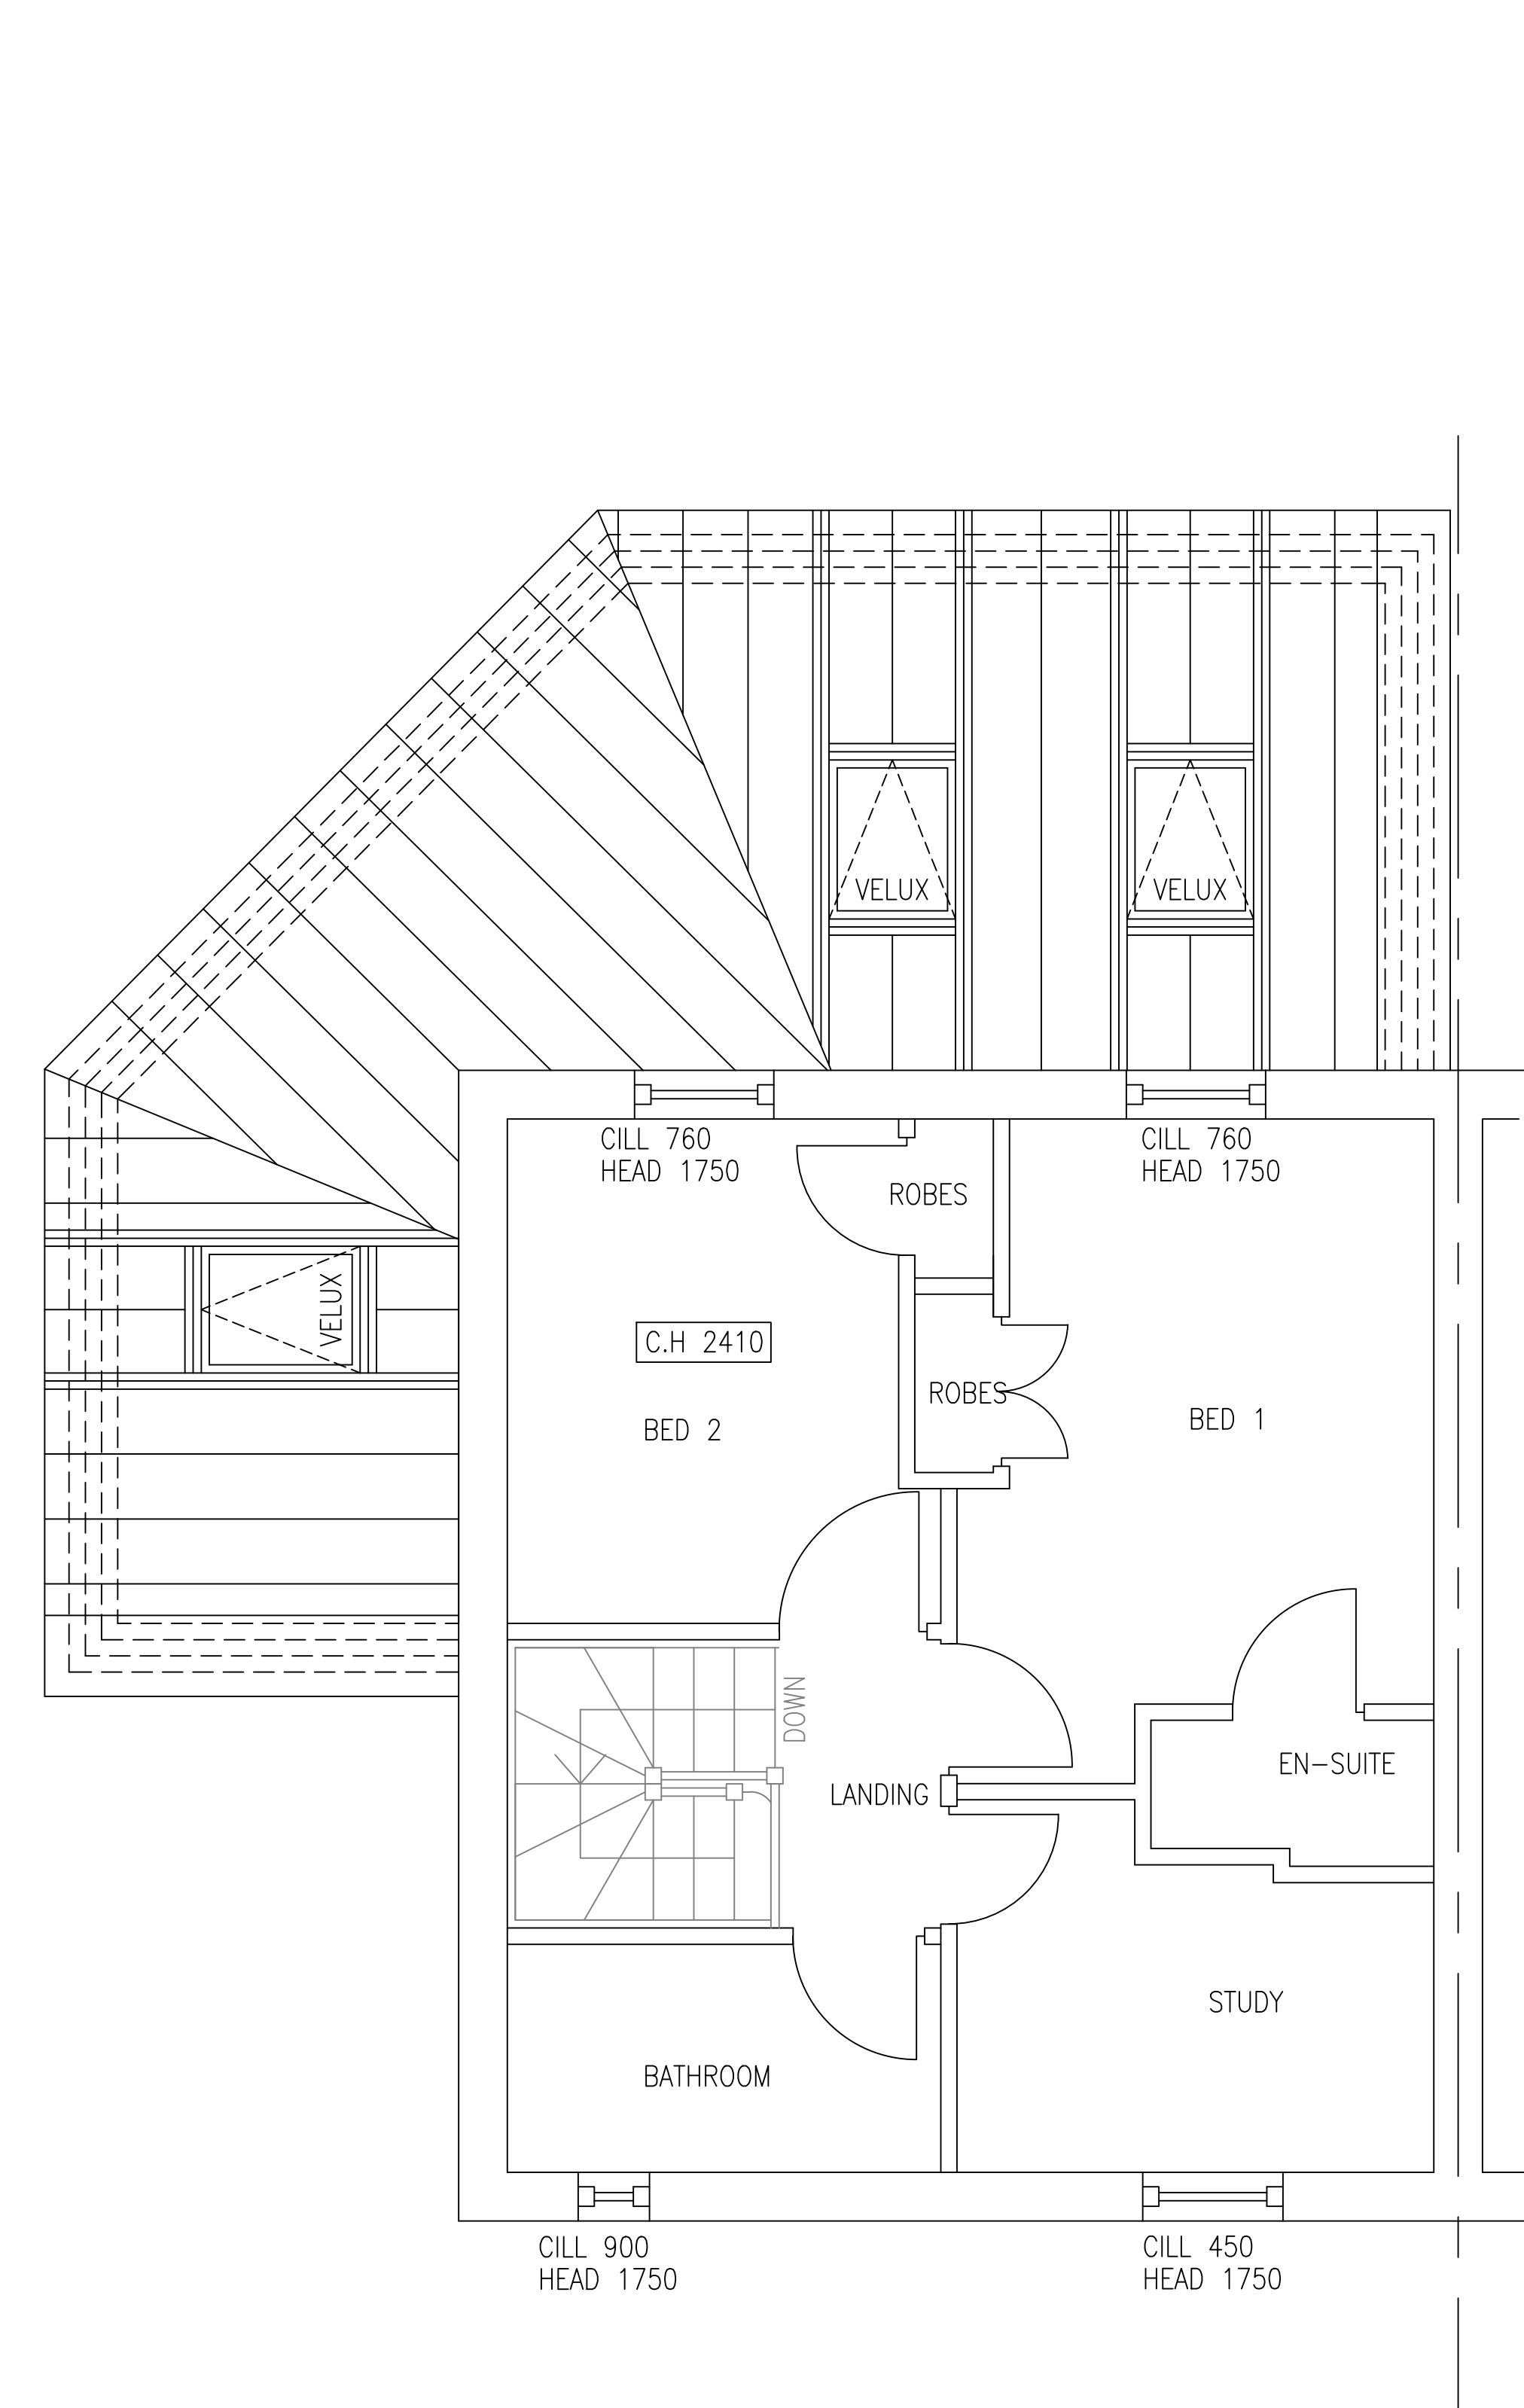


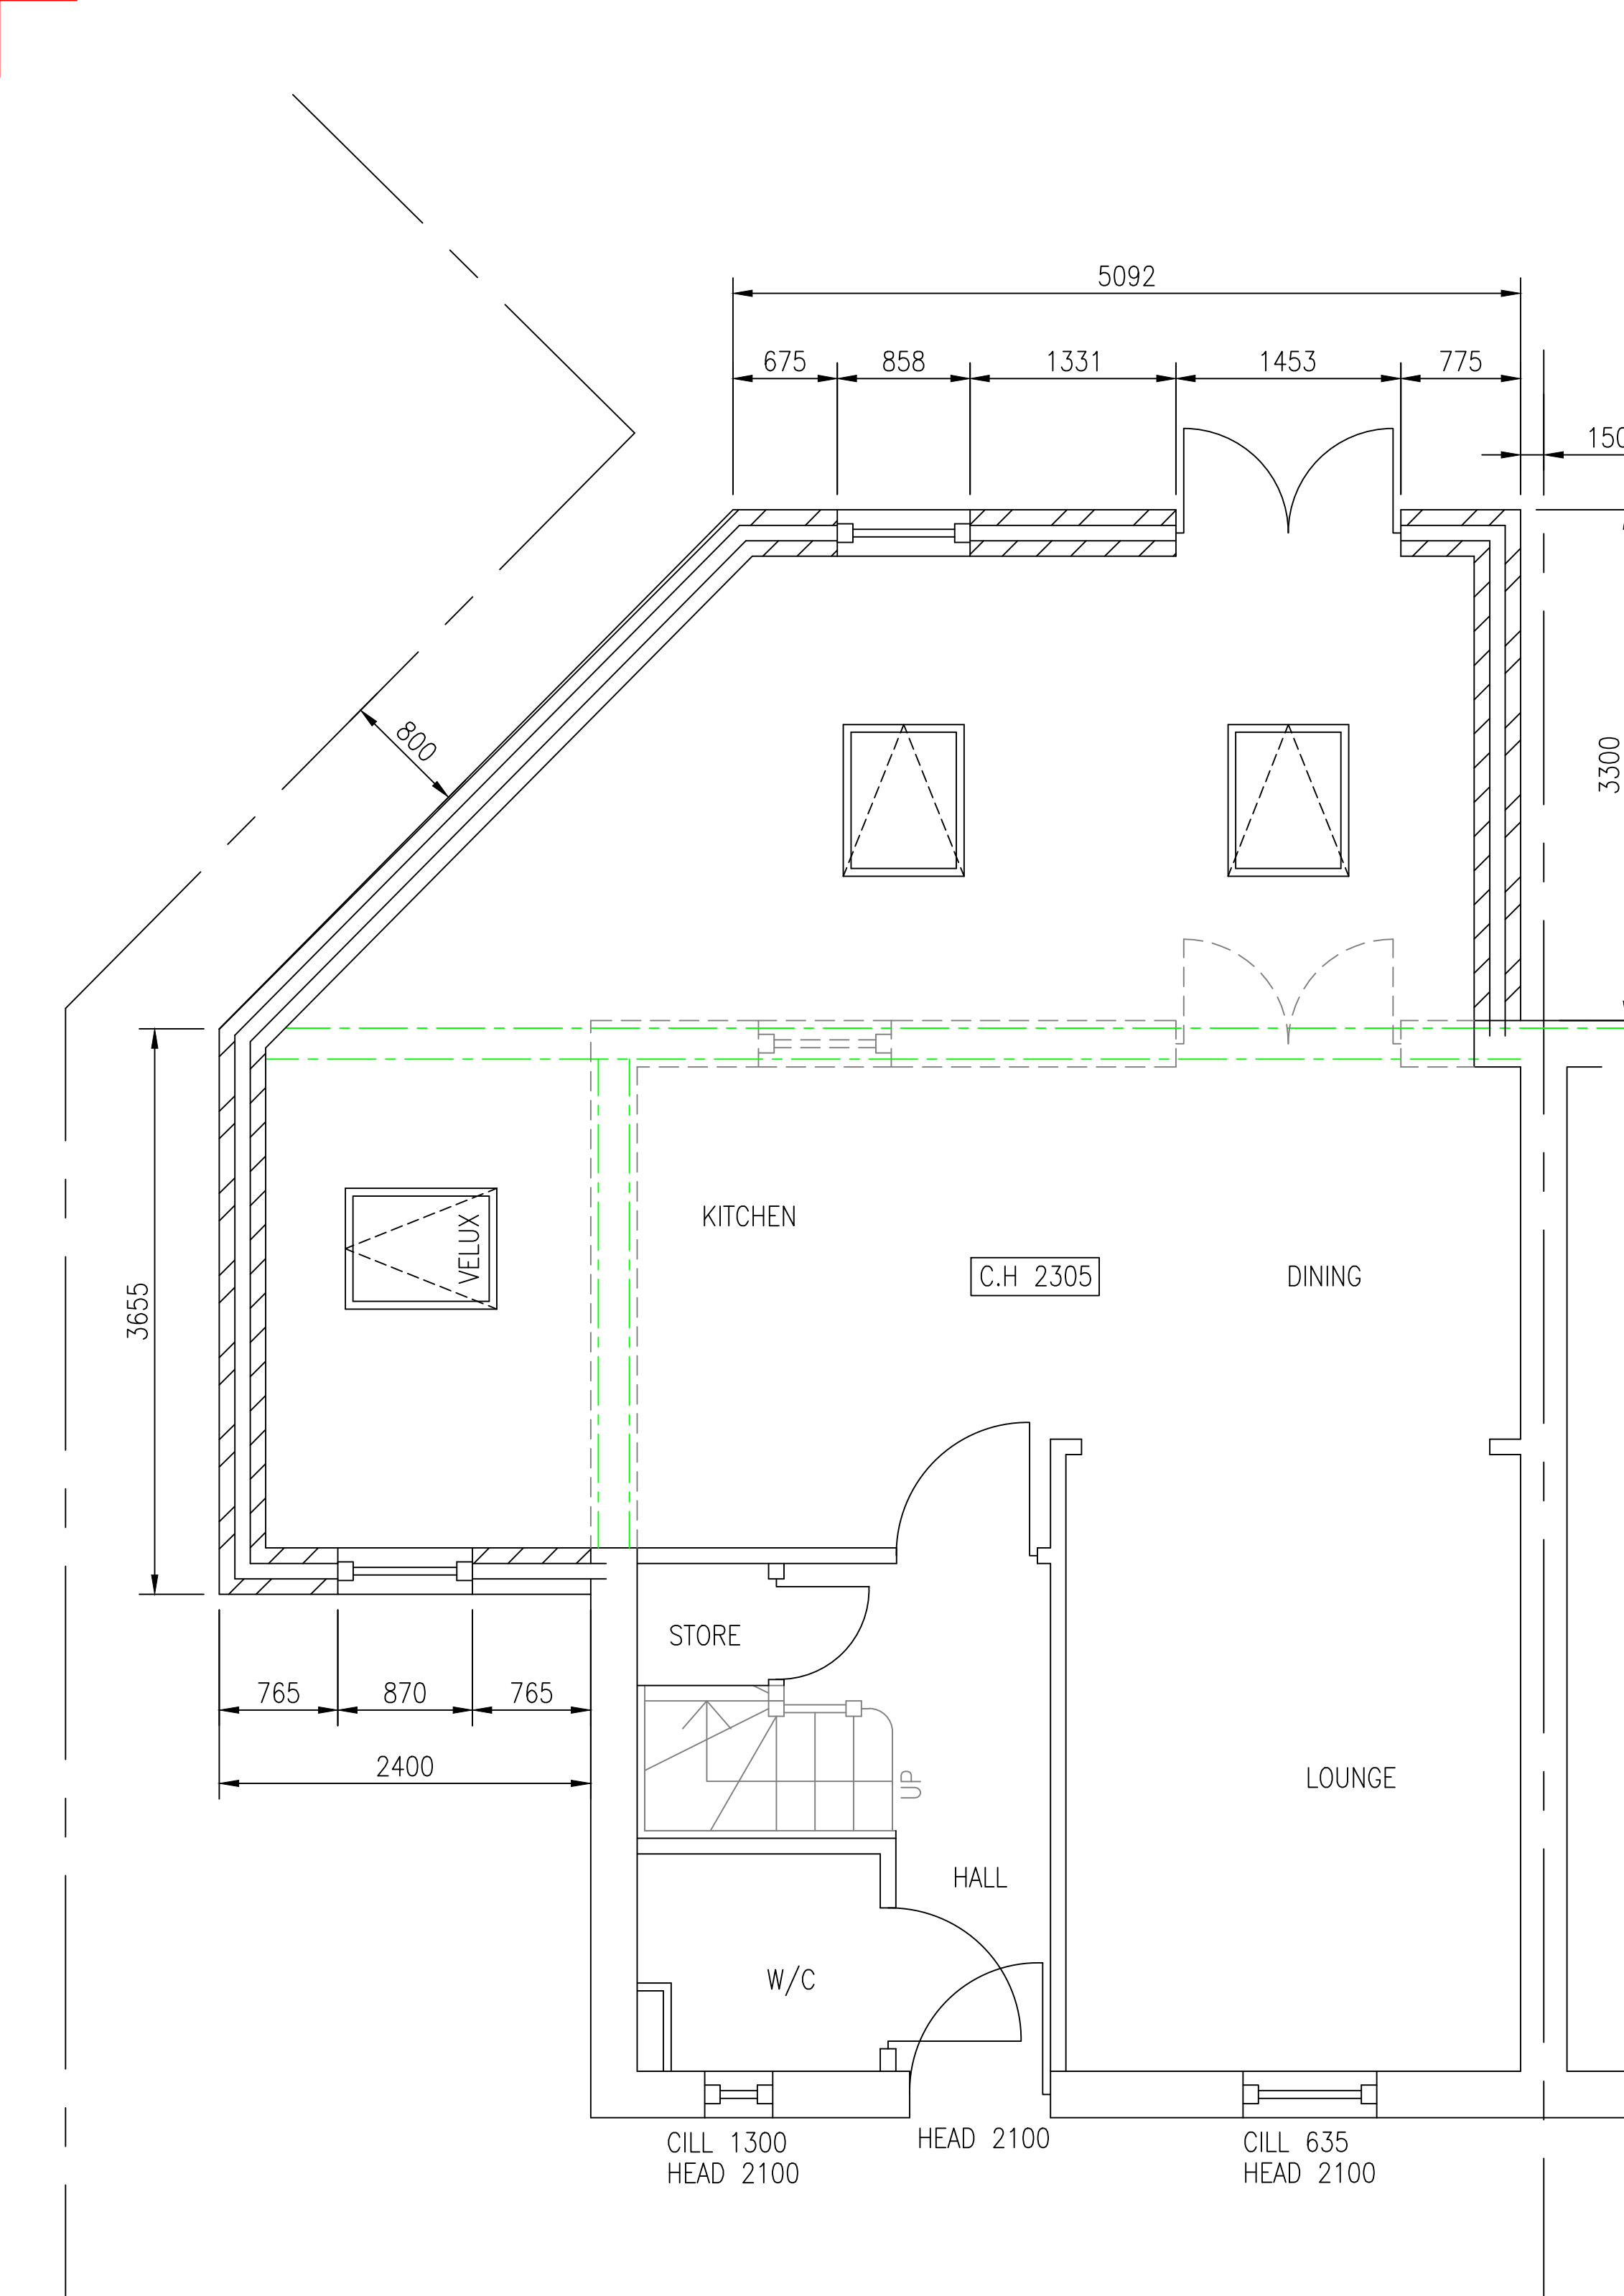

SCALE

Rev C Drawing updated inline with planners ocrnments. 26/04/22
Rev B Site plan updated. 20/04/22
Rev A Drawing updated inline with planners comments. 16/03/22
Revisions.

Client.
Mrs. DANIELLE ANDREWS.

Drawing Title.

PROPOSED PLANS & ELEVATIONS.

**REDFORD
CONSTRUCTION**

CONCEPT TO COMPLETION




11 OLD NURSERY FOLD, HARWOOD, BL2 3RZ
 Mob: 07791127133 Email: ryan@redfordconstruction.co.uk
 Mob: 07791121584 Email: stuart@redfordconstruction.co.uk

SCALE: 1:50 DATE: FEB 22

DRAWN: R.M CHECKED: N.T

CONTRACT No: _____ DRAWING No: _____

CONTRACT No: **RC1096** DRAWING No: **2C**

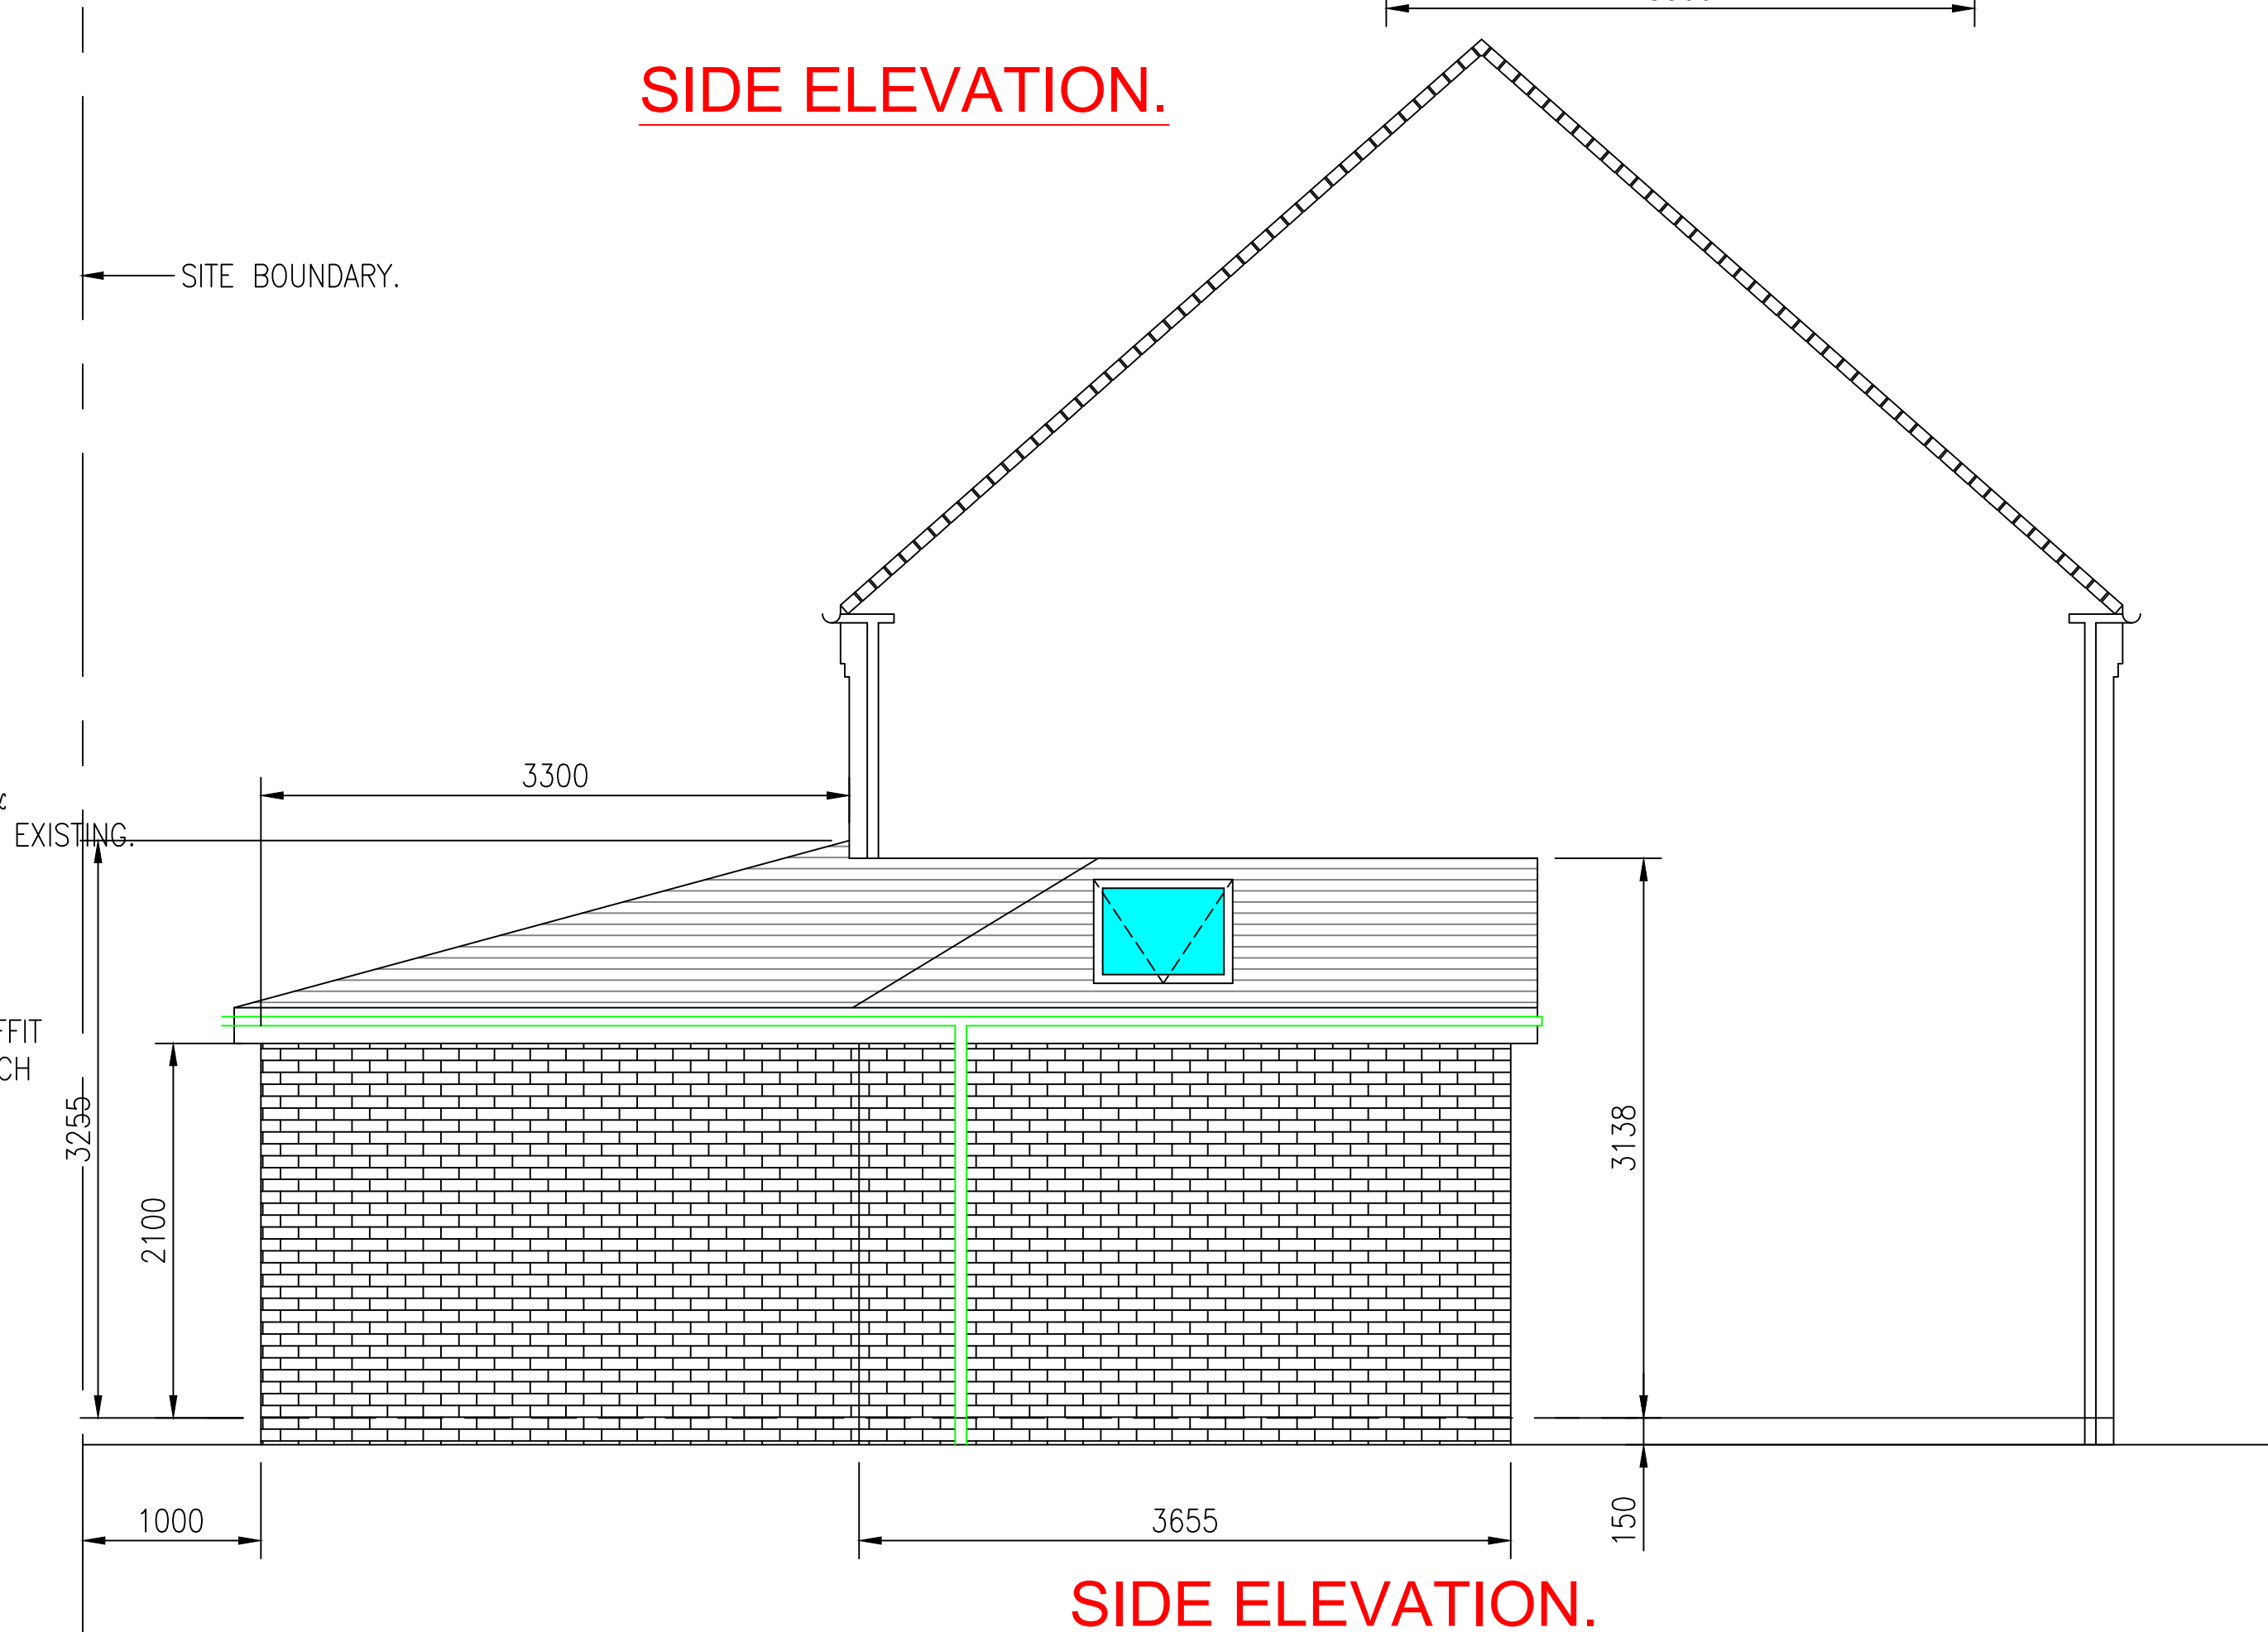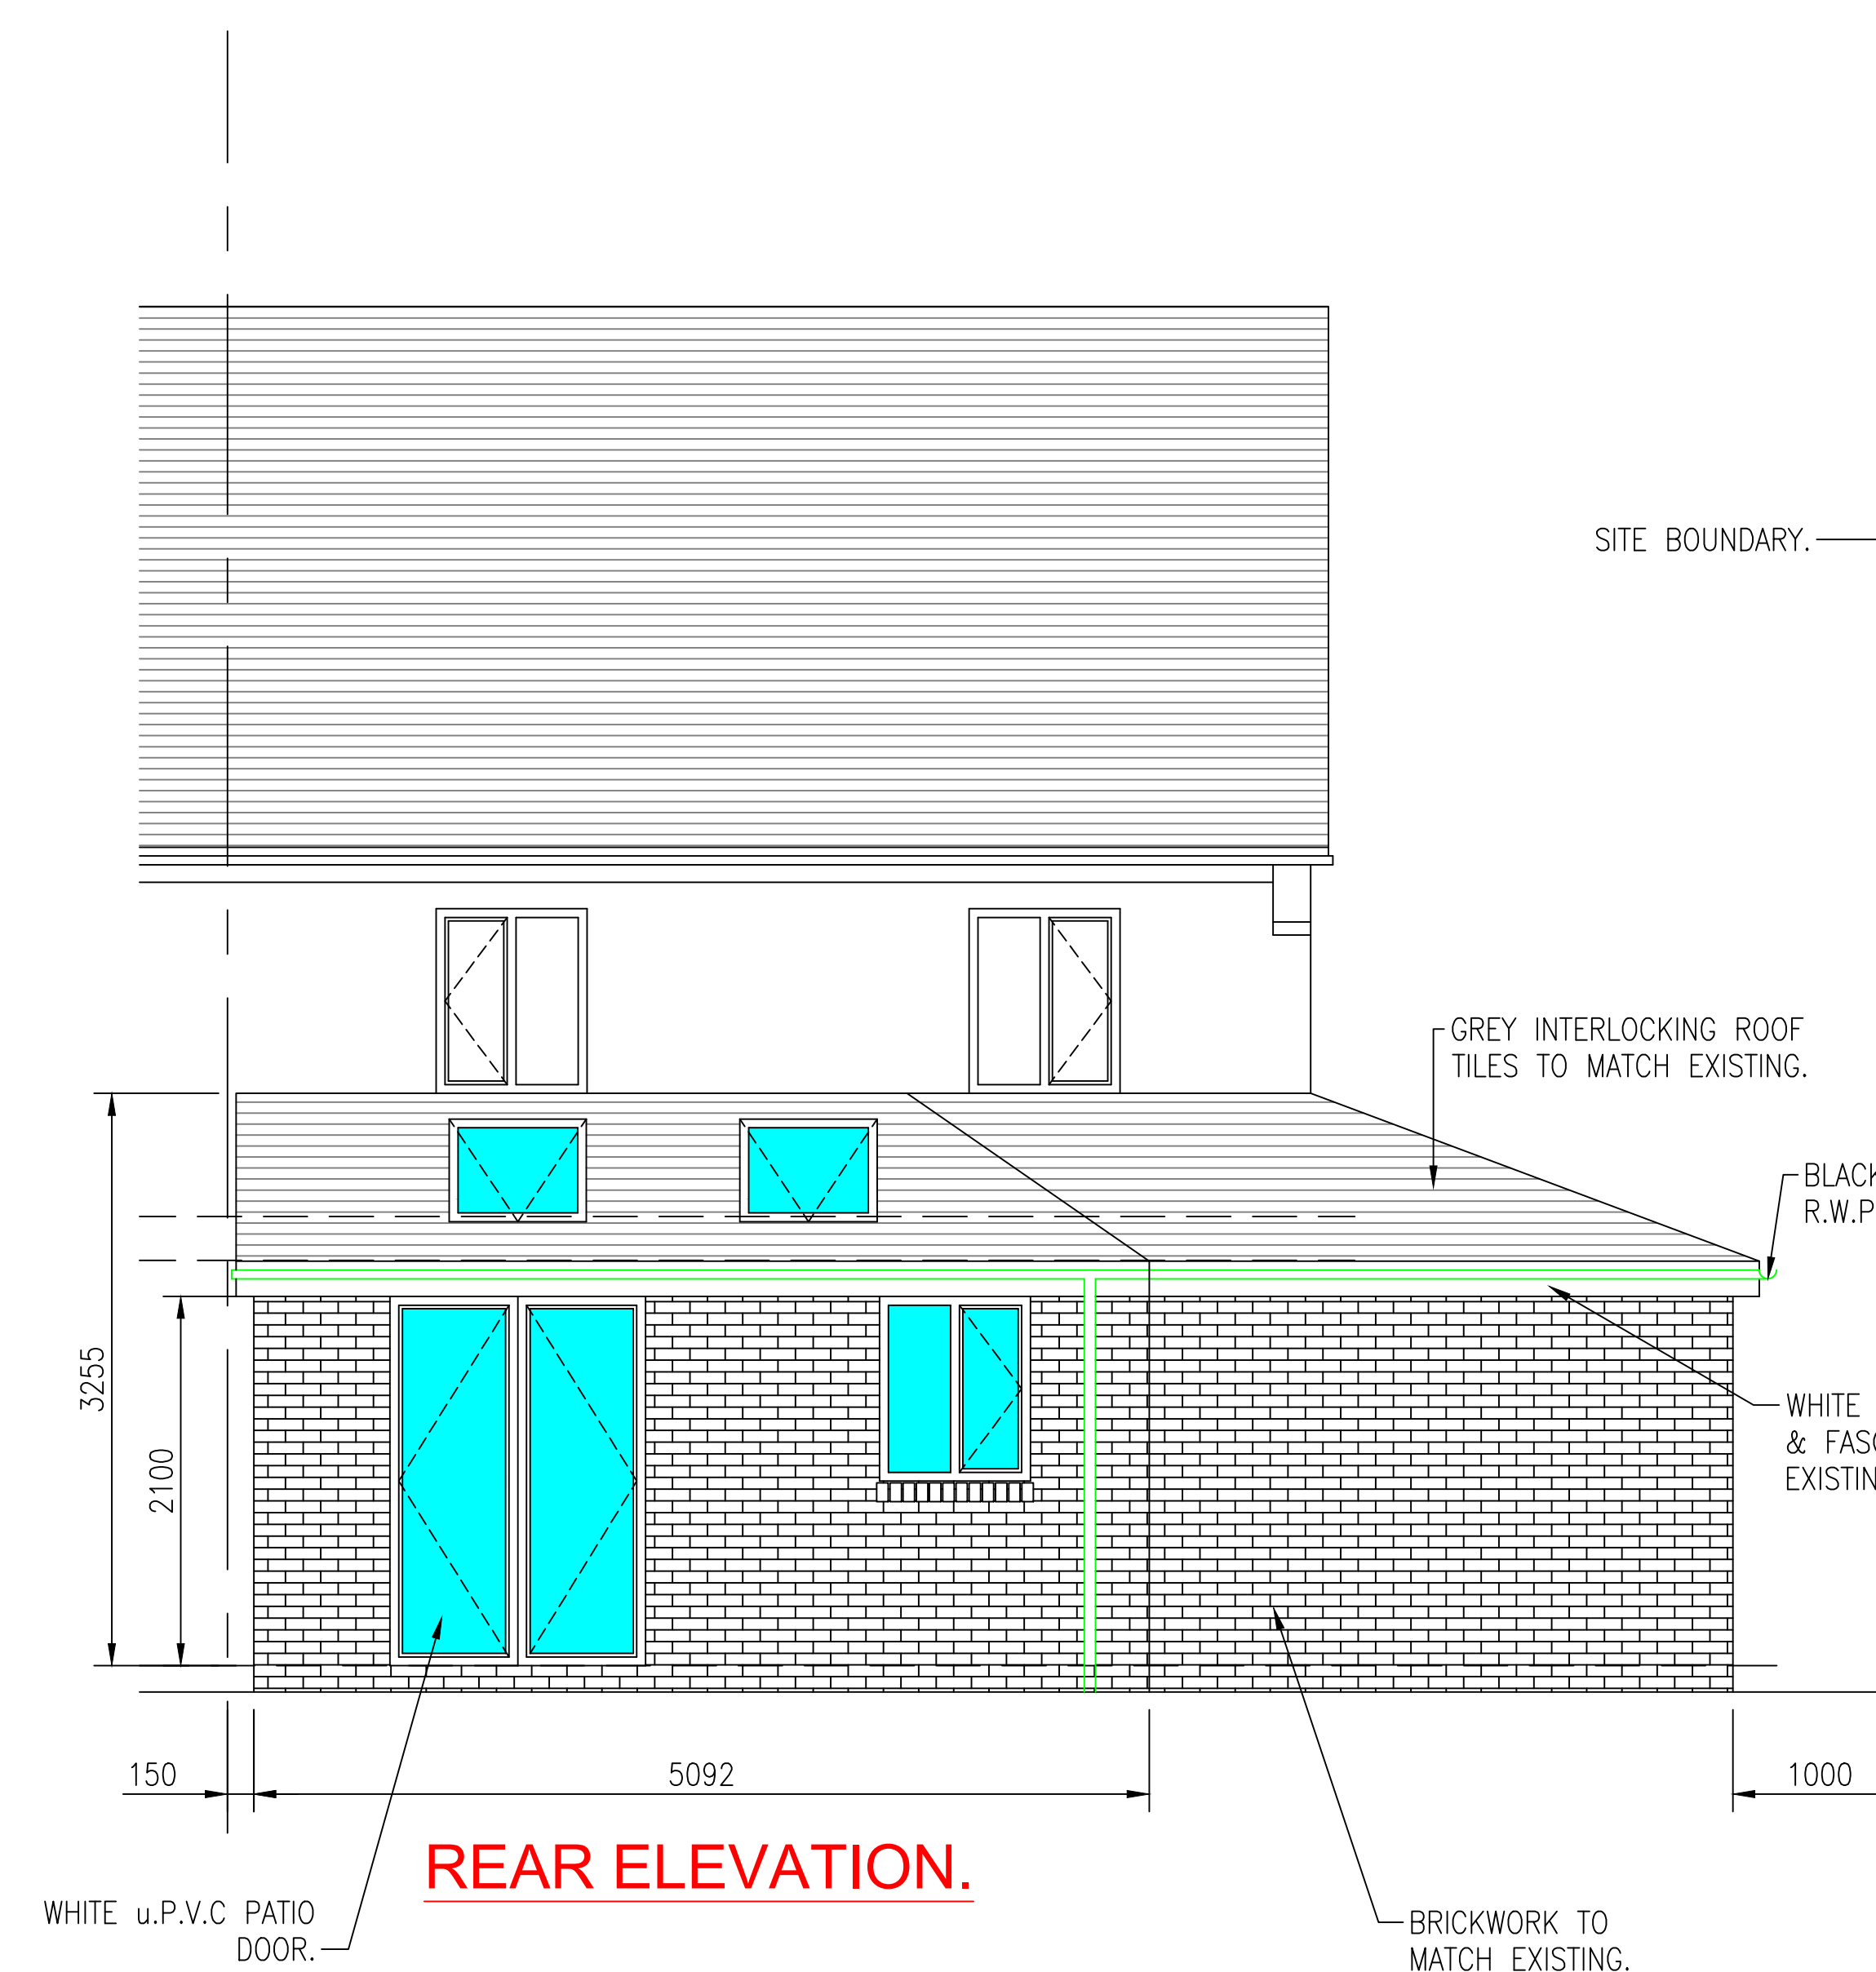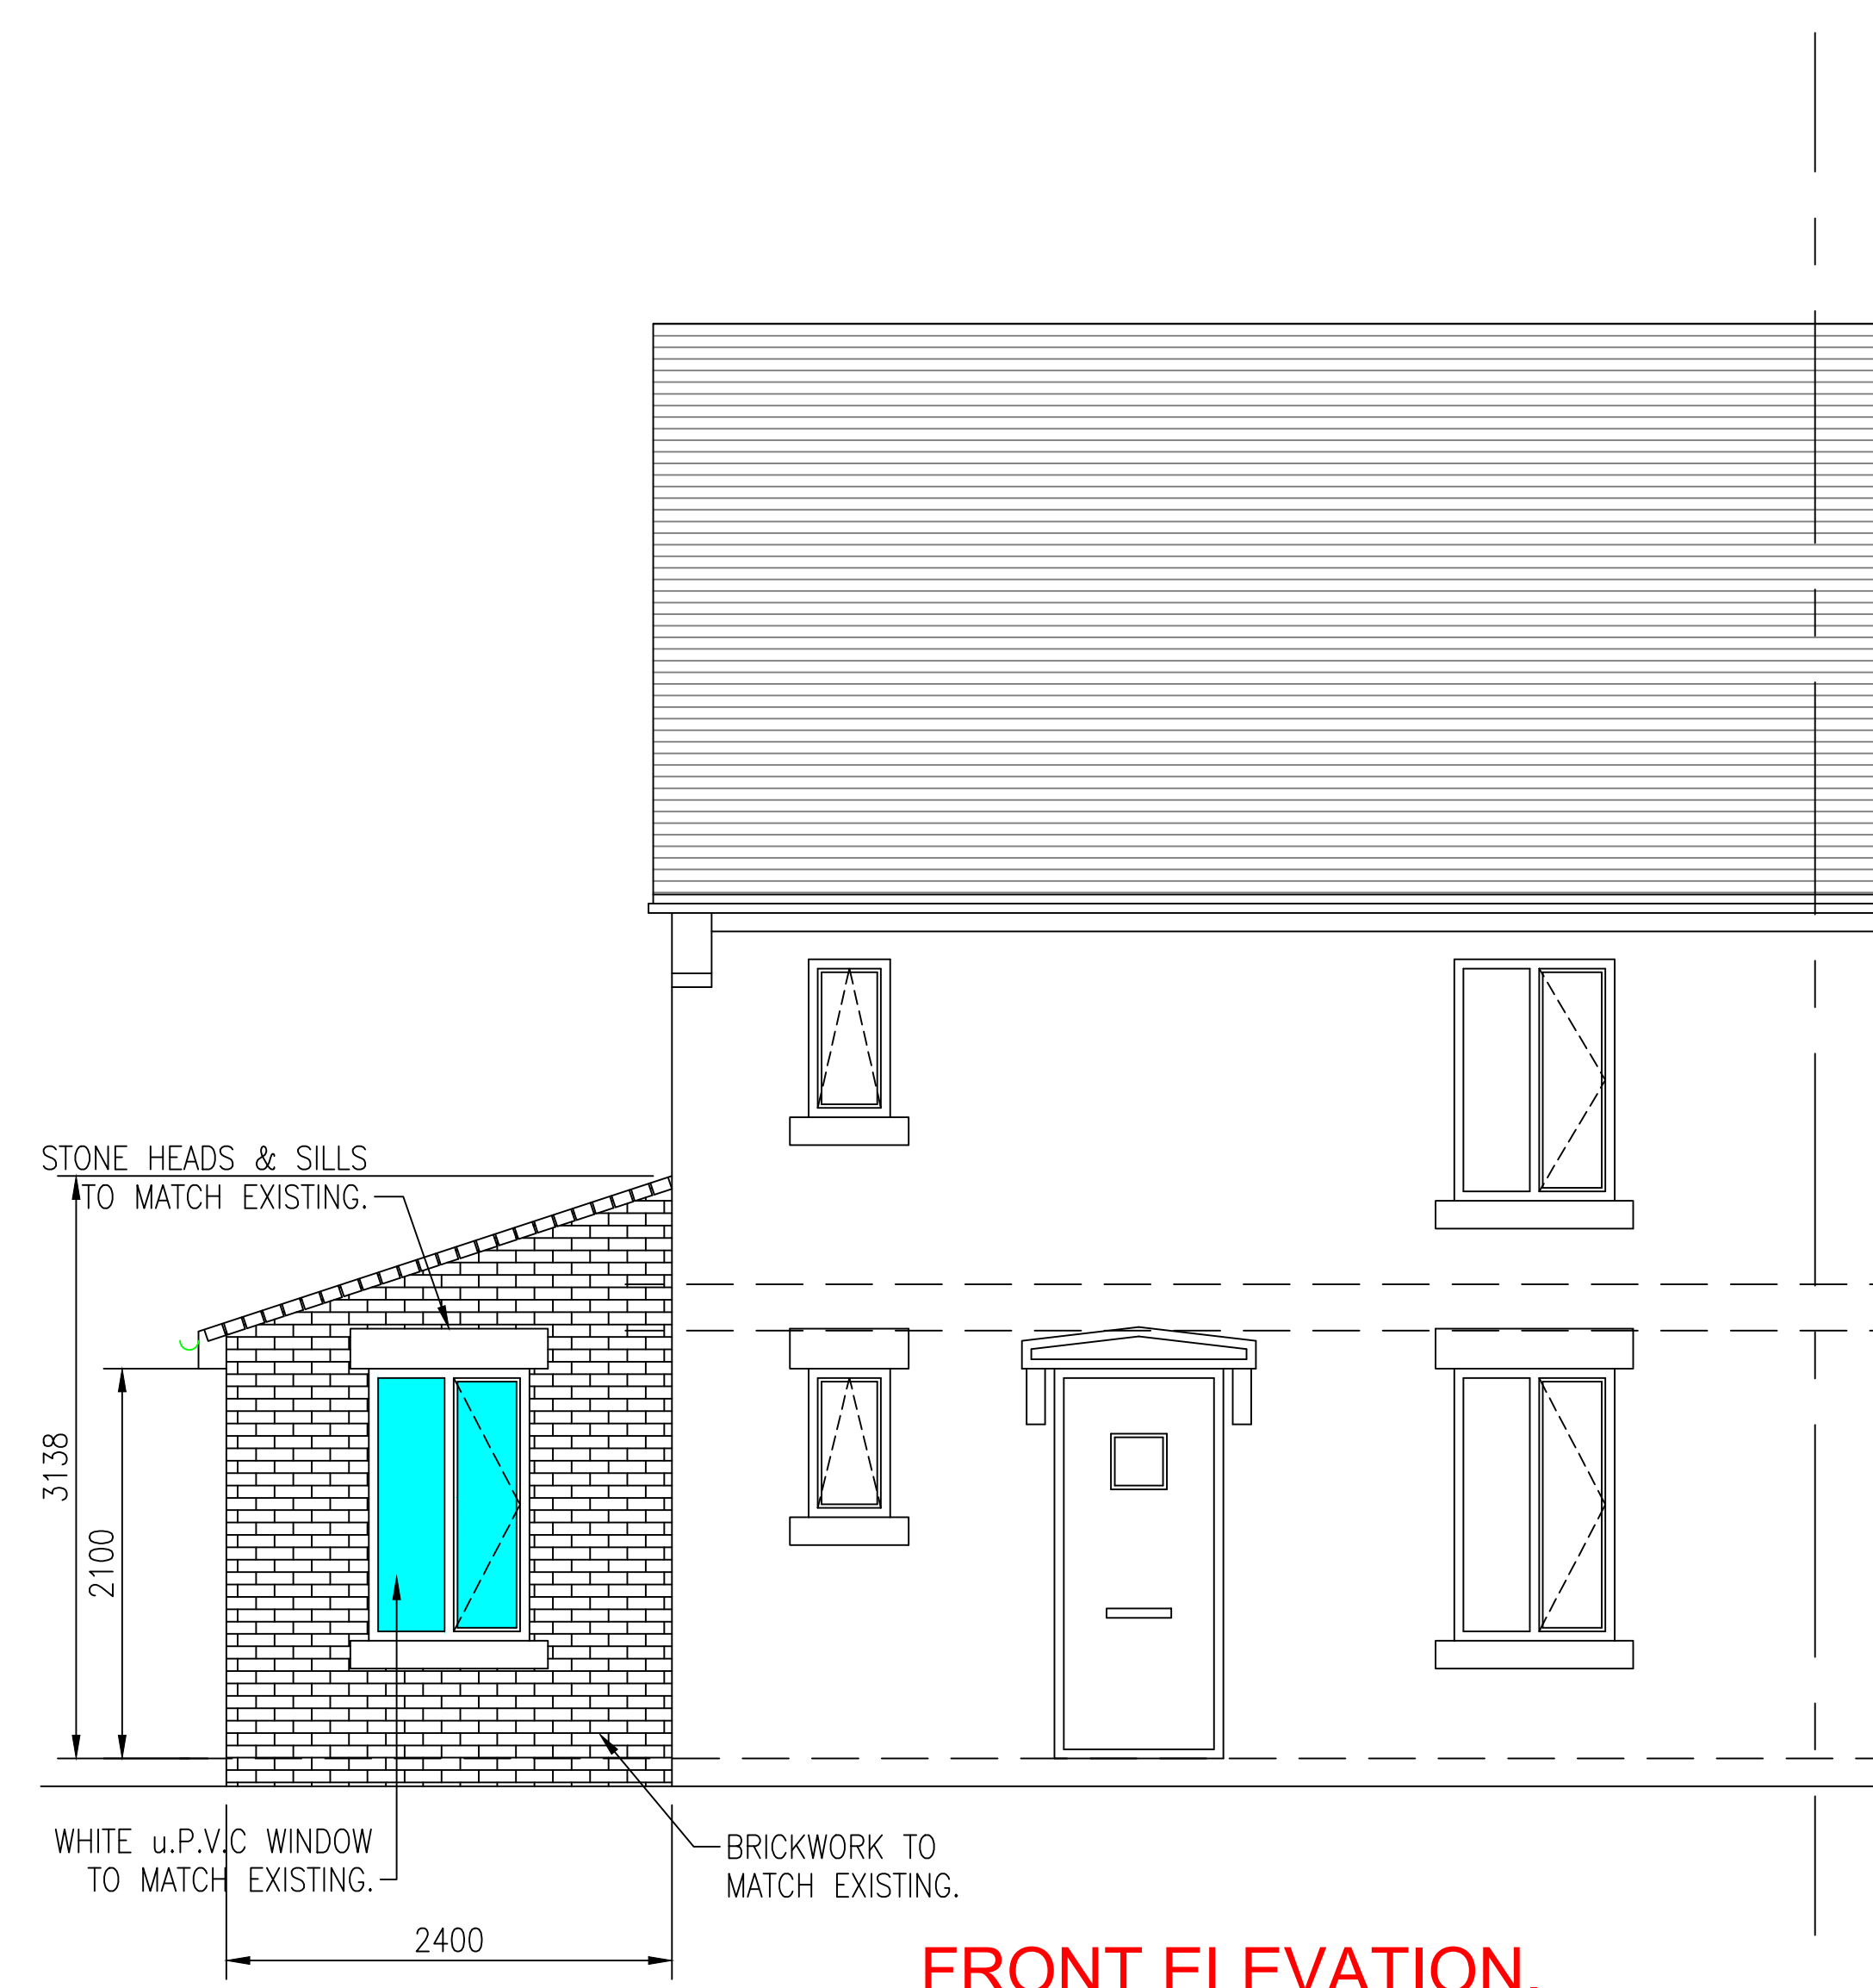

PROPOSED SIDE & REAR EXTENSION AT 16 GIBSON CLOSE, KIRKBY, LIVERPOOL. L33 4BB