


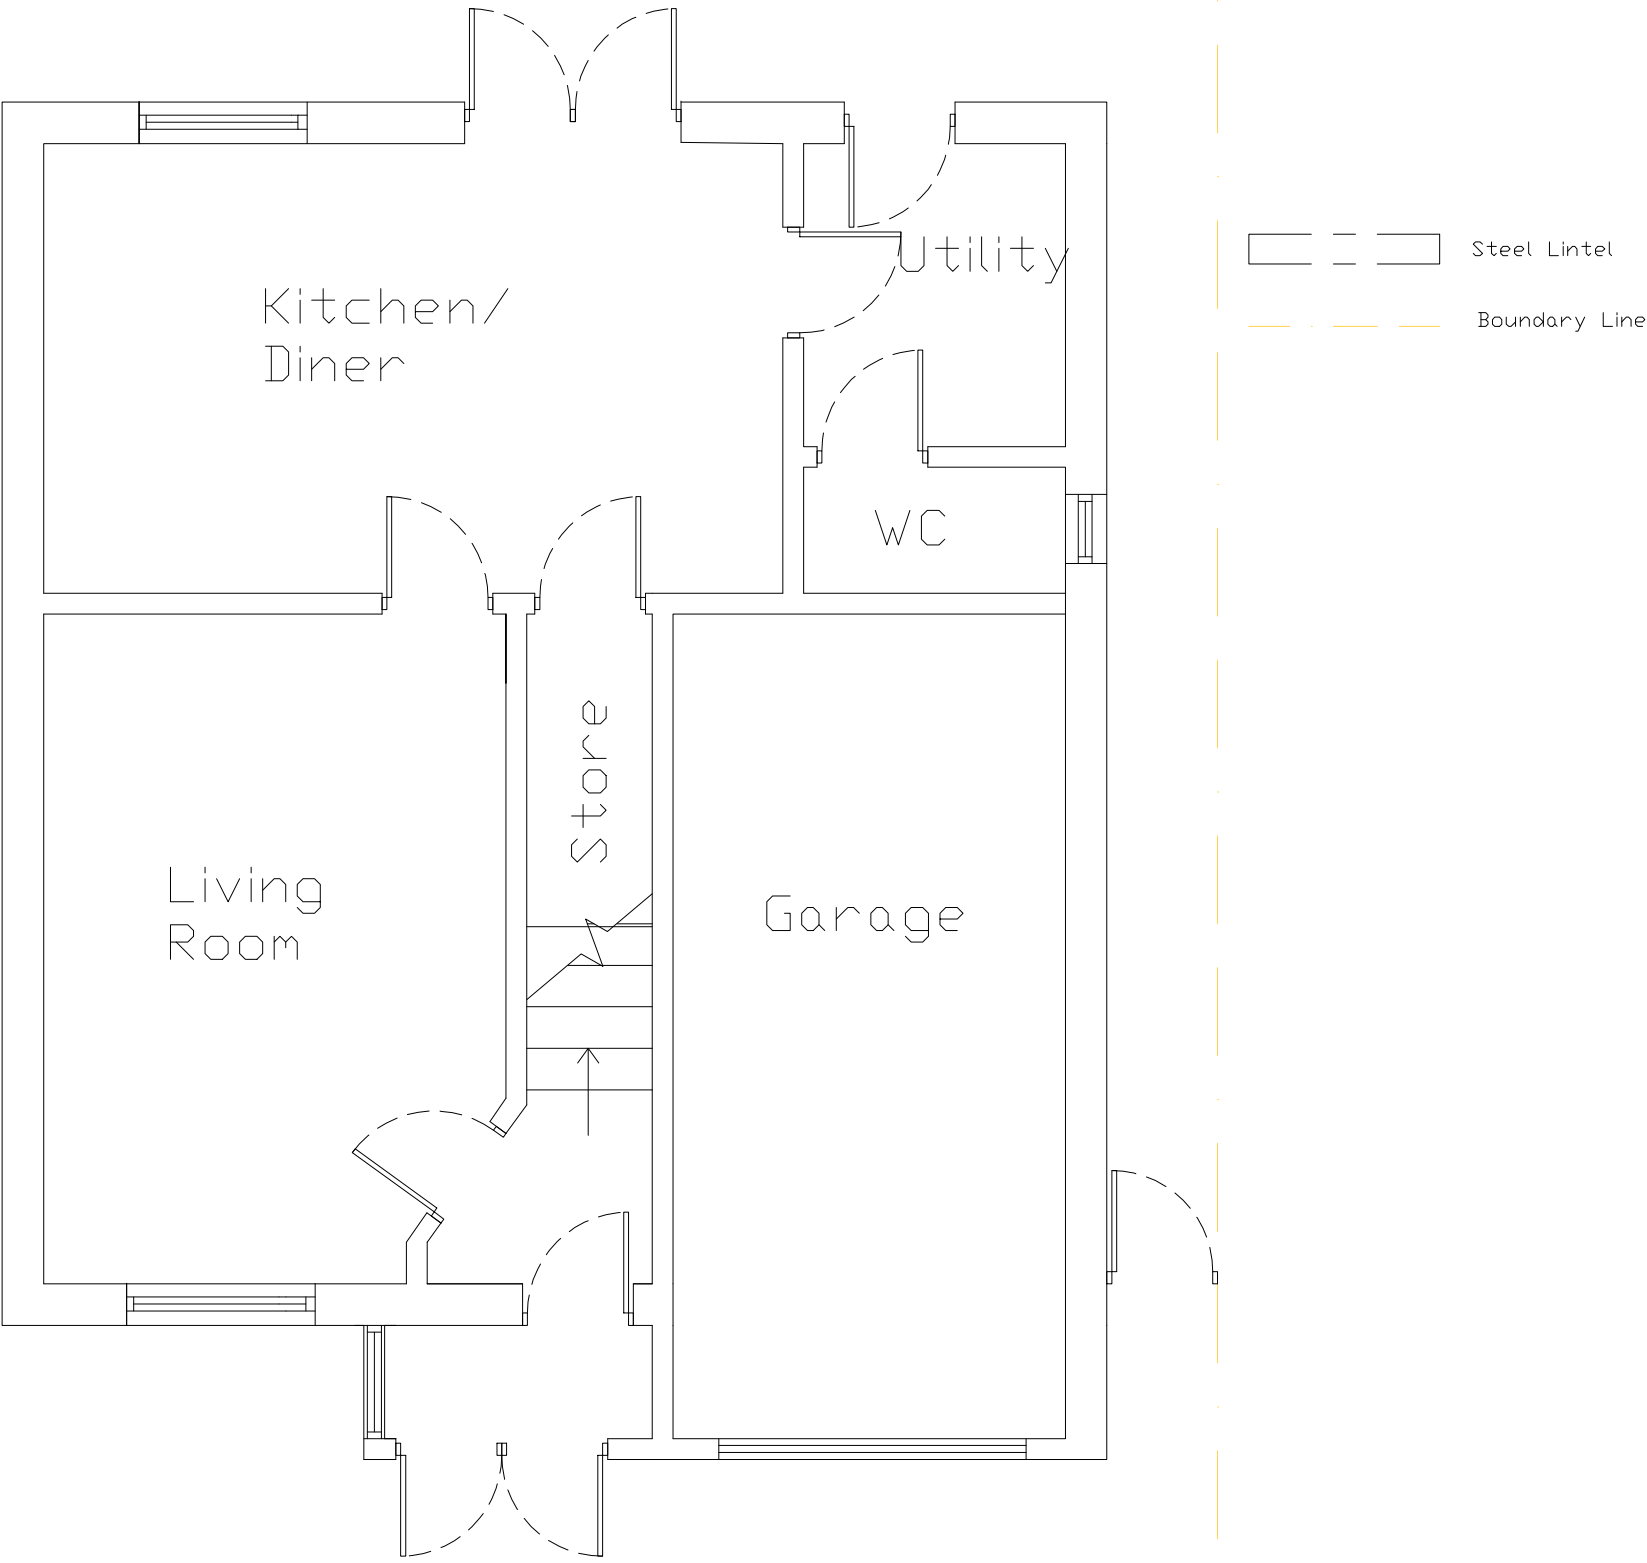

Existing Ground Floor

	Client		Drawing Title			
	Mr. Warburton		Existing			
	8 Sandown Avenue, L14 7AS		Ground Floor Plan			
	Project		Drawn by	DW	Checked by	Client
Proposed Extension with Orangery			Status	Scale @ A3		Date
			Job no.	Dwg.no.		Rev.
			4	P01		